


DO NOT SCALE THIS DRAWING. THE CONTRACTOR IS DEEMED TO HAVE CHECKED ALL DIMENSIONS ON SITE AND REPORT ANY DISCREPANCIES TO OGLESBY & LIMB LTD.
THE CONTENTS OF THIS DRAWING ARE COVERED BY COPYRIGHT AND REMAIN THE PROPERTY OF OGLESBY & LIMB LTD. WRITTEN APPROVAL MUST BE OBTAINED FROM OGLESBY & LIMB LTD PRIOR TO DUPLICATION OR REPRODUCTION OF THIS DRAWING OR ITS CONTENTS.
ANY DIMENSIONS NOT SHOWN ARE TO BE CHECKED AND AGREED WITH OGLESBY & LIMB LTD.

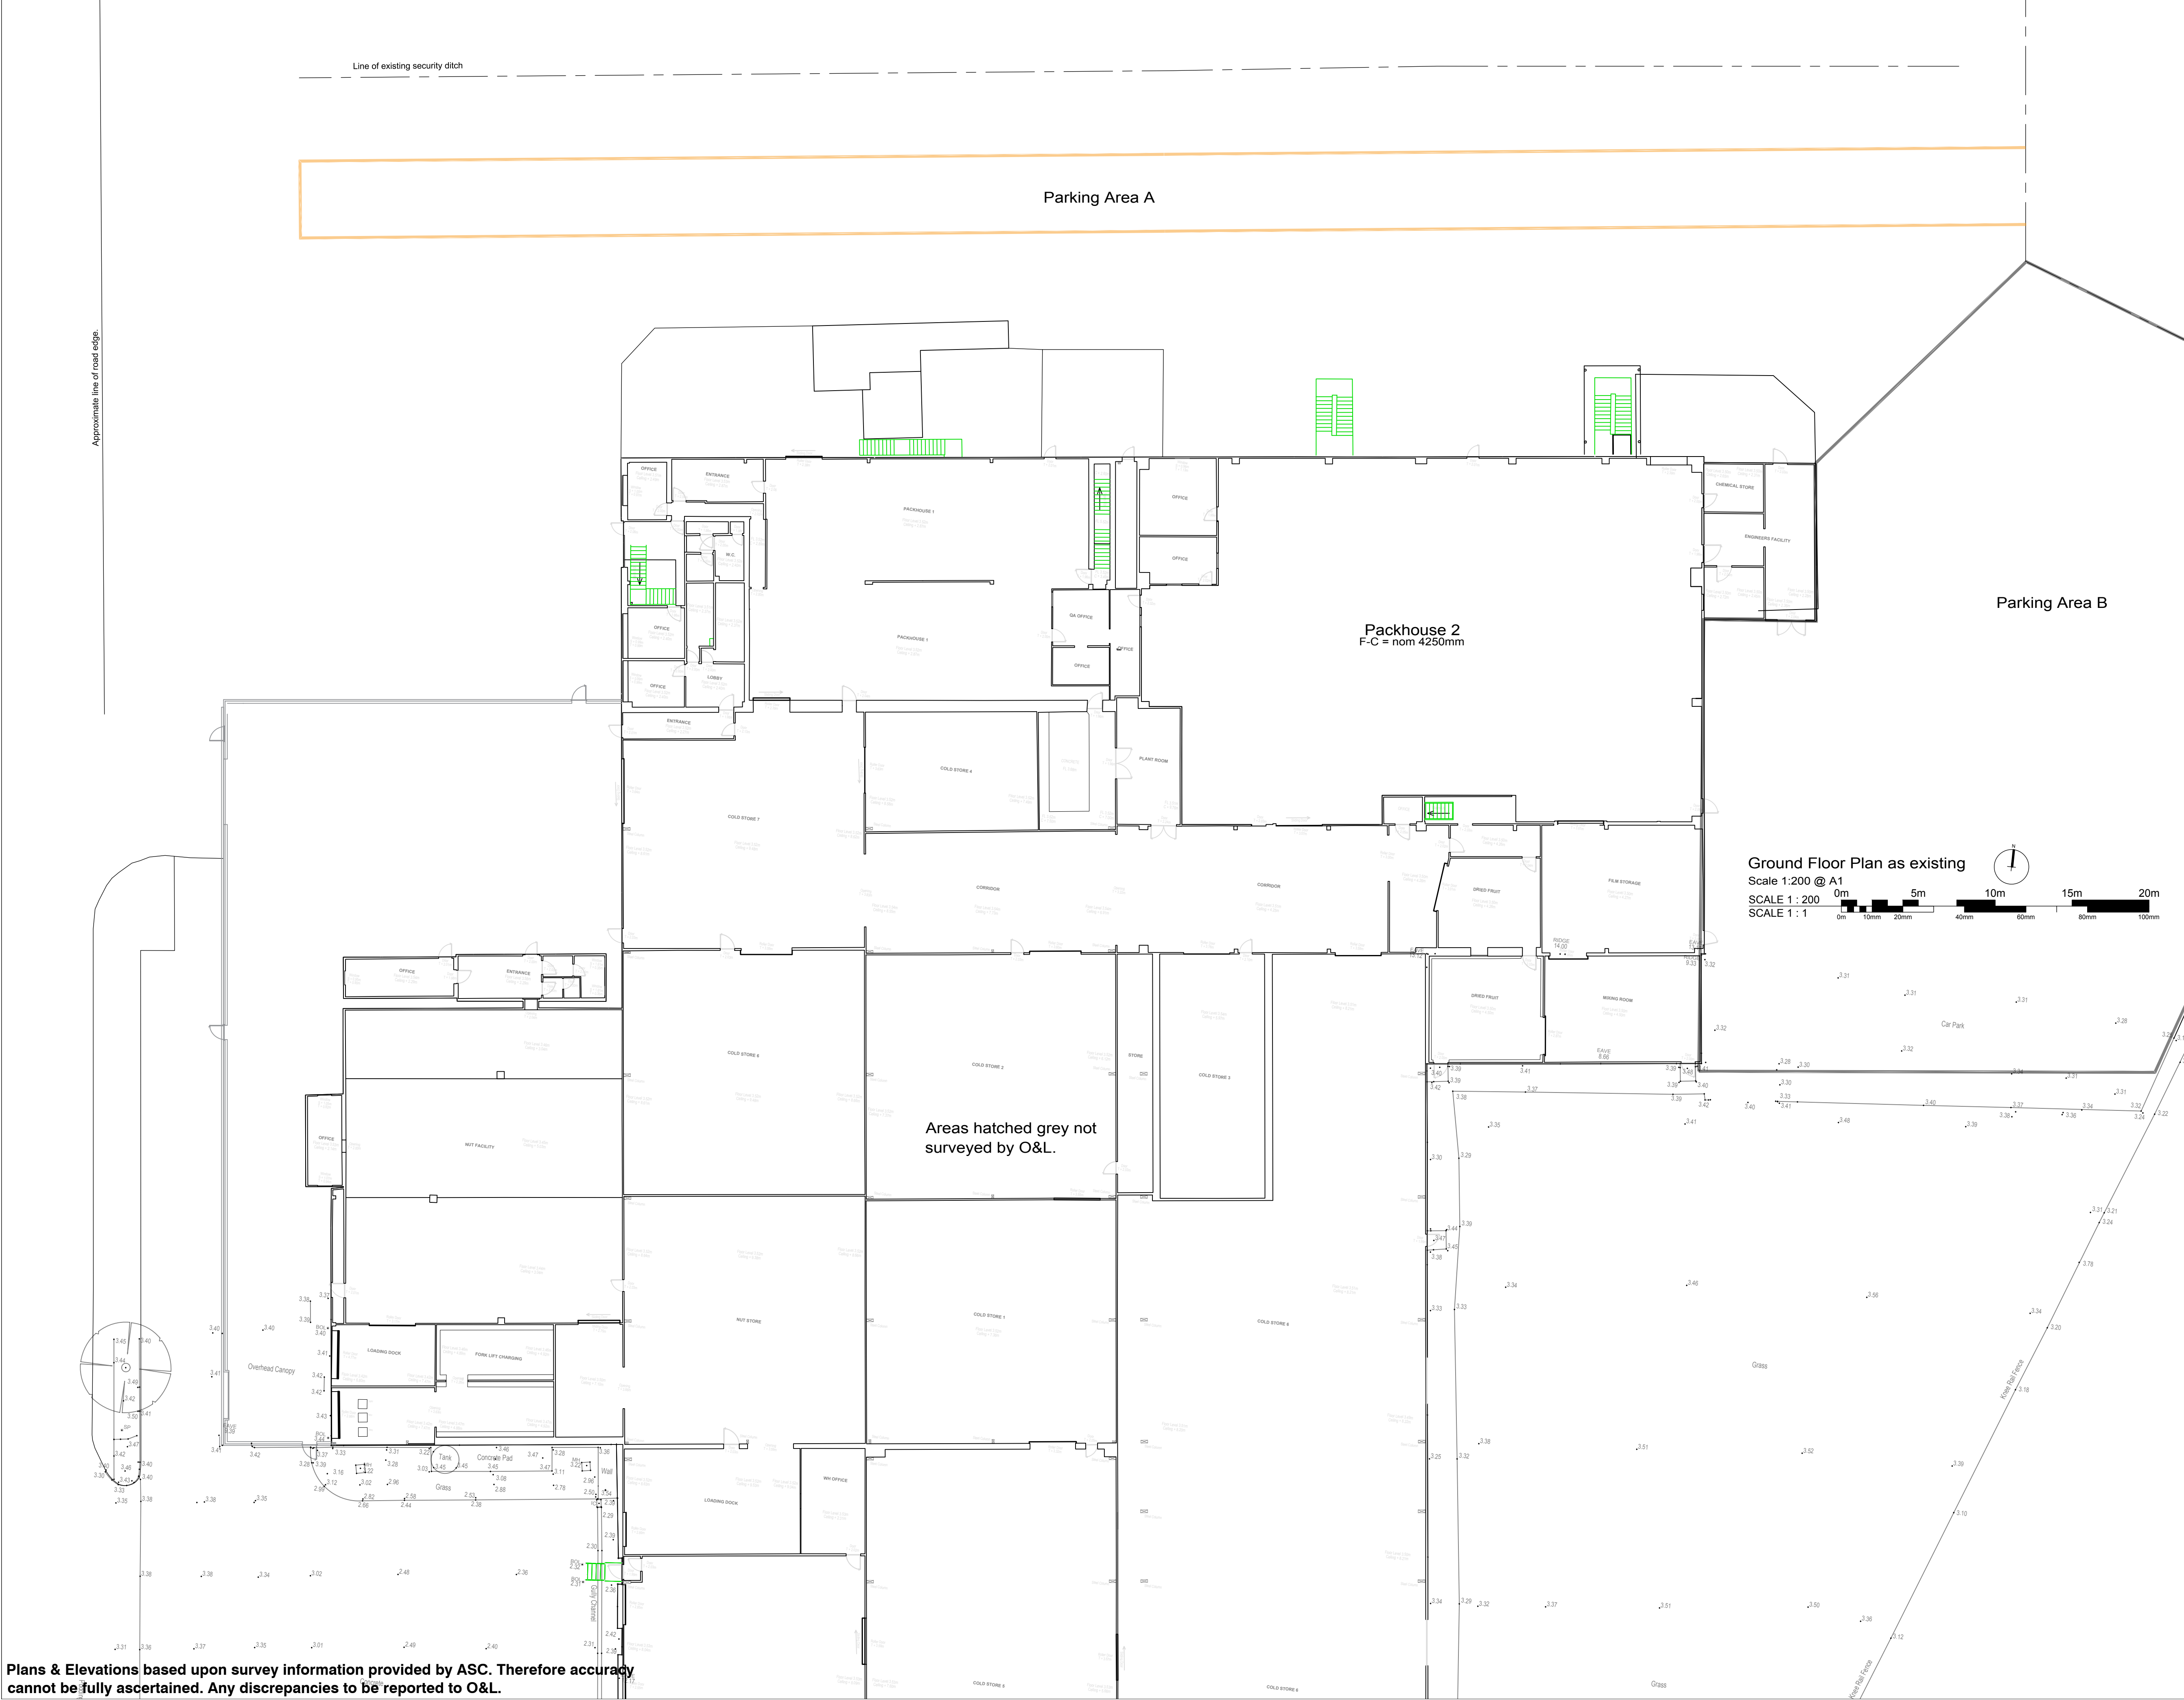

Plans & Elevations based upon survey information provided by ASC. Therefore accuracy cannot be fully ascertained. Any discrepancies to be reported to O&L.

Ref.	Date	Description	Initial
Oglesby & Limb Ltd Chartered Architect Suite 1 Market Chambers 12 Market Place, Spalding, Lincs PE11 1SL Tel: 01775 761196 e-mail: design@o-l-ltd.co.uk			
Client: J.O.Sims Ltd.			
Project: Proposed Packhouse extension to J.O.Sims Ltd. Pudding Lane, Pinchbeck Spalding, Lincolnshire PE11 3TJ			
Drawing Title: Ground Floor Plan as existing GENERAL ISSUE			
Date: JUNE 2019		Scale: as shown @ A1	
Drawn by: RDL		Checked by: AJO	
Drawing Number: A1432 - 03		Rev: -	