



DO NOT SCALE THIS DRAWING. THE CONTRACTOR IS DEEMED TO HAVE CHECKED ALL DIMENSIONS ON SITE AND REPORT ANY DISCREPANCIES TO OGLESBY & LIMB LTD.
THE CONTENTS OF THIS DRAWING ARE COVERED BY COPYRIGHT AND REMAIN THE PROPERTY OF OGLESBY & LIMB LTD. WRITTEN APPROVAL MUST BE OBTAINED FROM OGLESBY & LIMB LTD PRIOR TO DUPLICATION OR REPRODUCTION OF THIS DRAWING OR ITS CONTENTS.
ANY DIMENSIONS NOT SHOWN ARE TO BE CHECKED AND AGREED WITH OGLESBY & LIMB LTD.

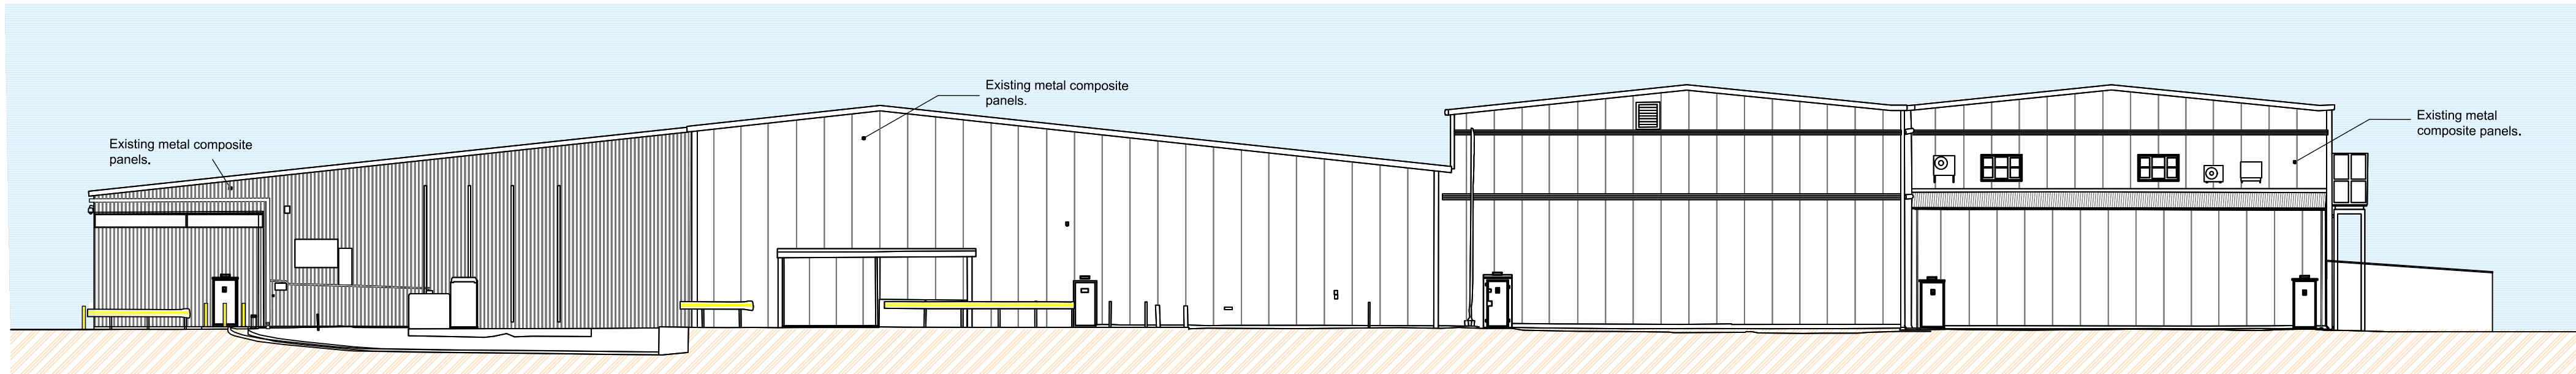


South Elevation as existing.

Scale 1:200 @ A1
SCALE 1 : 200
SCALE 1 : 1

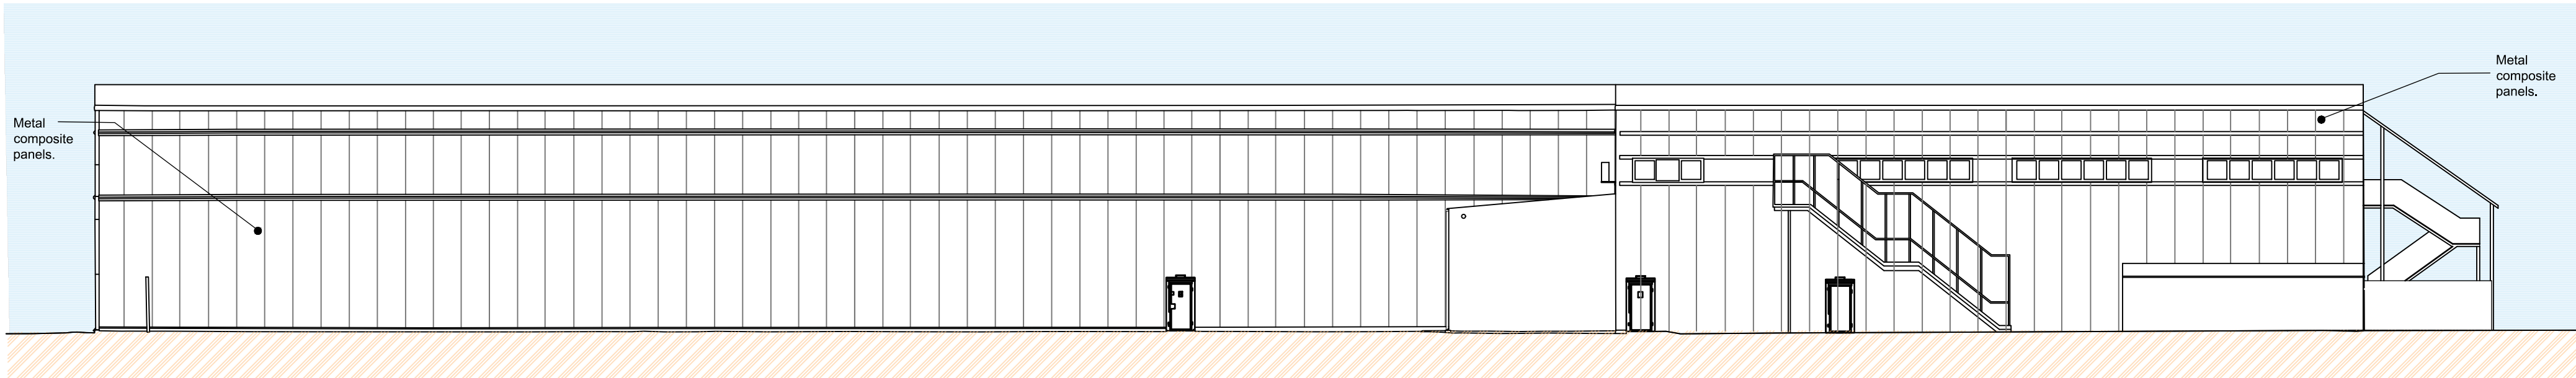


East Elevation as existing.

Scale 1:200 @ A1
SCALE 1 : 200
SCALE 1 : 1

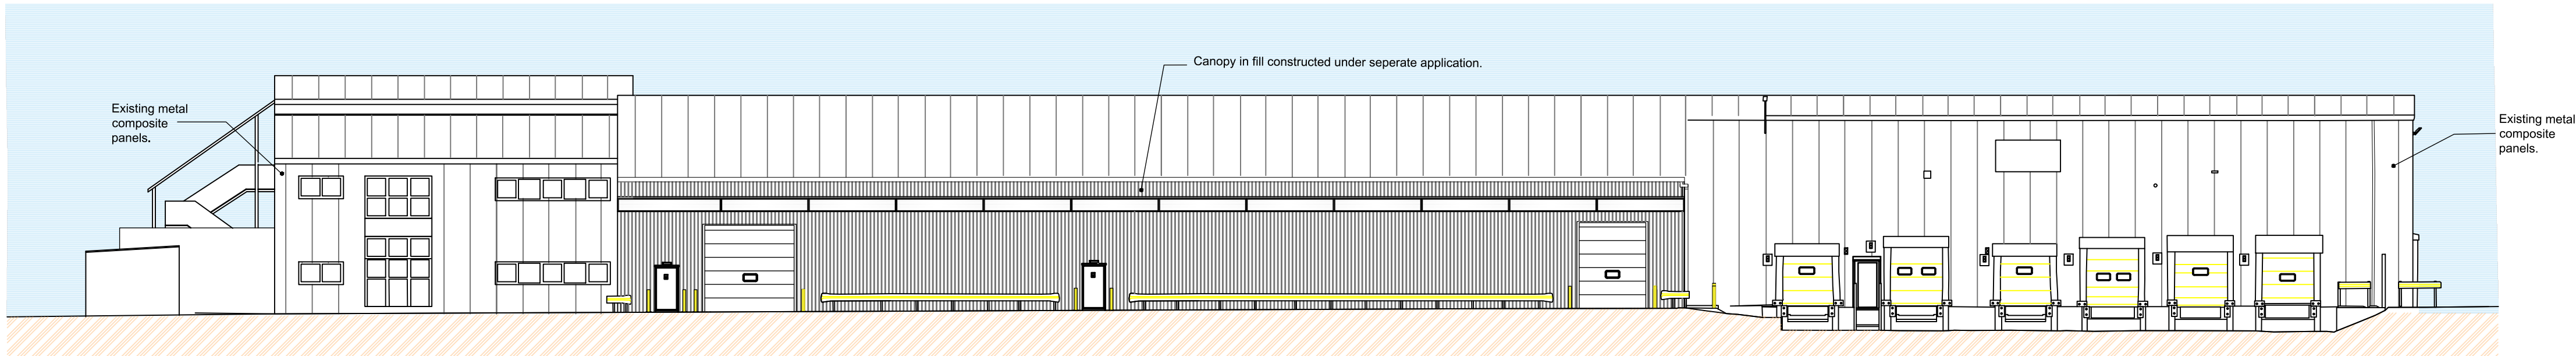

West Elevation as existing.

Scale 1:200 @ A1
SCALE 1 : 200
SCALE 1 : 1

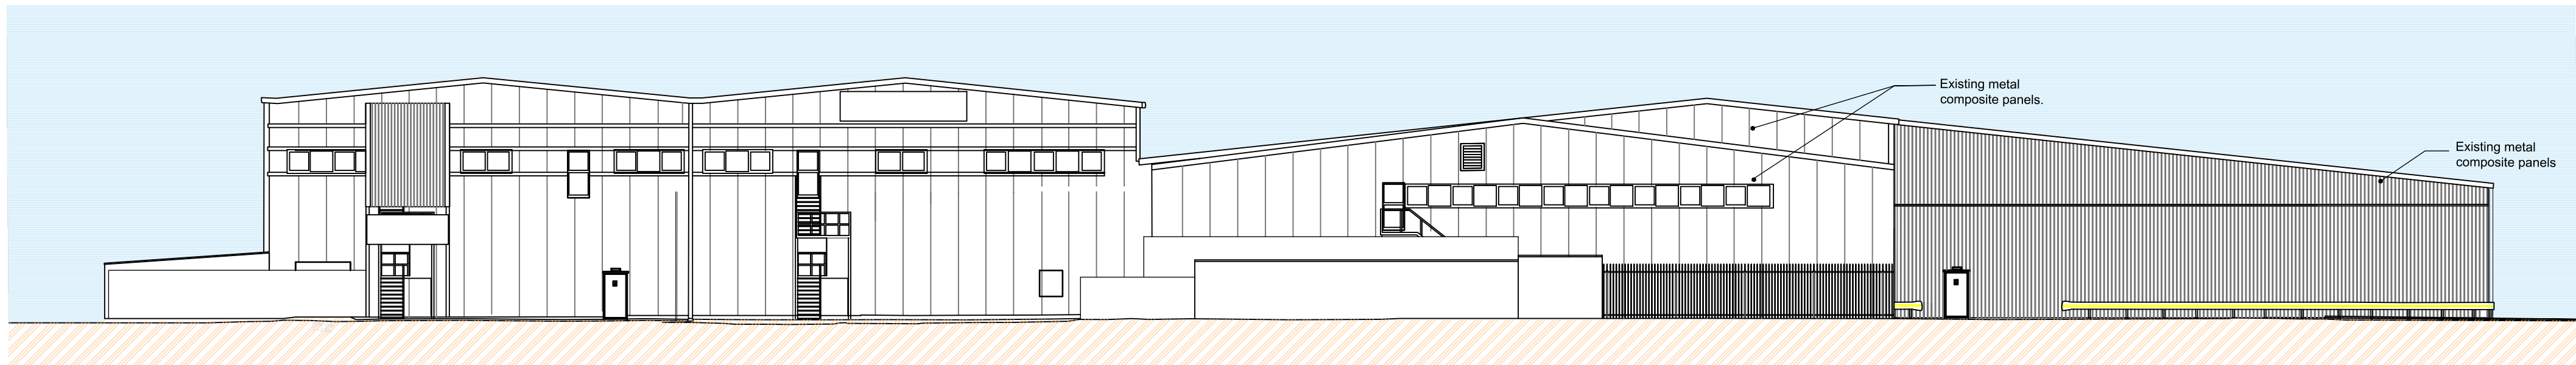

North Elevation as existing.

Scale 1:200 @ A1
SCALE 1 : 200
SCALE 1 : 1

Plans & Elevations based upon survey information provided by ASC. Missing areas have not been surveyed therefore elevations are indicative only and accuracy cannot be fully ascertained. Any discrepancies to be reported to O&L.

Ref.	Date	Description	Initial
------	------	-------------	---------

Oglesby & Limb Ltd	
Chartered Architect	
Suite 1, Market Chambers 12 Market Place, Spalding, Lincs PE11 1SL	
Tel: 01775 761196	
e-mail: design@o-l-ltd.co.uk	



Client:
J.O.Sims Ltd.

Project:
Proposed Packhouse extension to J.O.Sims Ltd. Pudding Lane, Pinchbeck Spalding, Lincolnshire PE11 3TJ

Drawing Title:
Elevations as existing.
GENERAL ISSUE

Date:	JUNE 2019	Scale:	as shown @ A1
Drawn by:	RDL	Checked by:	AJO

Drawing Number:	Rev:
A1432 - 08	-