



DO NOT SCALE THIS DRAWING. THE CONTRACTOR IS DEEMED TO HAVE CHECKED ALL DIMENSIONS ON SITE AND REPORT ANY DISCREPANCIES TO OGLESBY & LIMB LTD. THE CONTENTS OF THIS DRAWING ARE COVERED BY COPYRIGHT AND REMAIN THE PROPERTY OF OGLESBY & LIMB LTD. WRITTEN APPROVAL MUST BE OBTAINED FROM OGLESBY & LIMB LTD PRIOR TO DUPLICATION OR REPRODUCTION OF THIS DRAWING OR ITS CONTENTS. ANY DIMENSIONS NOT SHOWN ARE TO BE CHECKED AND AGREED WITH OGLESBY & LIMB LTD.

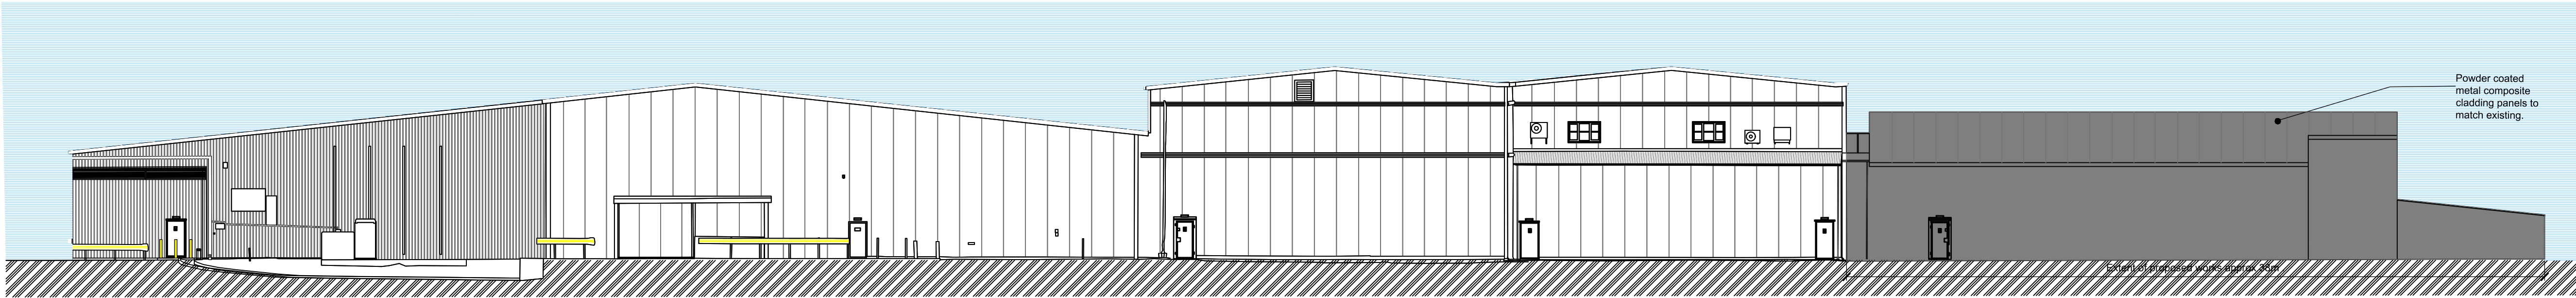


South Elevation as proposed

Scale 1:200 @ A1  
SCALE 1 : 200  
SCALE 1 : 1

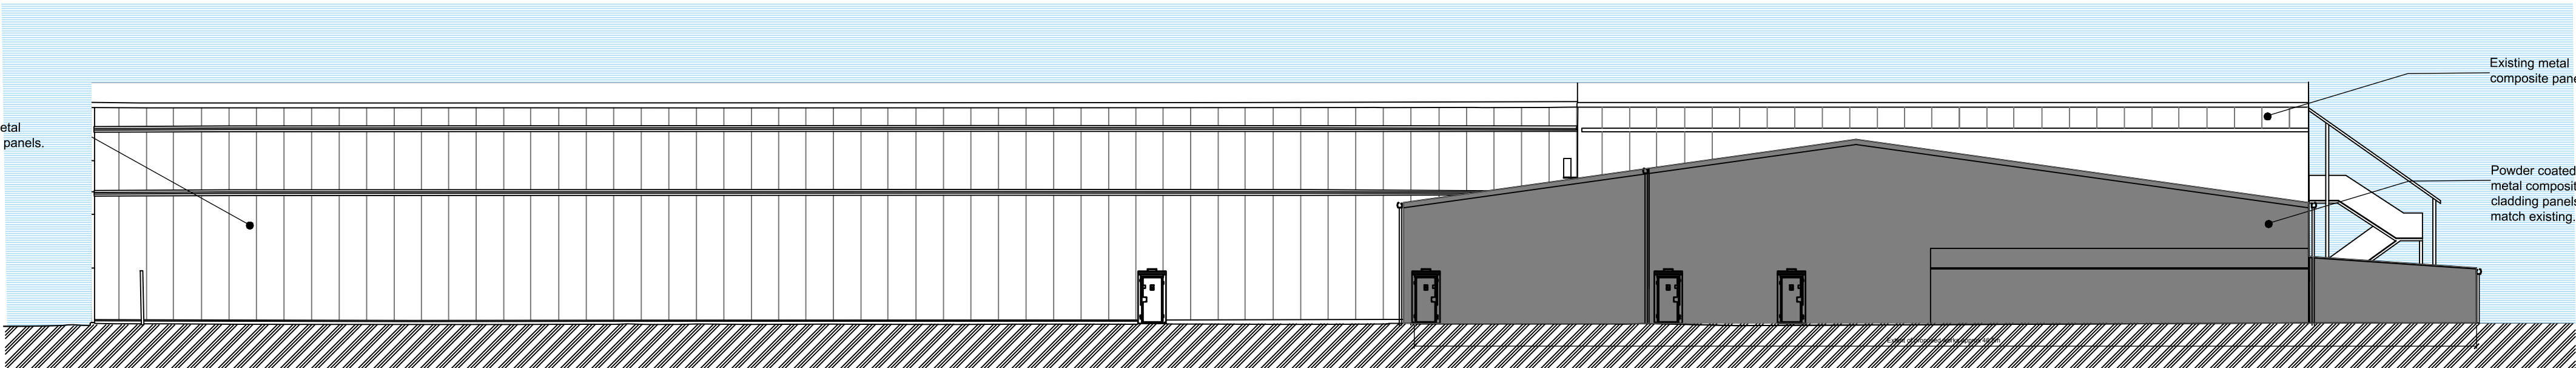


East Elevation as proposed

Scale 1:200 @ A1  
SCALE 1 : 200  
SCALE 1 : 1

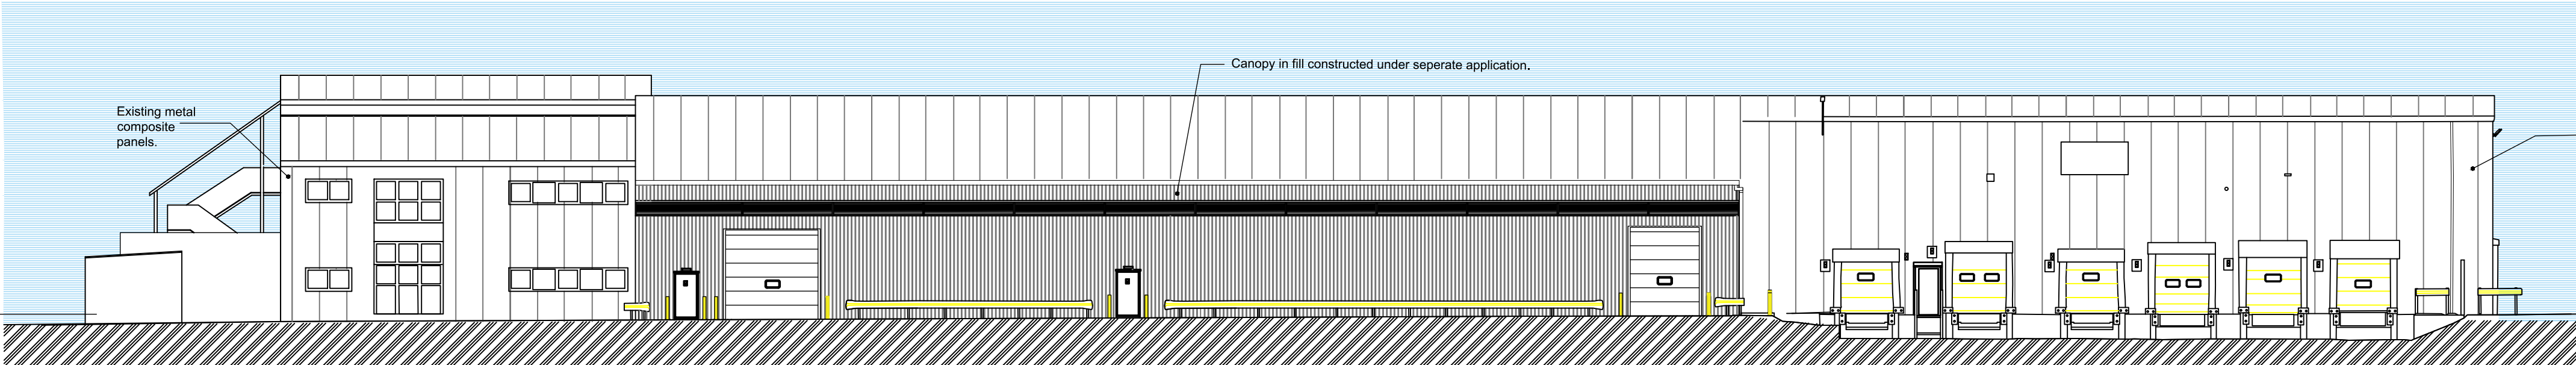

West Elevation as proposed (unaffected by proposal)

Scale 1:200 @ A1  
SCALE 1 : 200  
SCALE 1 : 1

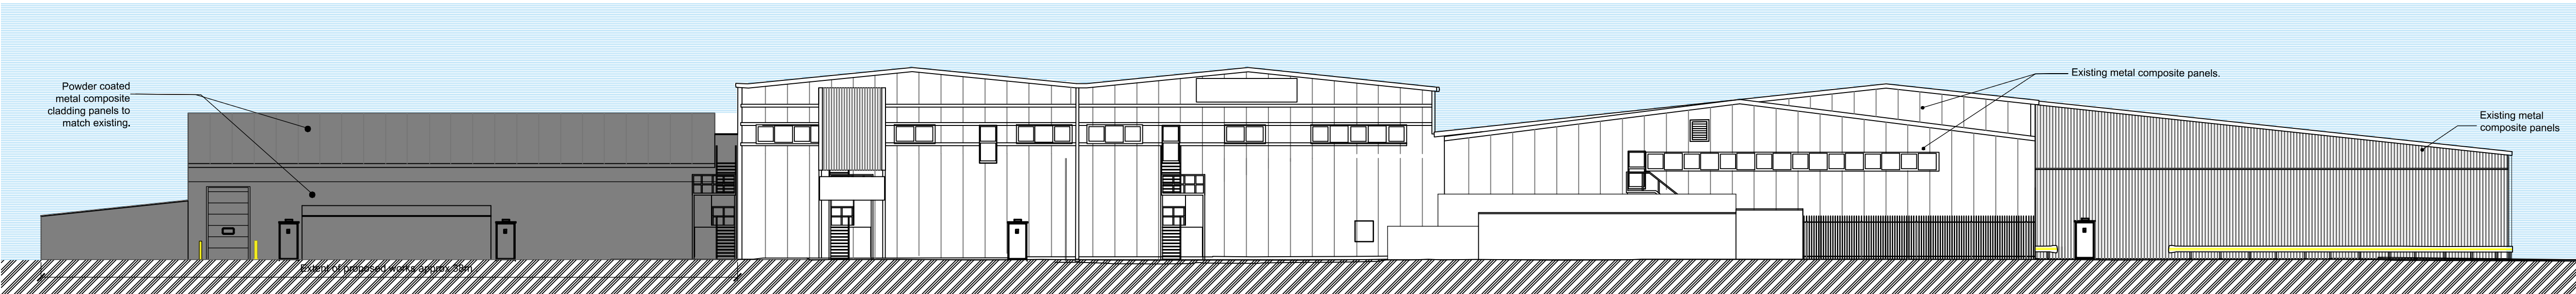

North Elevation as proposed

Scale 1:200 @ A1  
SCALE 1 : 200  
SCALE 1 : 1

Plans & Elevations based upon survey information provided by ASC. Missing areas have not been surveyed therefore elevations are indicative only and accuracy cannot be fully ascertained. Any discrepancies to be reported to O&L.

| Ref. | Date | Description | Initial |
|------|------|-------------|---------|
|------|------|-------------|---------|

Oglesby & Limb Ltd

Chartered Architect

Suite 1, Market Chambers  
12 Market Place, Spalding, Lincs  
PE11 1SL

Tel: 01775 761196

e-mail: design@o-l-ltd.co.uk

Client:  
**J.O.Sims Ltd.**

Project:  
**Proposed Packhouse extension to  
J.O.Sims Ltd.  
Pudding Lane, Pinchbeck  
Spalding, Lincolnshire  
PE11 3TJ**

Drawing Title:

**Elevations as proposed**

**PLANNING APPLICATION ISSUE**

|           |                  |             |                      |
|-----------|------------------|-------------|----------------------|
| Date:     | <b>JULY 2019</b> | Scale:      | <b>as shown @ A1</b> |
| Drawn by: | <b>RDL</b>       | Checked by: | <b>AJO</b>           |

|                   |          |
|-------------------|----------|
| Drawing Number:   | Rev:     |
| <b>A1432 - 13</b> | <b>-</b> |