




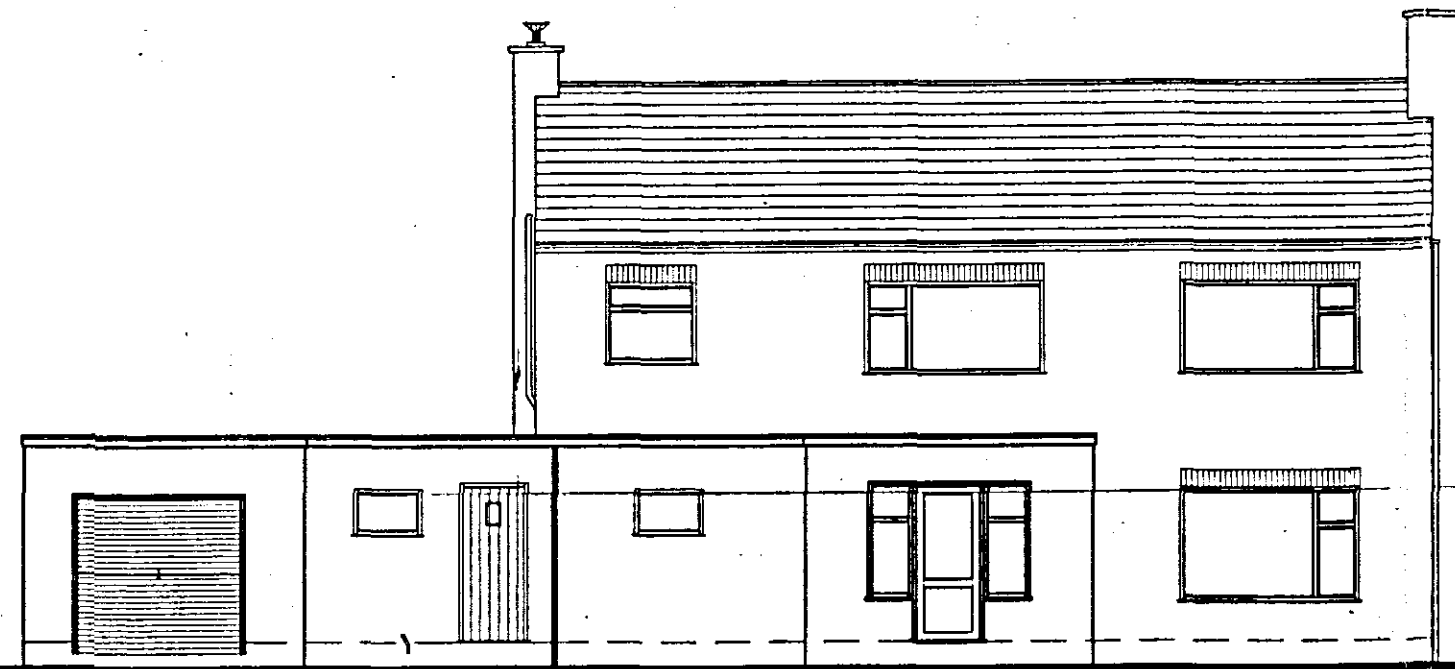


North elevation 1:100

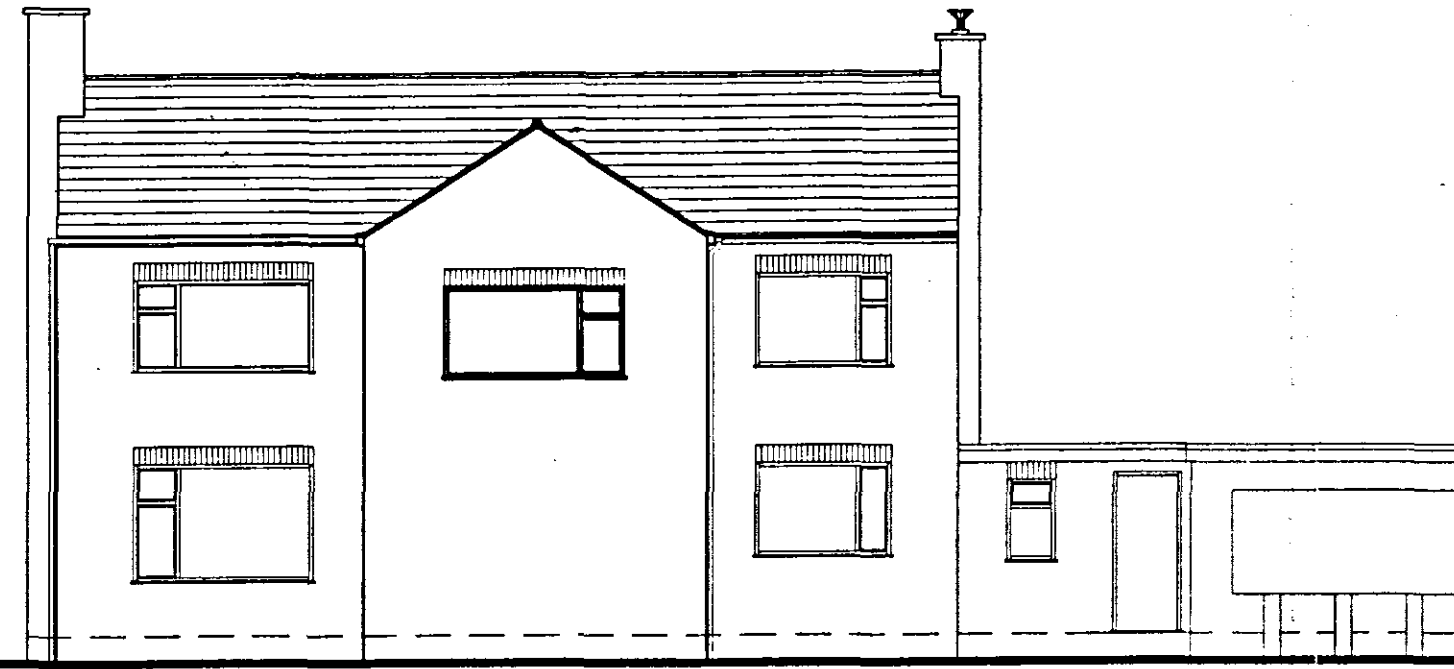


South elevation

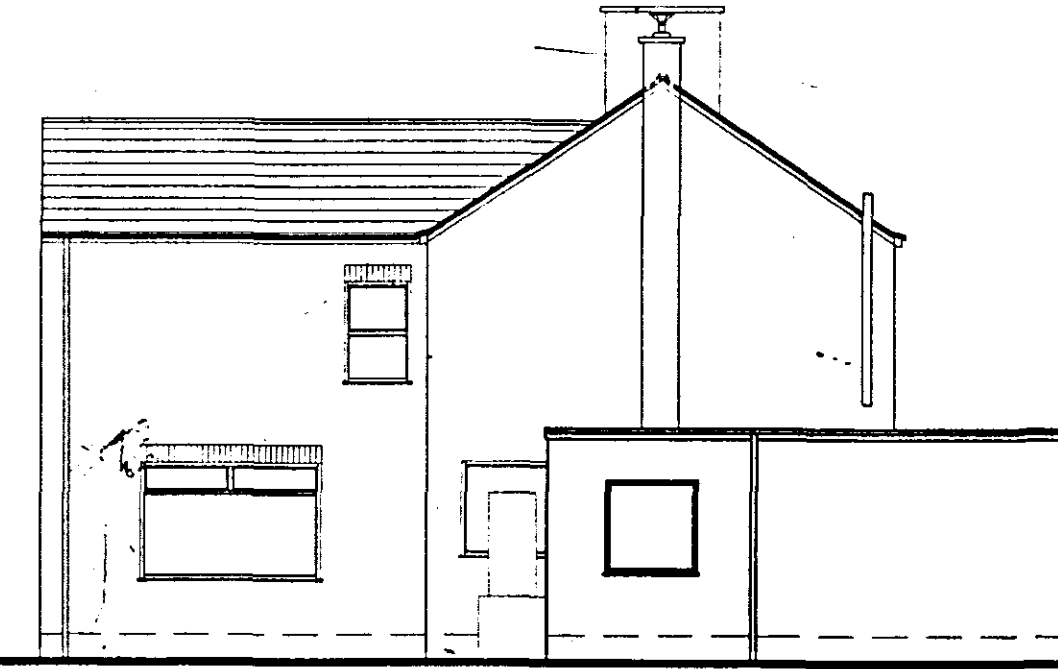


East elevation

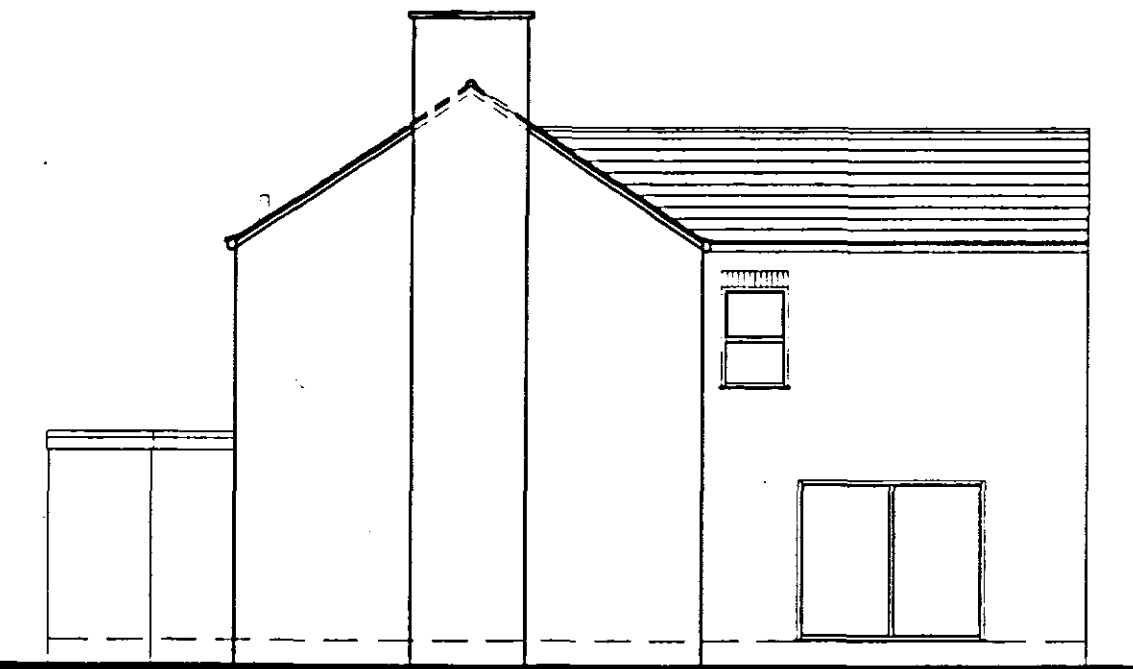


West elevation

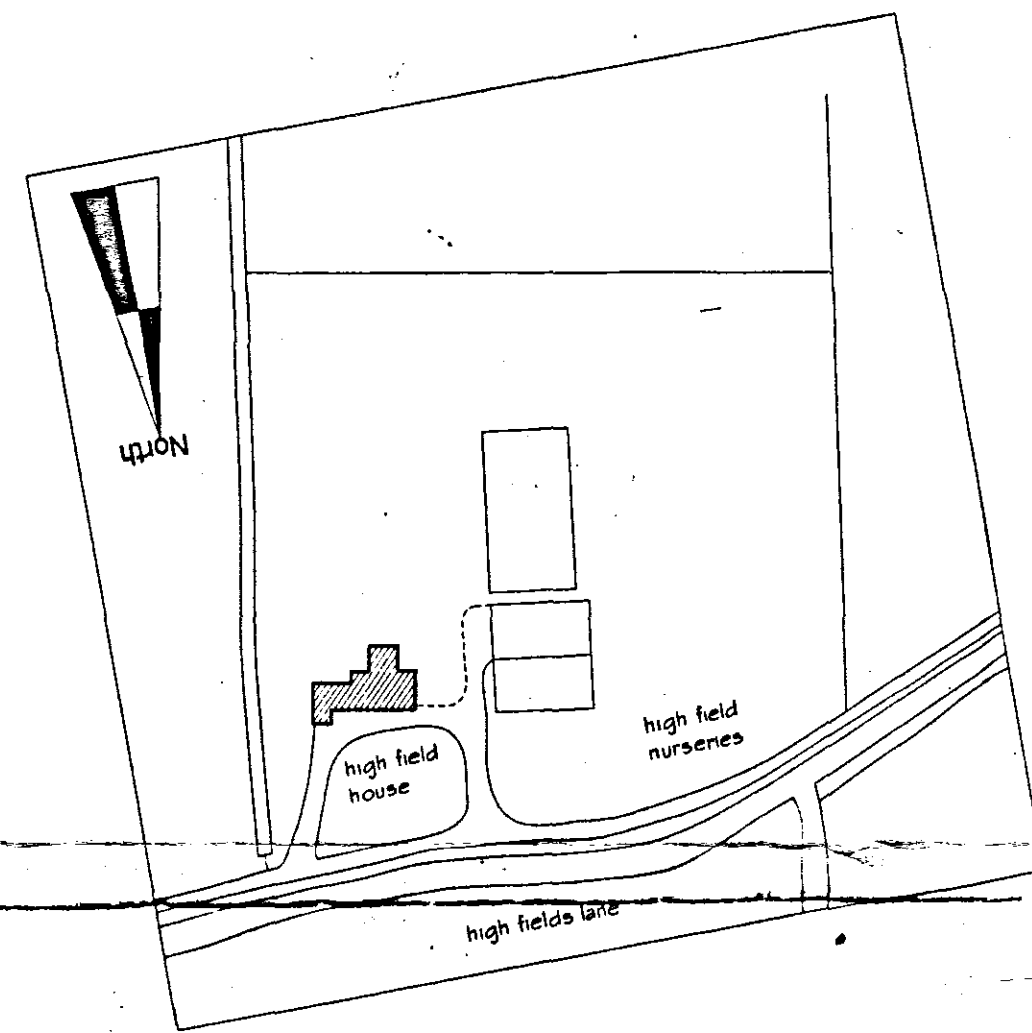

Location Plan 1:1250

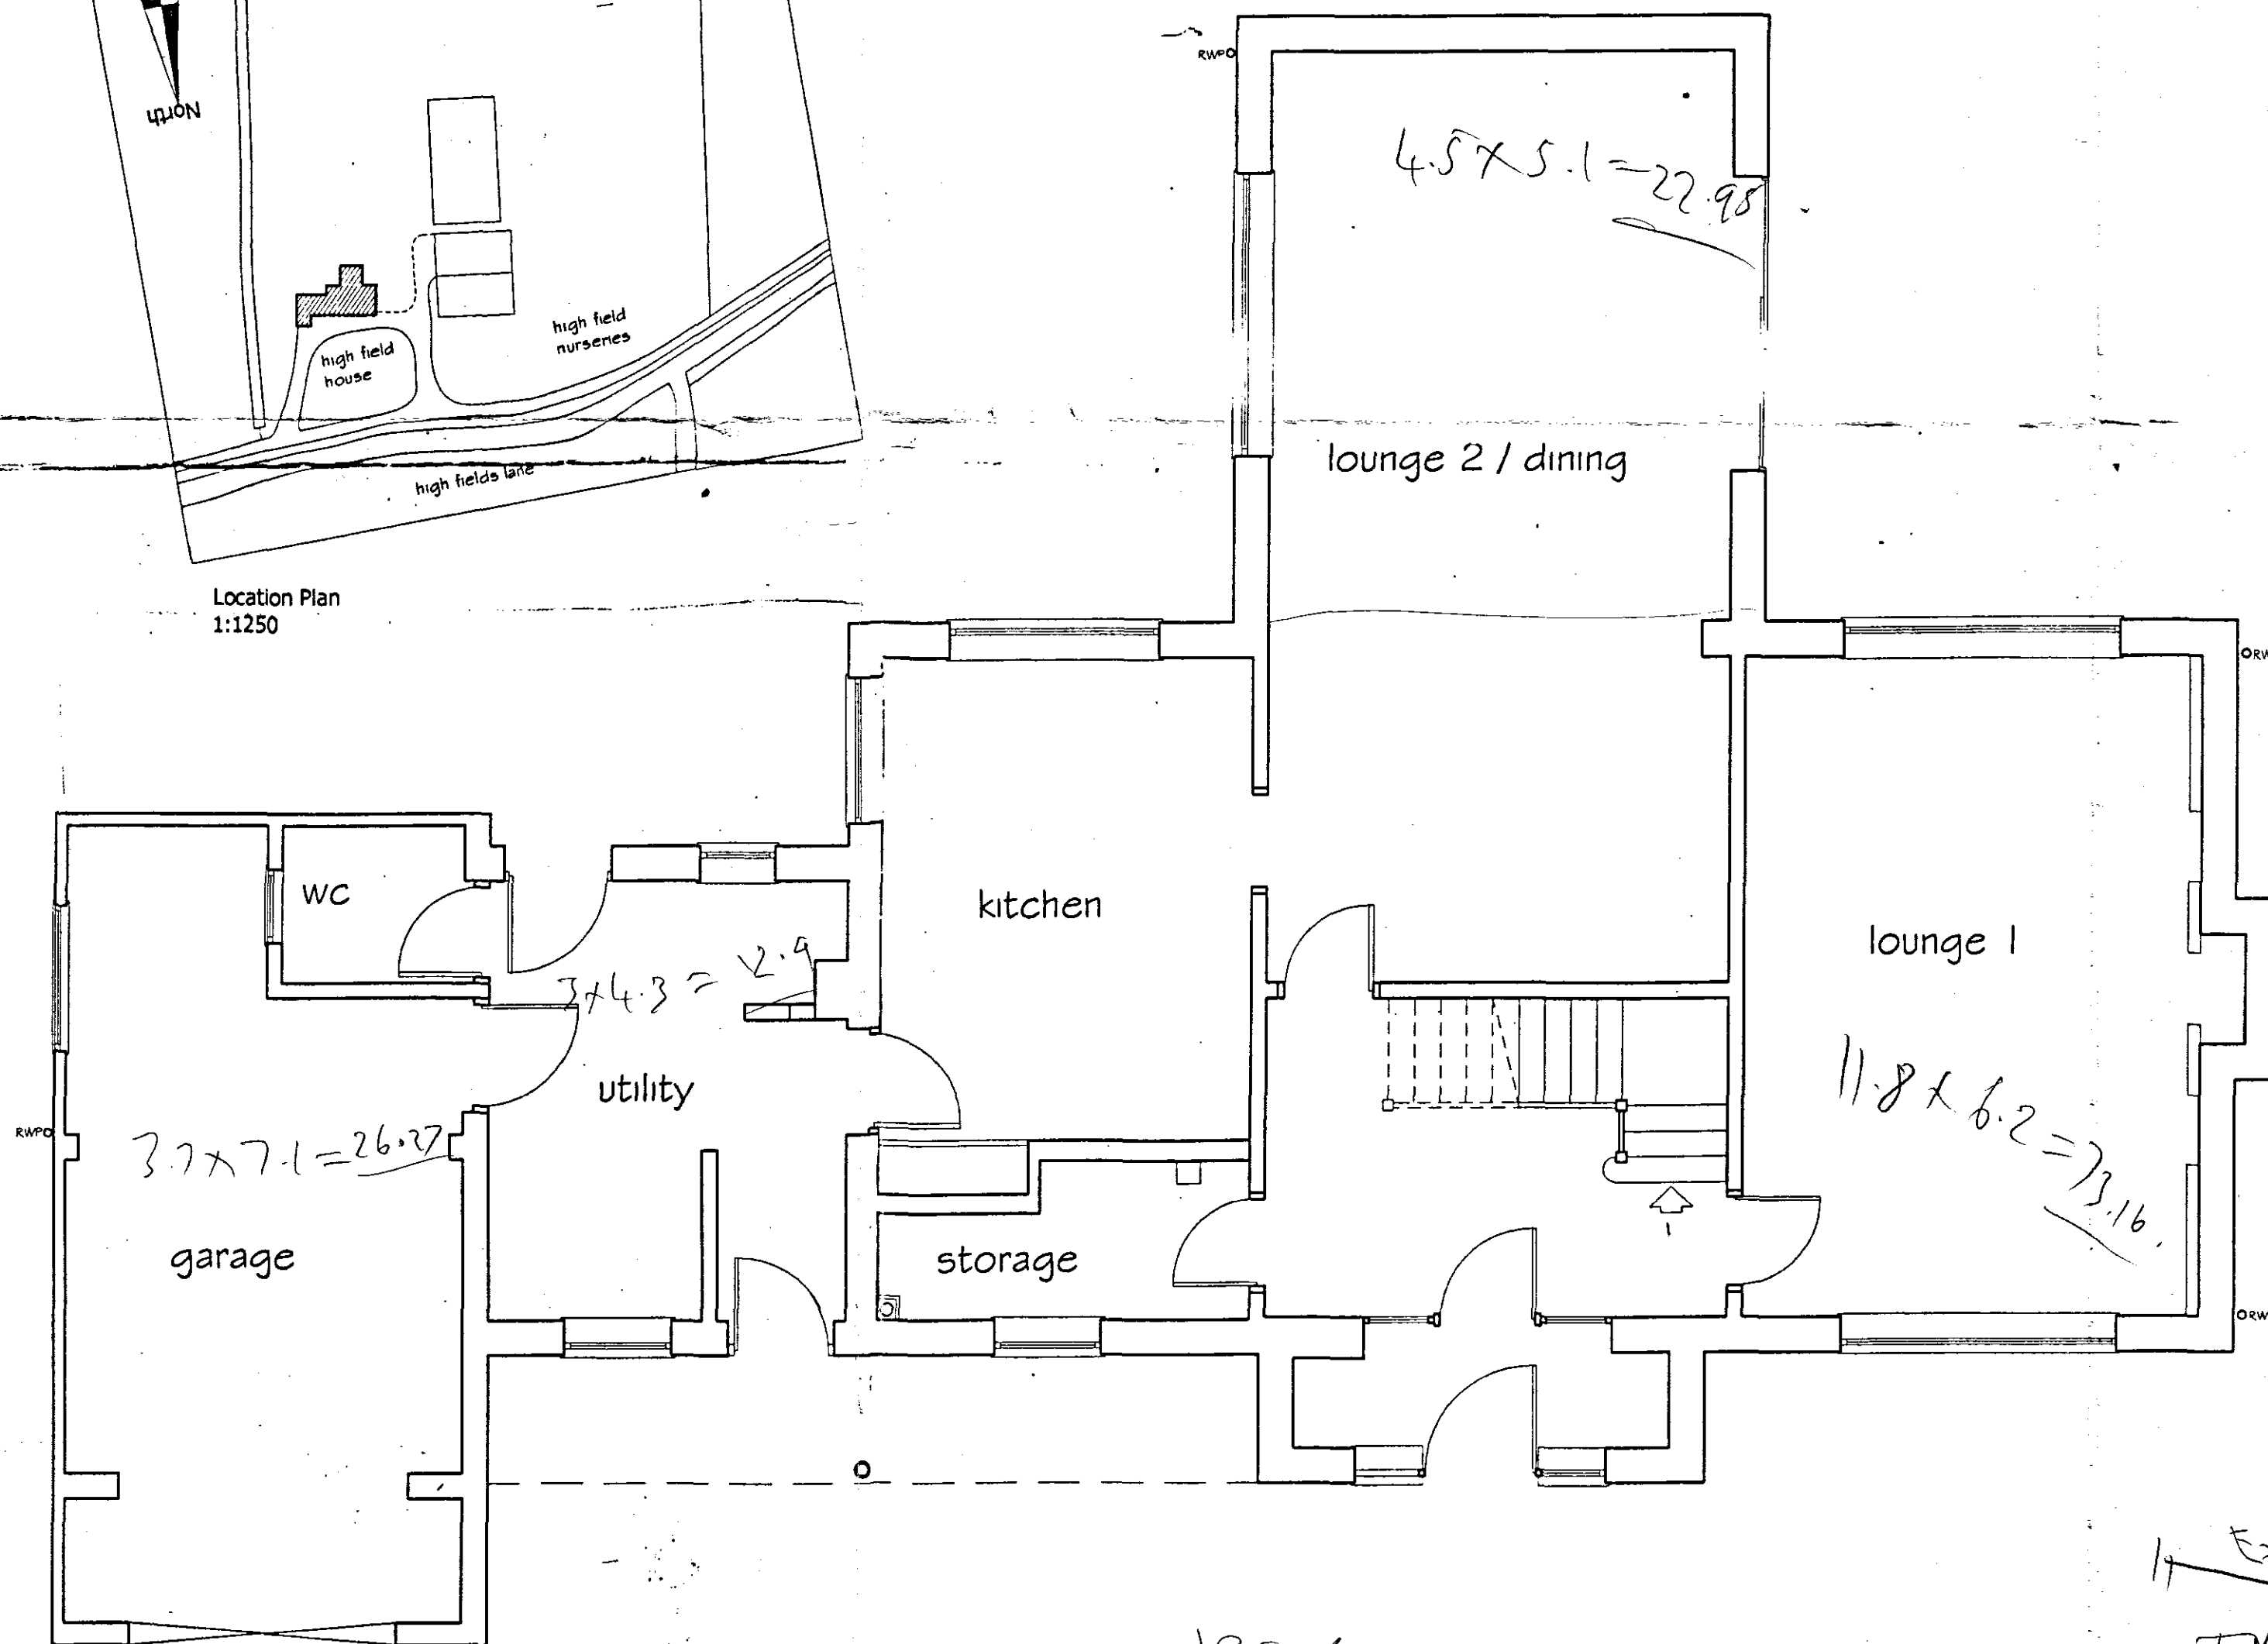

Ground Floor Plan 1:50

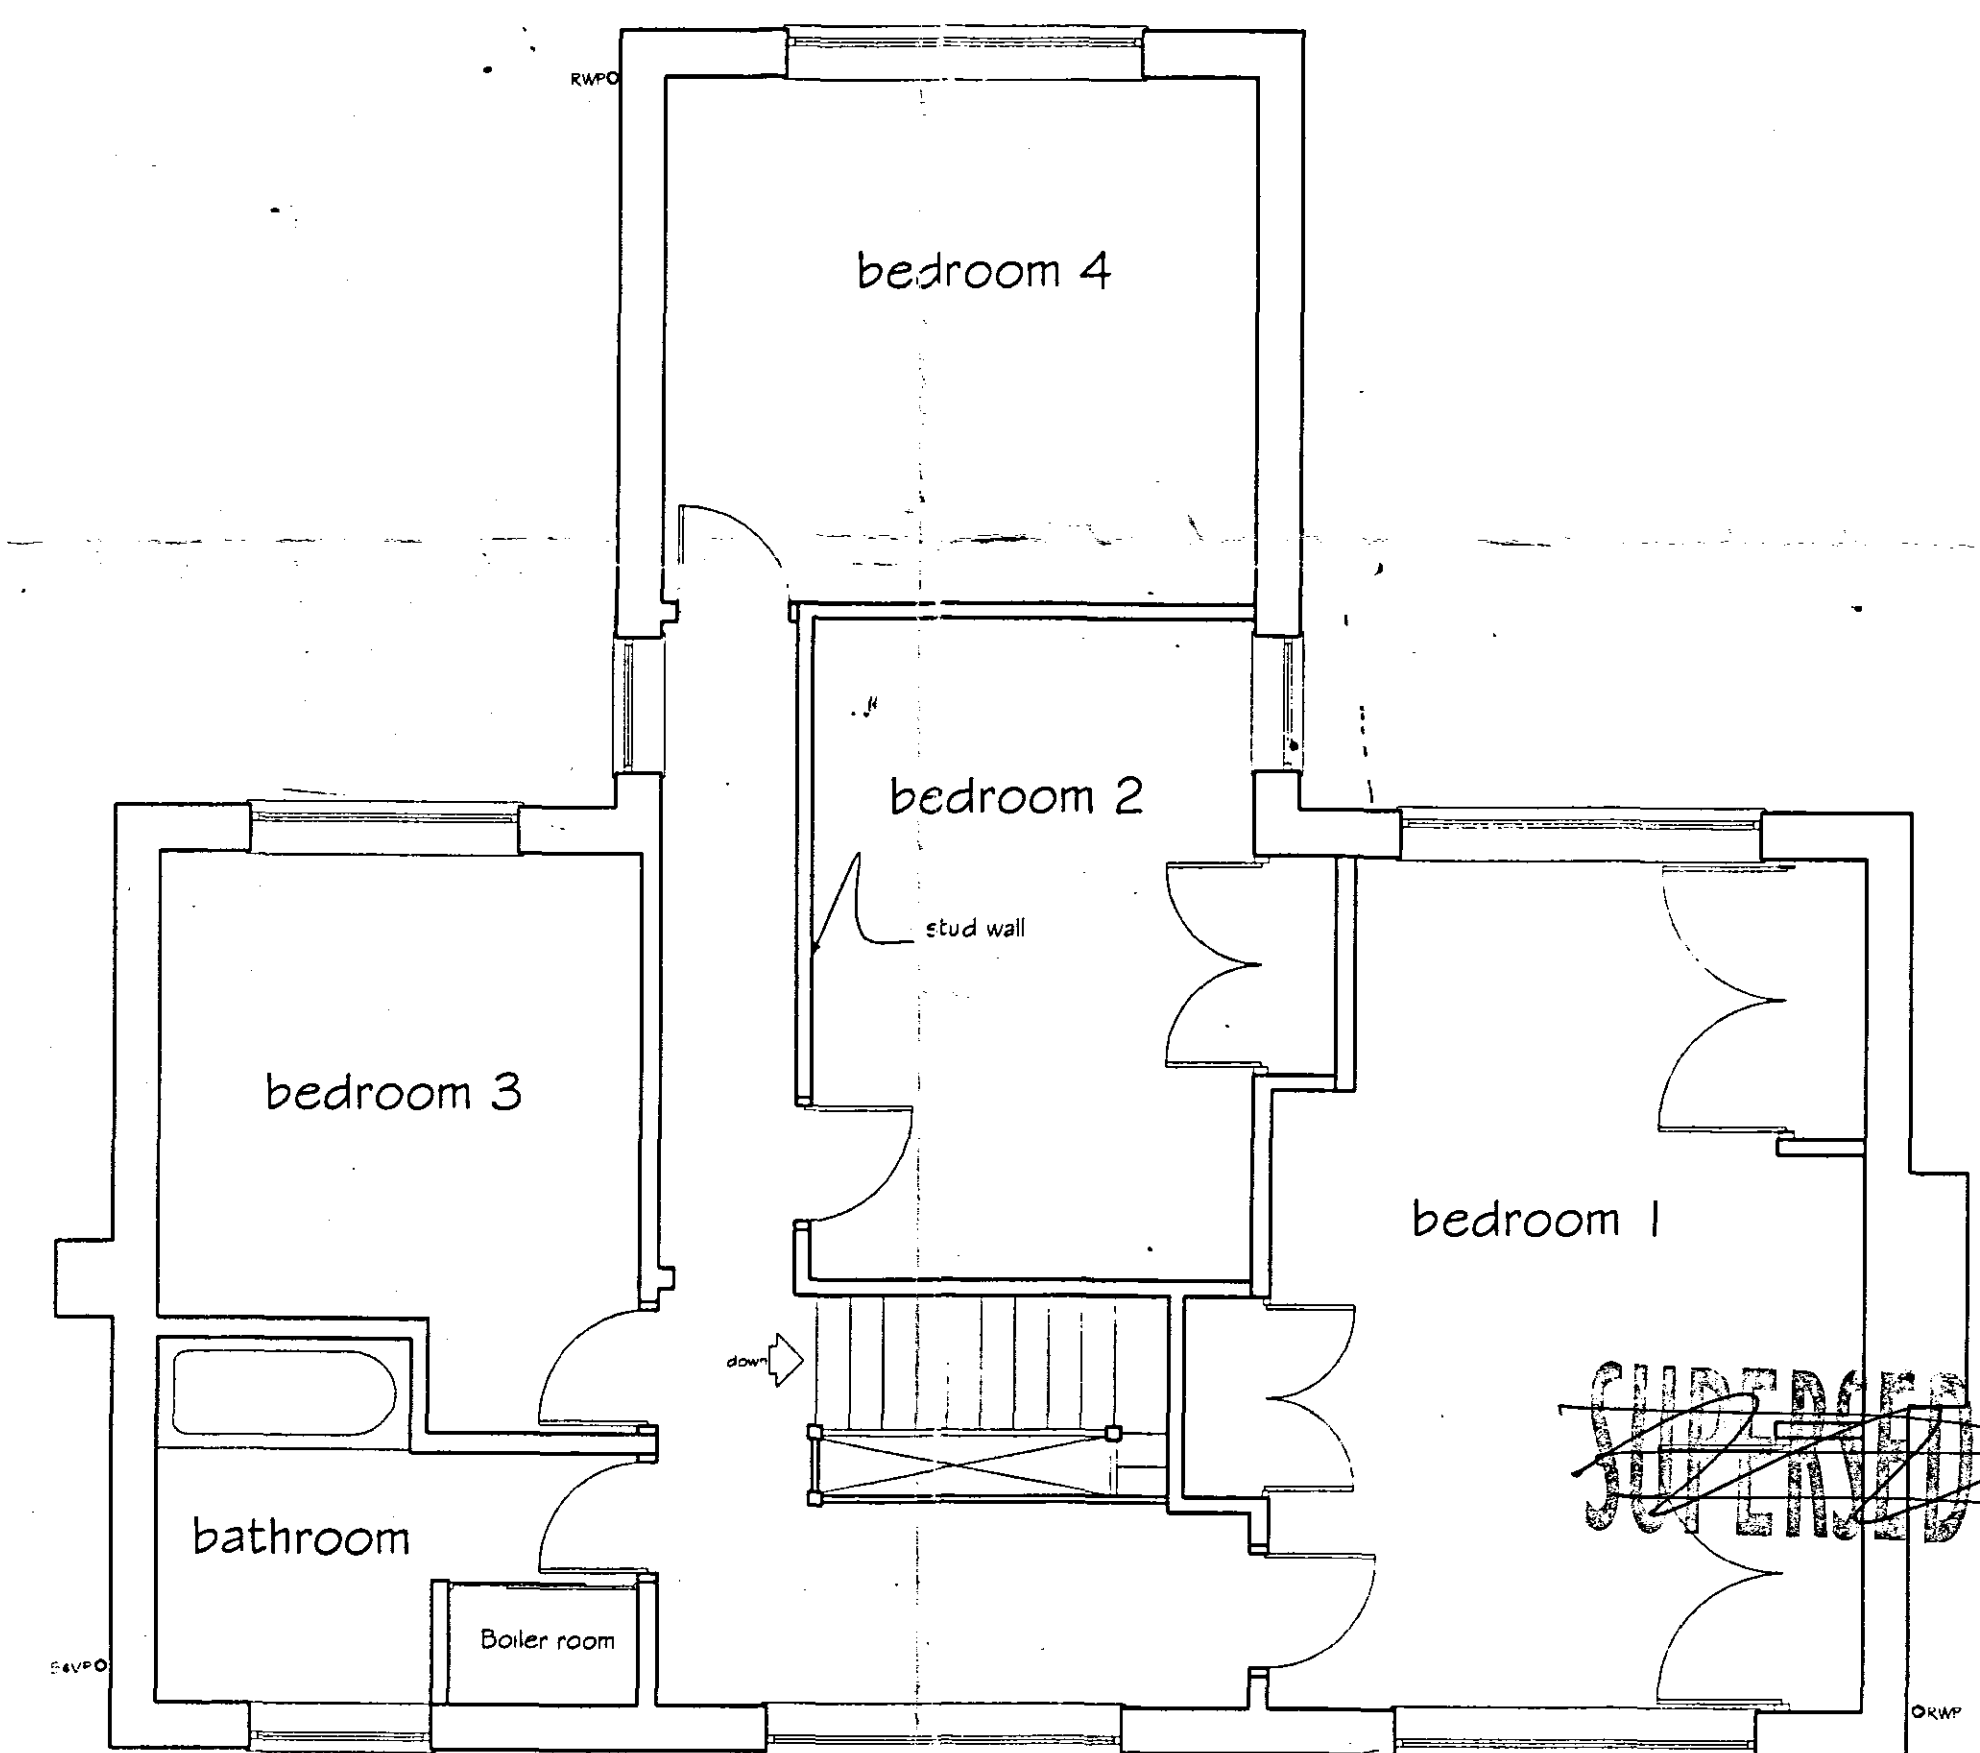

First Floor Plan

DETERMINED PLAN

DETERMINED PLAN

SHDC
Planning & Environment
29 MAY 2007
Ref: 679/07

DRAWING
25 MAY 2007
ISSUED

Existing
Total = 231.395m

ISSUE	DESCRIPTION	APPROVED	DATE
PODDINGTONS Architectural Design Consultants Est. 1969 Unit 7, The Flaxmill, Flaxmill Lane, Pinchbeck, Spalding, Lincs. PE11 3XQ Tel: (01775) 720888 Fax: (01775) 720877			
Mr. & Mrs. Hull			
Project: proposed alterations and extension Highfield house, Highfield lane, Pinchbeck			
Drawing: plans & elevations as existing			
Drawn: AAA	Scale: NA	Date: June 2005	Checked/Approved:
DWG. No. 3228-001	ISSUE.		