


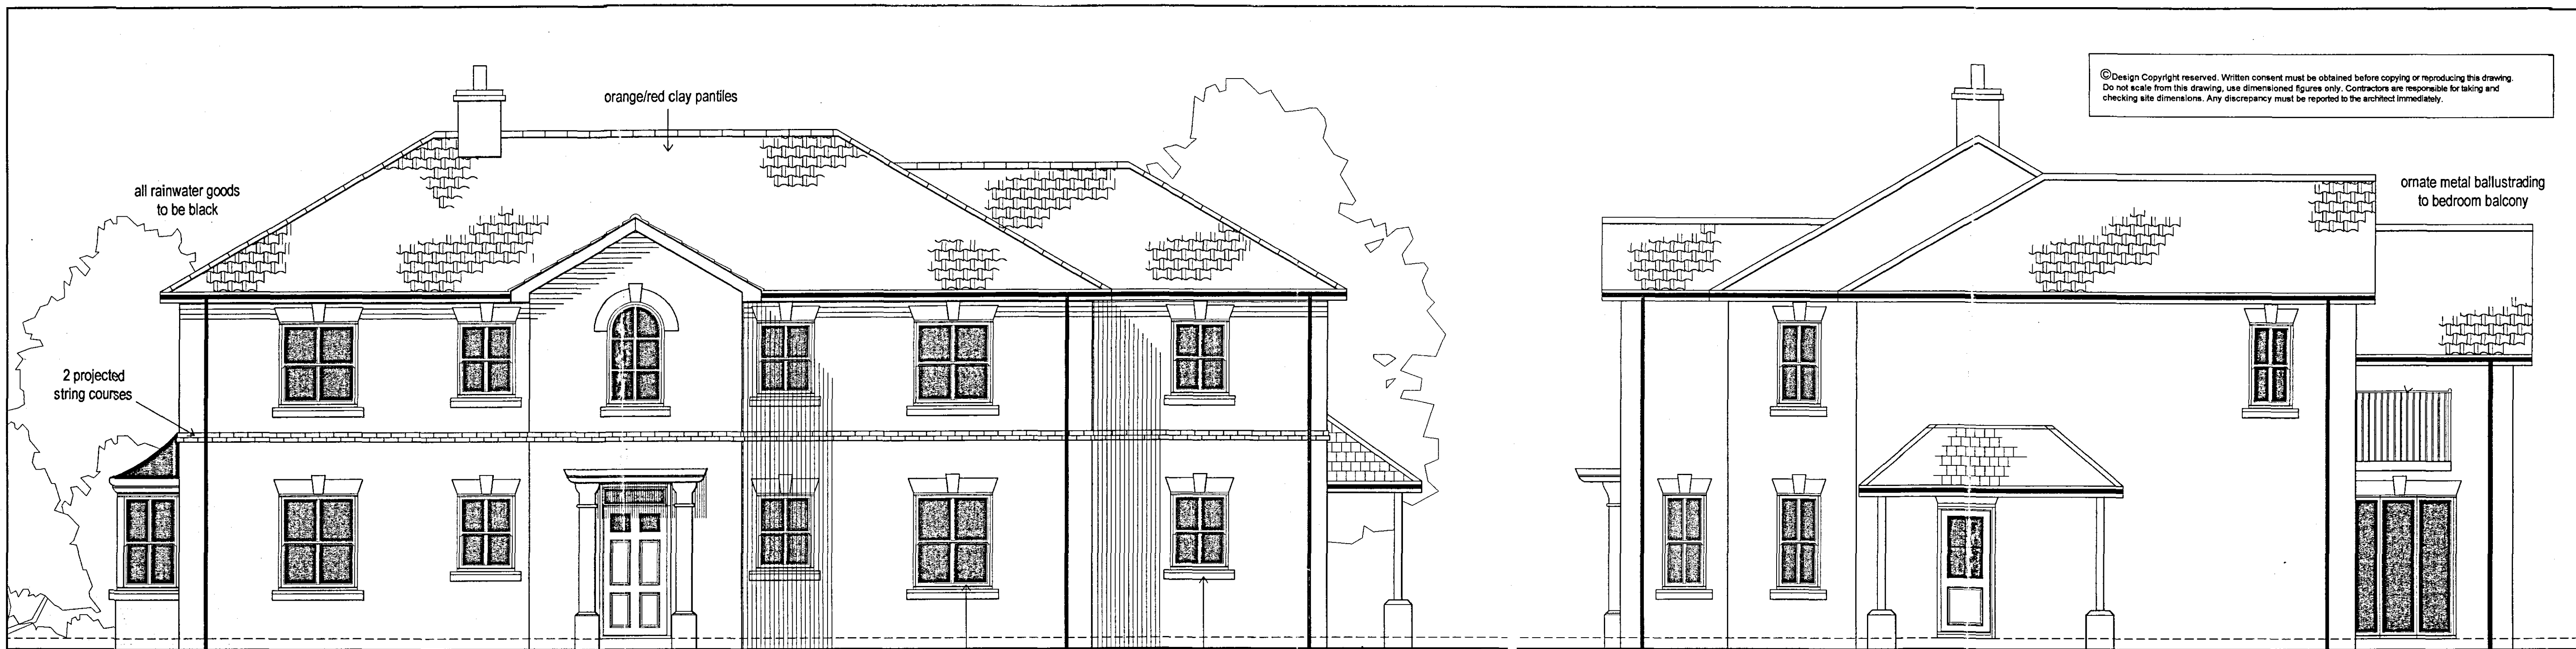

FRONT ELEVATION

SIDE ELEVATION



REAR ELEVATION

SIDE ELEVATION

DETERMINED
PLAN

AMENDED PLAN

Ref. A1

SHDC
Planning & Development
17 JUL 2007
Ref: 09161

Client
Mr & Mrs Hull
Scale
1:50
Date
April 2007
Project
Proposed Replacement Dwelling at:
Highfield House, Highfields Lane
Pinchbeck
Spalding
Lincolnshire
Drawing No.
2016/07/103
Title
Proposed Elevations

CB Design Group
Chartered Architects + Planning Consultants
NFU Buildings - Camelgate - Spalding - Lincolnshire PE12 6ET
Telephone 01-775 722241 Fax 01-775 769986
Email enquiries@cbnewhomes.co.uk