


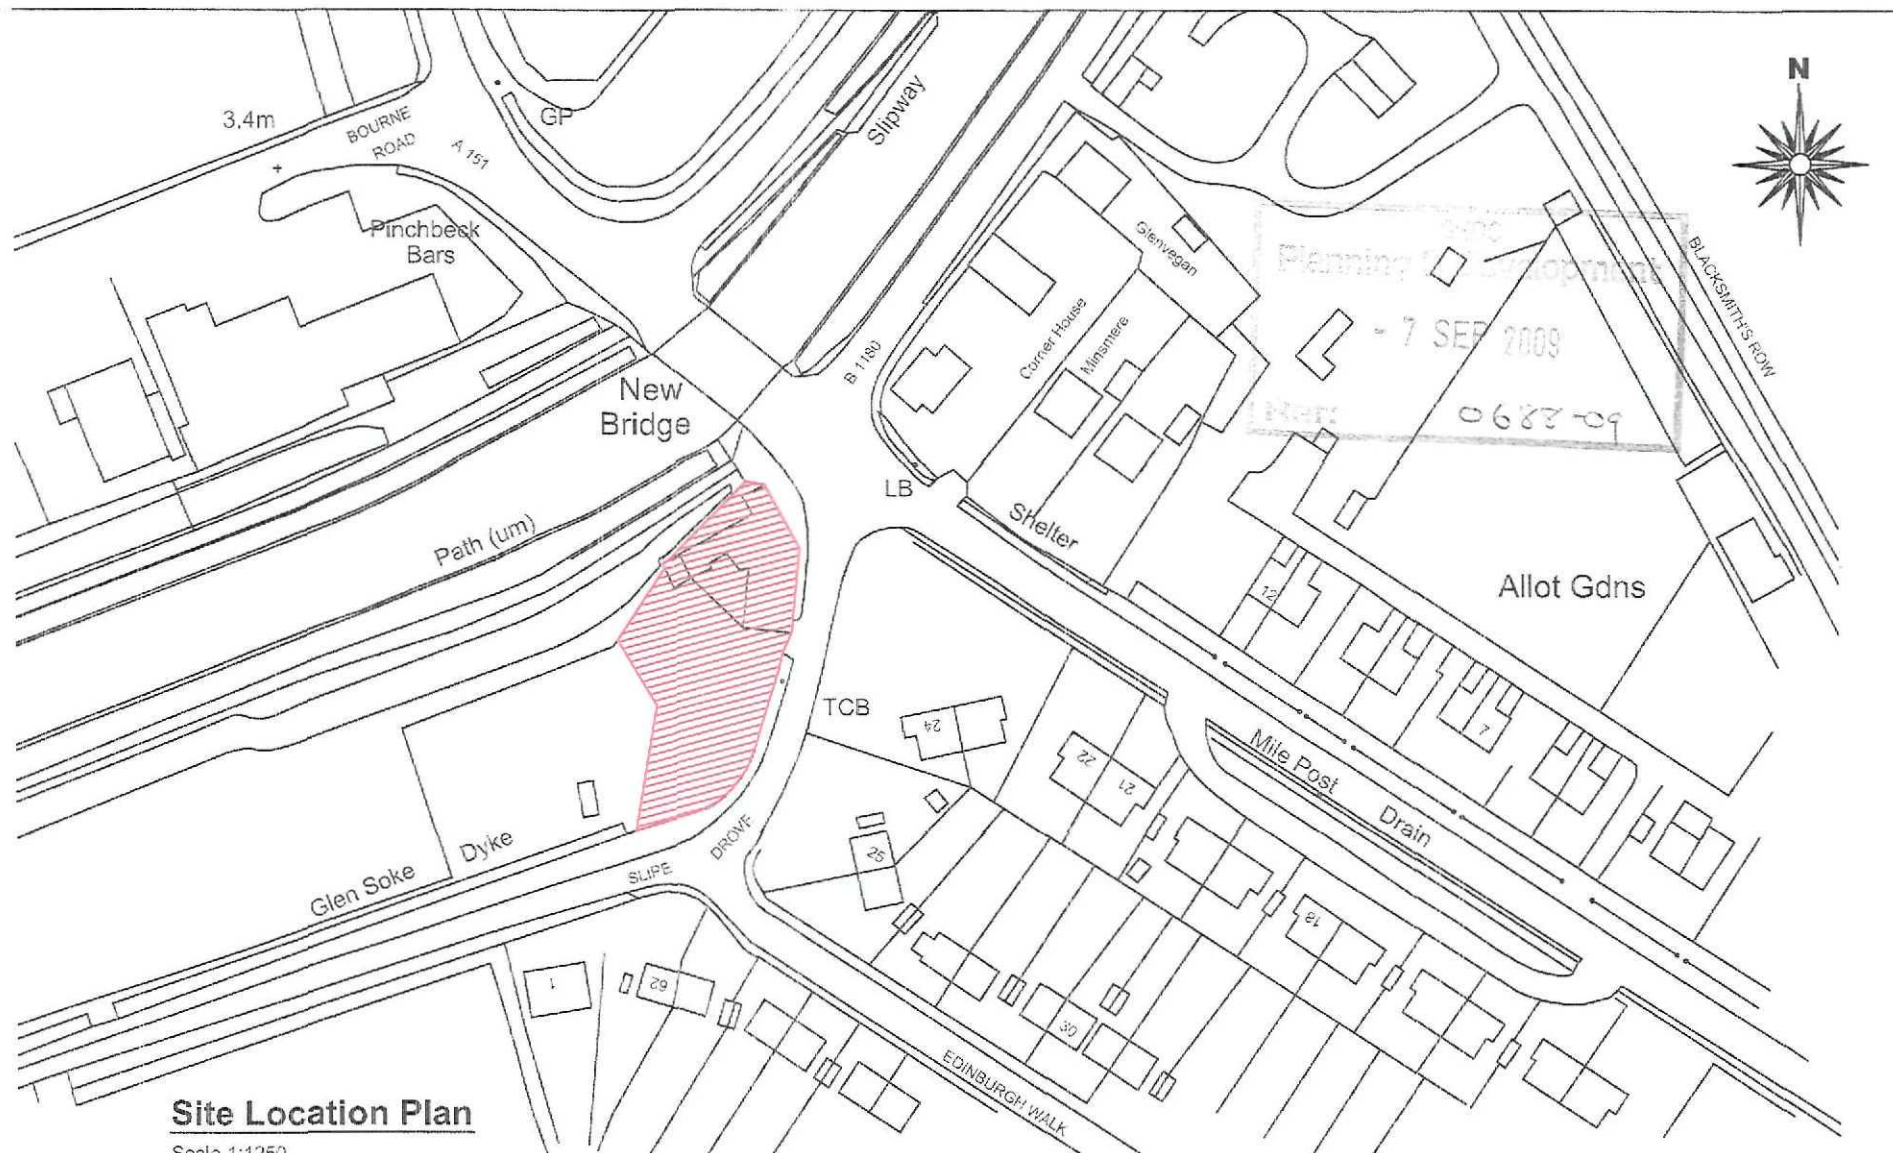

Site Location Plan

Scale 1:1250



2nd Floor - 5B Sheepmarket
Spalding
PE11 1BH
Tel: 01775 768 921
e-mail: enquiries@remwaydesign.co.uk

Site:

Proposed Childrens Nursery at:
New Bridge Inn
Dozens Bank
West Pinchbeck
PE11 3NF

Client:


Ms H French

Date: *****

Scale: as noted

Drawing No:

1781 - 01

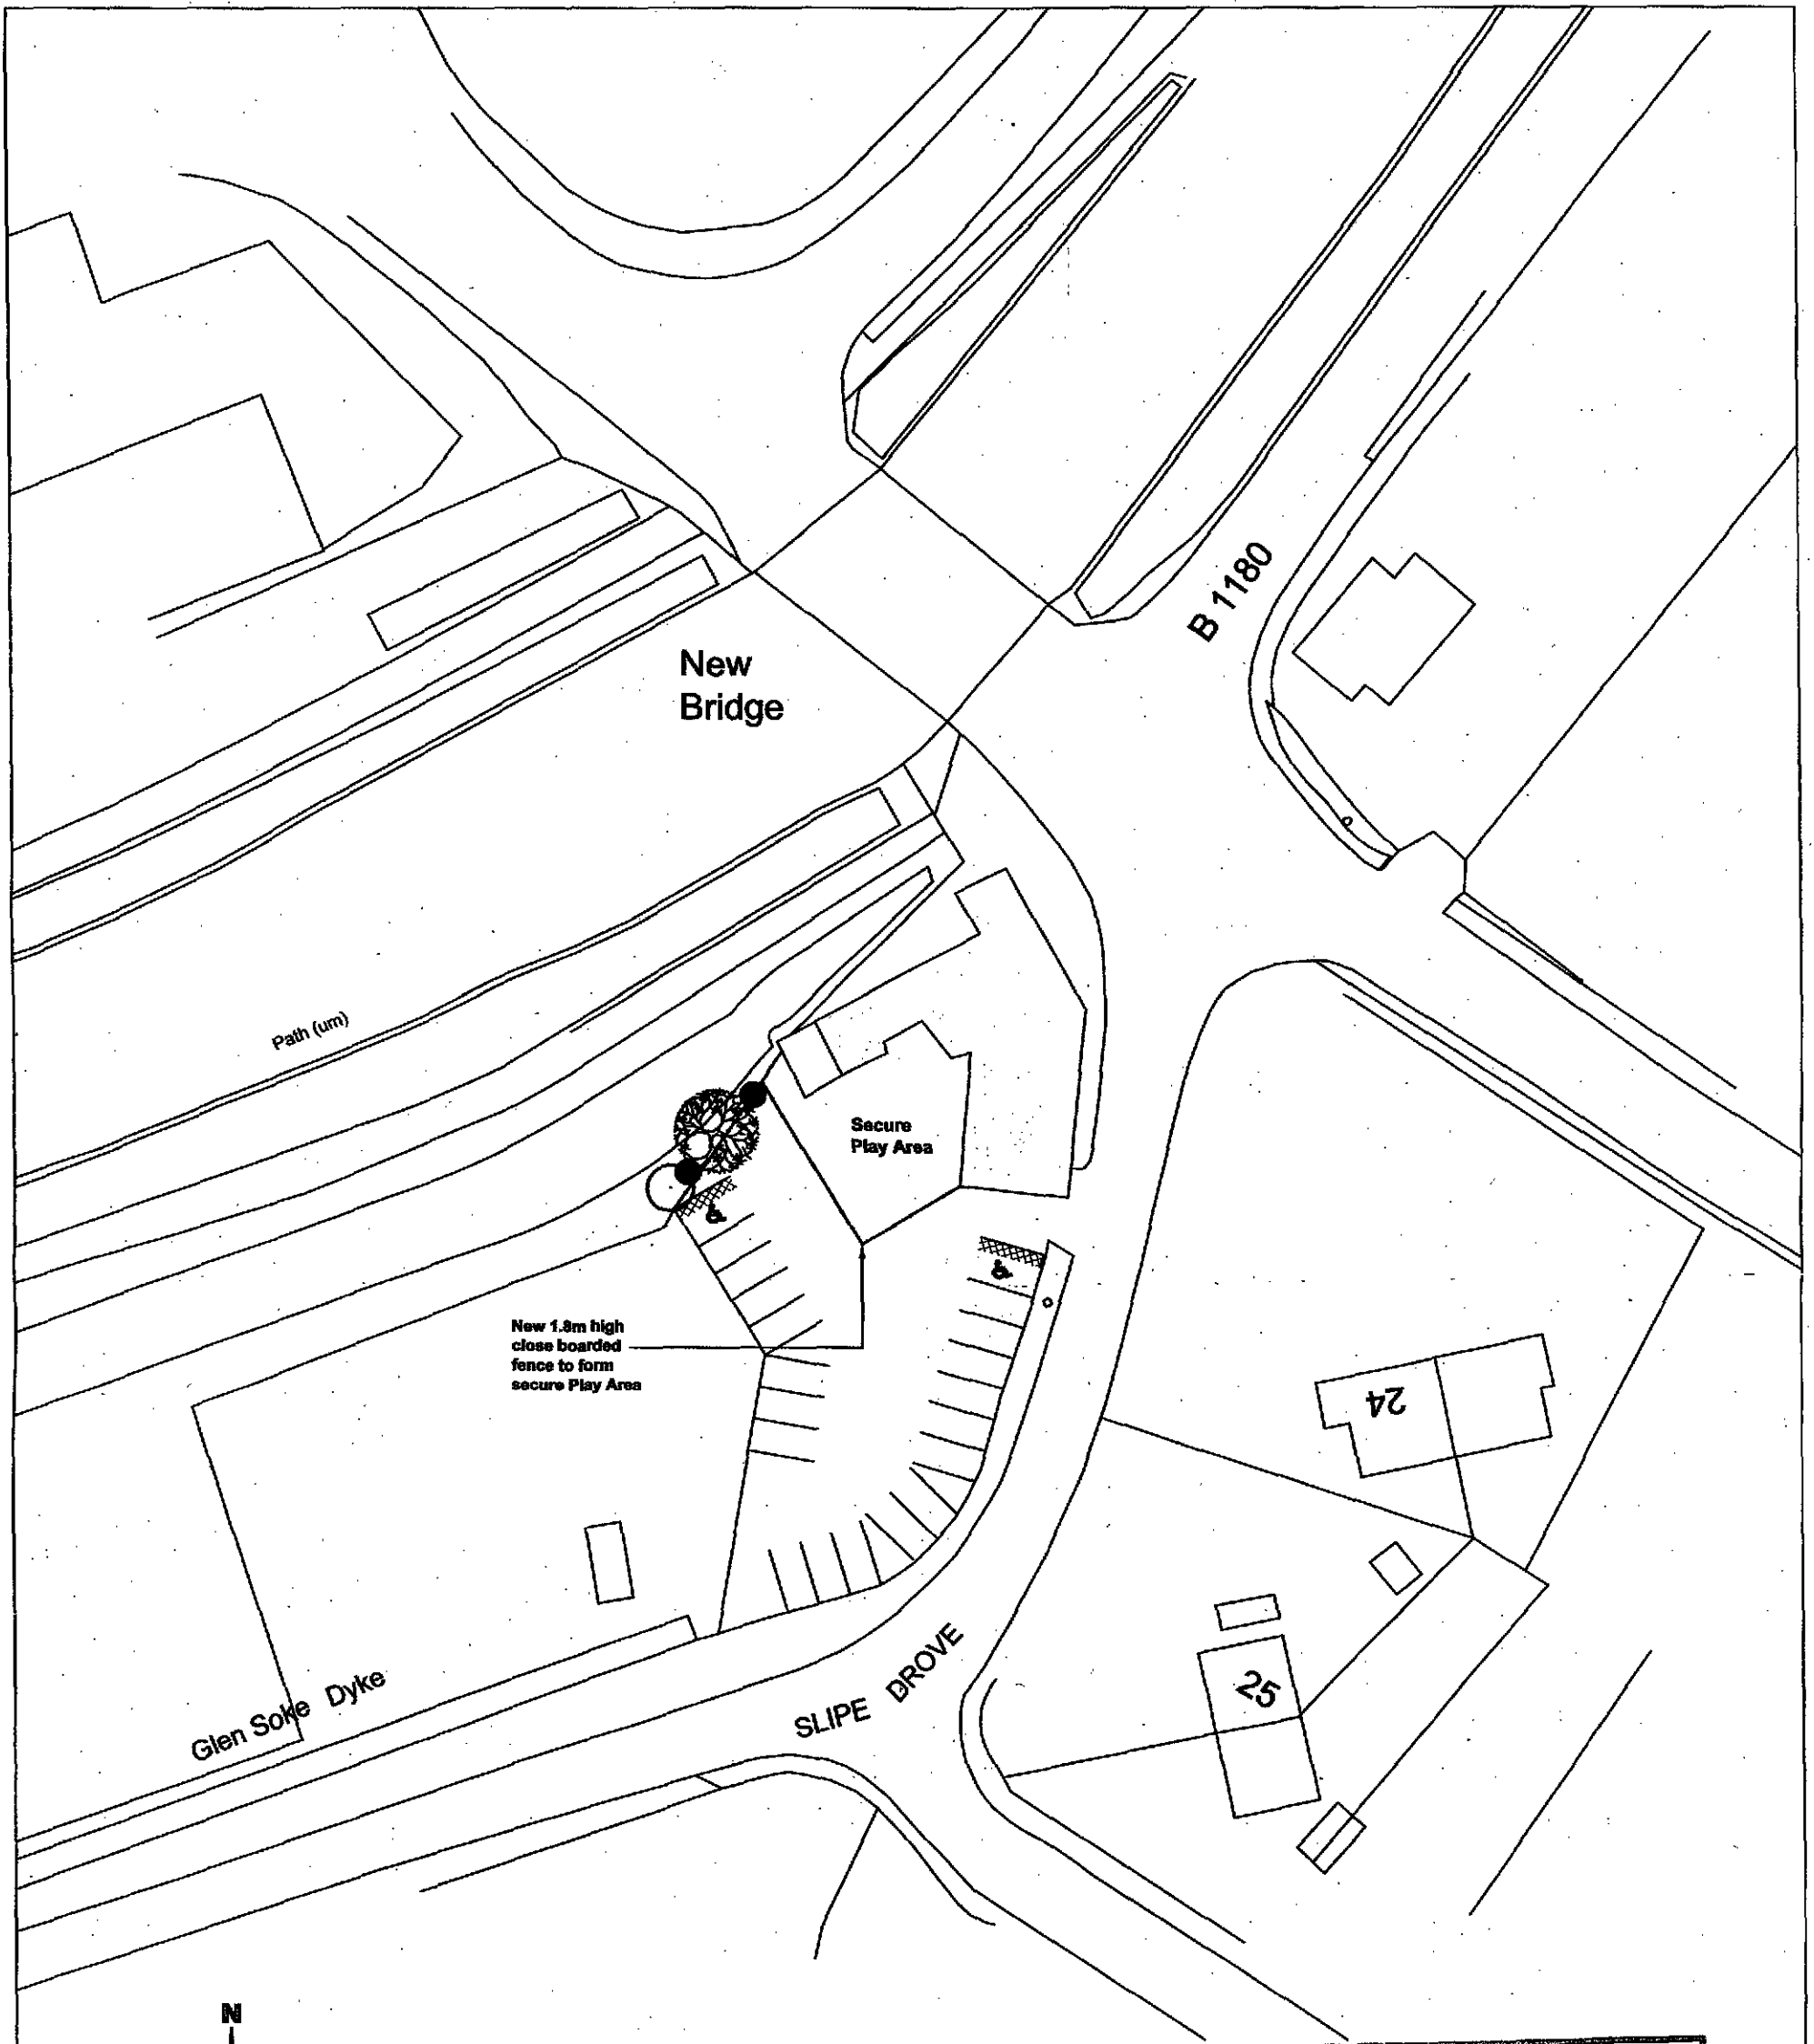

Site Block Plan

Scale 1:500

SHDC	
Planning & Development	
- 7 SEP 2009	
Ref:	0688-09



2nd Floor - 5B Sheepmarket
Spalding
PE11 1BH
Tel: 01775 798 921
e-mail: enquiries@remwaydesign.co.uk

Site: Proposed Childrens Nursery at:
New Bridge Inn
Dozens Bank
West Pinchbeck
PE11 3NF

Client:

Ms H French


Date: ****

Scale: as noted

Drawing No:

1781 - 02

Contractor to check all Dimensions on site prior to ordering materials / commencing work. Do Not Scale from this Drawing - If in doubt then please ask

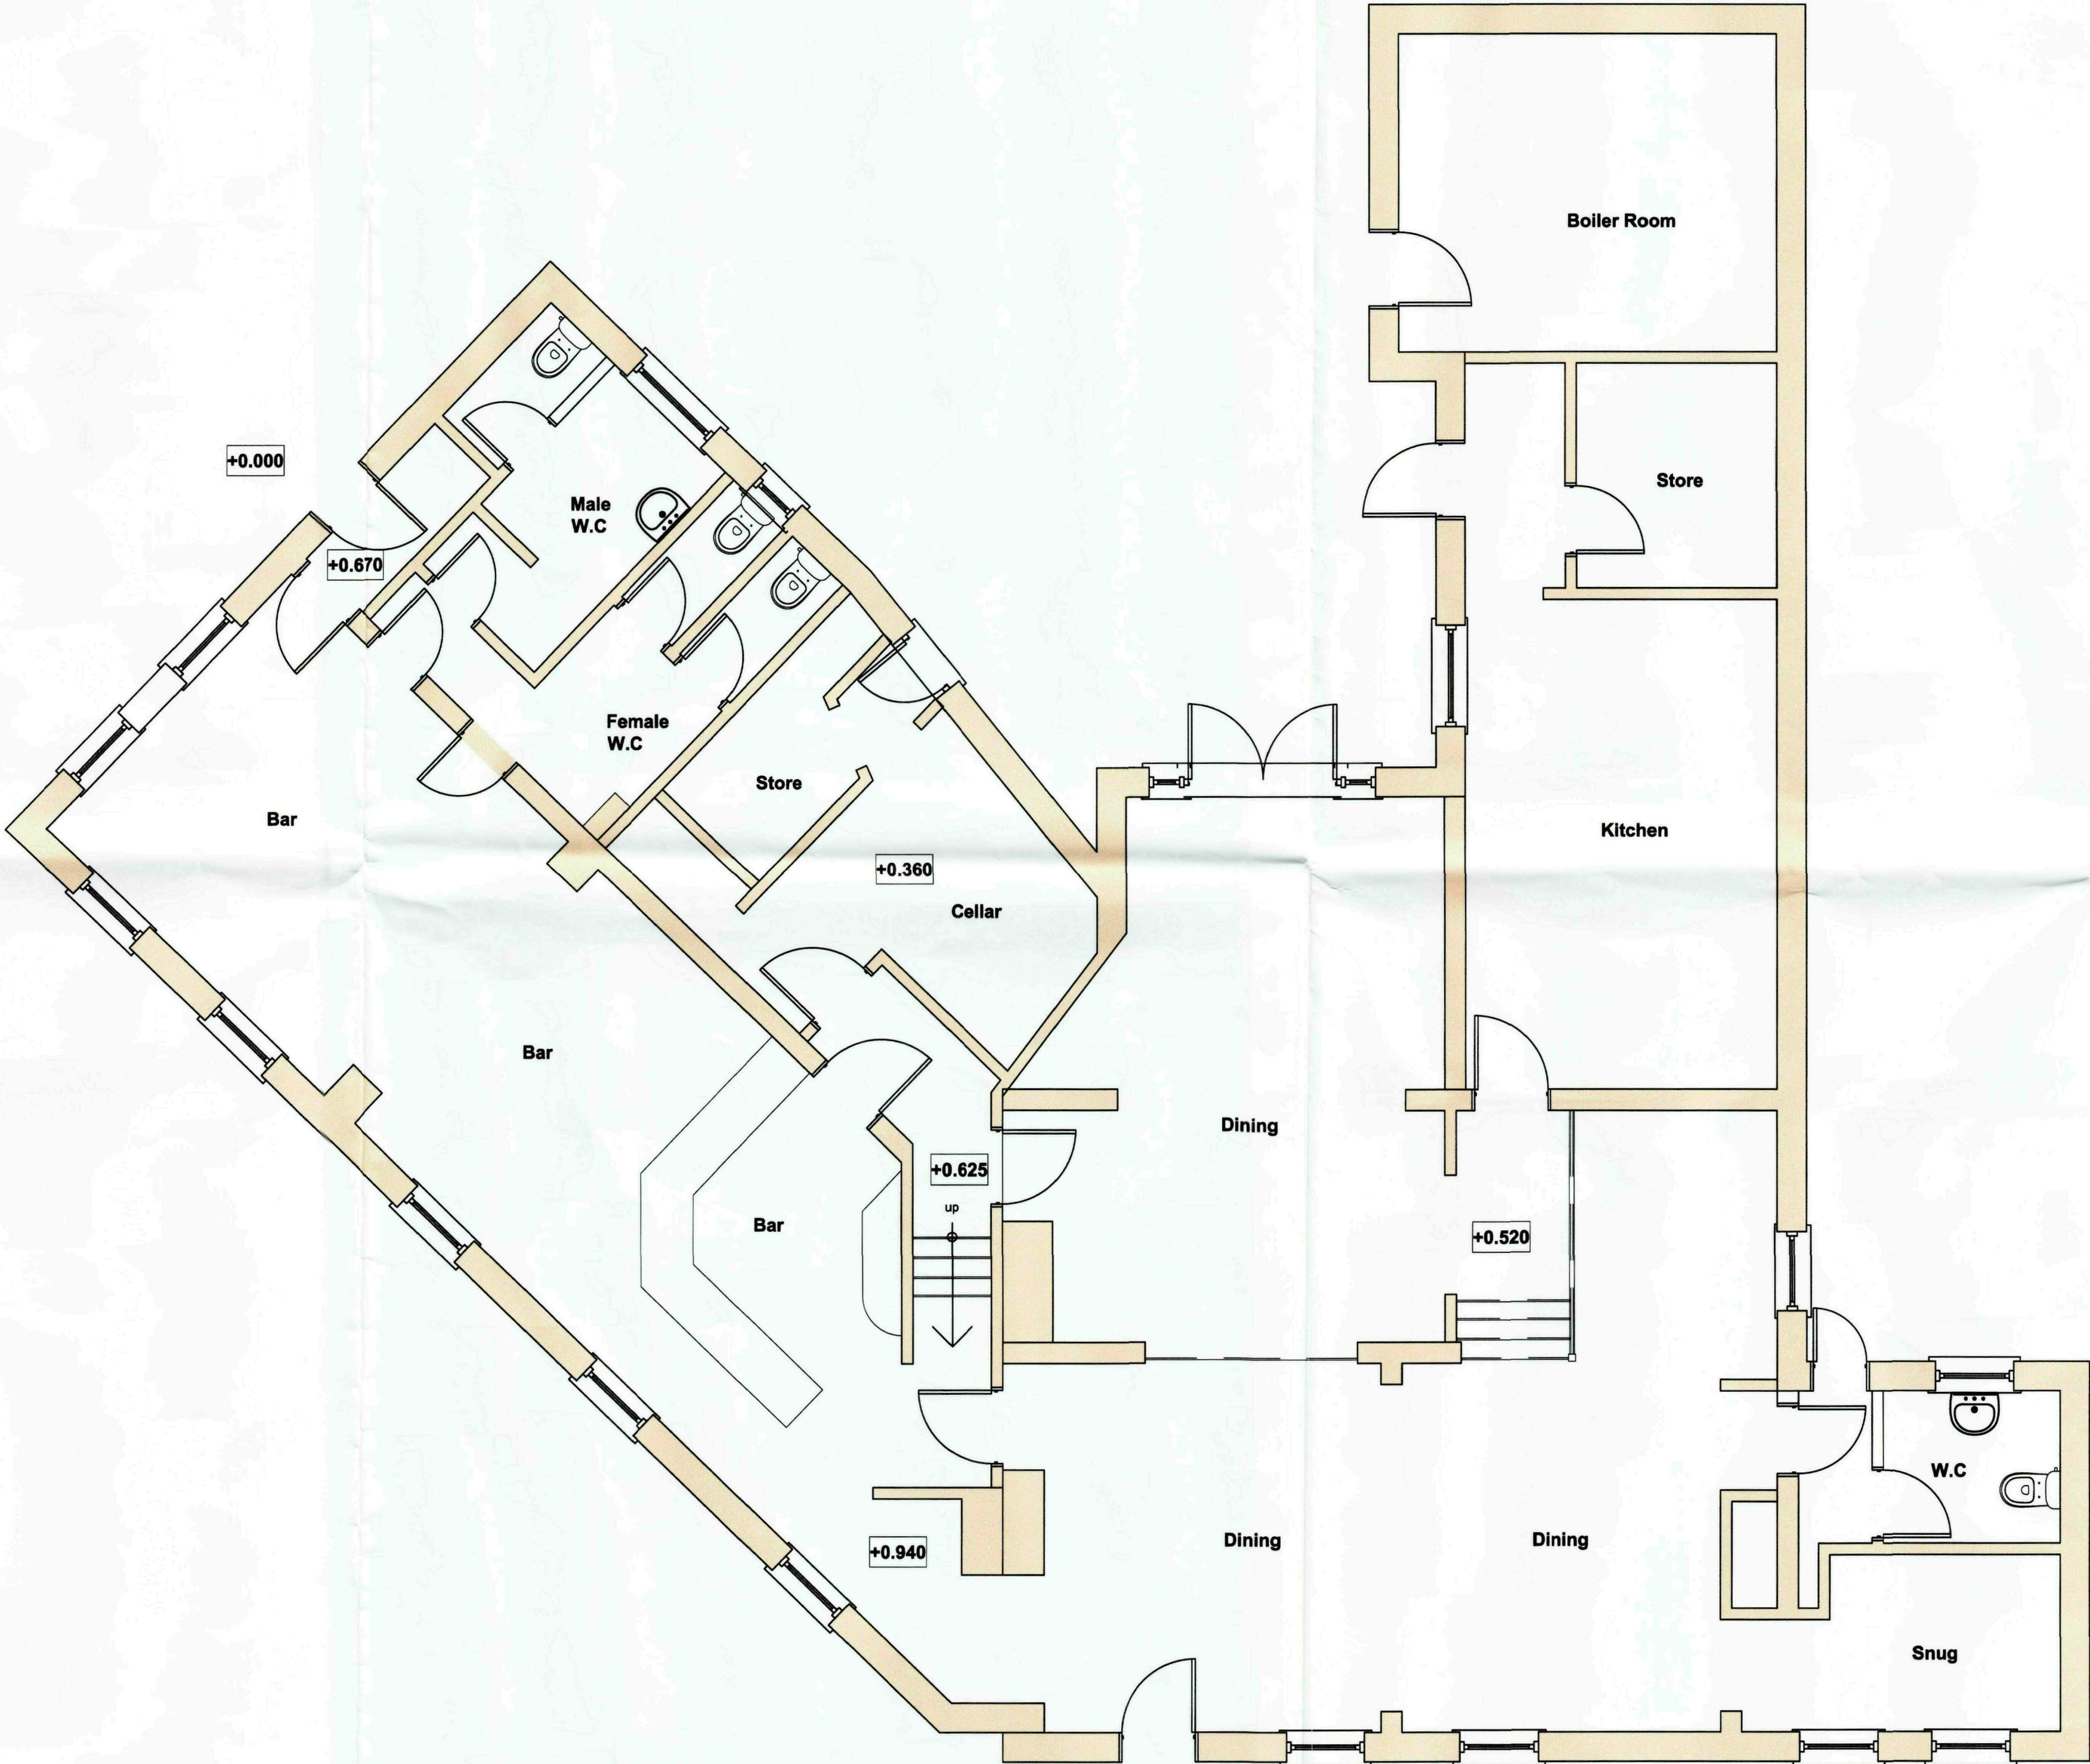

Ground Floor Plan
Scale 1:50

PLEASE NOTE:
Due to areas of the structure being covered, unexposed or otherwise inaccessible the notes / specifications of existing materials are subject to confirmation of site when it is feasible to expose the relevant areas of construction.

SHDC
Planning & Development
- 7 SEP 2009
Ref: 0688-09

GENERAL CONDITIONS
Contractors are responsible for checking all dimensions on site when work commences and before ordering any materials. Any discrepancies should be brought to the attention of the Client for remedial action before commencing further.

All materials not specified to be of a standard suitable for the work proposed and be fit for purpose. All work to be in accordance with good building practice and all necessary BS codes for Workmanship on Building Sites.

Revisions

Client:

Ms H French

Site:

Proposed Childrens Nursery at:
New Bridge Inn
Dorset Bank
West Pinchbeck
PE11 3NF

Dwg Title:


Existing Ground Floor Plan



2nd Floor - 5B Sheepmarket
Spalding
PE11 1BH
Tel : 01775 768 921
e-mail: enquiries@remwaydesign.co.uk

Dwg Size	Drawing Number	Revision:
A1	1781-03	

Contractor to check all Dimensions on site prior to ordering materials / commencing work.Do Not Scale from this Drawing - If in doubt then please ask

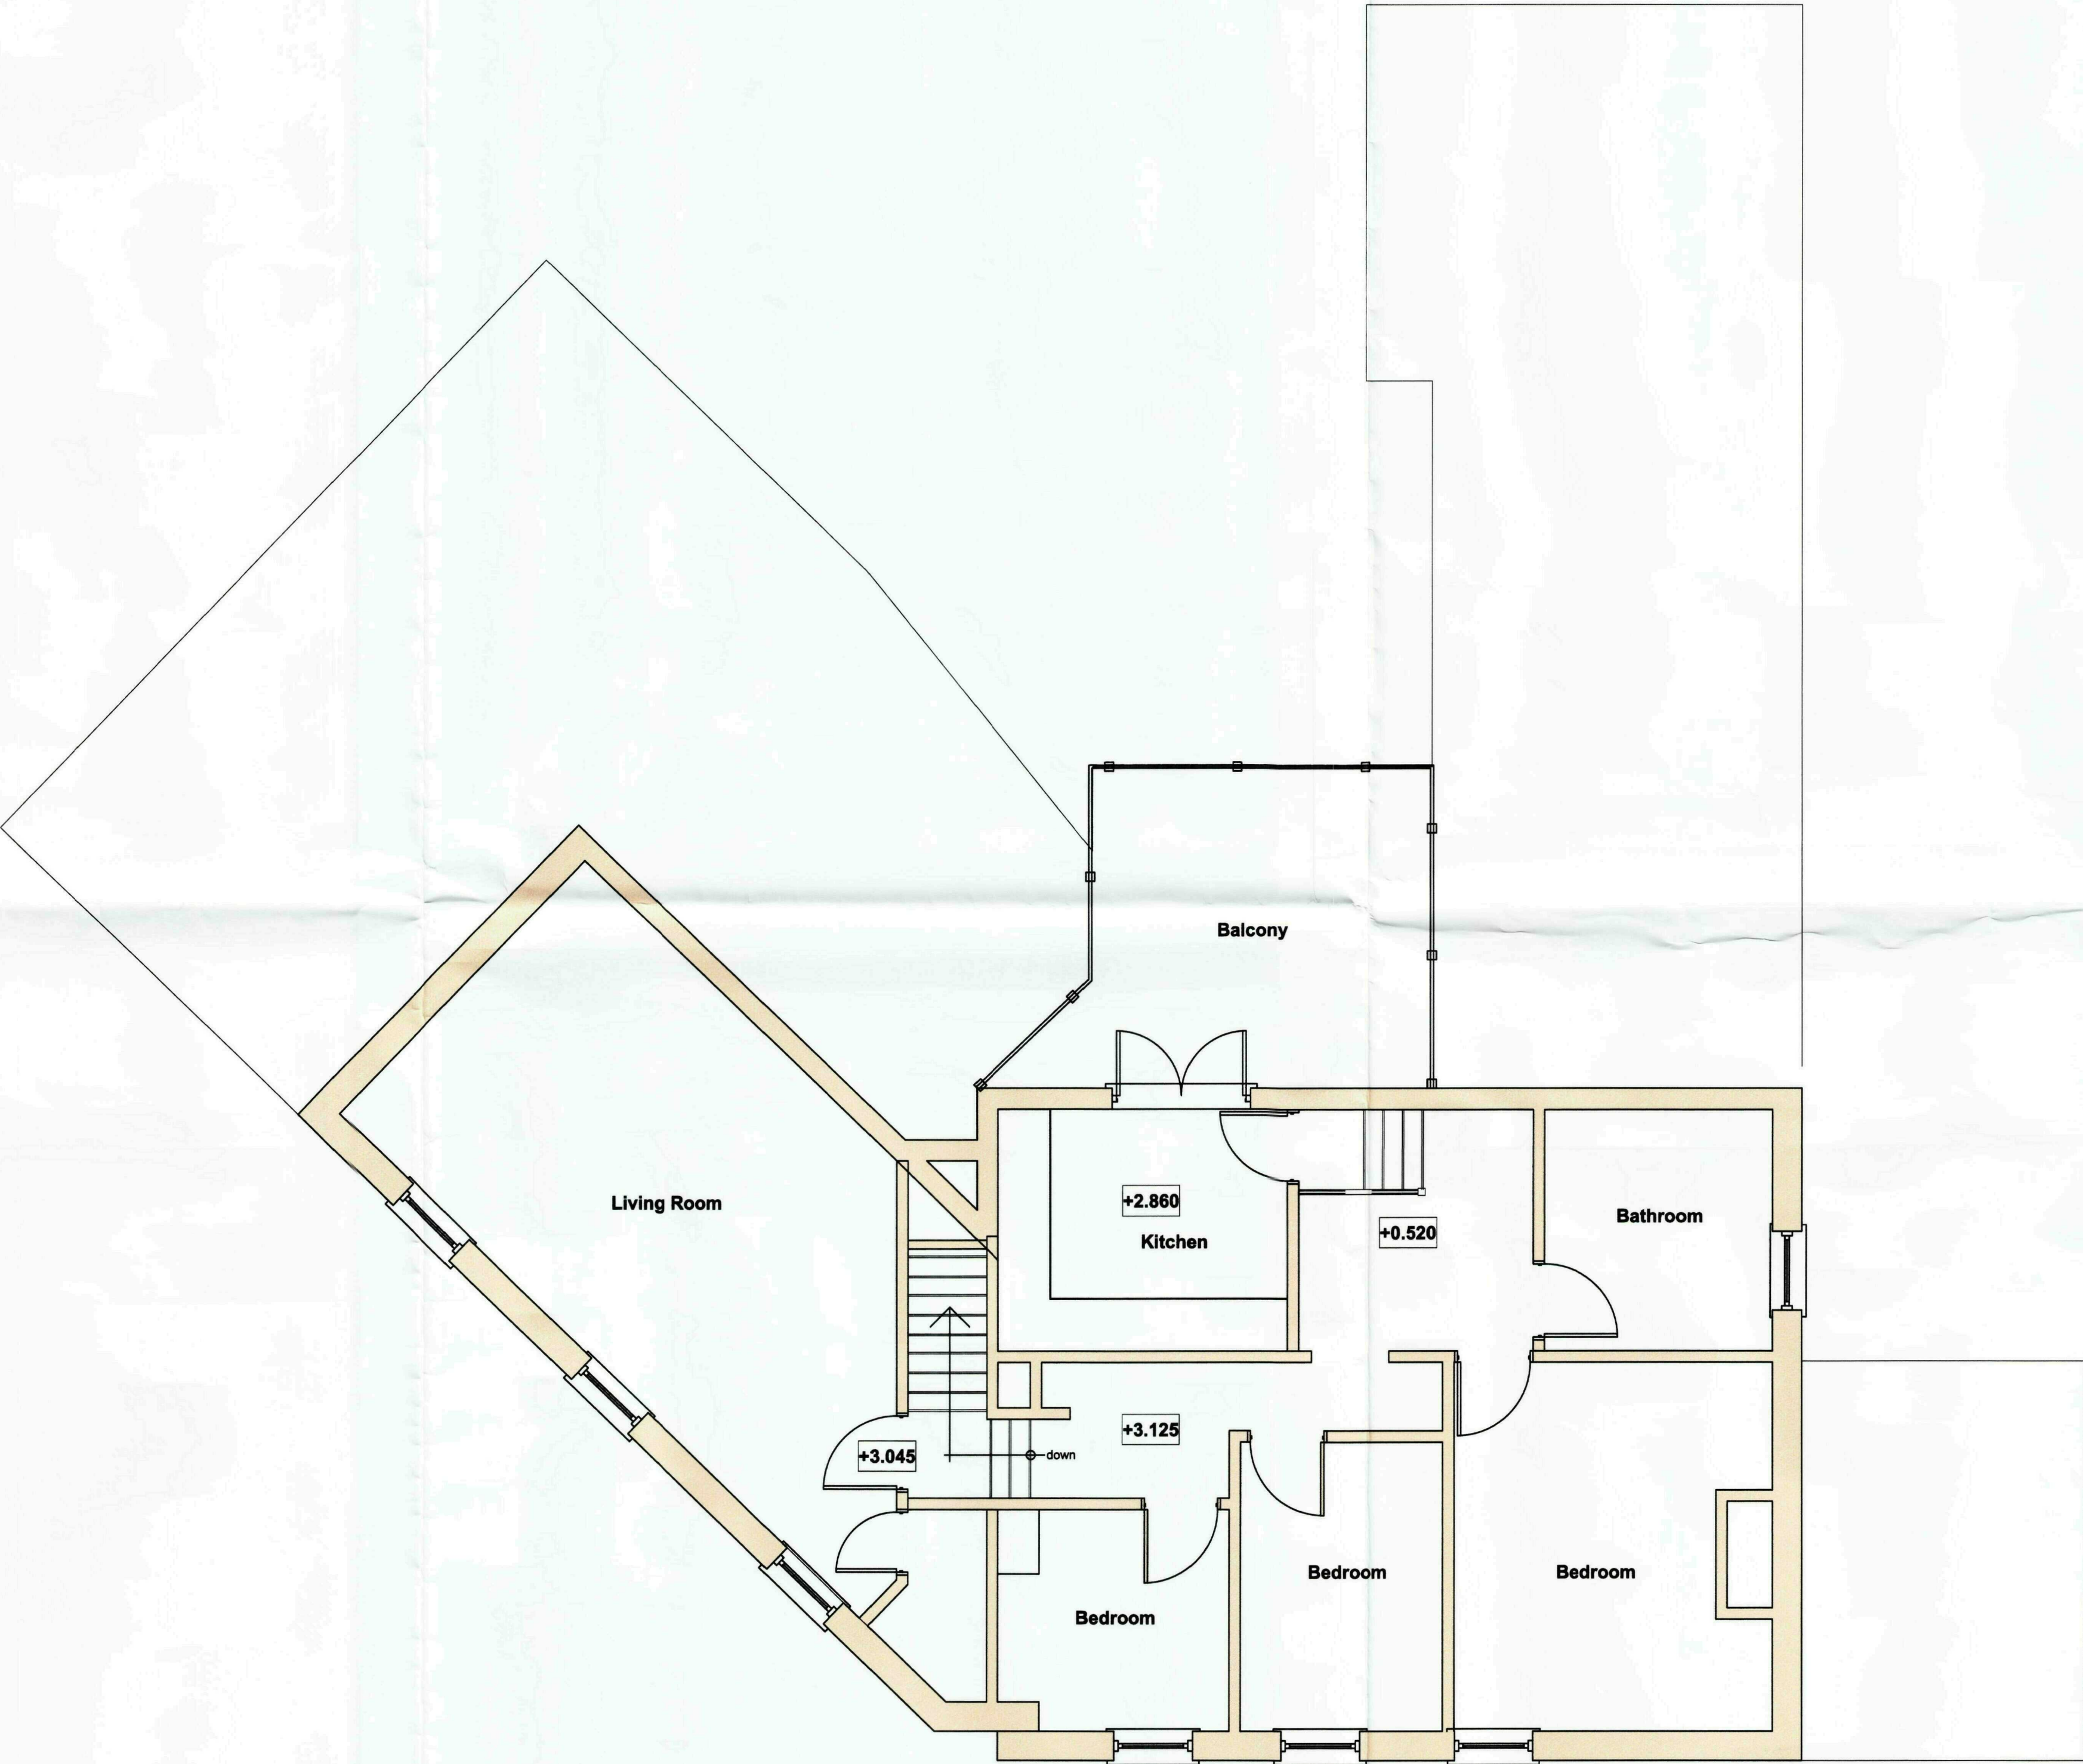

First Floor Plan
Scale 1:50

SHDC
Planning & Development
- 7 SEP 2009
Ref: 0688-09

GENERAL CONDITIONS
Contractors are responsible for checking all dimensions on site when work commences and before ordering any materials. Any discrepancies should be brought to the attention of the Client for remedial action before commencing further.

All materials not specified to be of a standard suitable for the work proposed and be fit for purpose. All work to be in accordance with good building practice and all necessary BS codes for Workmanship on Building Sites.

Revisions

Client: **Ms H French**

Site: **Proposed Childrens Nursery at:
New Bridge Inn
Dozens Bank
West Plinchesbeck
PE11 3NF**

Dwg Title: **Existing First Floor Plan**




**2nd Floor - 5B Sheepmarket
Spalding
PE11 1BH
Tel : 01775 768 921
e-mail: enquiries@remwaydesign.co.uk**

Dwg Size	Drawing Number	Revision:
A1	1781-04	

PLEASE NOTE:
Due to areas of the structure being covered, unexposed or otherwise inaccessible the notes / specifications of existing materials are subject to confirmation of site when it is feasible to expose the relevant areas of construction.

Contractor to check all Dimensions on site prior to ordering materials / commencing work. Do Not Scale from this Drawing - If in doubt then please ask

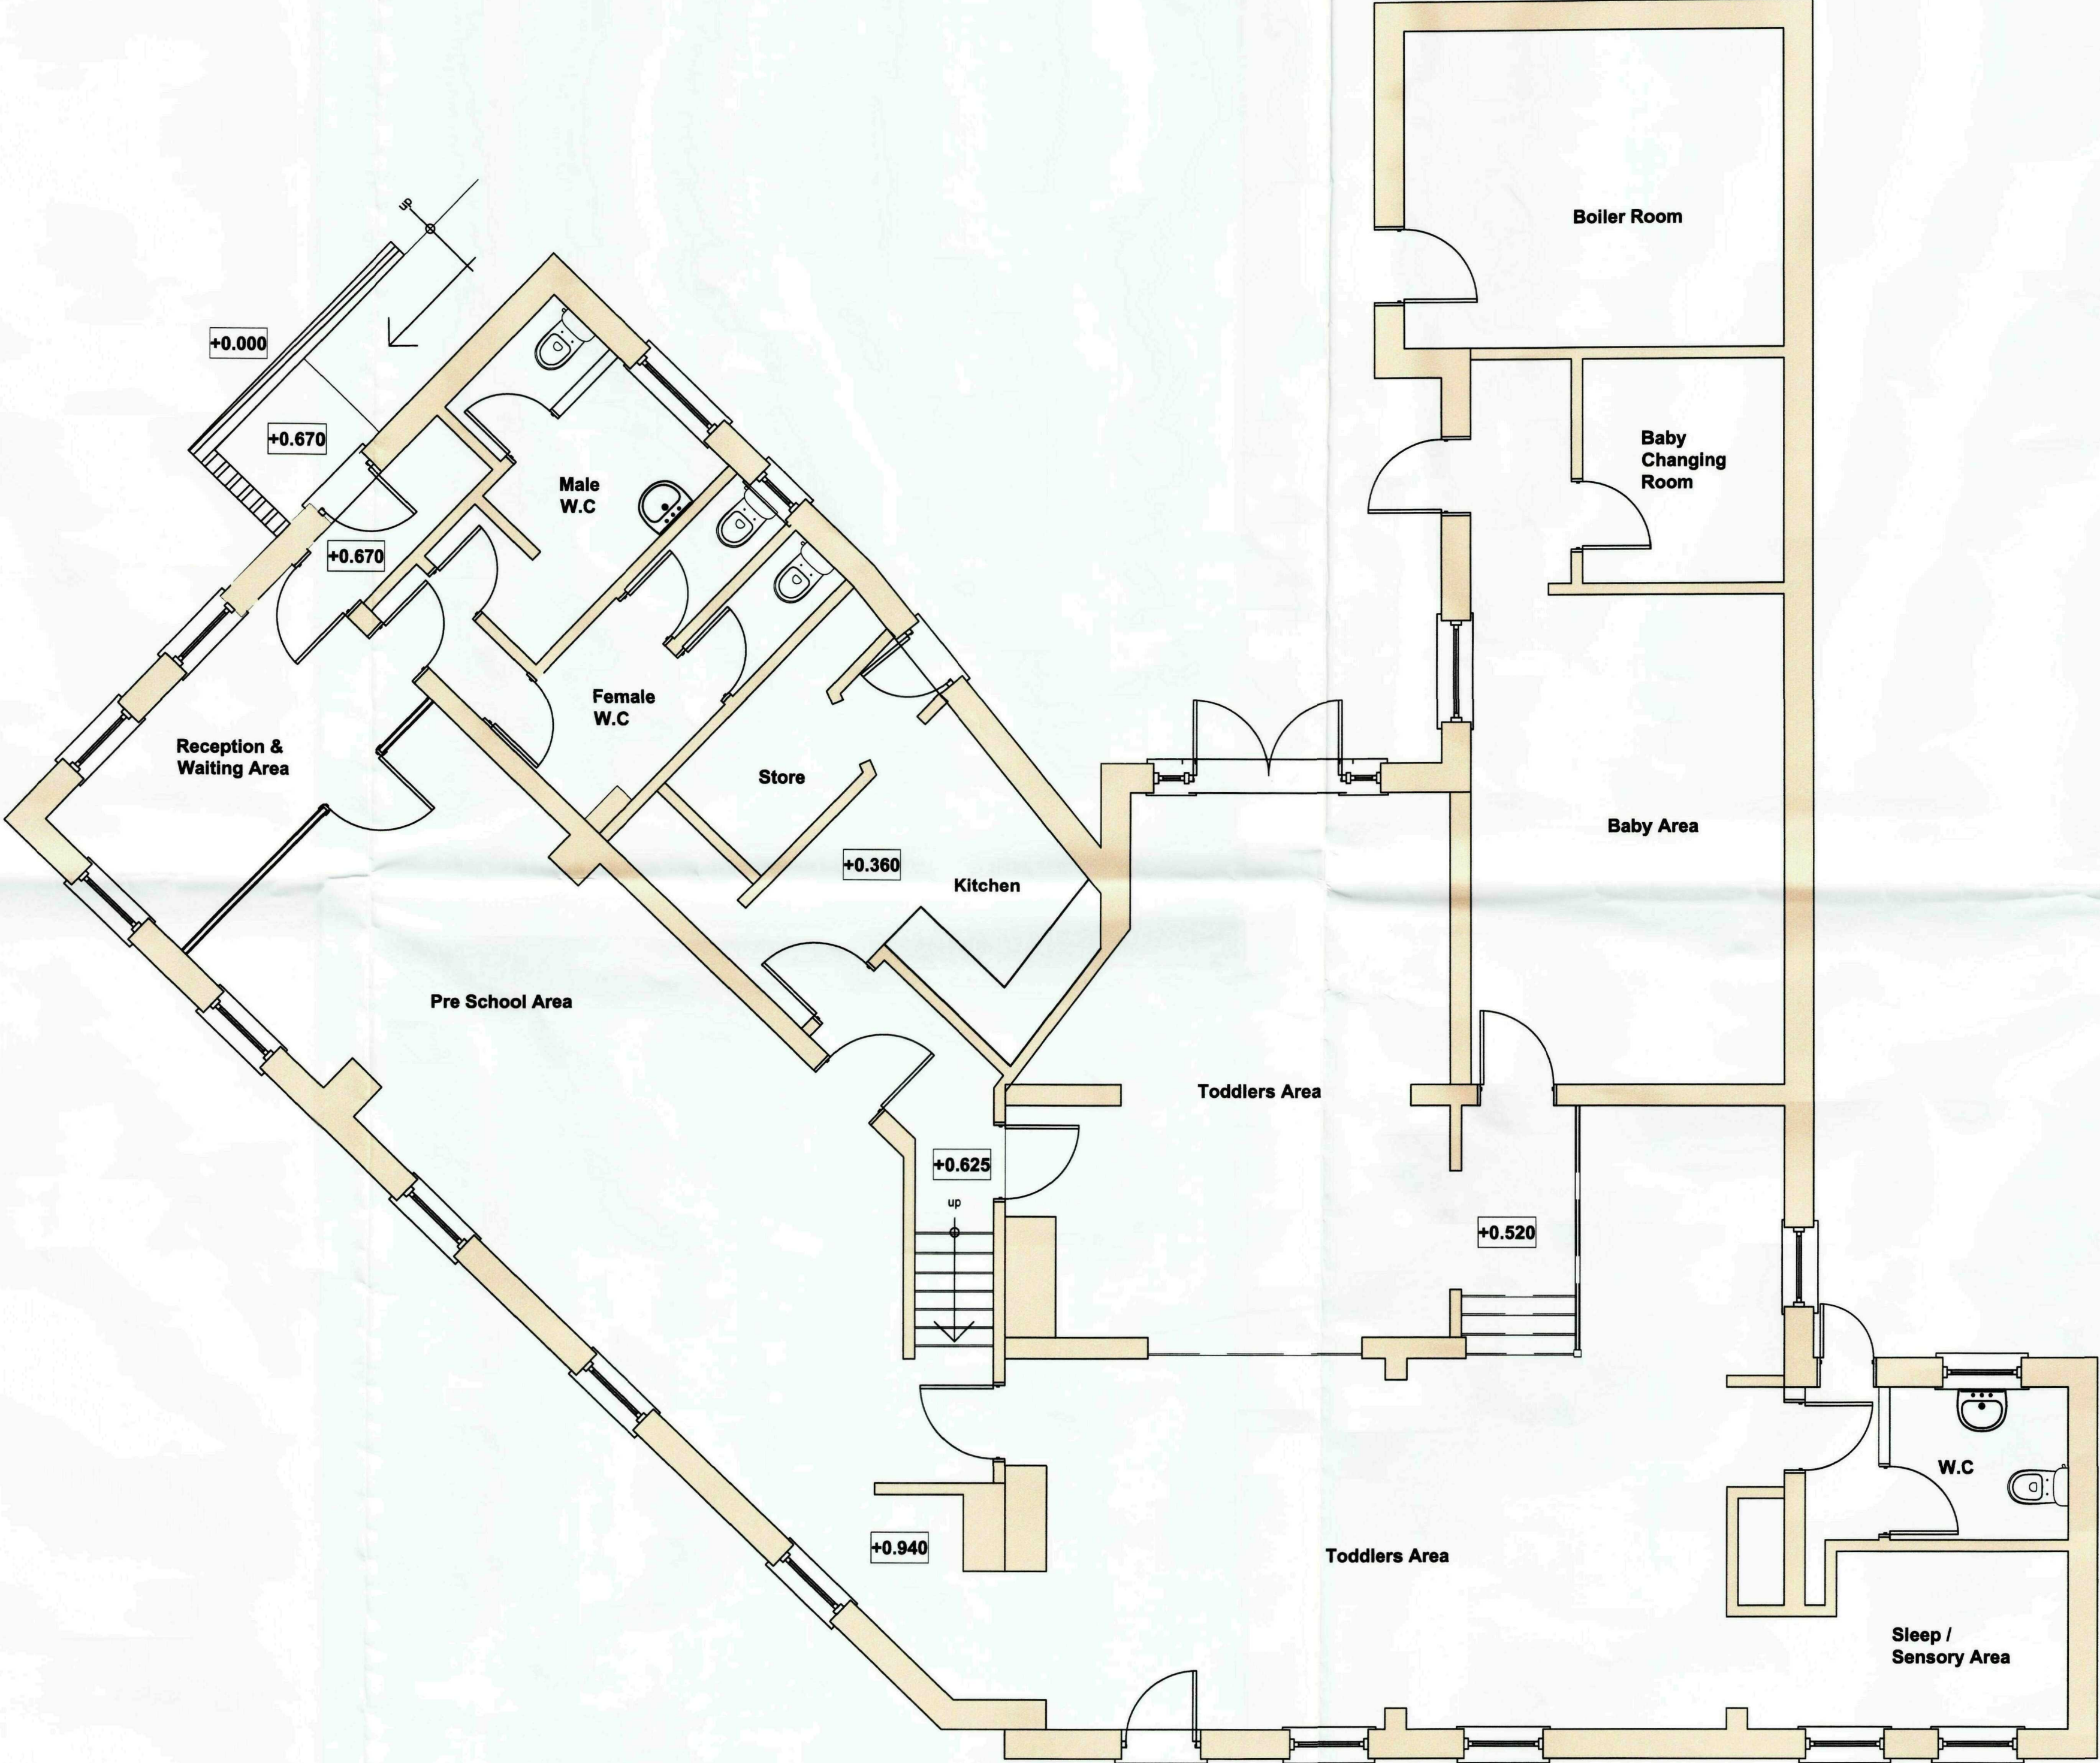

Ground Floor Plan
Scale 1:50

SHDC
Planning & Development
- 7 SEP 2009
Ref: 0688-09

GENERAL CONDITIONS
Contractors are responsible for checking all dimensions on site when work commences and before ordering any materials. Any discrepancies should be brought to the attention of the Client for remedial action before commencing further.

All materials not specified to be of a standard suitable for the work proposed and be fit for purpose. All work to be in accordance with good building practice and all necessary BS codes for Workmanship on Building Sites.

Revisions

Client: **Ms H French**

Site: **Proposed Childrens Nursery at:
New Bridge Inn
Dozens Bank
West Pinchbeck
PE11 3NF**

Dwg Title: **Proposed Ground Floor Plan**



2nd Floor - 5B Sheepmarket
Spalding
PE11 1BH
Tel: 01775 768 921
e-mail: enquiries@remwaydesign.co.uk

Dwg Size	Drawing Number	Revision:
A1	1781-05	

PLEASE NOTE:
Due to areas of the structure being covered, unexposed or otherwise inaccessible the notes / specifications of existing materials are subject to confirmation of site when it is feasible to expose the relevant areas of construction.