
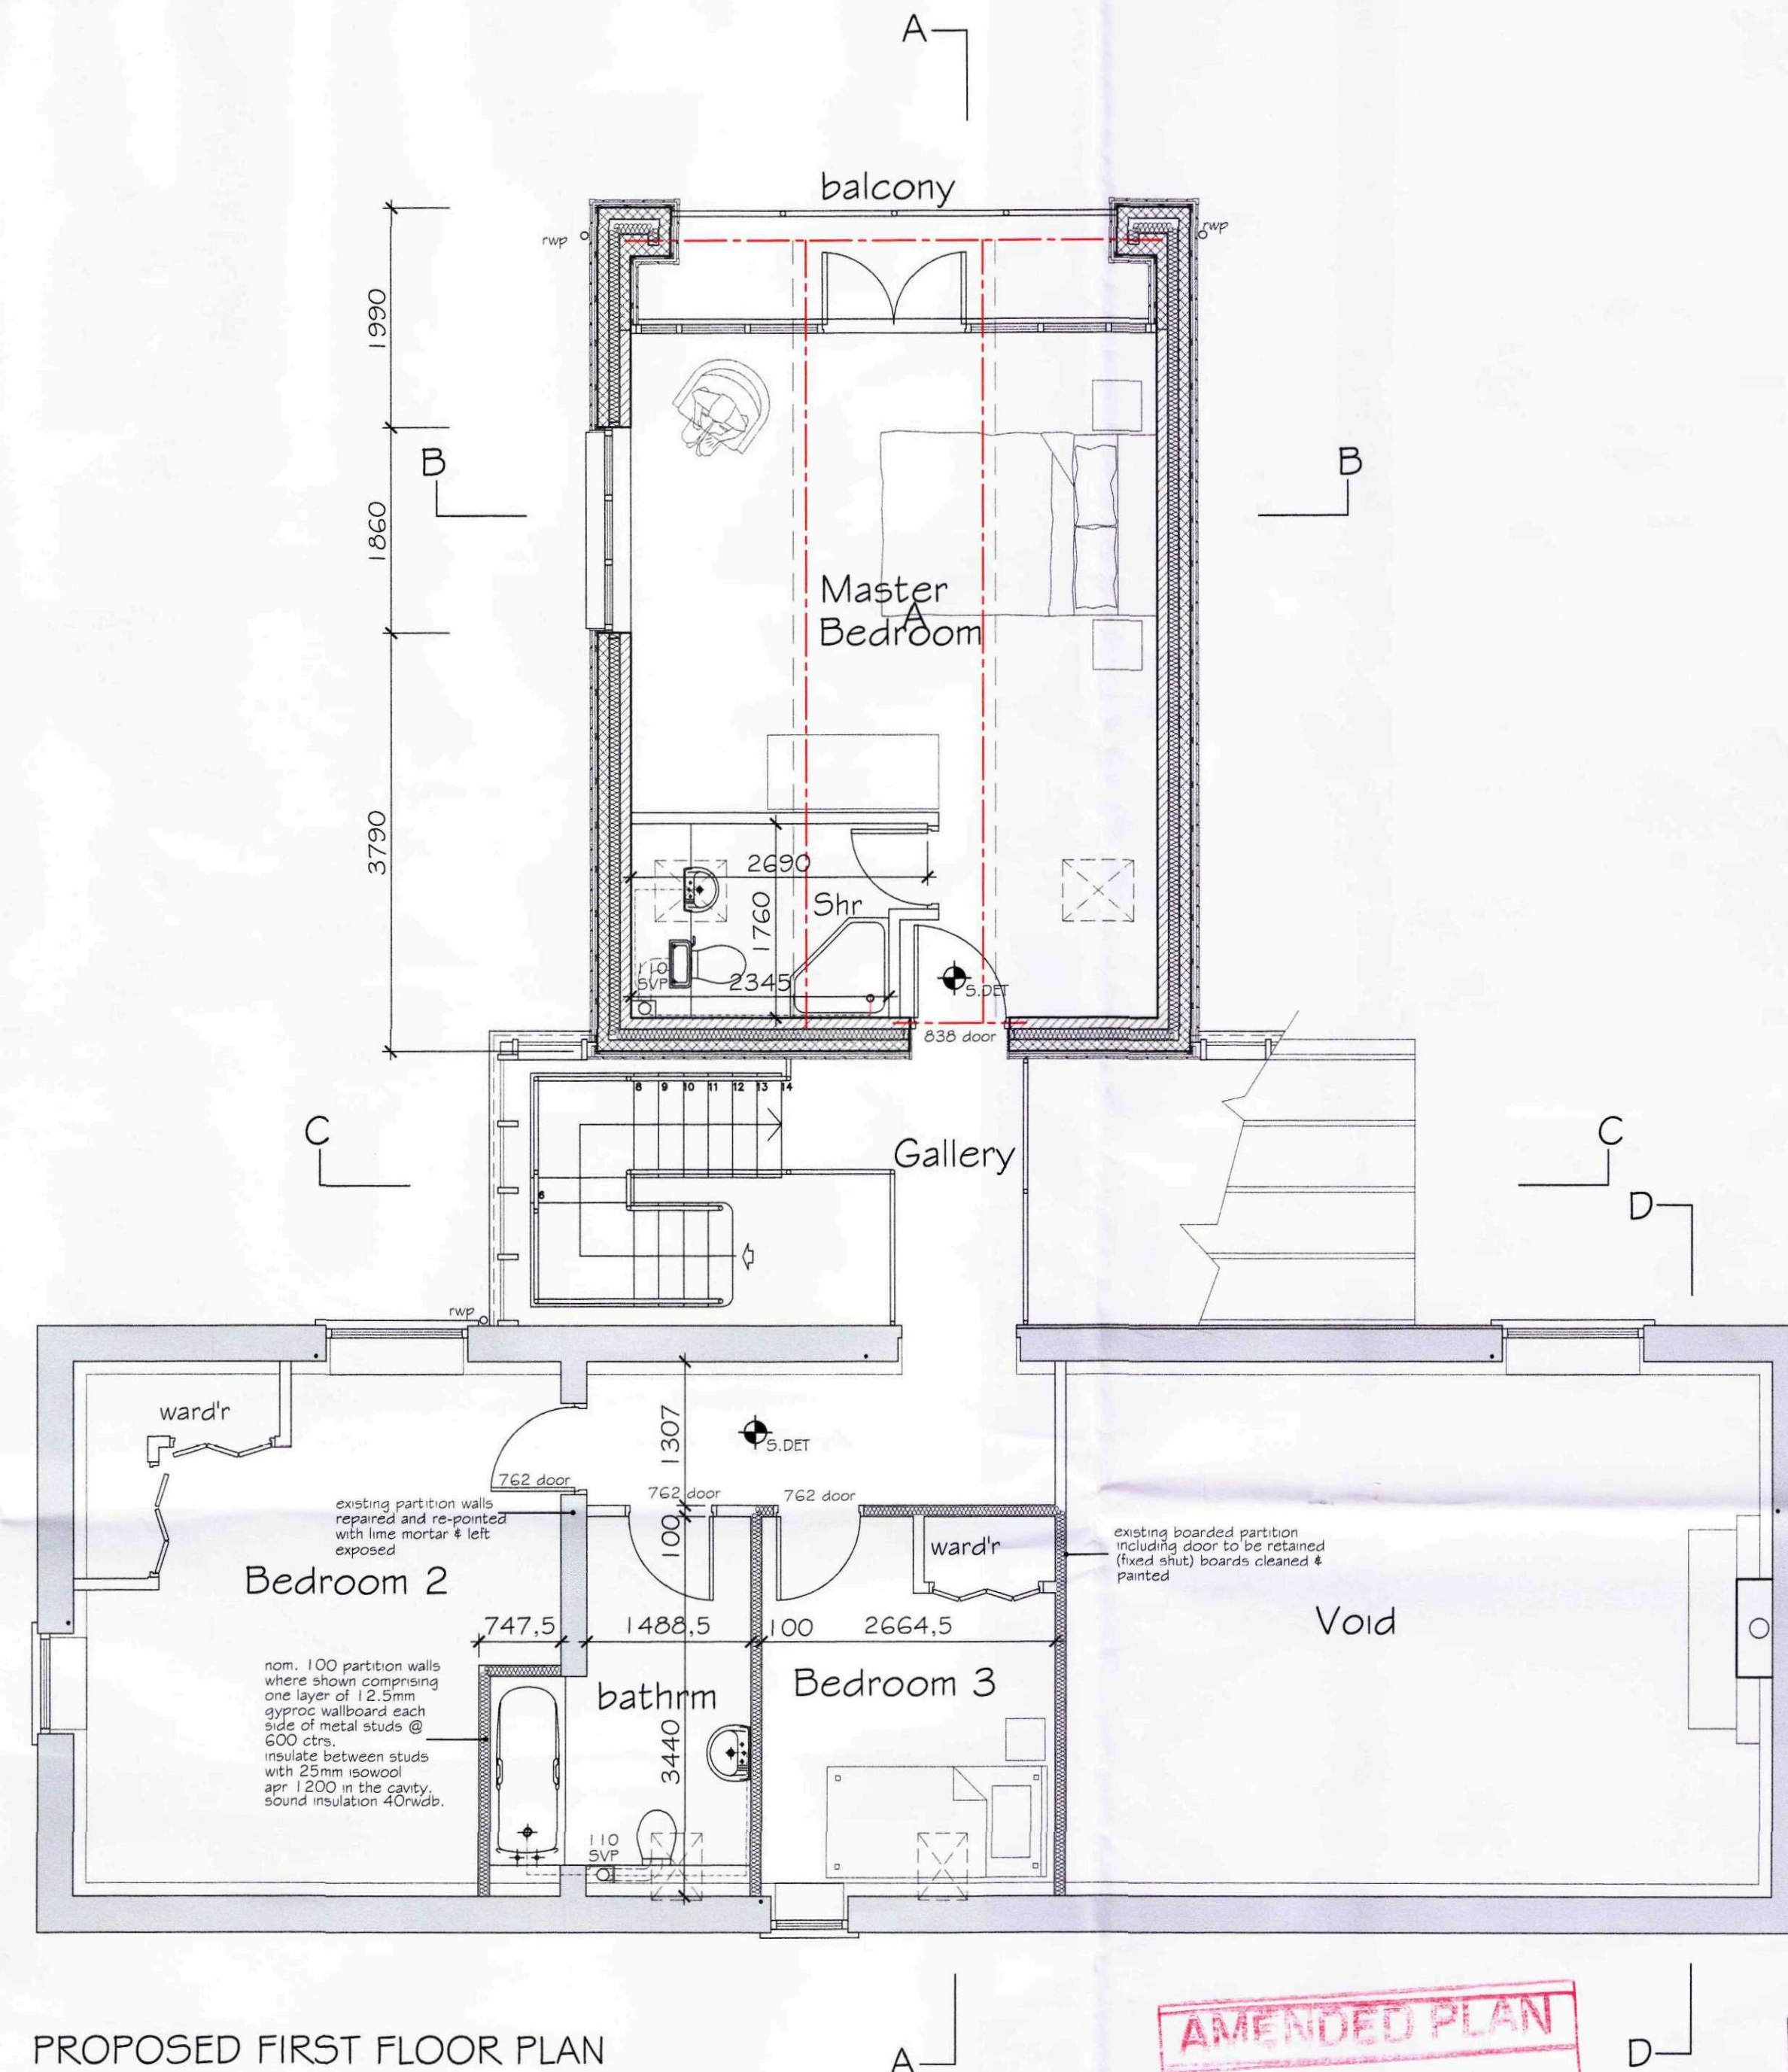
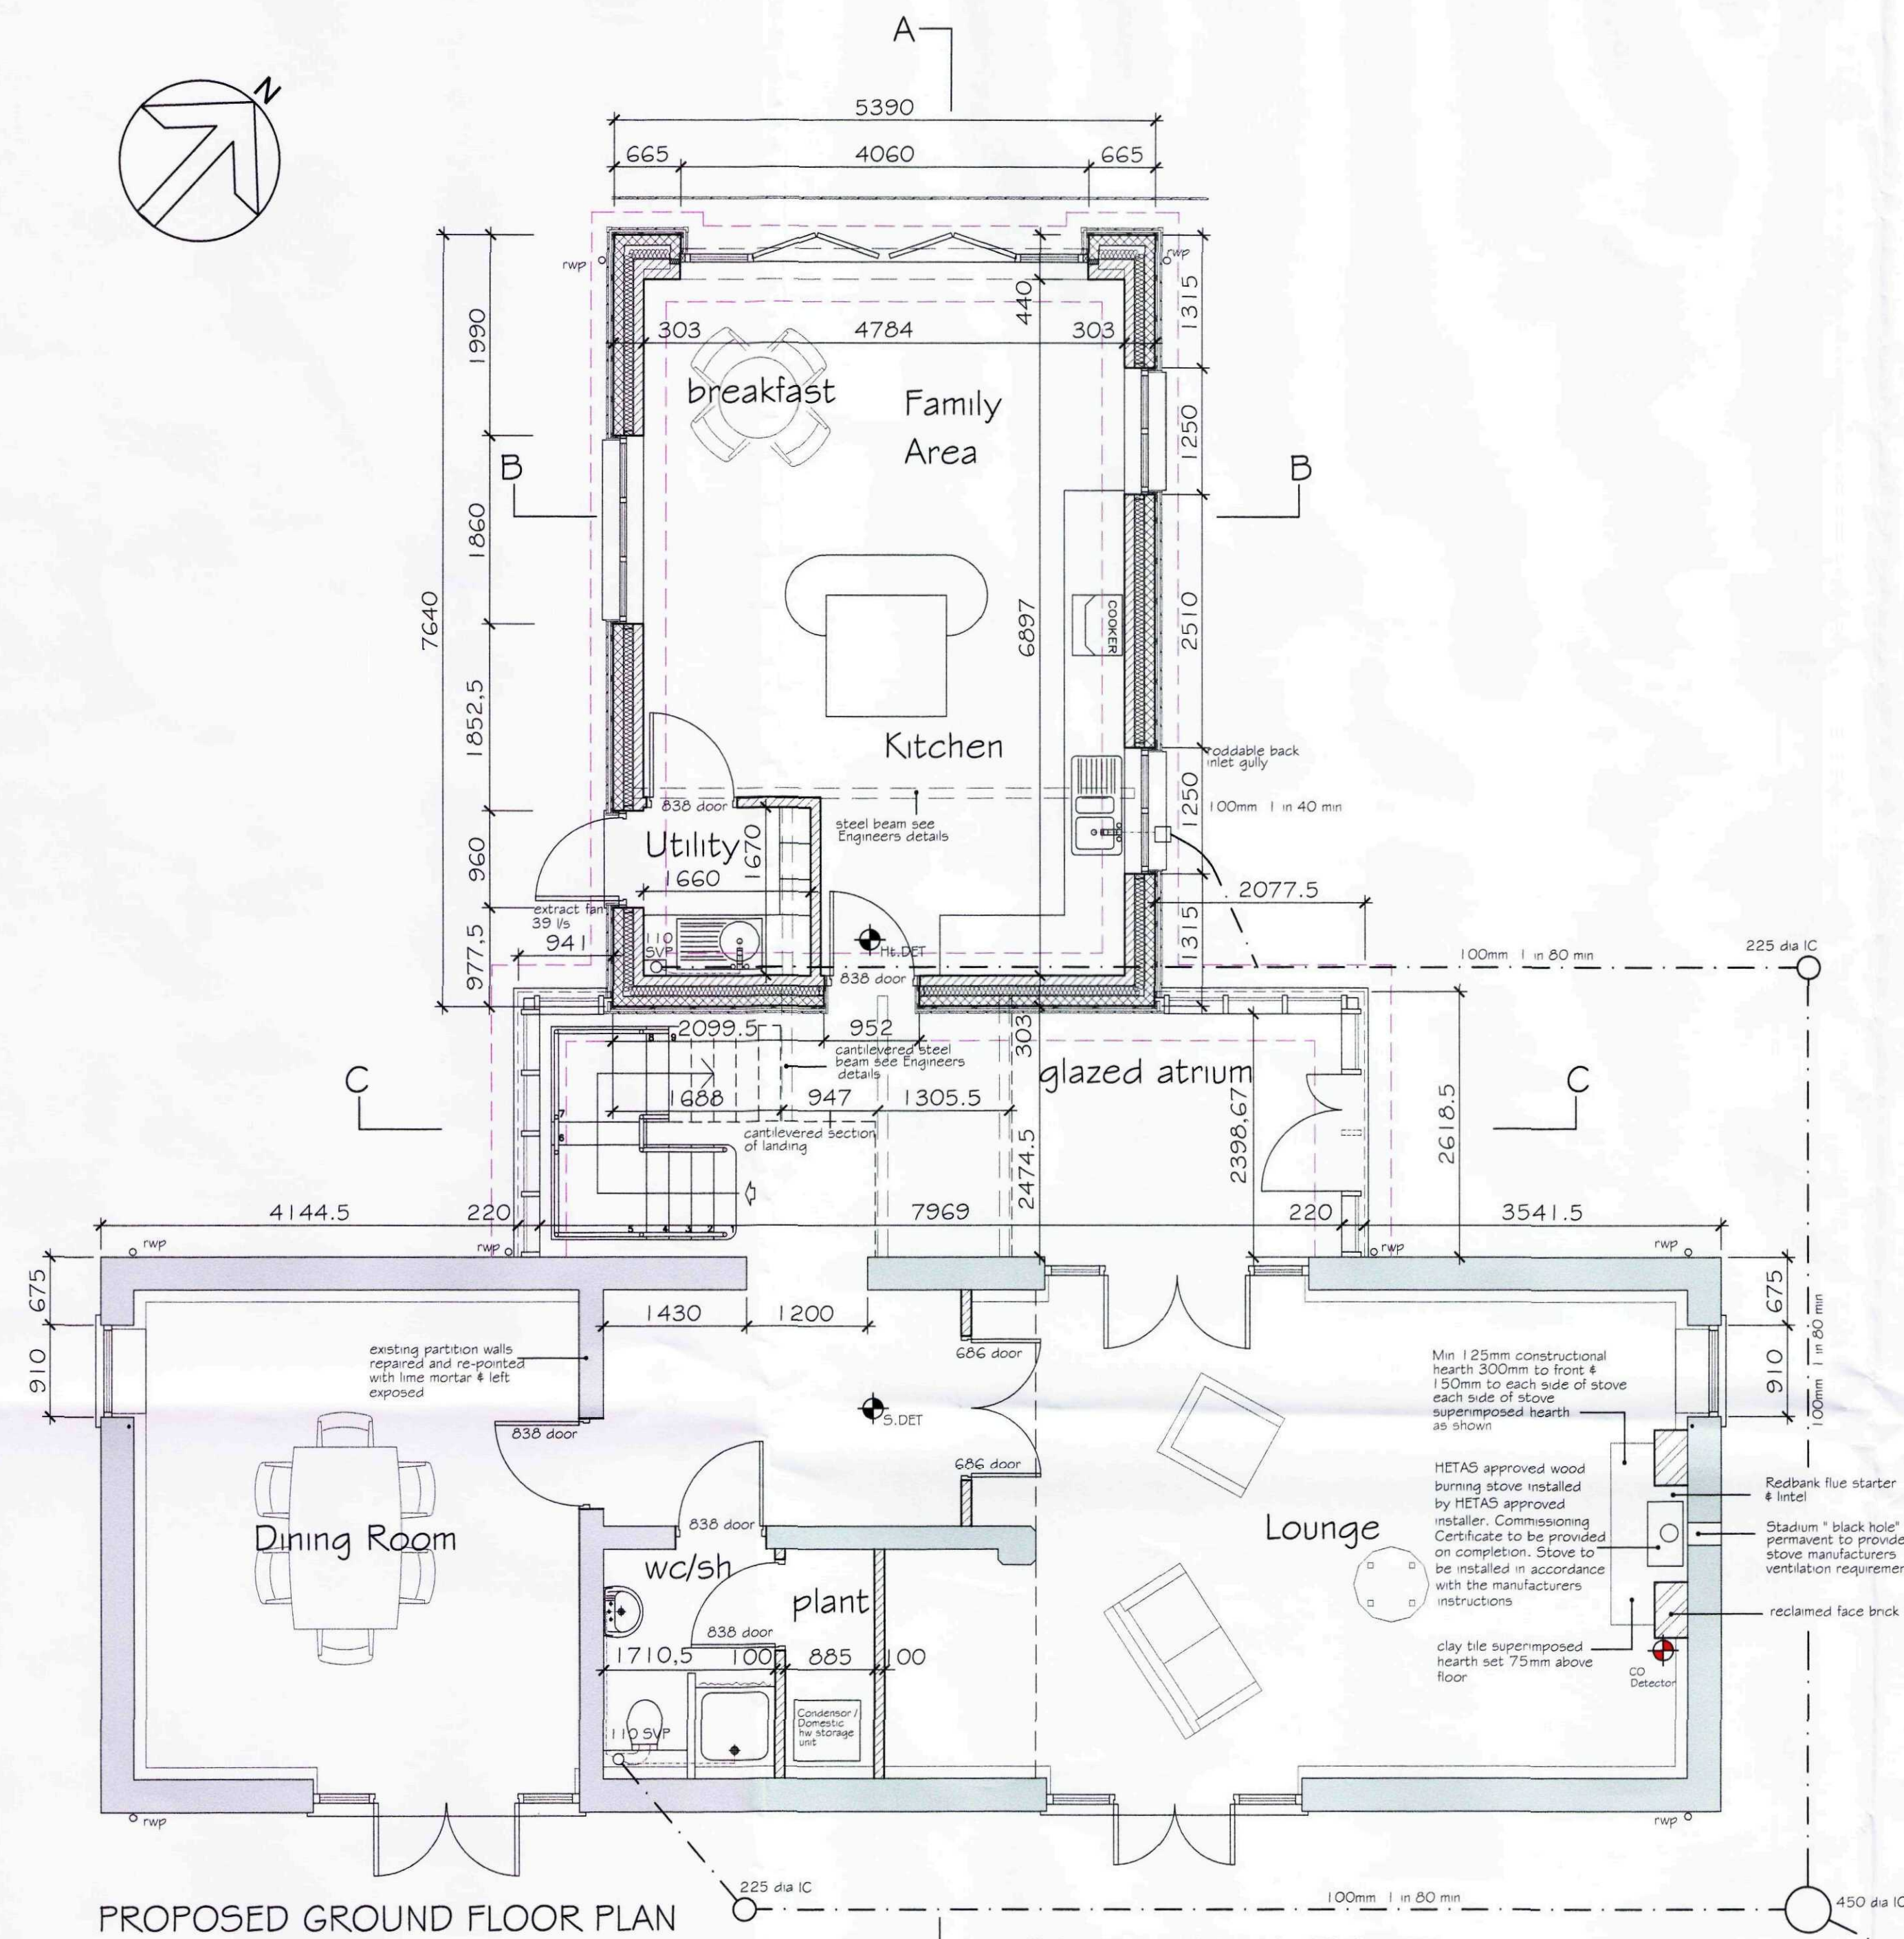


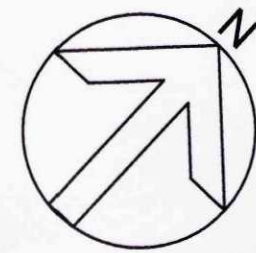

AMENDED PLAN
Ref: 02

Planning 2432
14 DEC 2011
Ref: 0690-11

© This drawing is copyright
Contractors must check all dimensions on Site. Only figured dimensions are to be worked from. Any foundation depths indicated are indicative only and must be in accordance with the consulting engineers design and/or agreed on site with the local authority during excavations. Any discrepancies in the information contained herein must be reported to the Architect before work proceeds.
Drawings to be read with Engineers calculations / report where applicable.
Note: If drawing details existing structures, we have not inspected woodwork or other parts of the structure which are covered, unexposed or inaccessible and we are therefore unable to report that any such part of the property is free from defect.

D	Window note corrected	12-12-11
C	Purpose made windows shown by J.T. Ward set 30mm in reveal and French doors set 70mm in reveal	12-12-11
B	Vertical cladding amended	11-10-11
A	Kitchen windows reduced to 1200mm wide on NE elevation	1-8-11
Rev.	Details	Date

Project Barn Conversion and Extension at Swift Farm Bourne Rd. West Pinchbeck	
Drwg. Floor Plans	
Scale 1:50 @ A1	Date July 11
Drwg No. 10-2011-WD-10	Rev. D
architects • designers • planning consultants Old School House • 36 Boston Road • Sleaford Lincolnshire • NG34 7EZ • Tel: 01529 414141 Fax: 01529 415757	

olive wicks associates

