

PROPOSED SOUTH EAST ELEVATION


Natural finished hv  
windows and doors  
to existing building

Existing Lincolnshire  
red facing bricks

PROPOSED NORTH EAST ELEVATION

Flush mobility threshold  
with ramped access max  
1 in 12 to level landing  
min 1200 wide

Dark grey powder coated  
aluminum windows and doors  
to new building and glazed link  
(double glazed U value Min 1.5Wm2K)

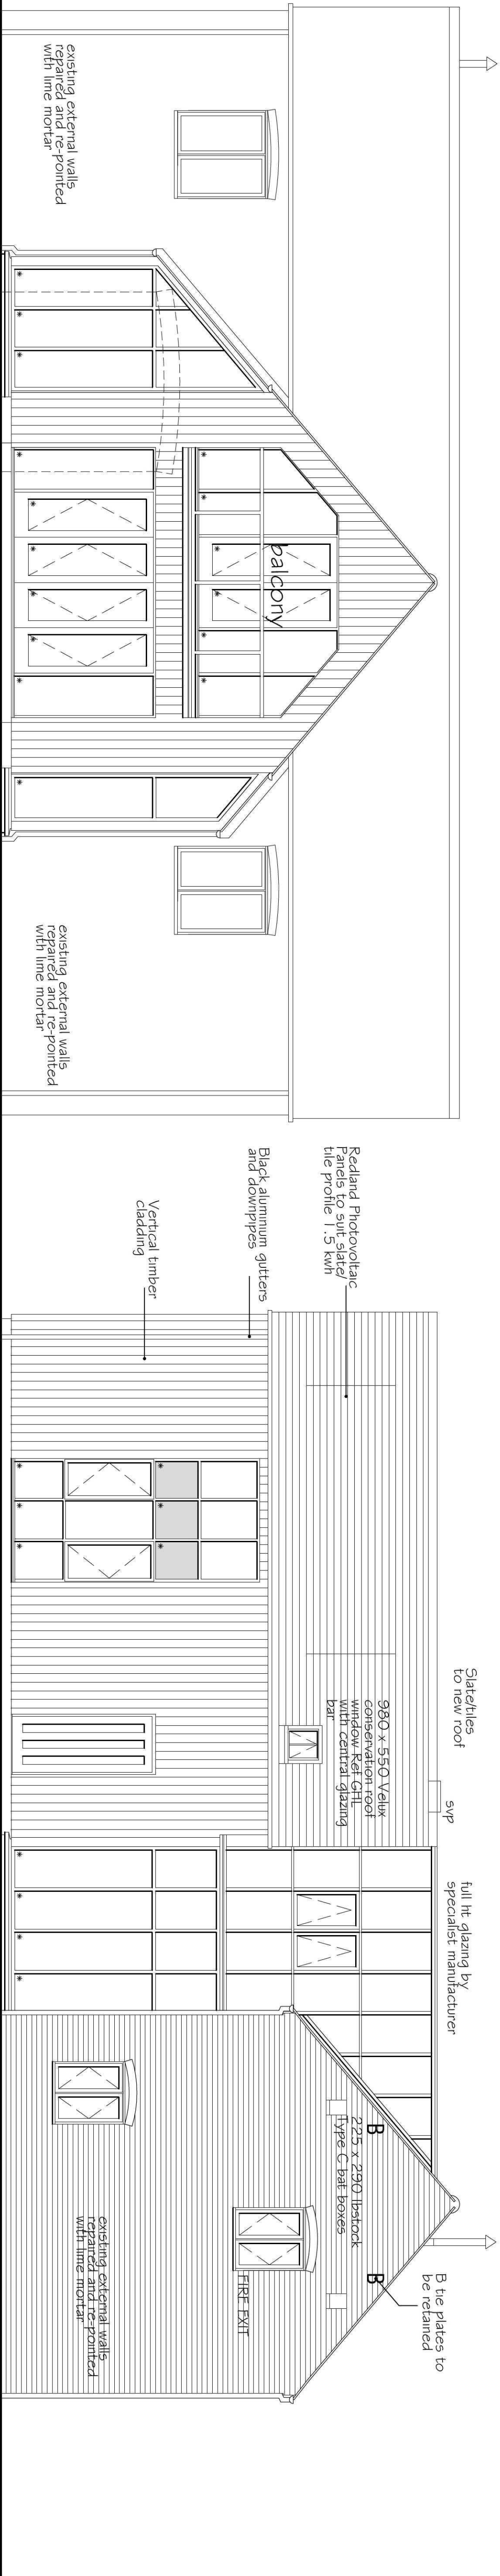

PROPOSED NORTH WEST ELEVATION

Dark grey powder coated  
aluminum windows and doors  
to new building and glazed link  
(double glazed U value Min 1.5Wm2K)

PROPOSED SOUTH WEST ELEVATION

glazed link

Existing Lincolnshire  
red facing bricks

© This drawing is copyright  
Construction must check all dimensions on Site. Only figured dimensions are to  
be worked from. Any foundation depths indicated are indicative only and must  
be in accordance with the consulting engineers design and/or agreed on site  
before any work is undertaken. The drawing is for information only and is not to be  
used for any other purpose. The drawing is the property of the Architect and no  
part of it may be reproduced without the written consent of the Architect. The  
drawing is to be read with Engineers calculations / report where applicable.  
Note: If drawing details existing structures, we have not inspected woodwork  
and we are therefore unable to report that any such part of the property is  
free from defect.

**Project**  
**Barn Conversion and Extension at**  
**Swift Farm Bourne Rd, West Pinchbeck**

| Dwg. Elevations |         |
|-----------------|---------|
| Scale           | Date    |
| 1:50 @ A1       | July 11 |
| Dwg No.         | Rev.    |
| 10-2011-WD-11   | A       |

| Rev. | Details                                                   | Date   |
|------|-----------------------------------------------------------|--------|
| A    | Kitchen windows reduced to<br>1200mm wide on NE elevation | 1-8-11 |

**architects • designers • planning consultants**  
Old School House • 36 Boston Road • Stedford  
Lincolnshire • NG34 7EZ • Tel: 01529 414141  
Fax: 01529 419757

