
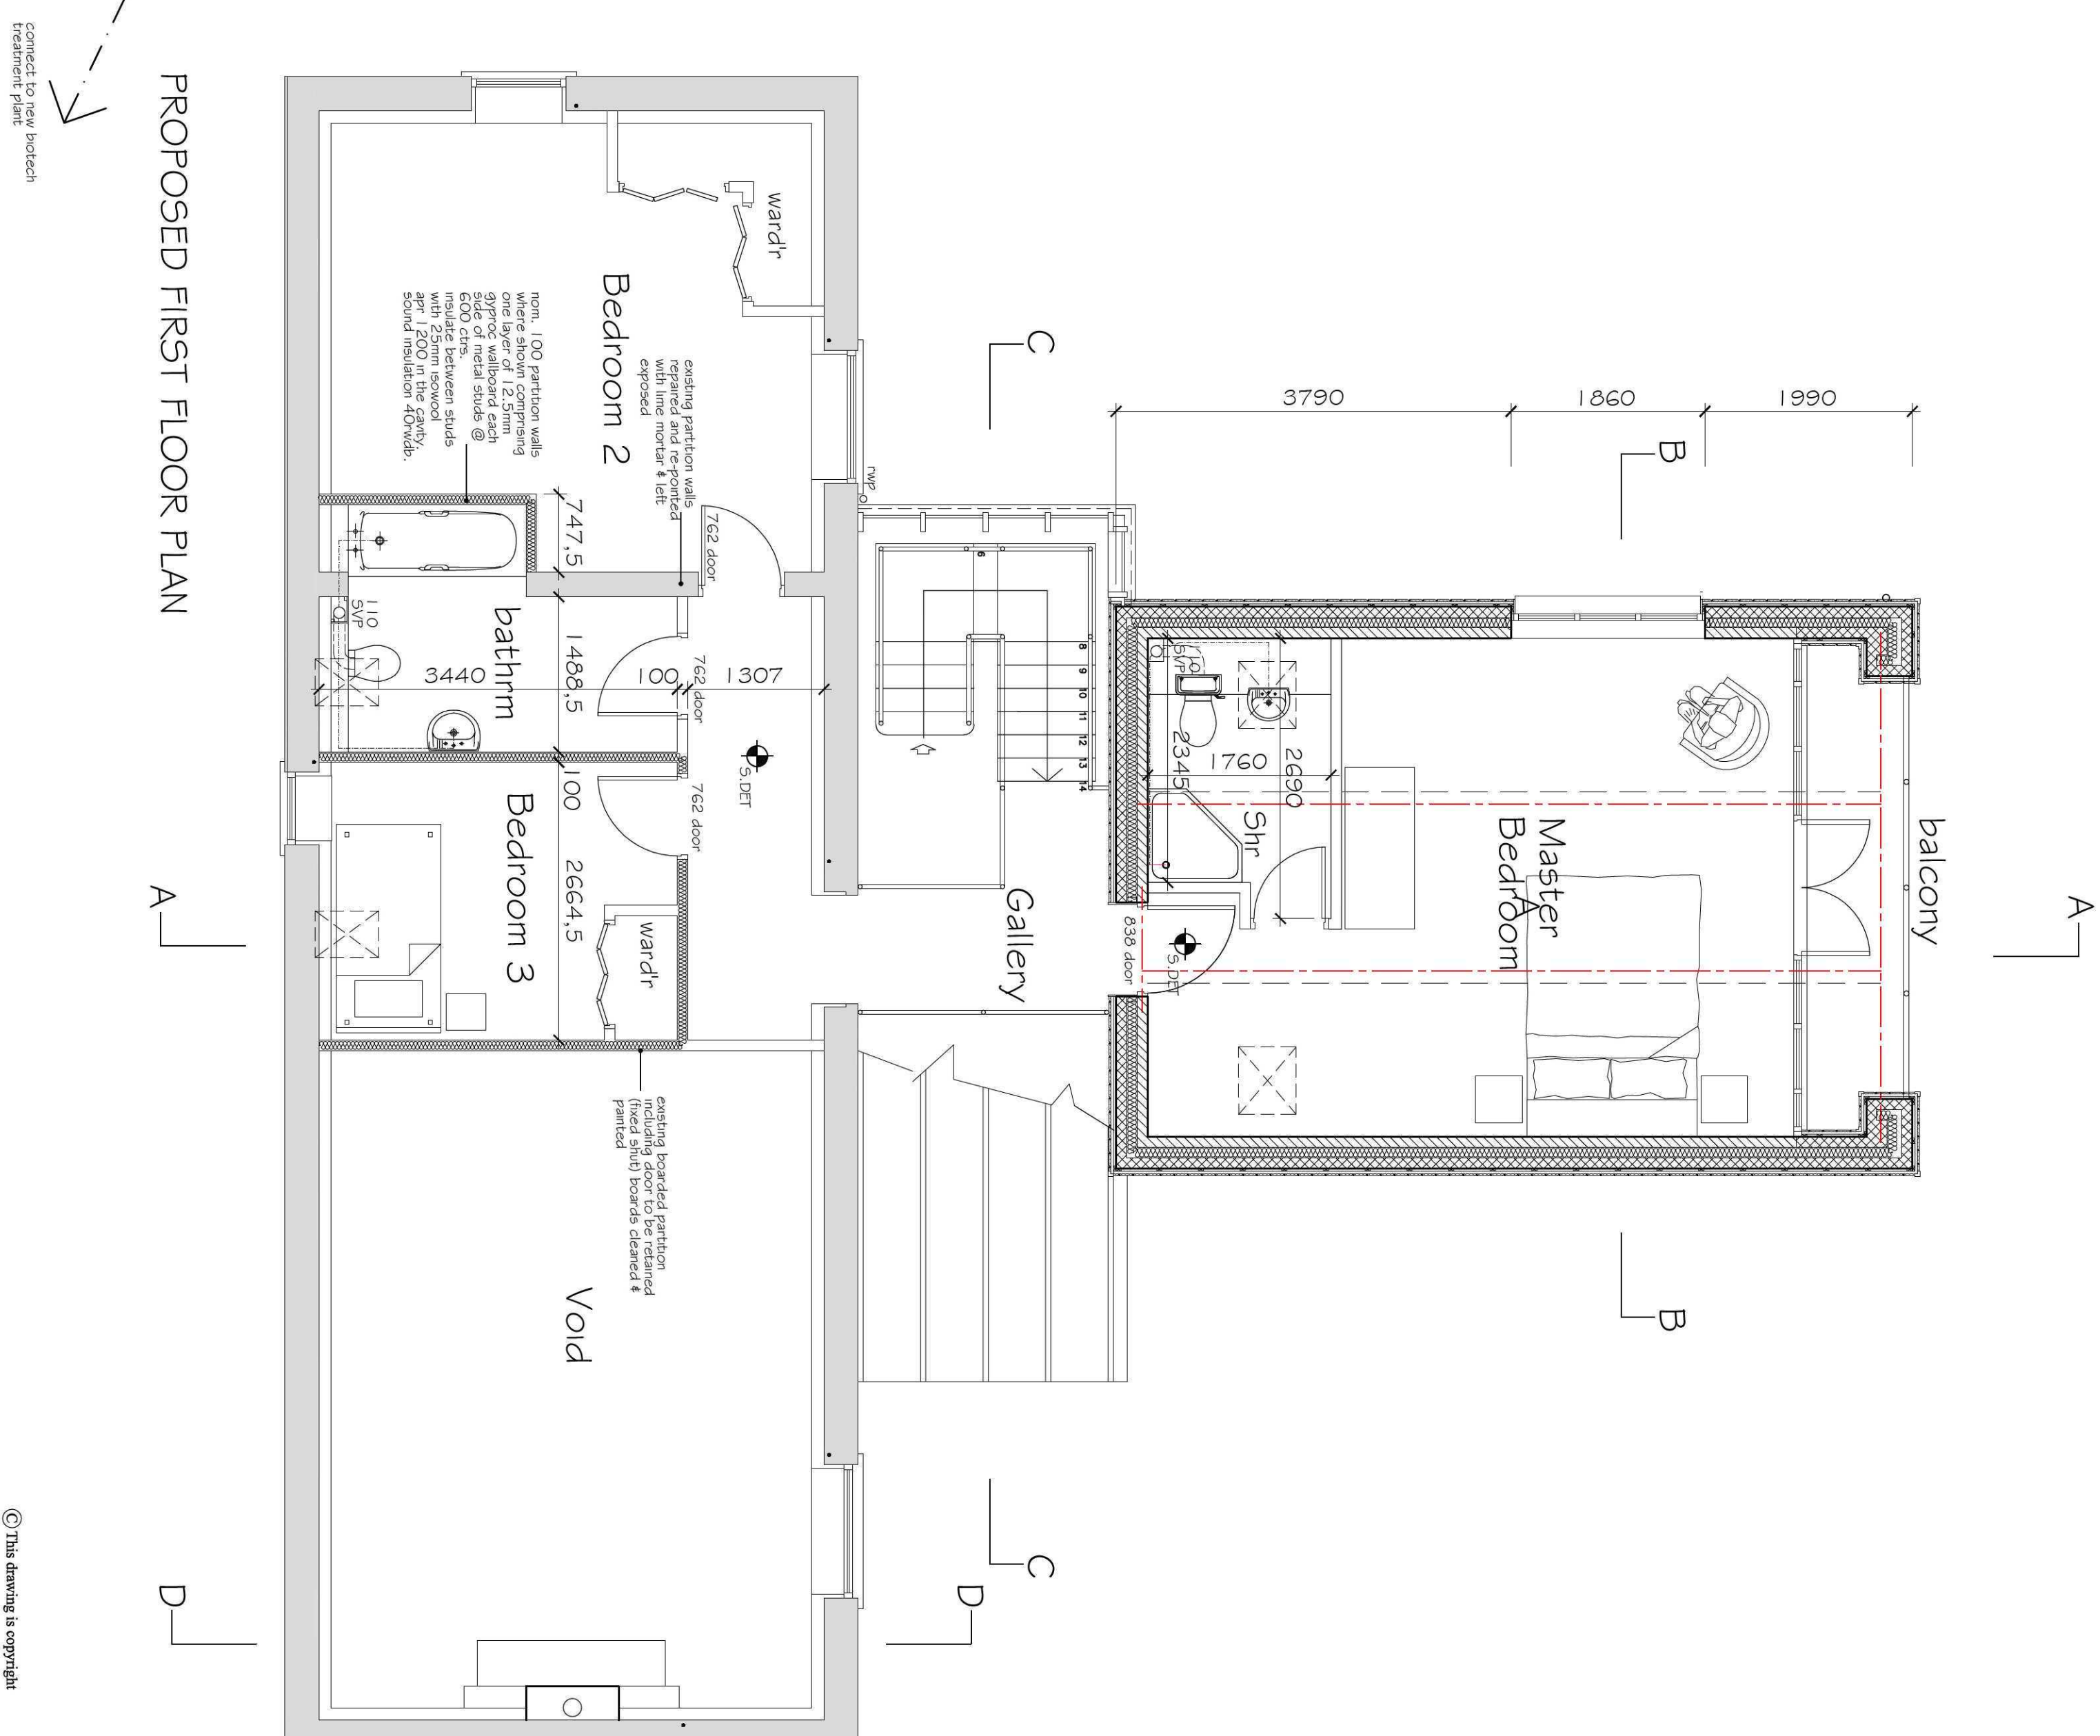


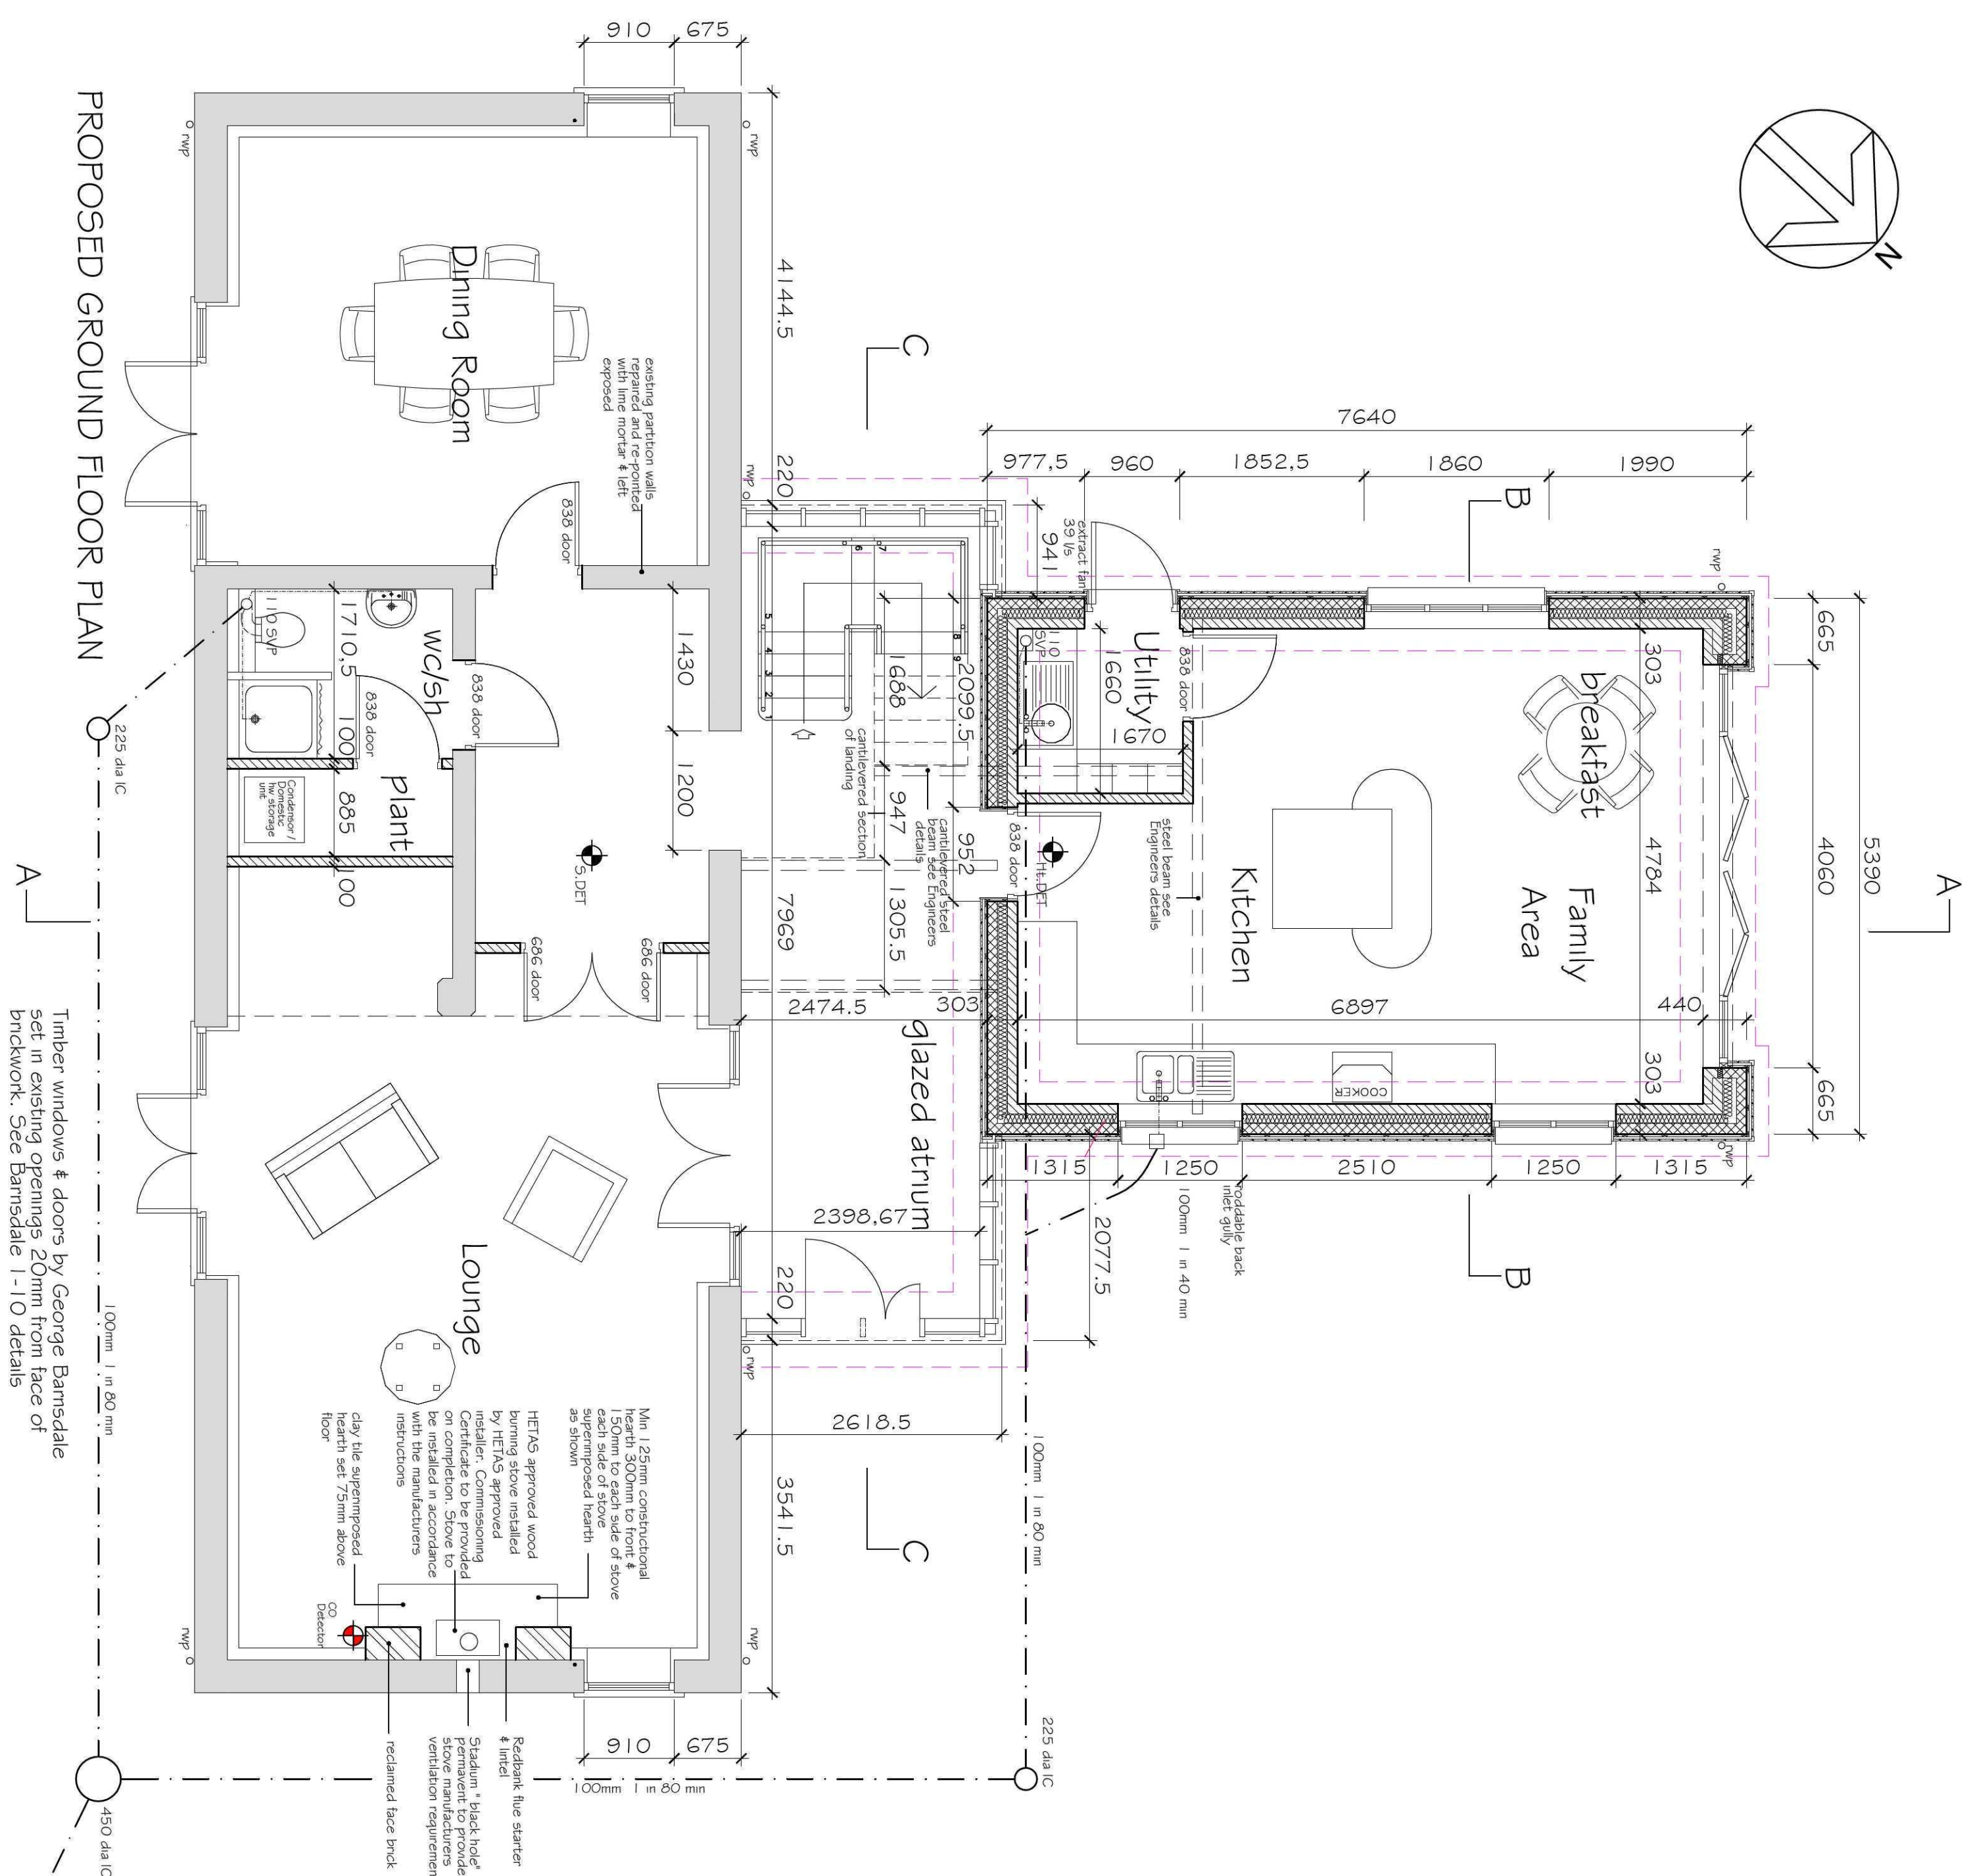

Rev.	Details	Date
A	Kitchen windows reduced to 1200mm wide on NE elevation	1-8-1

Project	Barn Conversion and Extension at Swift Farm Bourne Rd. West Pitchbeck		
Dwg.	Floor Plans		
Scale	1:50 @ A1	Date	July 1
Dwg No.	10-2011-WD-10	Rev.	A

© This drawing is copyright