




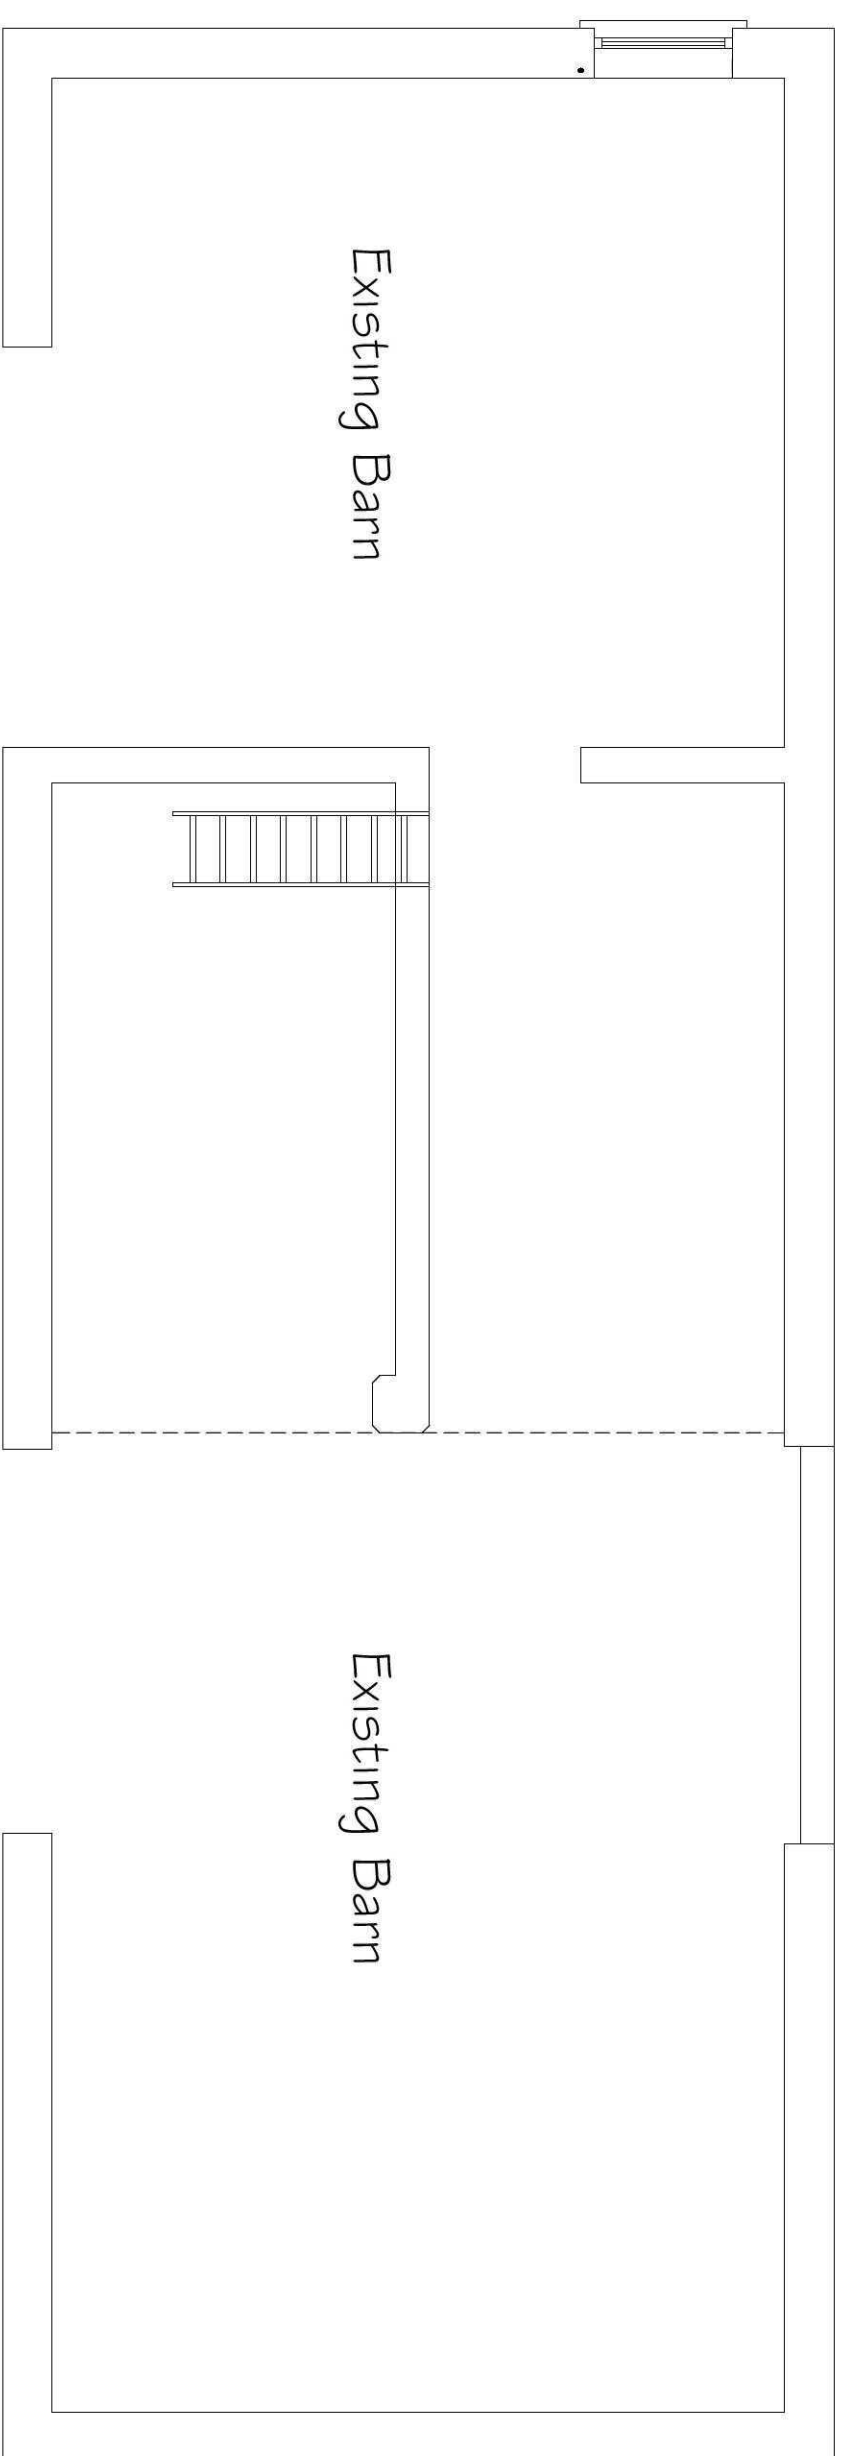


EXISTING GROUND FLOOR PLAN

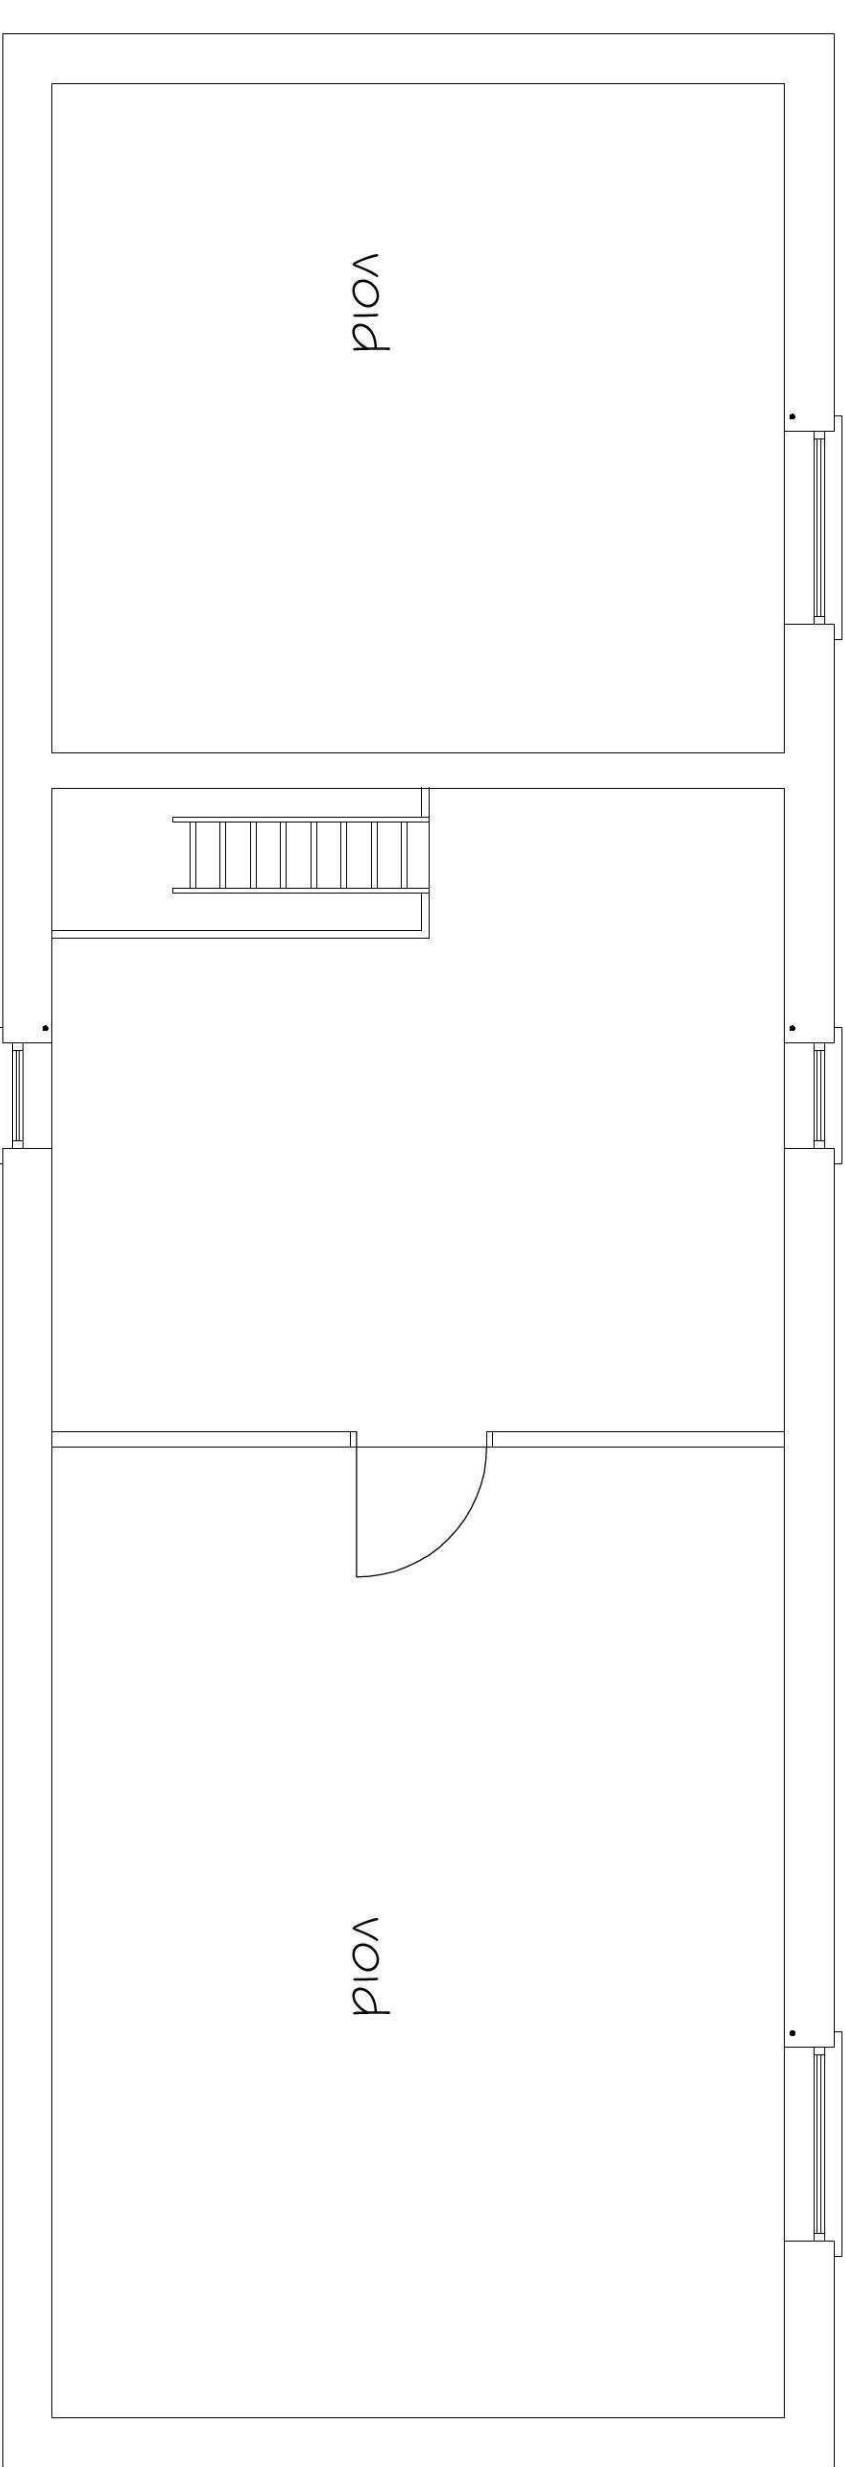

EXISTING FIRST FLOOR PLAN

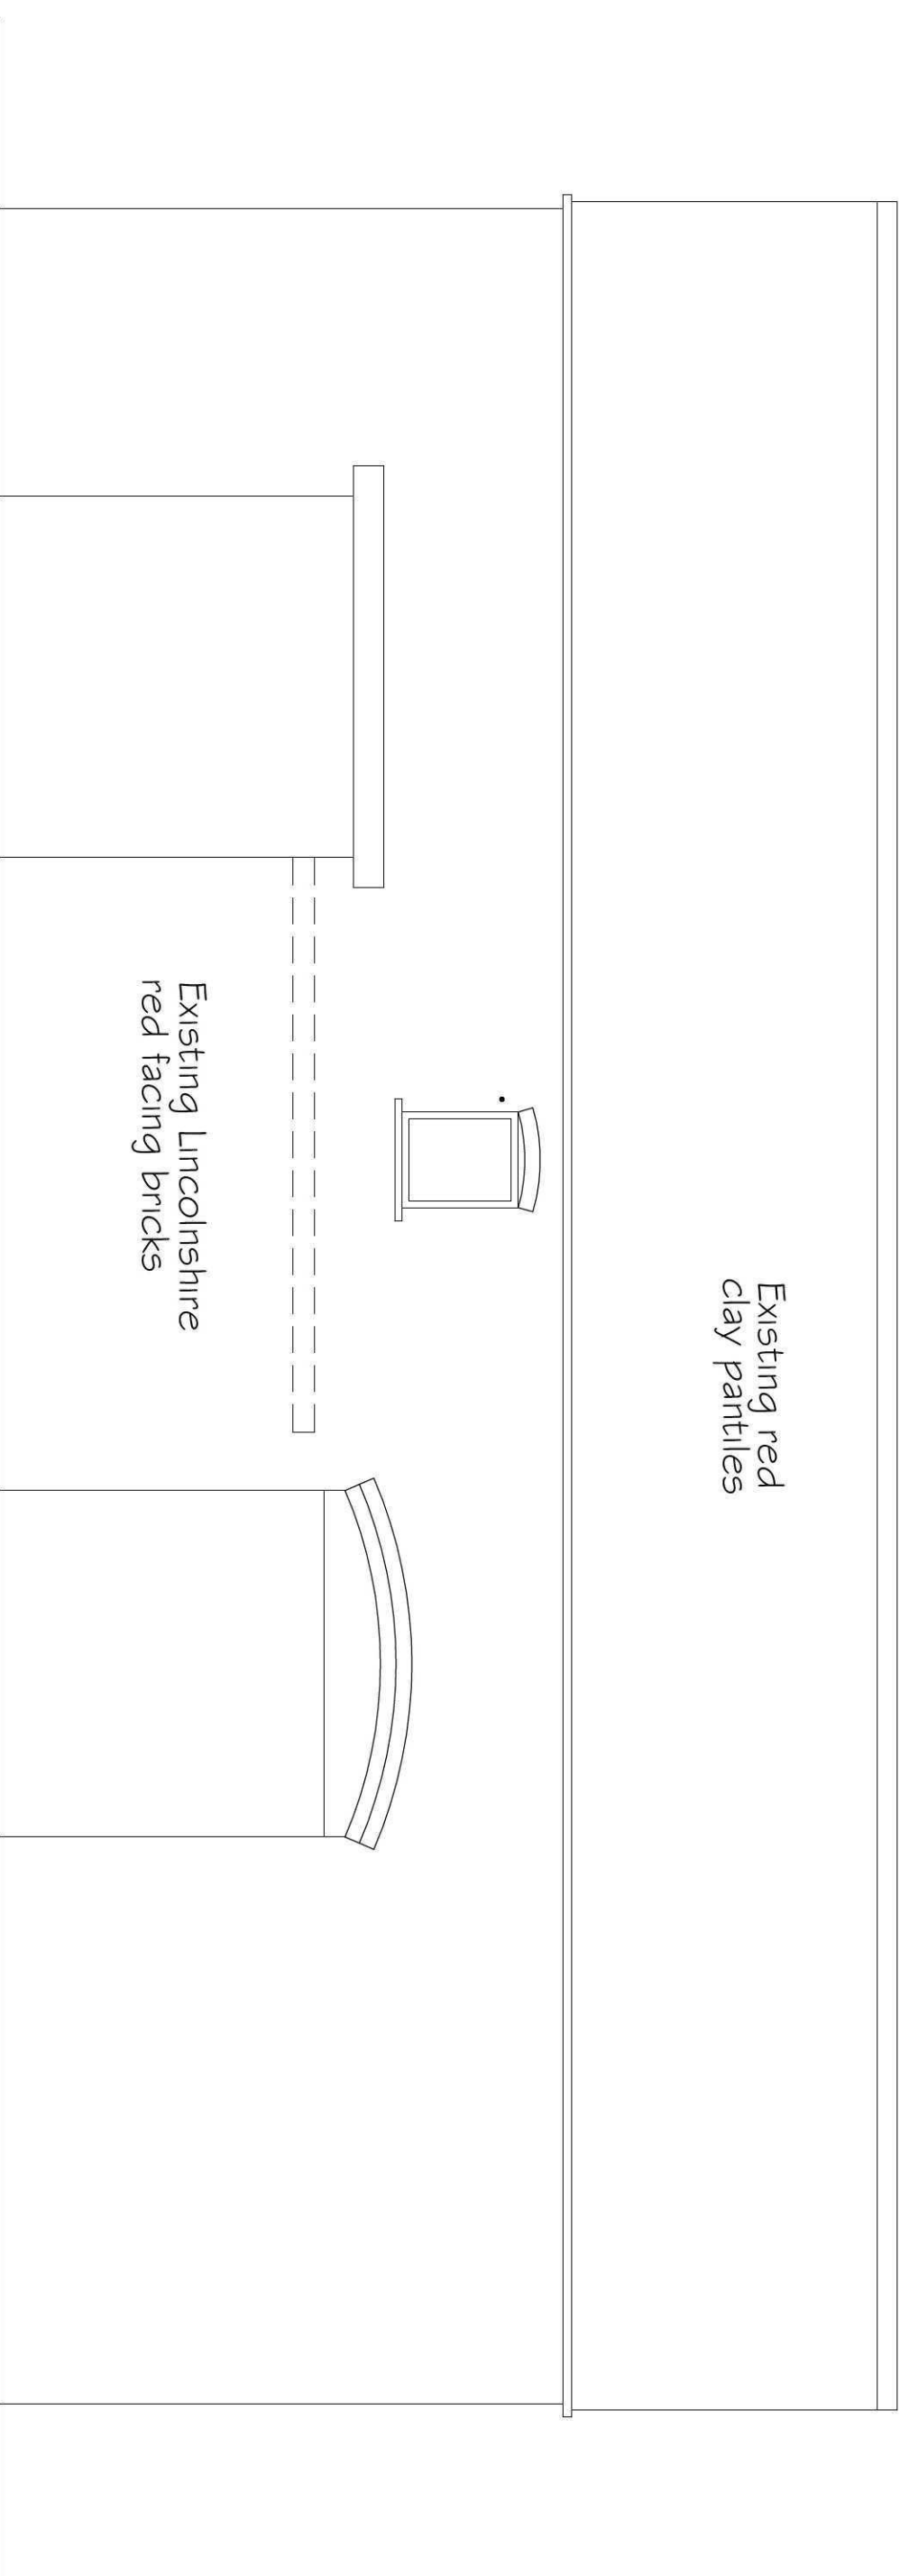


EXISTING SOUTH EAST ELEVATION

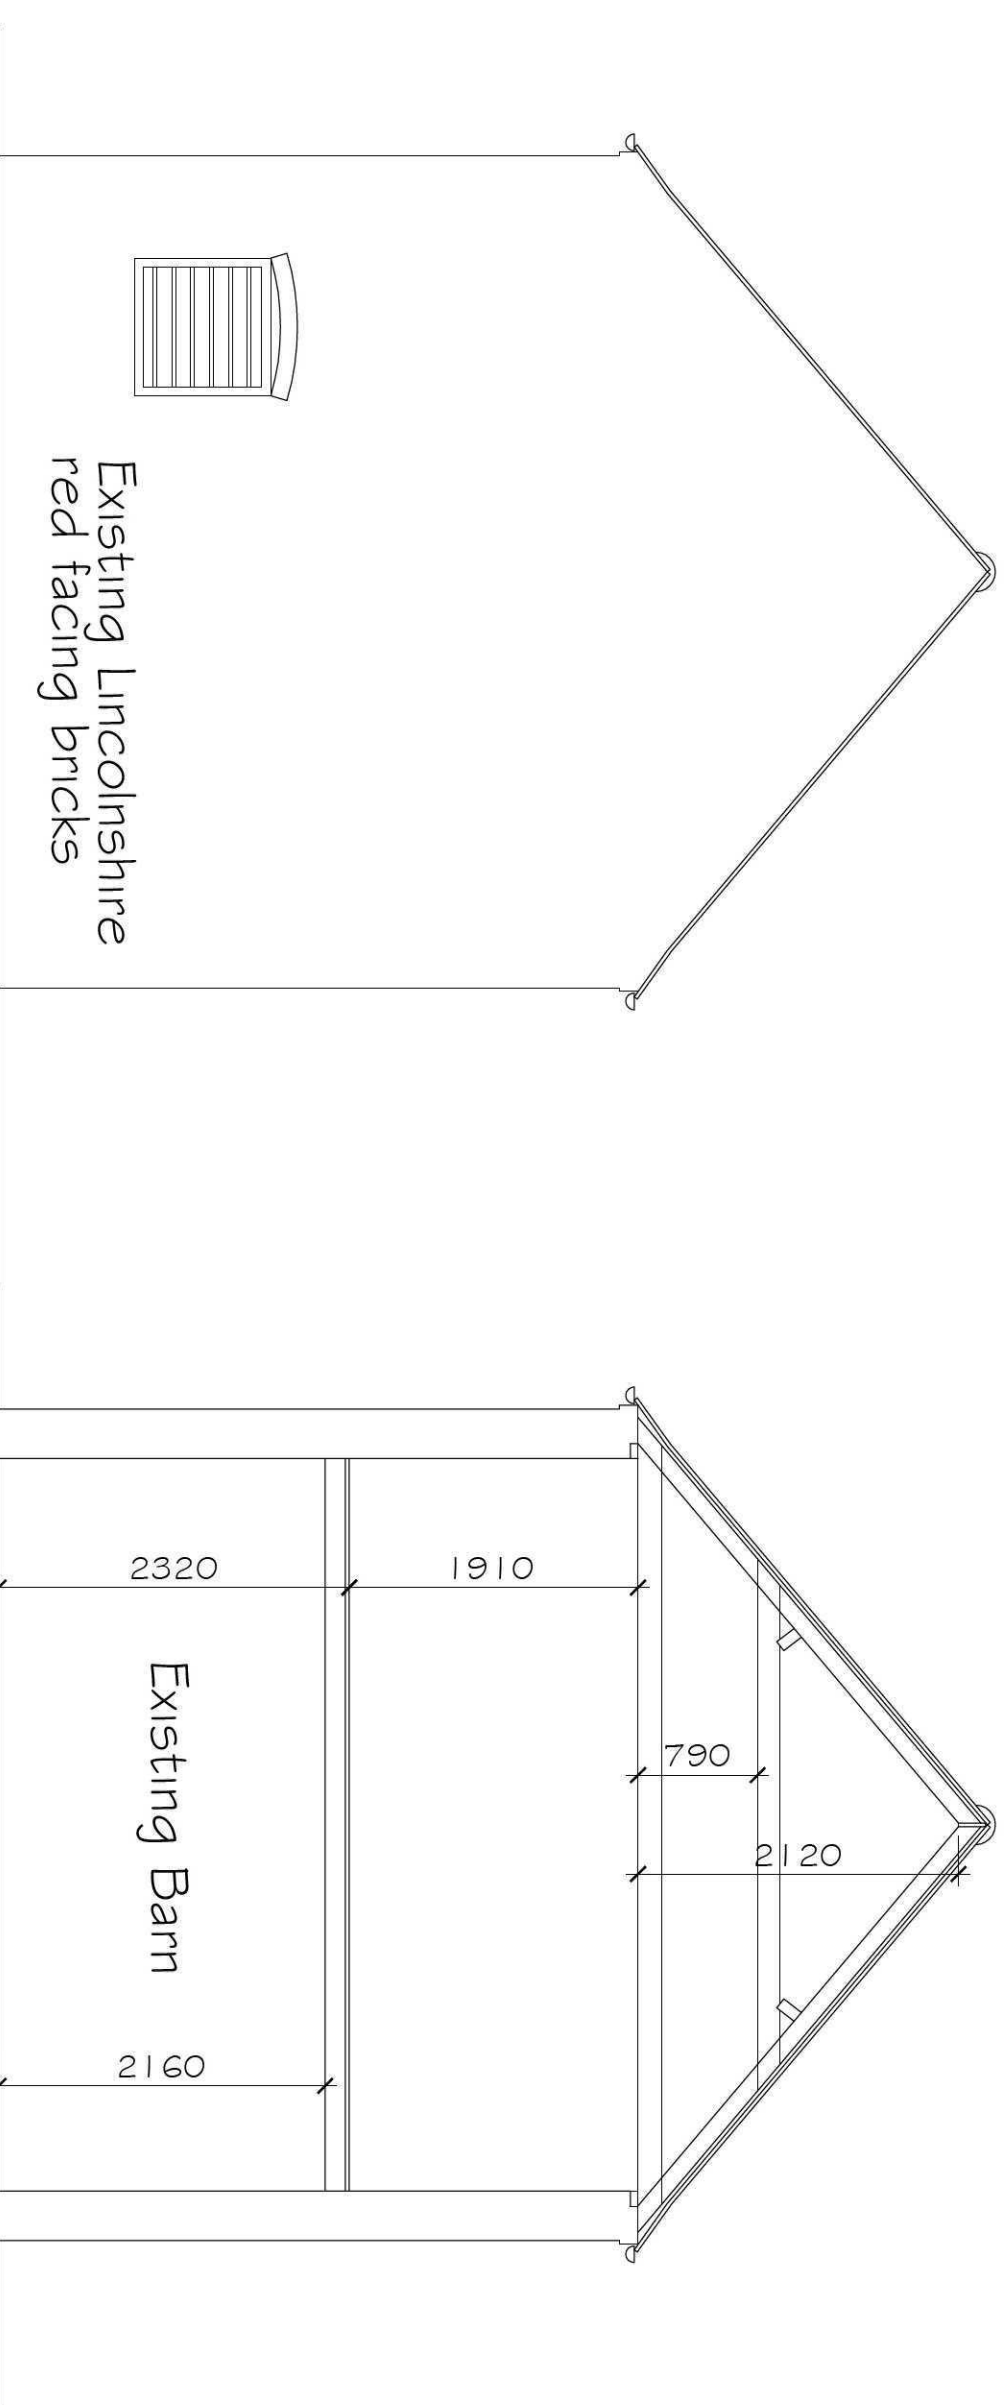


EXISTING SOUTH WEST ELEVATION

EXISTING SECTION

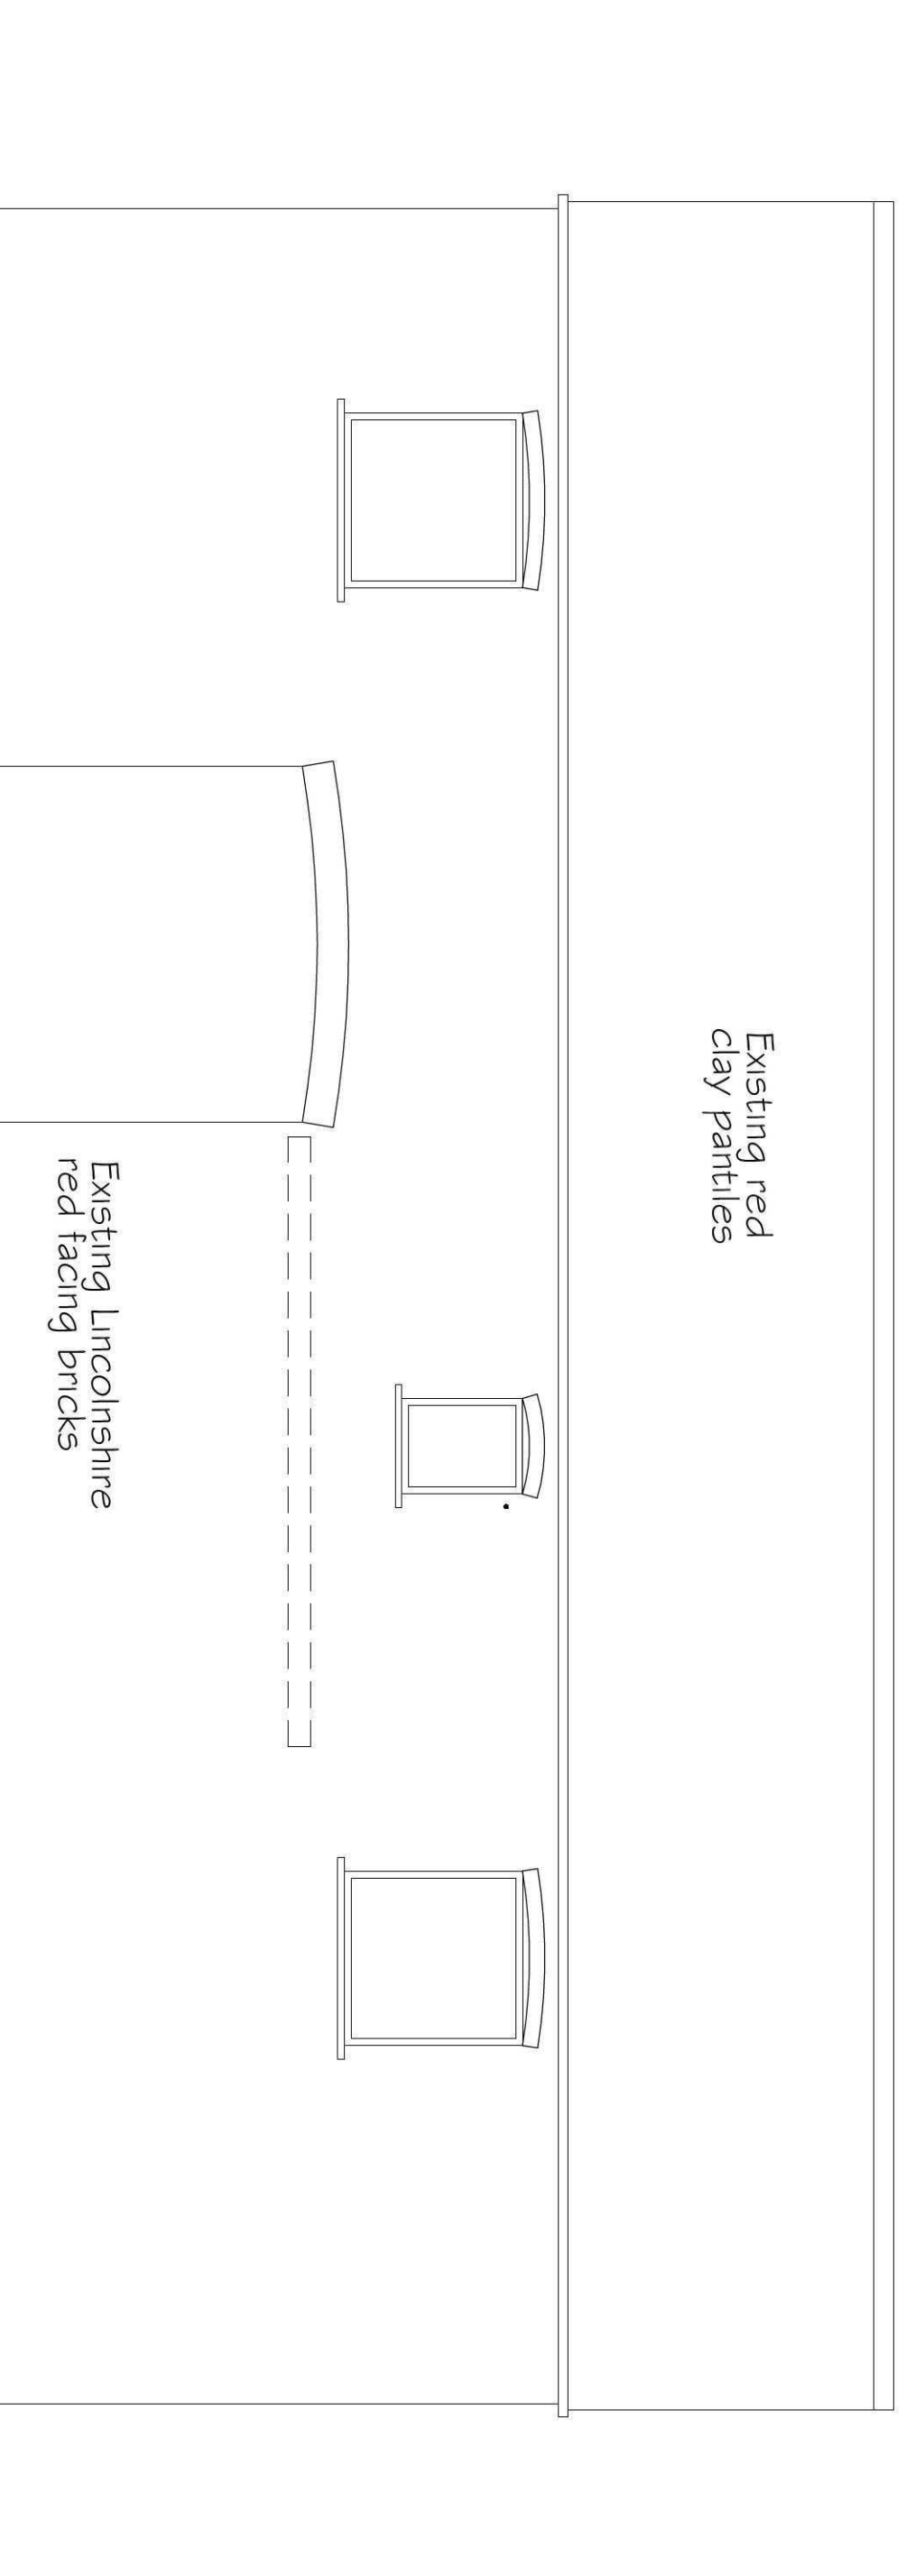

EXISTING NORTH WEST ELEVATION

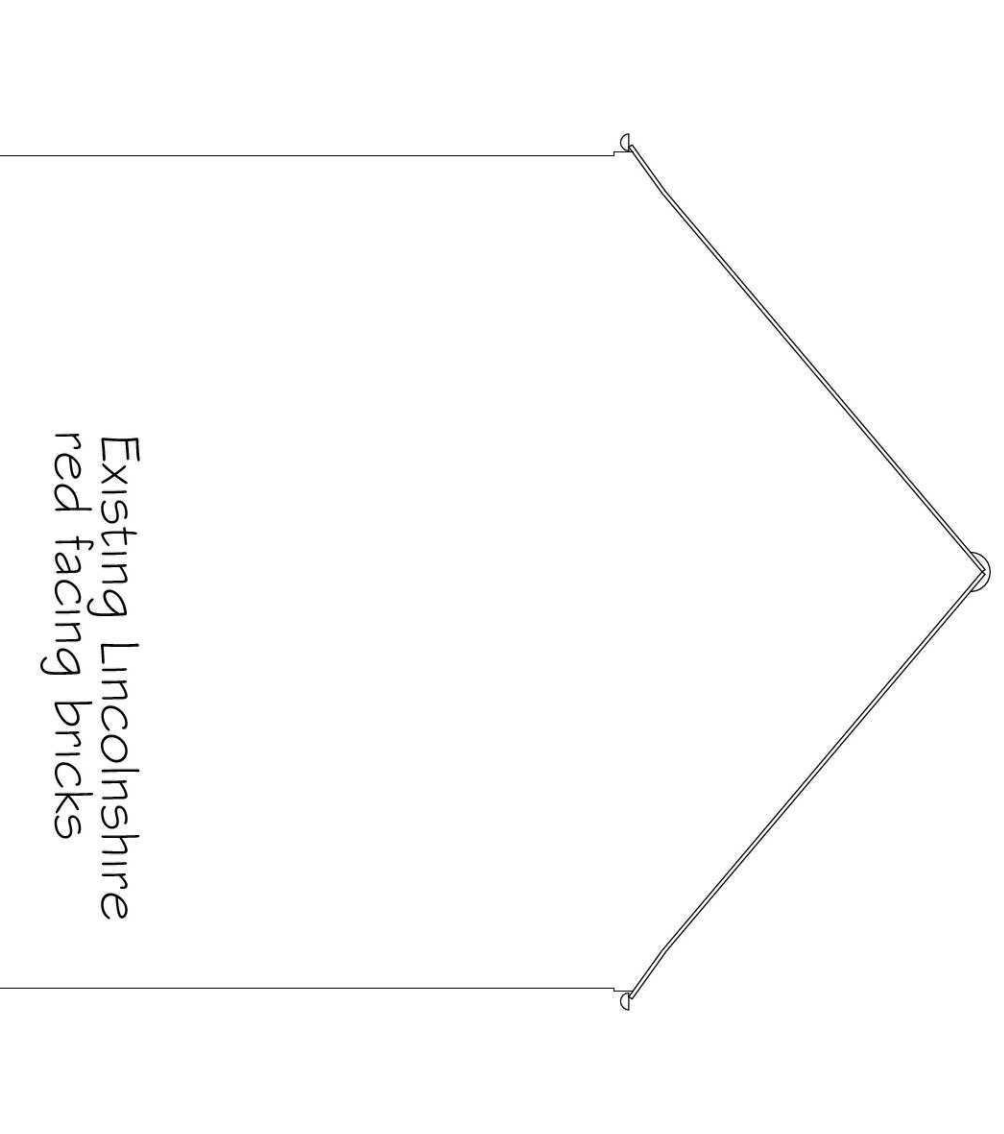

EXISTING NORTH EAST ELEVATION

© This drawing is copyright

Contractors must show all dimensions on site. Only finished dimensions are to be worked from. Any foundation depths indicated are indicative only and must be in accordance with the consulting engineers design and/or agreed in situ with the local authority during excavations. Any discrepancies in the information contained herein must be reported to the Architect before work proceeds.

Drawing to be read with Engineers calculations & report where applicable.

Note: If drawing details existing structures, we have not imposed workloads or other parts of the structure which are covered, unsupported or inaccessible and we are therefore unable to report that any said part of the property is free from defect.

Project

**Barn Conversion and Extension at
Swift Farm Bourne Rd. West Pinchbe**

Drwg. Existing Survey

Scale	1:50 @ A1	Date	July 11
-------	-----------	------	---------

Drg No. 10-2011-WD-09

architects • designers • planning consultants

Old School House • 36 Boston Road • Sleaford
Lincolnshire • NG34 7EZ • Tel: 01529 414141
Fax: 01529 415757

clive wicks associates



②