



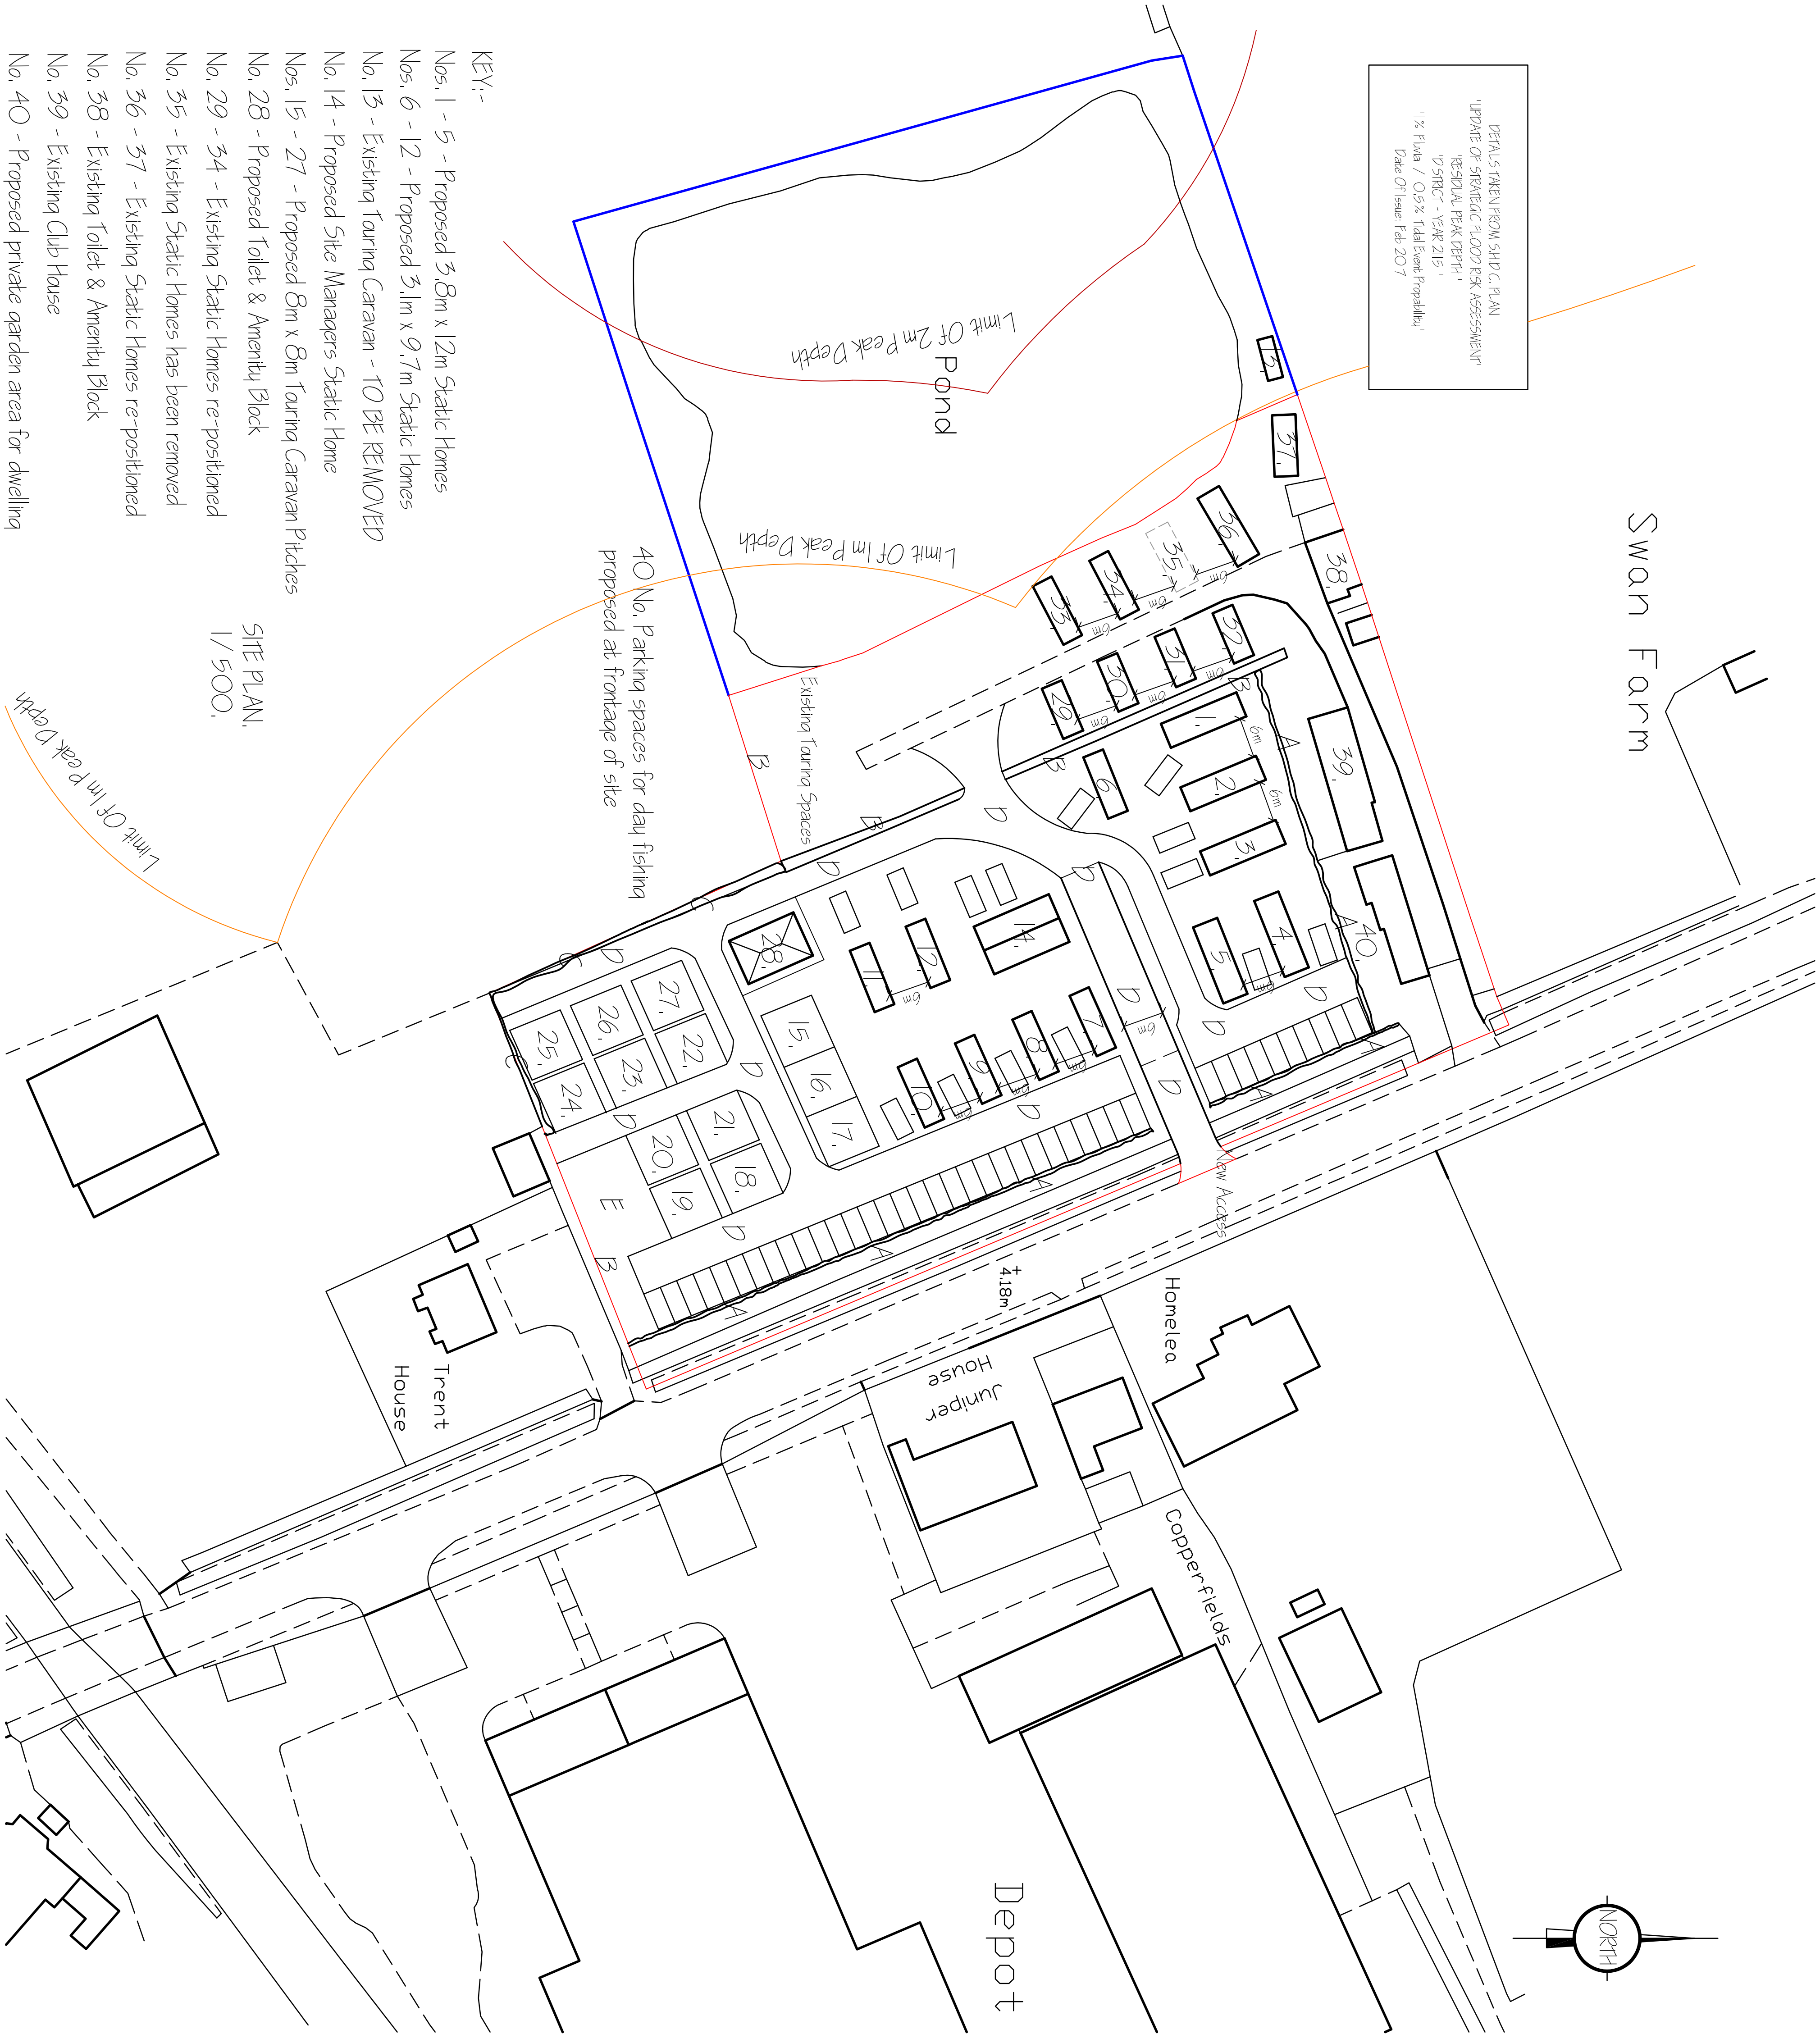


DETAILS TAKEN FROM SHD.C. PLAN
"UPDATING OF STRATEGIC FLOOD RISK ASSESSMENT"
"RESIDUAL PEAK DEPTH"
"DISTRICT - YEAR 2015"
"1% Fluvial / 0.5% Tidal Event Probability"
Date Of Issue: Feb. 2017

Swan Farm

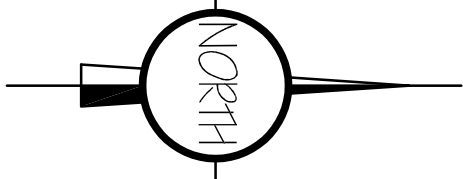

LOCATION PLAN,
1/ 2500.

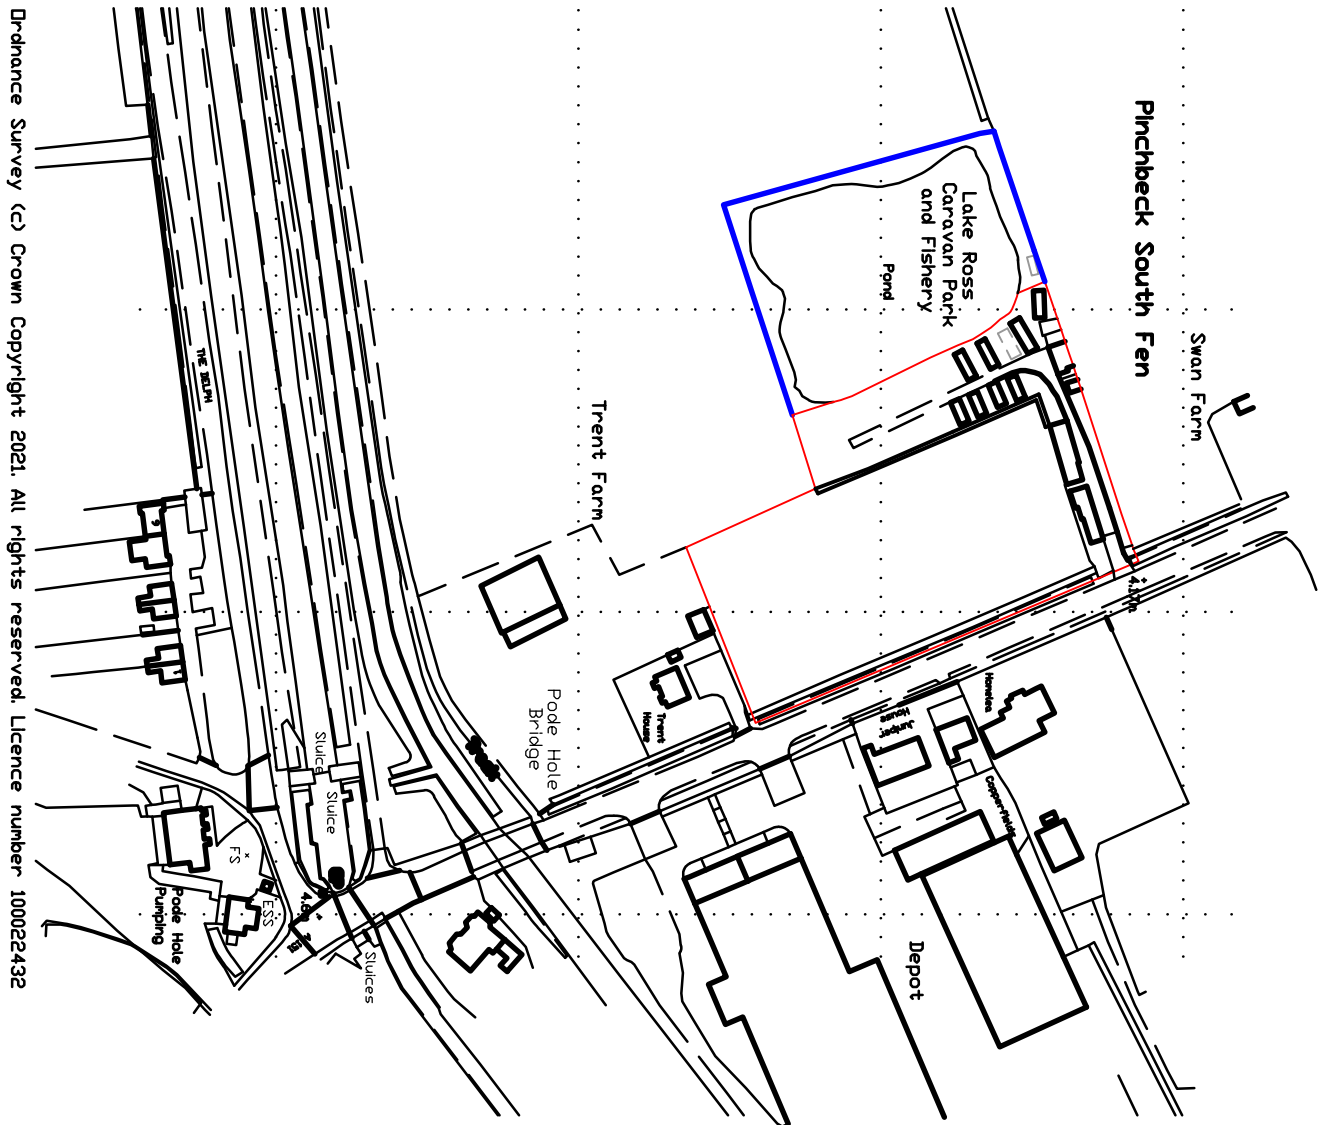

NOTE :-
NEW ACCESS AND DRIVE CROSSING TO
BE TO LCC HIGHWAYS SPECIFICATION
AND REQUIREMENTS.

NOTE :-
EXISTING ACCESS TO REMAIN FOR
EMERGENCY PROCESSES - BUT NOT
USED FOR ACCESS INTO THE LAKES

- LANDSCAPING, TREE PLANTING & FENCING SCHEME.
- A - PROPOSED 2.0m LAUREL HEDGE.
 - B - EXISTING 3.5m HEDGE TO REMAIN
 - C - PROPOSED 2.5m CONIFER HEDGE AND FENCE
 - D - TREMAC ROADWAY
 - E - WILD FLOWER MEADOW

- KEY:-
- Nos. 1 - 5 - Proposed 3.8m x 12m Static Homes
 - Nos. 6 - 12 - Proposed 3.1m x 9.7m Static Homes
 - No. 13 - Existing Touring Caravan - TO BE REMOVED
 - No. 14 - Proposed Site Managers Static Home
 - Nos. 15 - 27 - Proposed 8m x 8m Touring Caravan Pitches
 - No. 28 - Proposed Toilet & Amenity Block
 - No. 29 - 34 - Existing Static Homes re-positioned
 - No. 35 - Existing Static Homes has been removed
 - No. 36 - 37 - Existing Static Homes re-positioned
 - No. 38 - Existing Toilet & Amenity Block
 - No. 39 - Existing Club House
 - No. 40 - Proposed private garden area for dwelling

SITE PLAN,
1/ 500.

Job Ref: 3910-21		Drawing No: 01C
Date: OCTOBER 2021	Drawn: SLP	
Scales: (As Stated)		
DO NOT SCALE FROM THIS DRAWING		
THIS DRAWING IS THE PROPERTY OF G. R. MERCHANT LTD. AND IS NOT TO BE REPRODUCED OR USED IN ANY MANNER WITHOUT THE WRITTEN PERMISSION OF G. R. MERCHANT LTD. THE CLIENT ACCEPTS THAT THE INFORMATION CONTAINED HEREIN IS FOR INFORMATION ONLY AND DOES NOT CONSTITUTE A CONTRACT. THE CLIENT SHALL BE RESPONSIBLE FOR OBTAINING ALL NECESSARY PERMISSIONS AND CONSENTS FROM THE APPROPRIATE AUTHORITIES. 
Project CHANGE OF USE TO CARAVAN SITE LAKE BOSS, DOZENS BANK WEST PINCHBECK SPALDING, Lincs, PE11 5NA.		
Client MR. T. BREWER		
Drawn LOCATION & SITE PLAN		
G. R. MERCHANT LTD. LENG AMICE FMO ARCHITECTURAL, STRUCTURAL AND LAND DRAINAGE CONSULTANTS 4 Wrights Mews 12A Park Road, Holbeach, Spalding, Lincs. PE11 5BE Tel: 01406 425770 Fax: 01406 425744 E-Mail: gr.merchant@btconnect.com		