

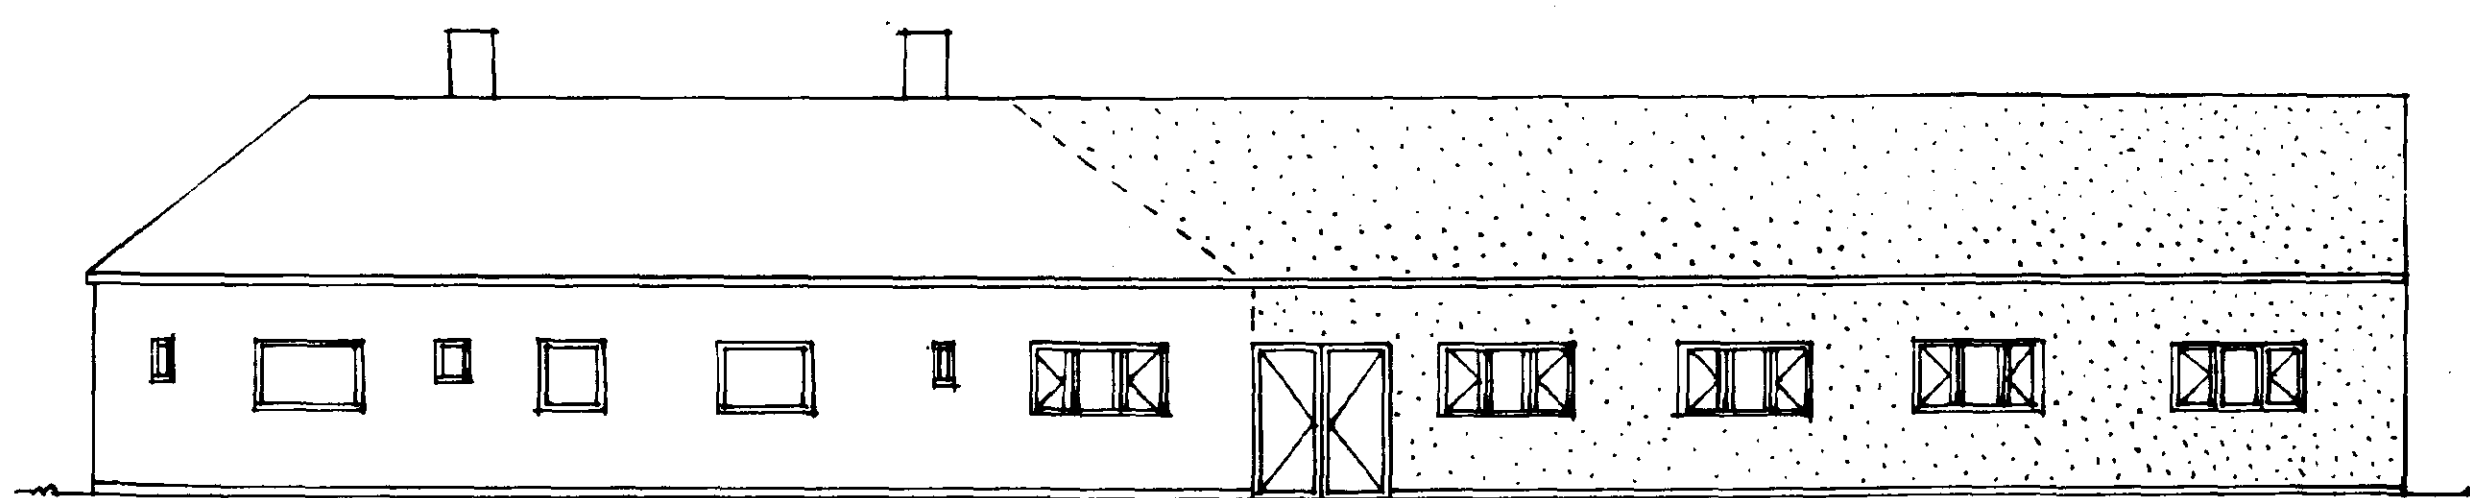
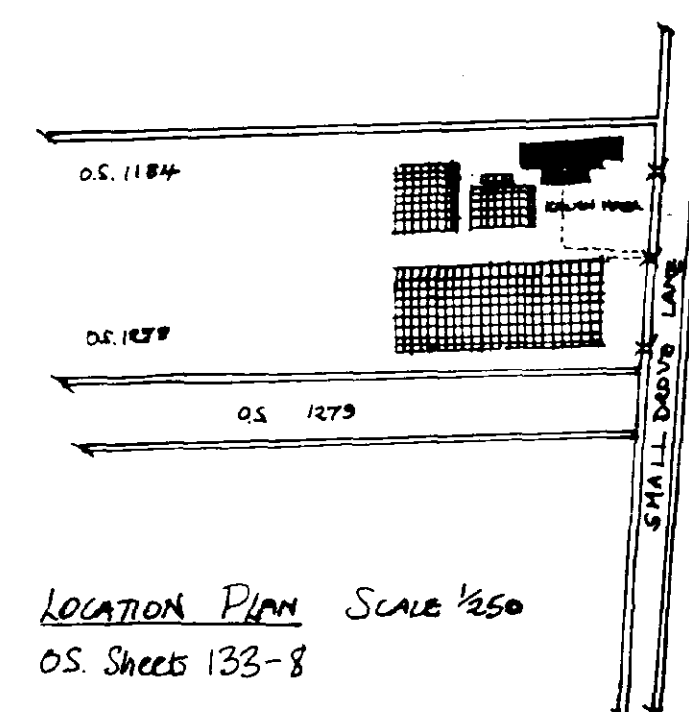
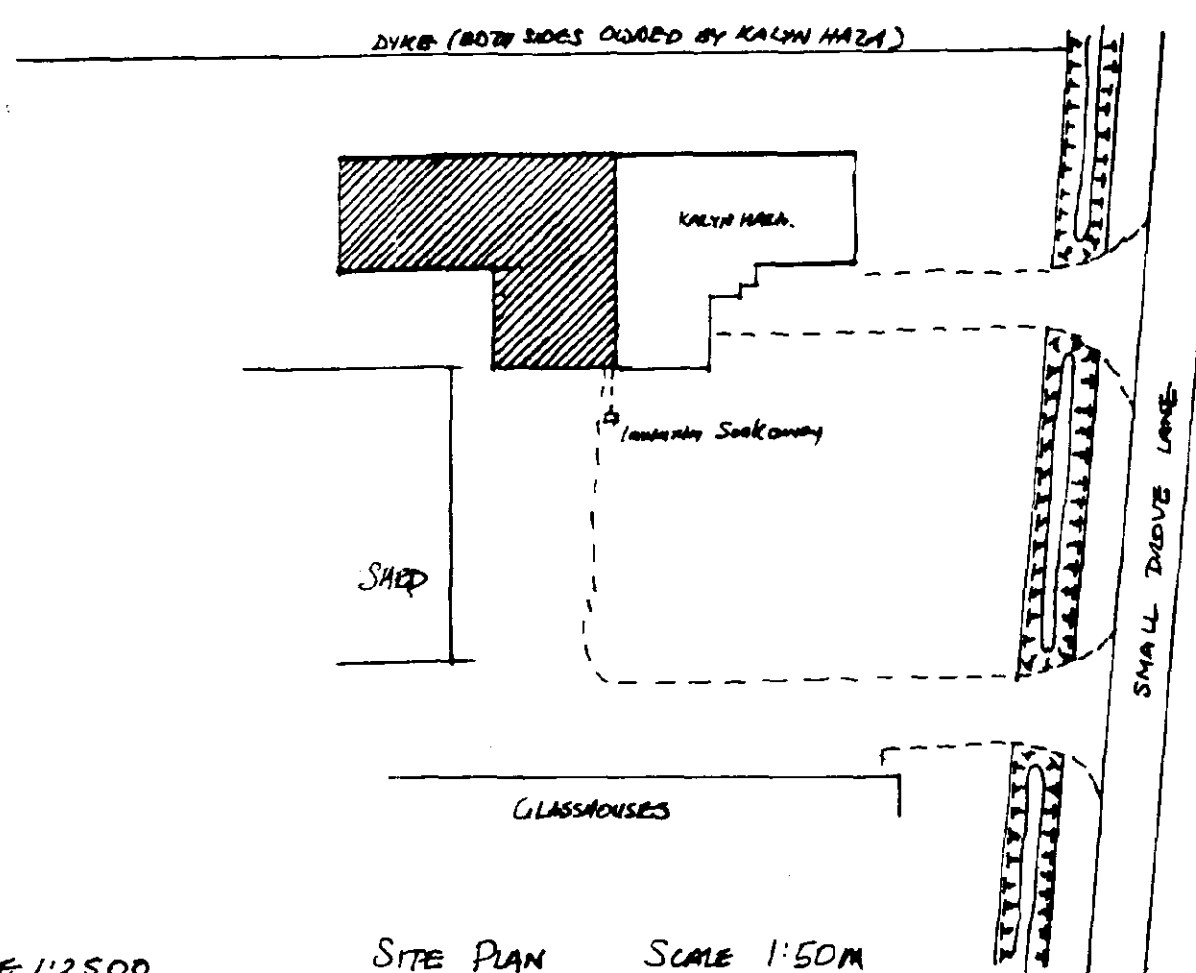


REVISION REQUEST
SEPT 2003

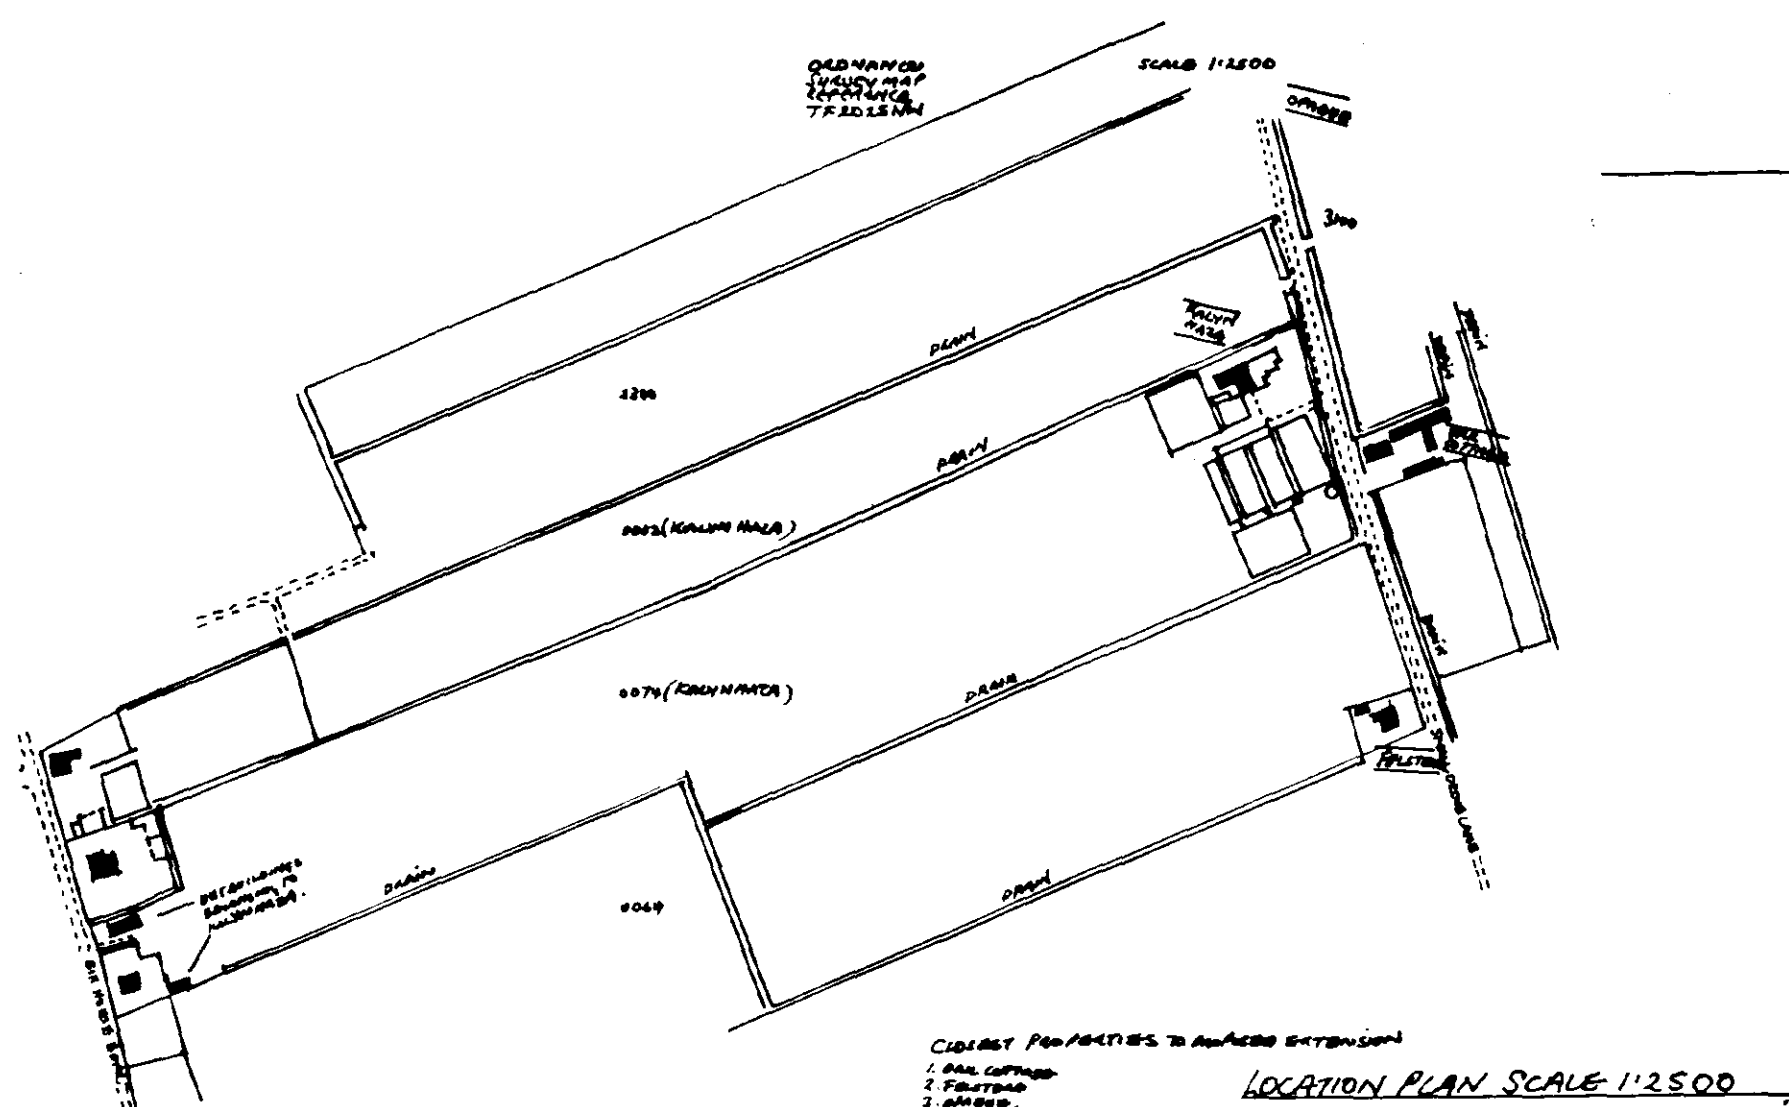


NORTH ELEVATION

GRABLE END INSTEAD OF HIP END
TO ALLOW FOR POSSIBLE CONSERVATION
IN YEARS TO COME

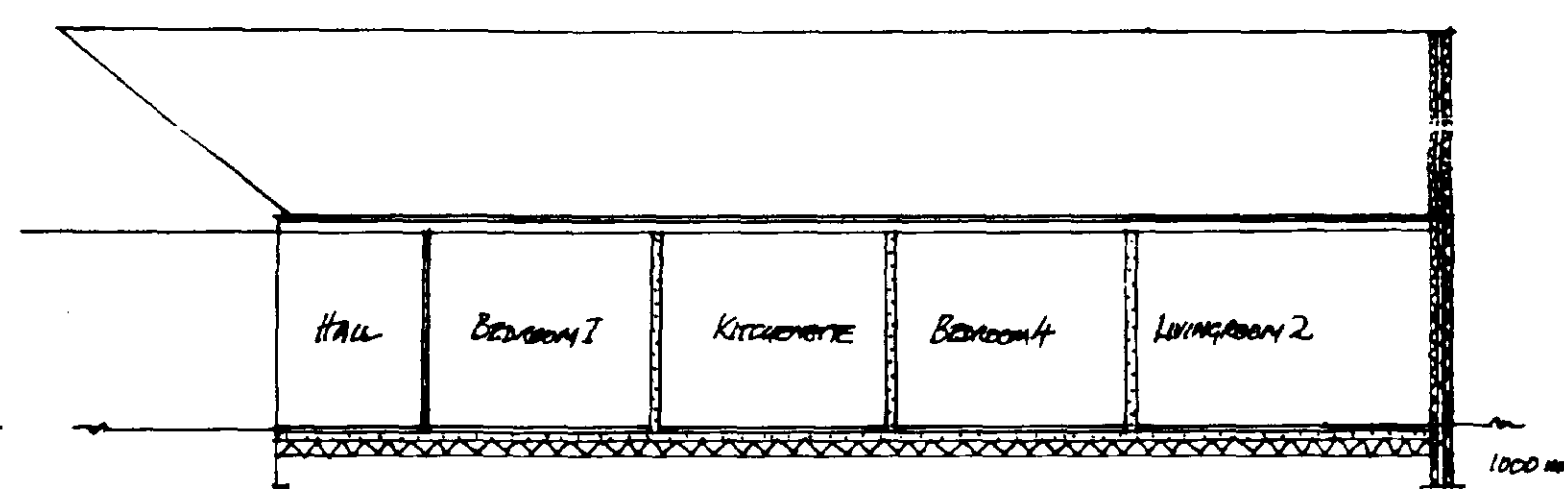


SECTION AA

GAME END

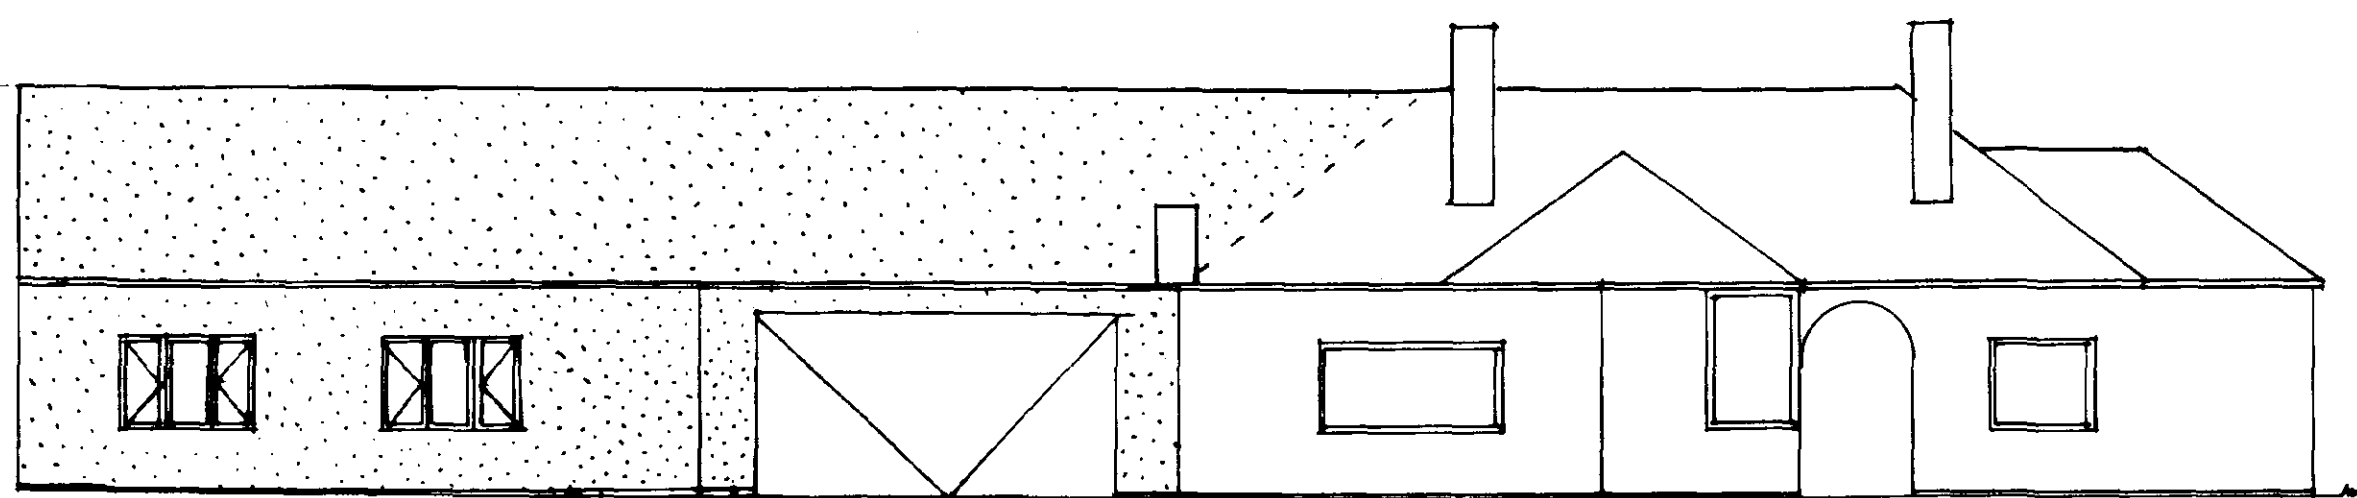


SOUTH ELEVATION

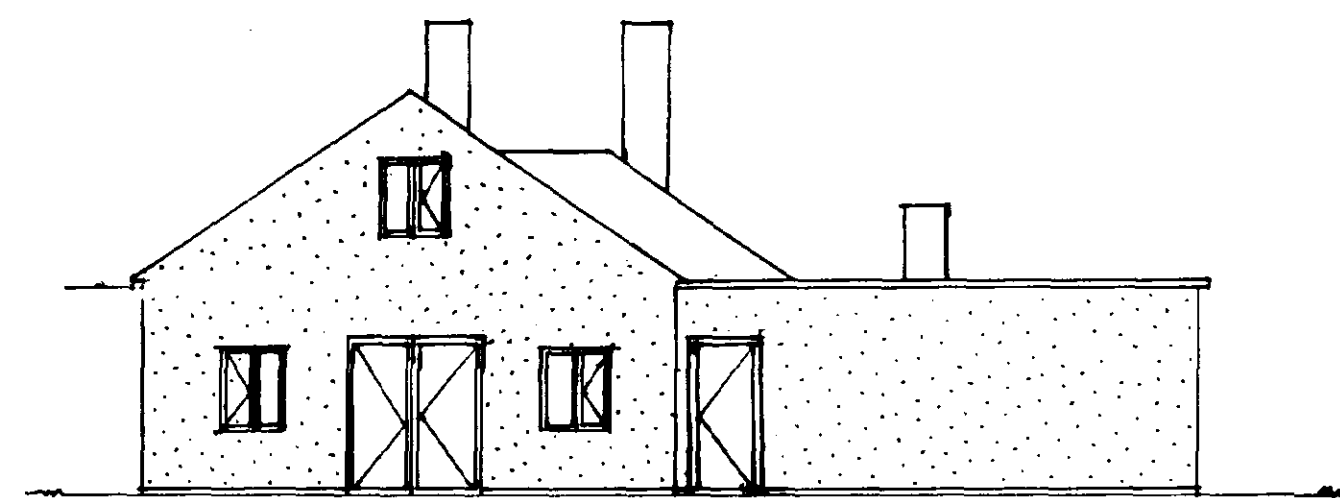



WEST ELEVATION

EXTRA WINDOWS
FOR ADDITIONAL
NATURAL LIGHT
TO BOUNSE AND
REFLECT

DOOR MISSING
FROM ORIGINAL ELEVATION

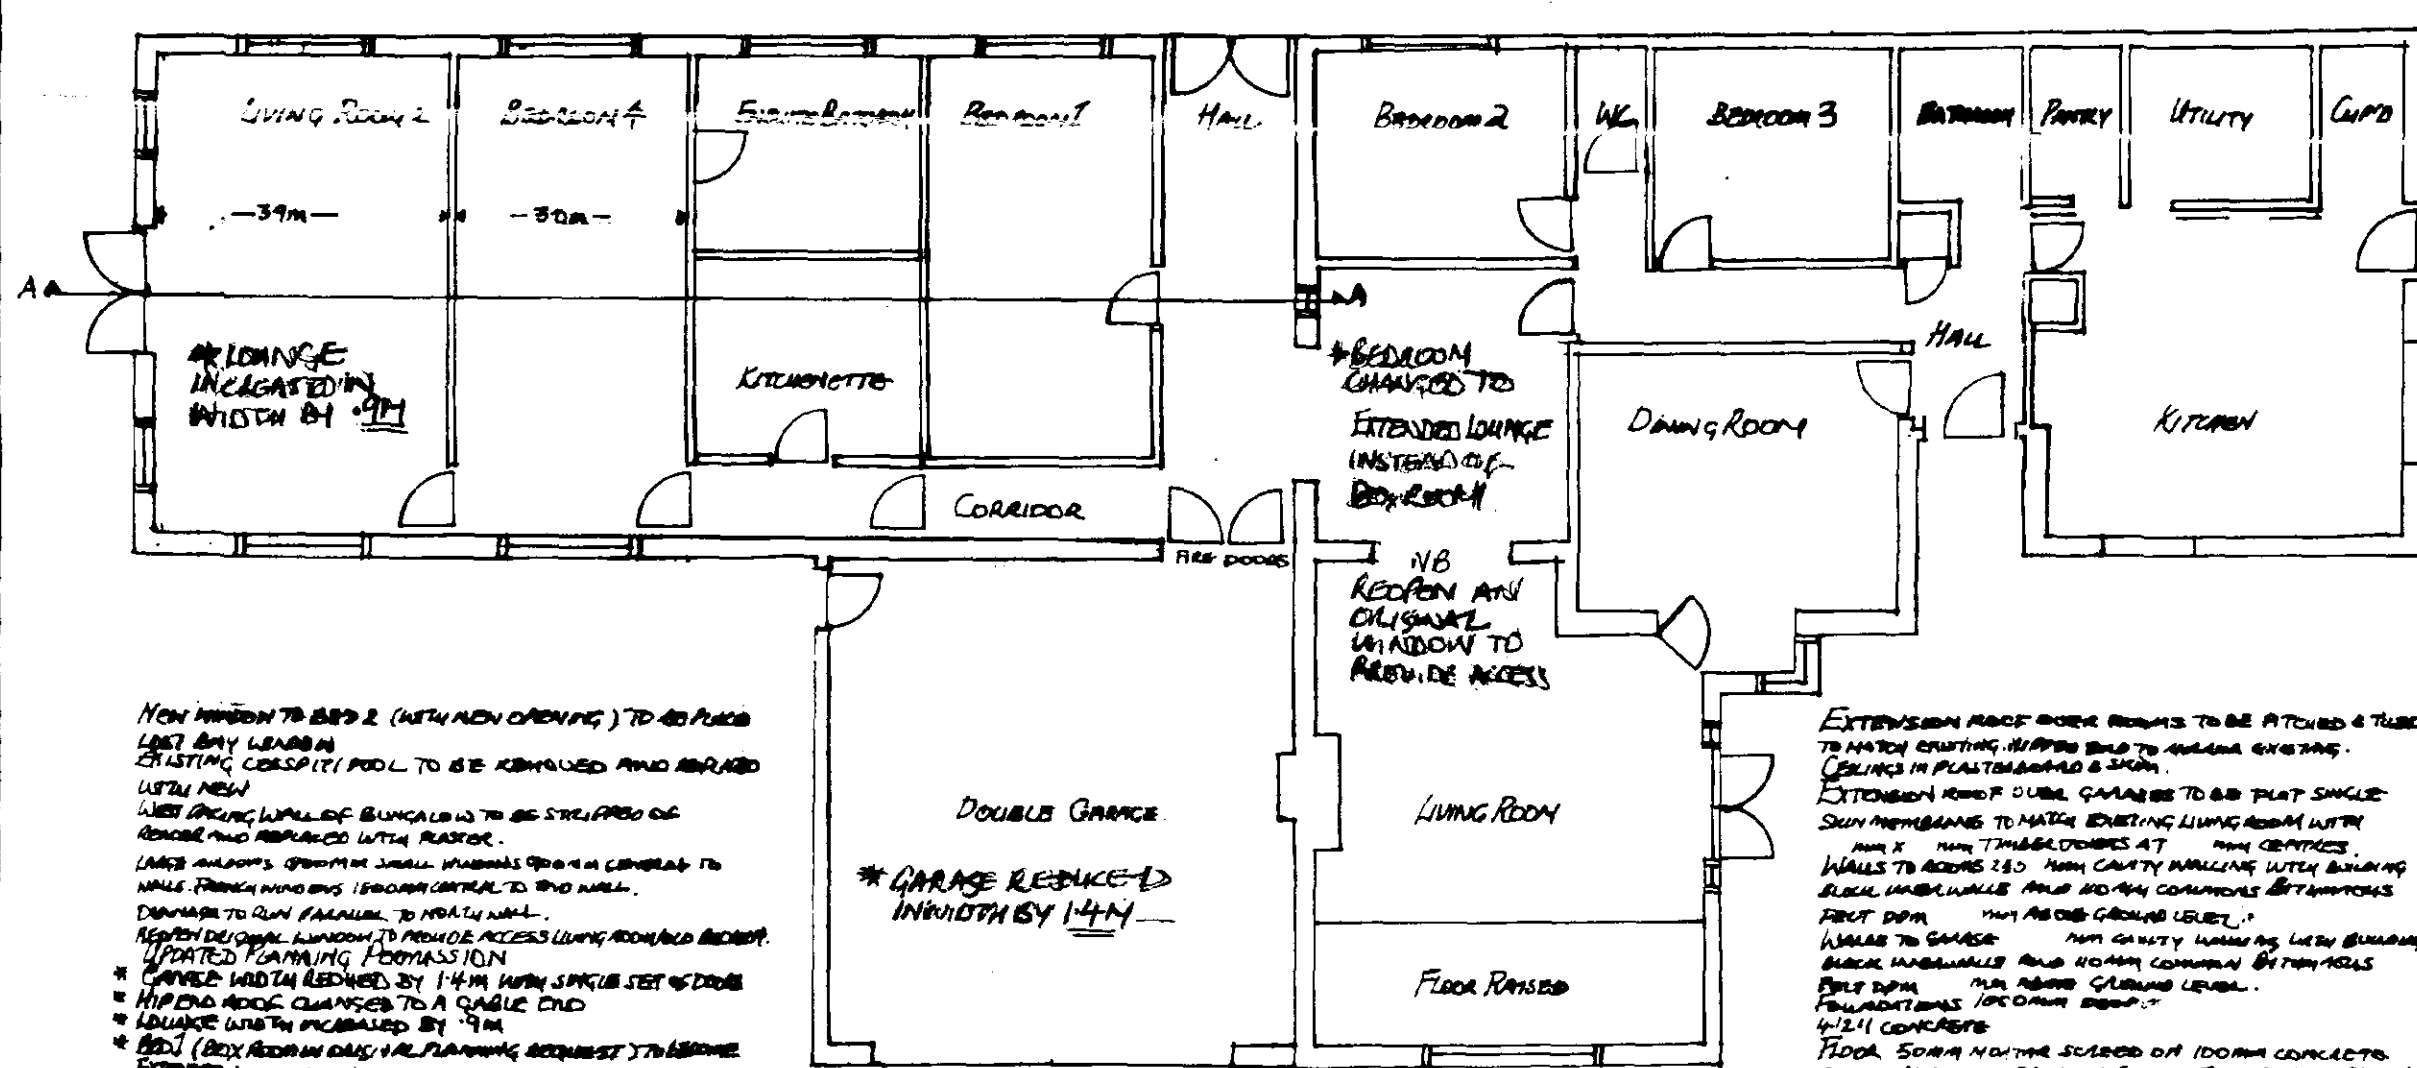

PLAN AS PROPOSED

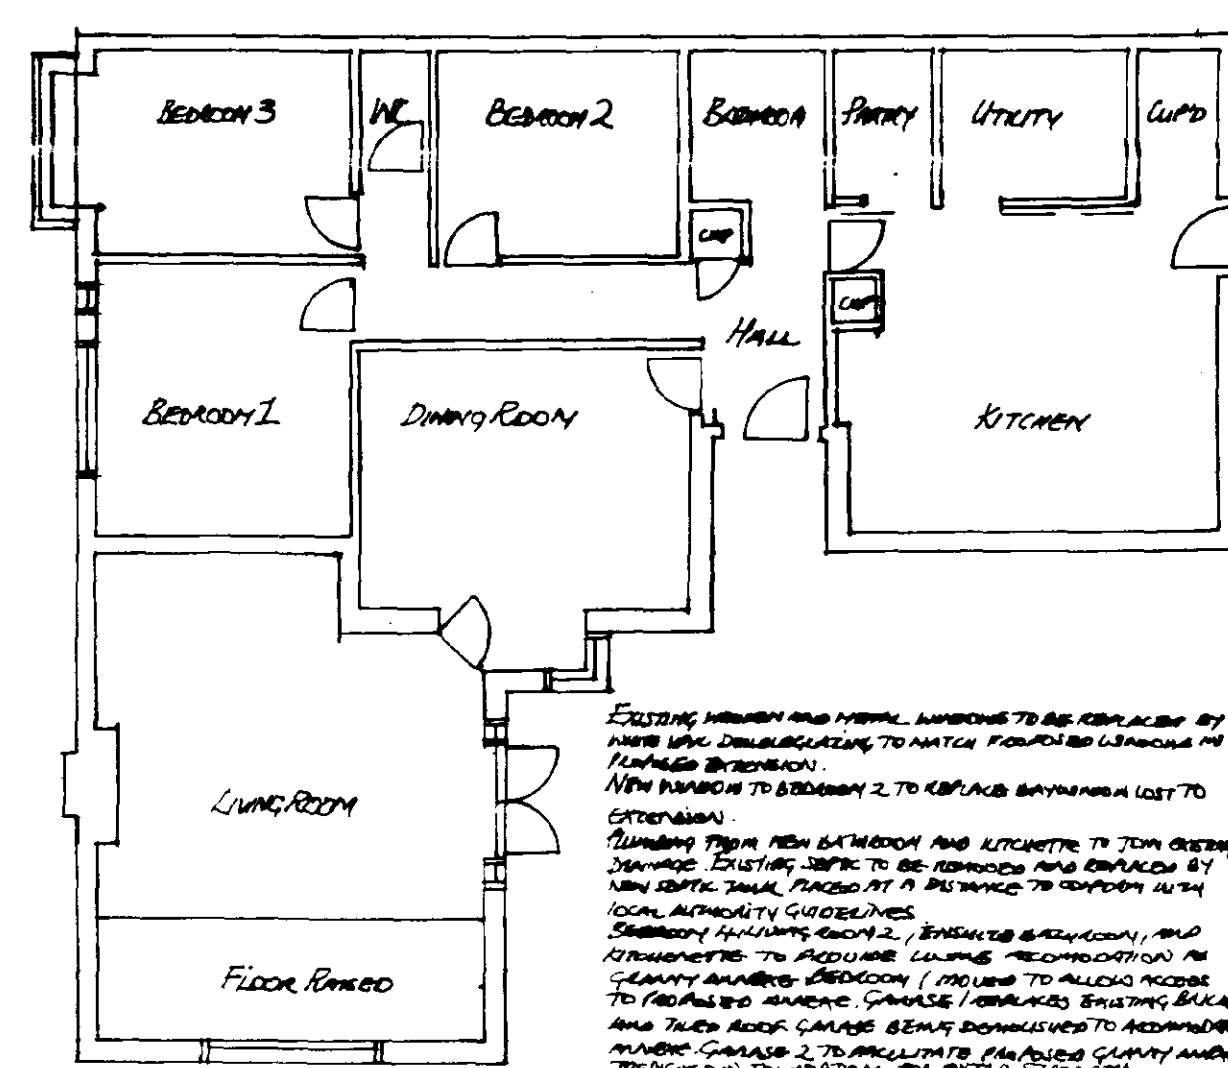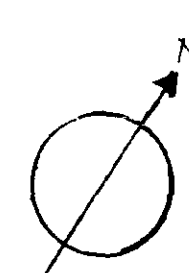

PLANAS EXISTING.

ALLEGED PLAN

Ref. A1

SHDC
PLANNING & DEVELOPMENT
23 SEP 2003
Ref. 090703.

PROPOSED BUNGALOW EXTENSION KALYN HAZA SMALL DROVE LANE WEST PINCHBECK DRAWN BY LANDMARK SCALE 1:100m APR 2016

DRAWN BY
LYNKA MAZ

SCALE 1:100m

UNLESS
OTHERWISE
SHOWN
APR 21

