

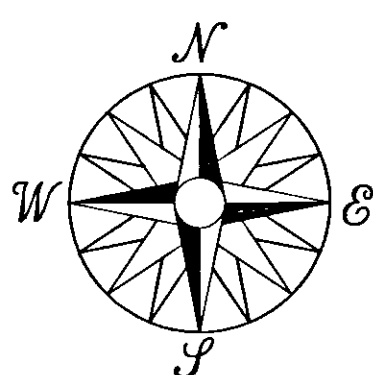
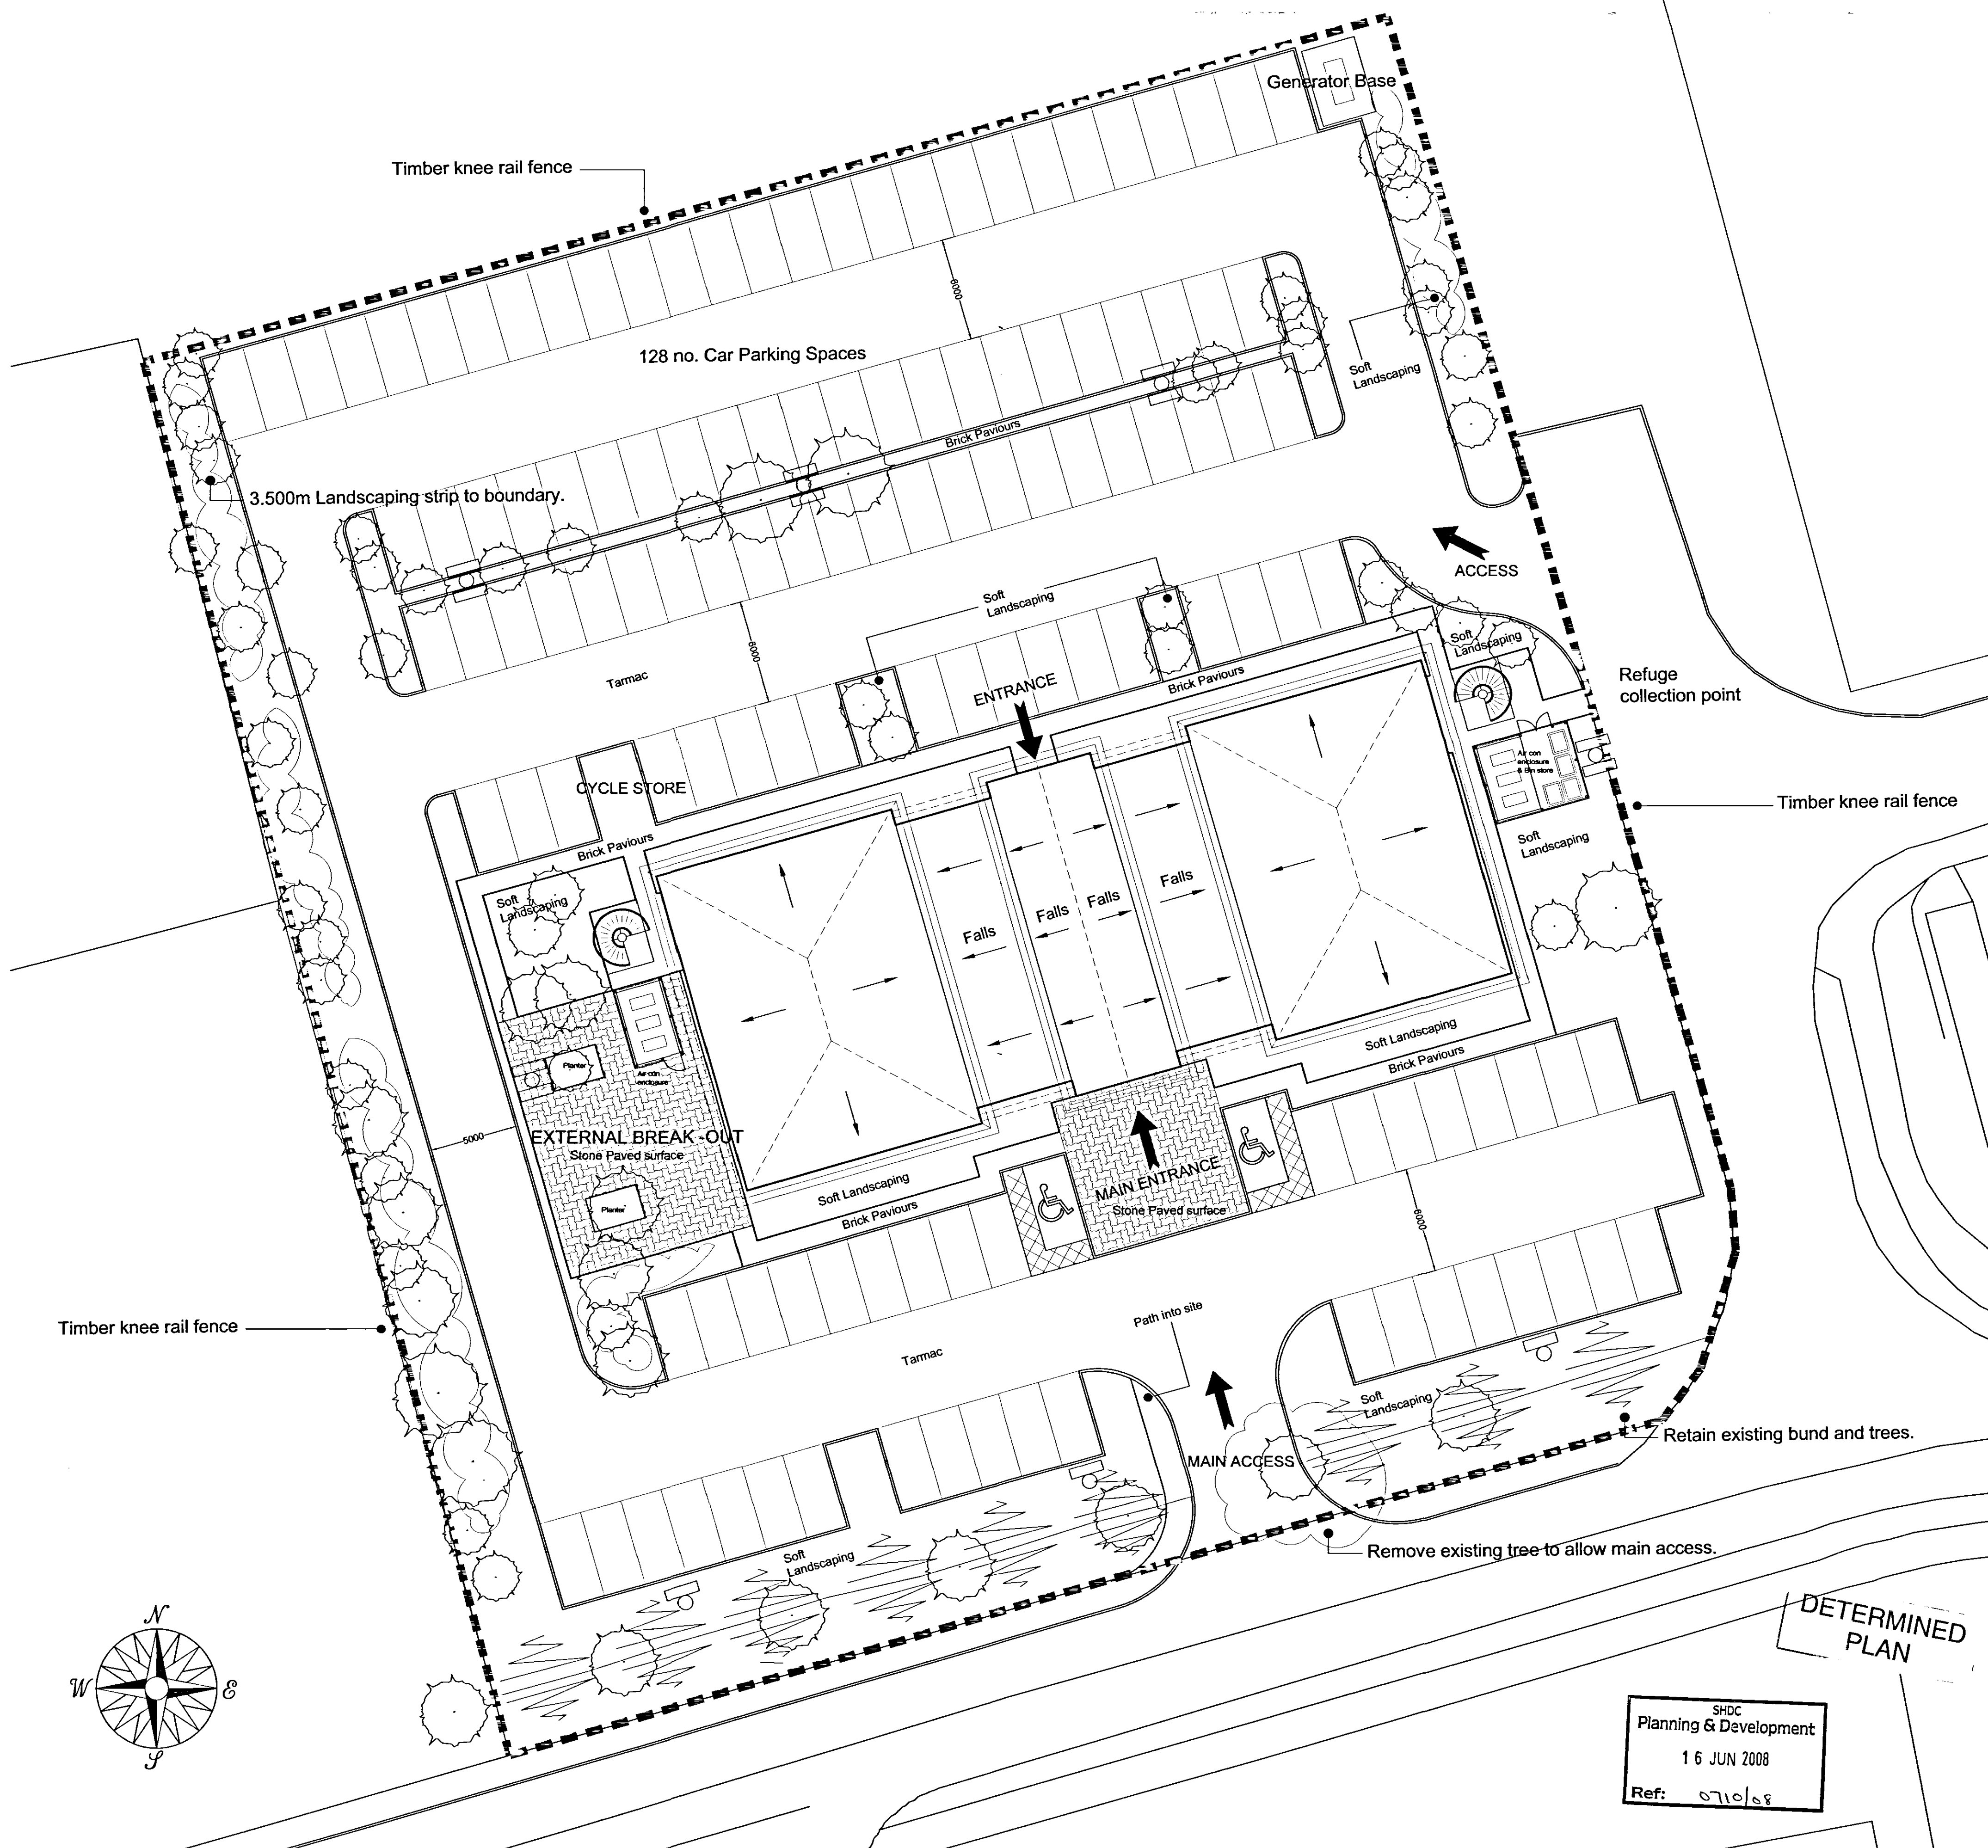


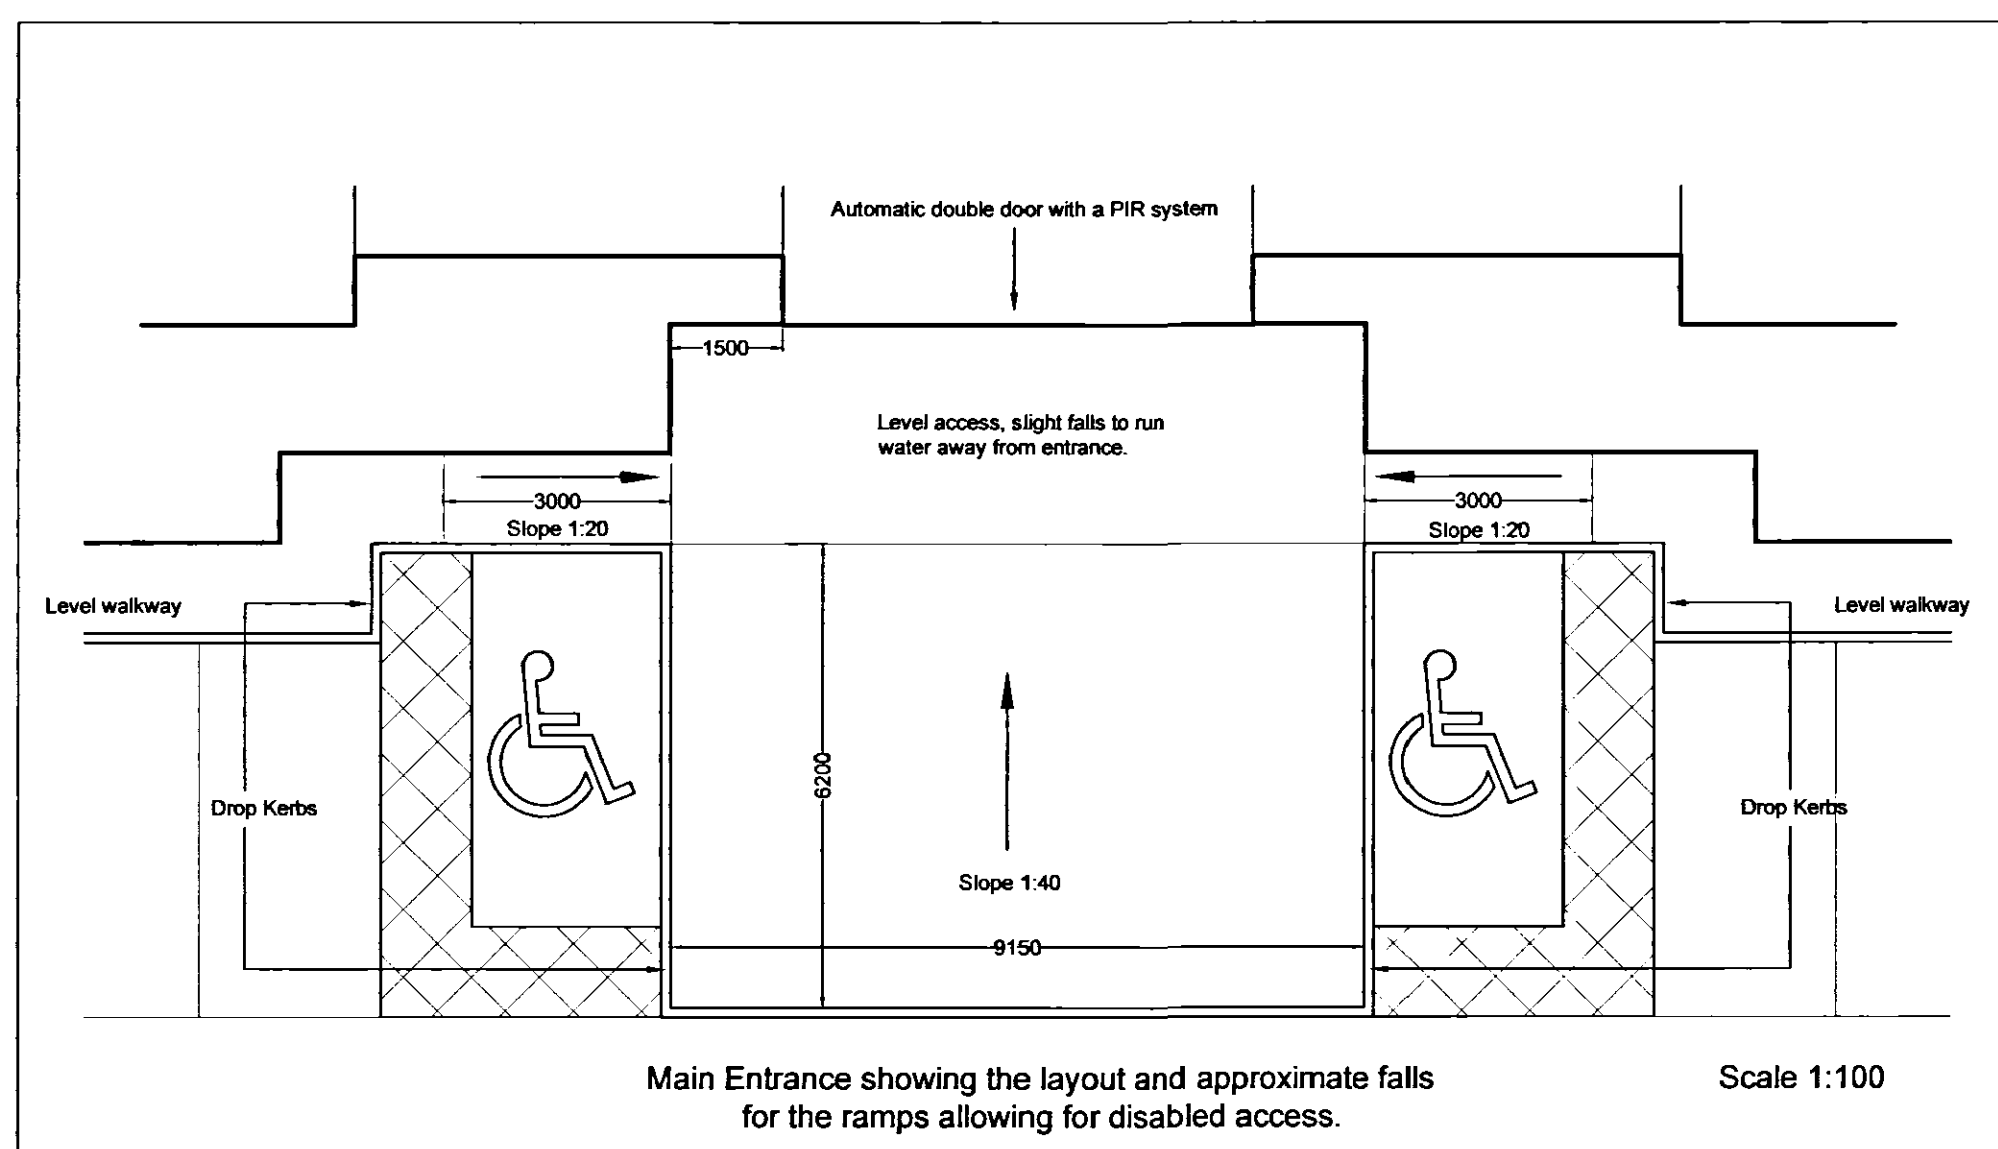

Client	Roythorne & Co
Project	New Office Development Enterprise Way Spalding, Lincolnshire
Drawing Title	Site Plan

Date 11th June 2008	Scale 1 : 200
Drawn By Ryan Holmes	Client Ref
Drawing Number 25 / 0166 / 100	Revision

SHDC
Planning & Development
16 JUN 2008
Ref: 0710/08

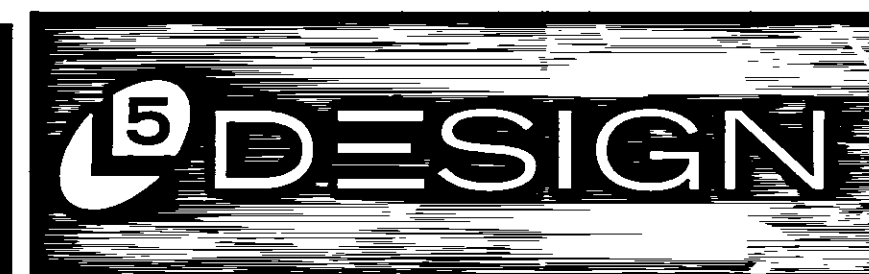

Lindum Business Park, Station Road
North Hykeham, Lincoln LN6 3QX
Tel: (01522) 500300
Fax: (01522) 852221
E - Mail: design@lindumgroup.co.uk