




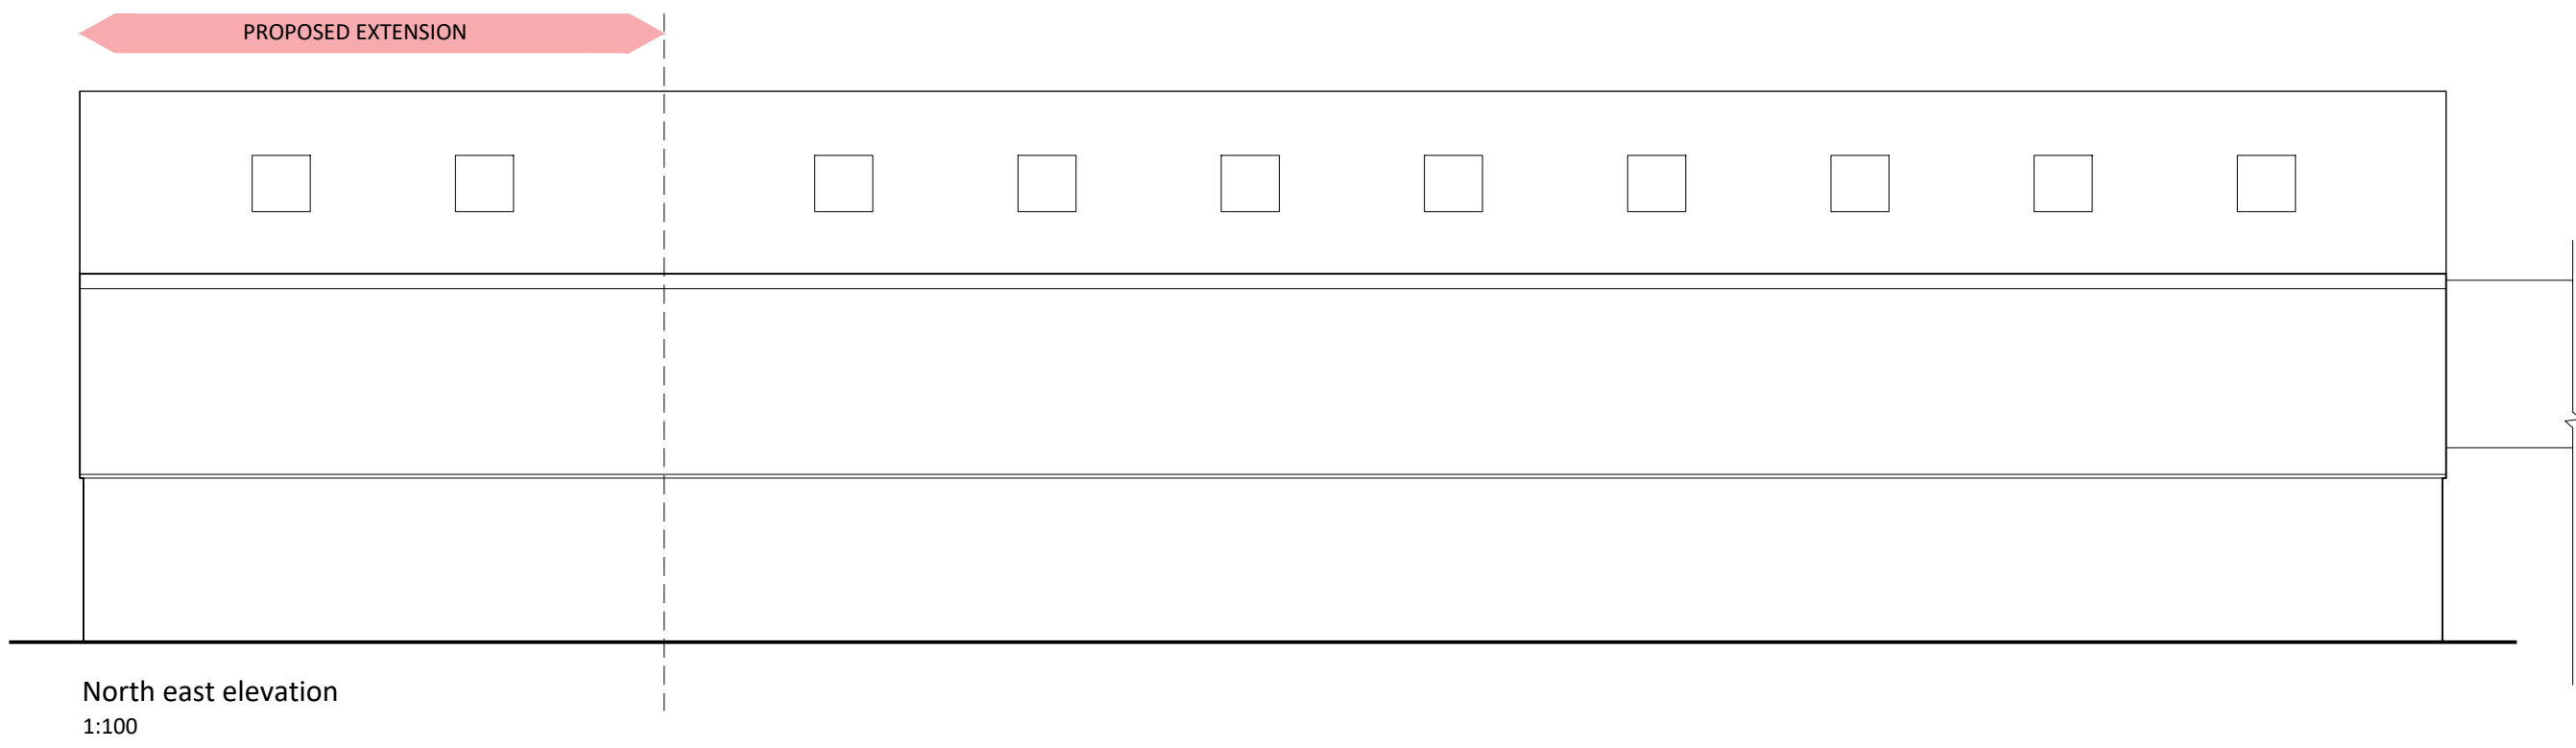


North east elevation
1:100

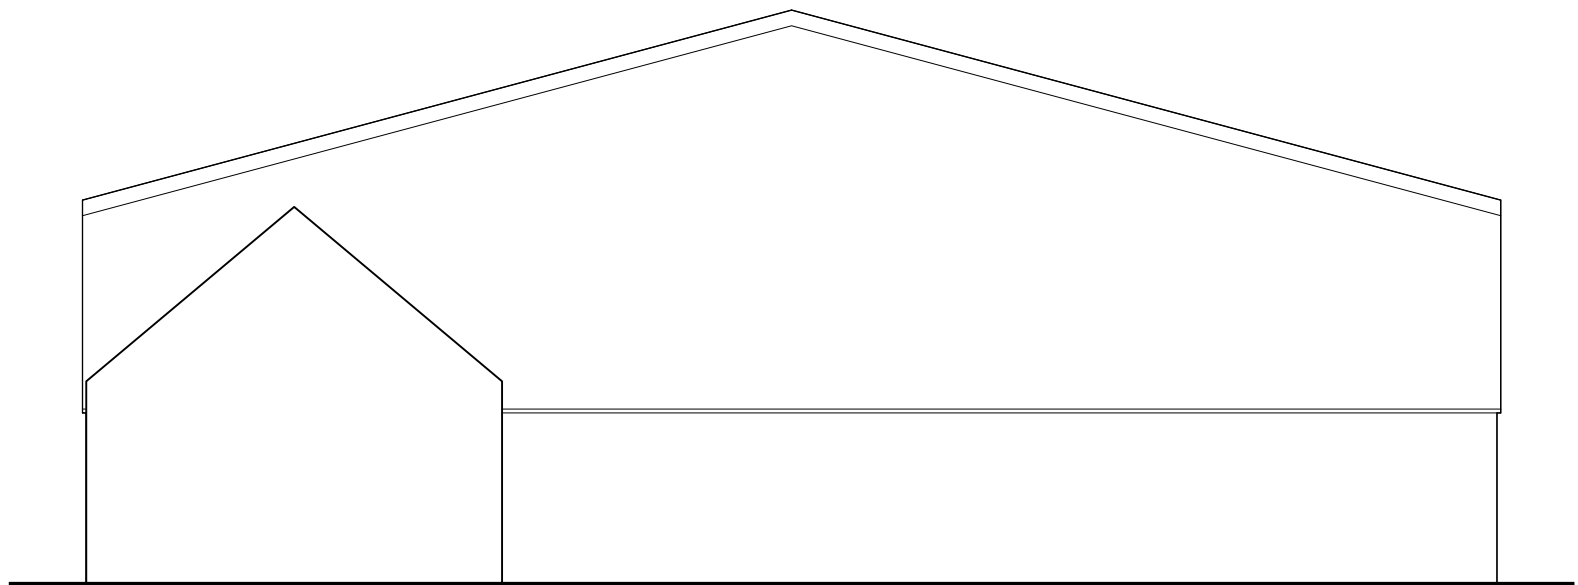


North west elevation
1:100

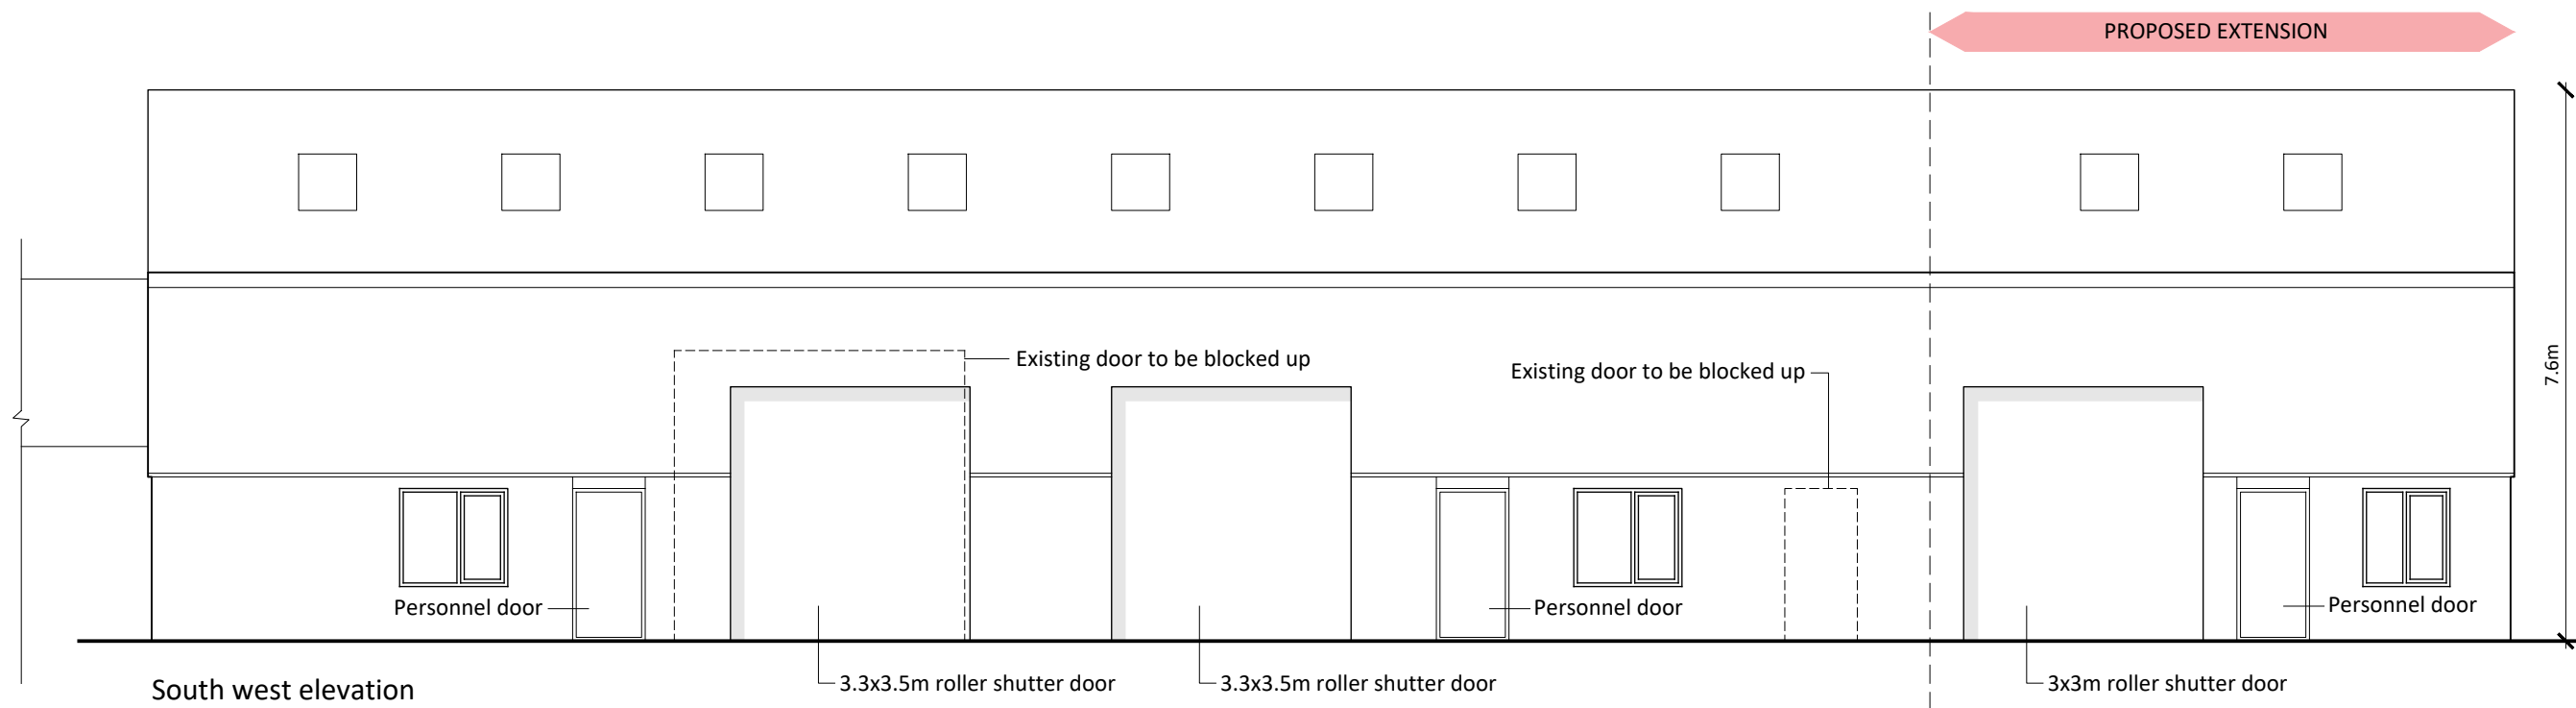


South west elevation
1:100

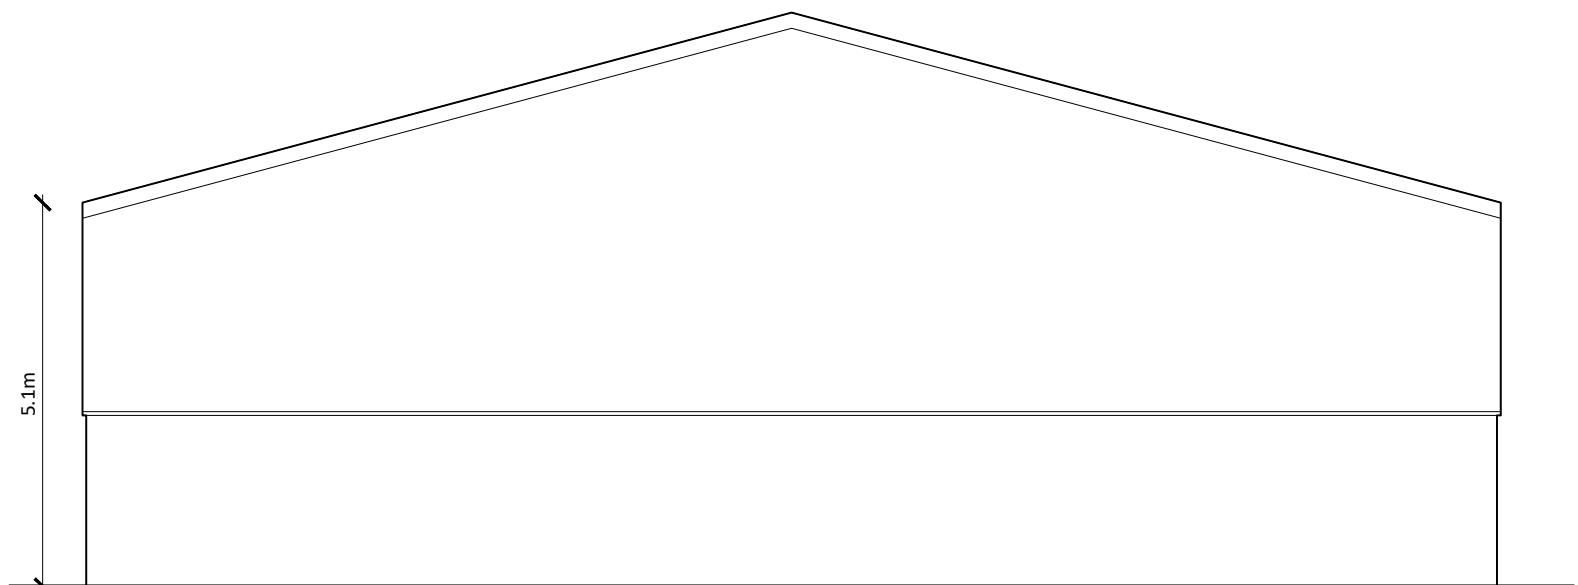

South east elevation
1:100

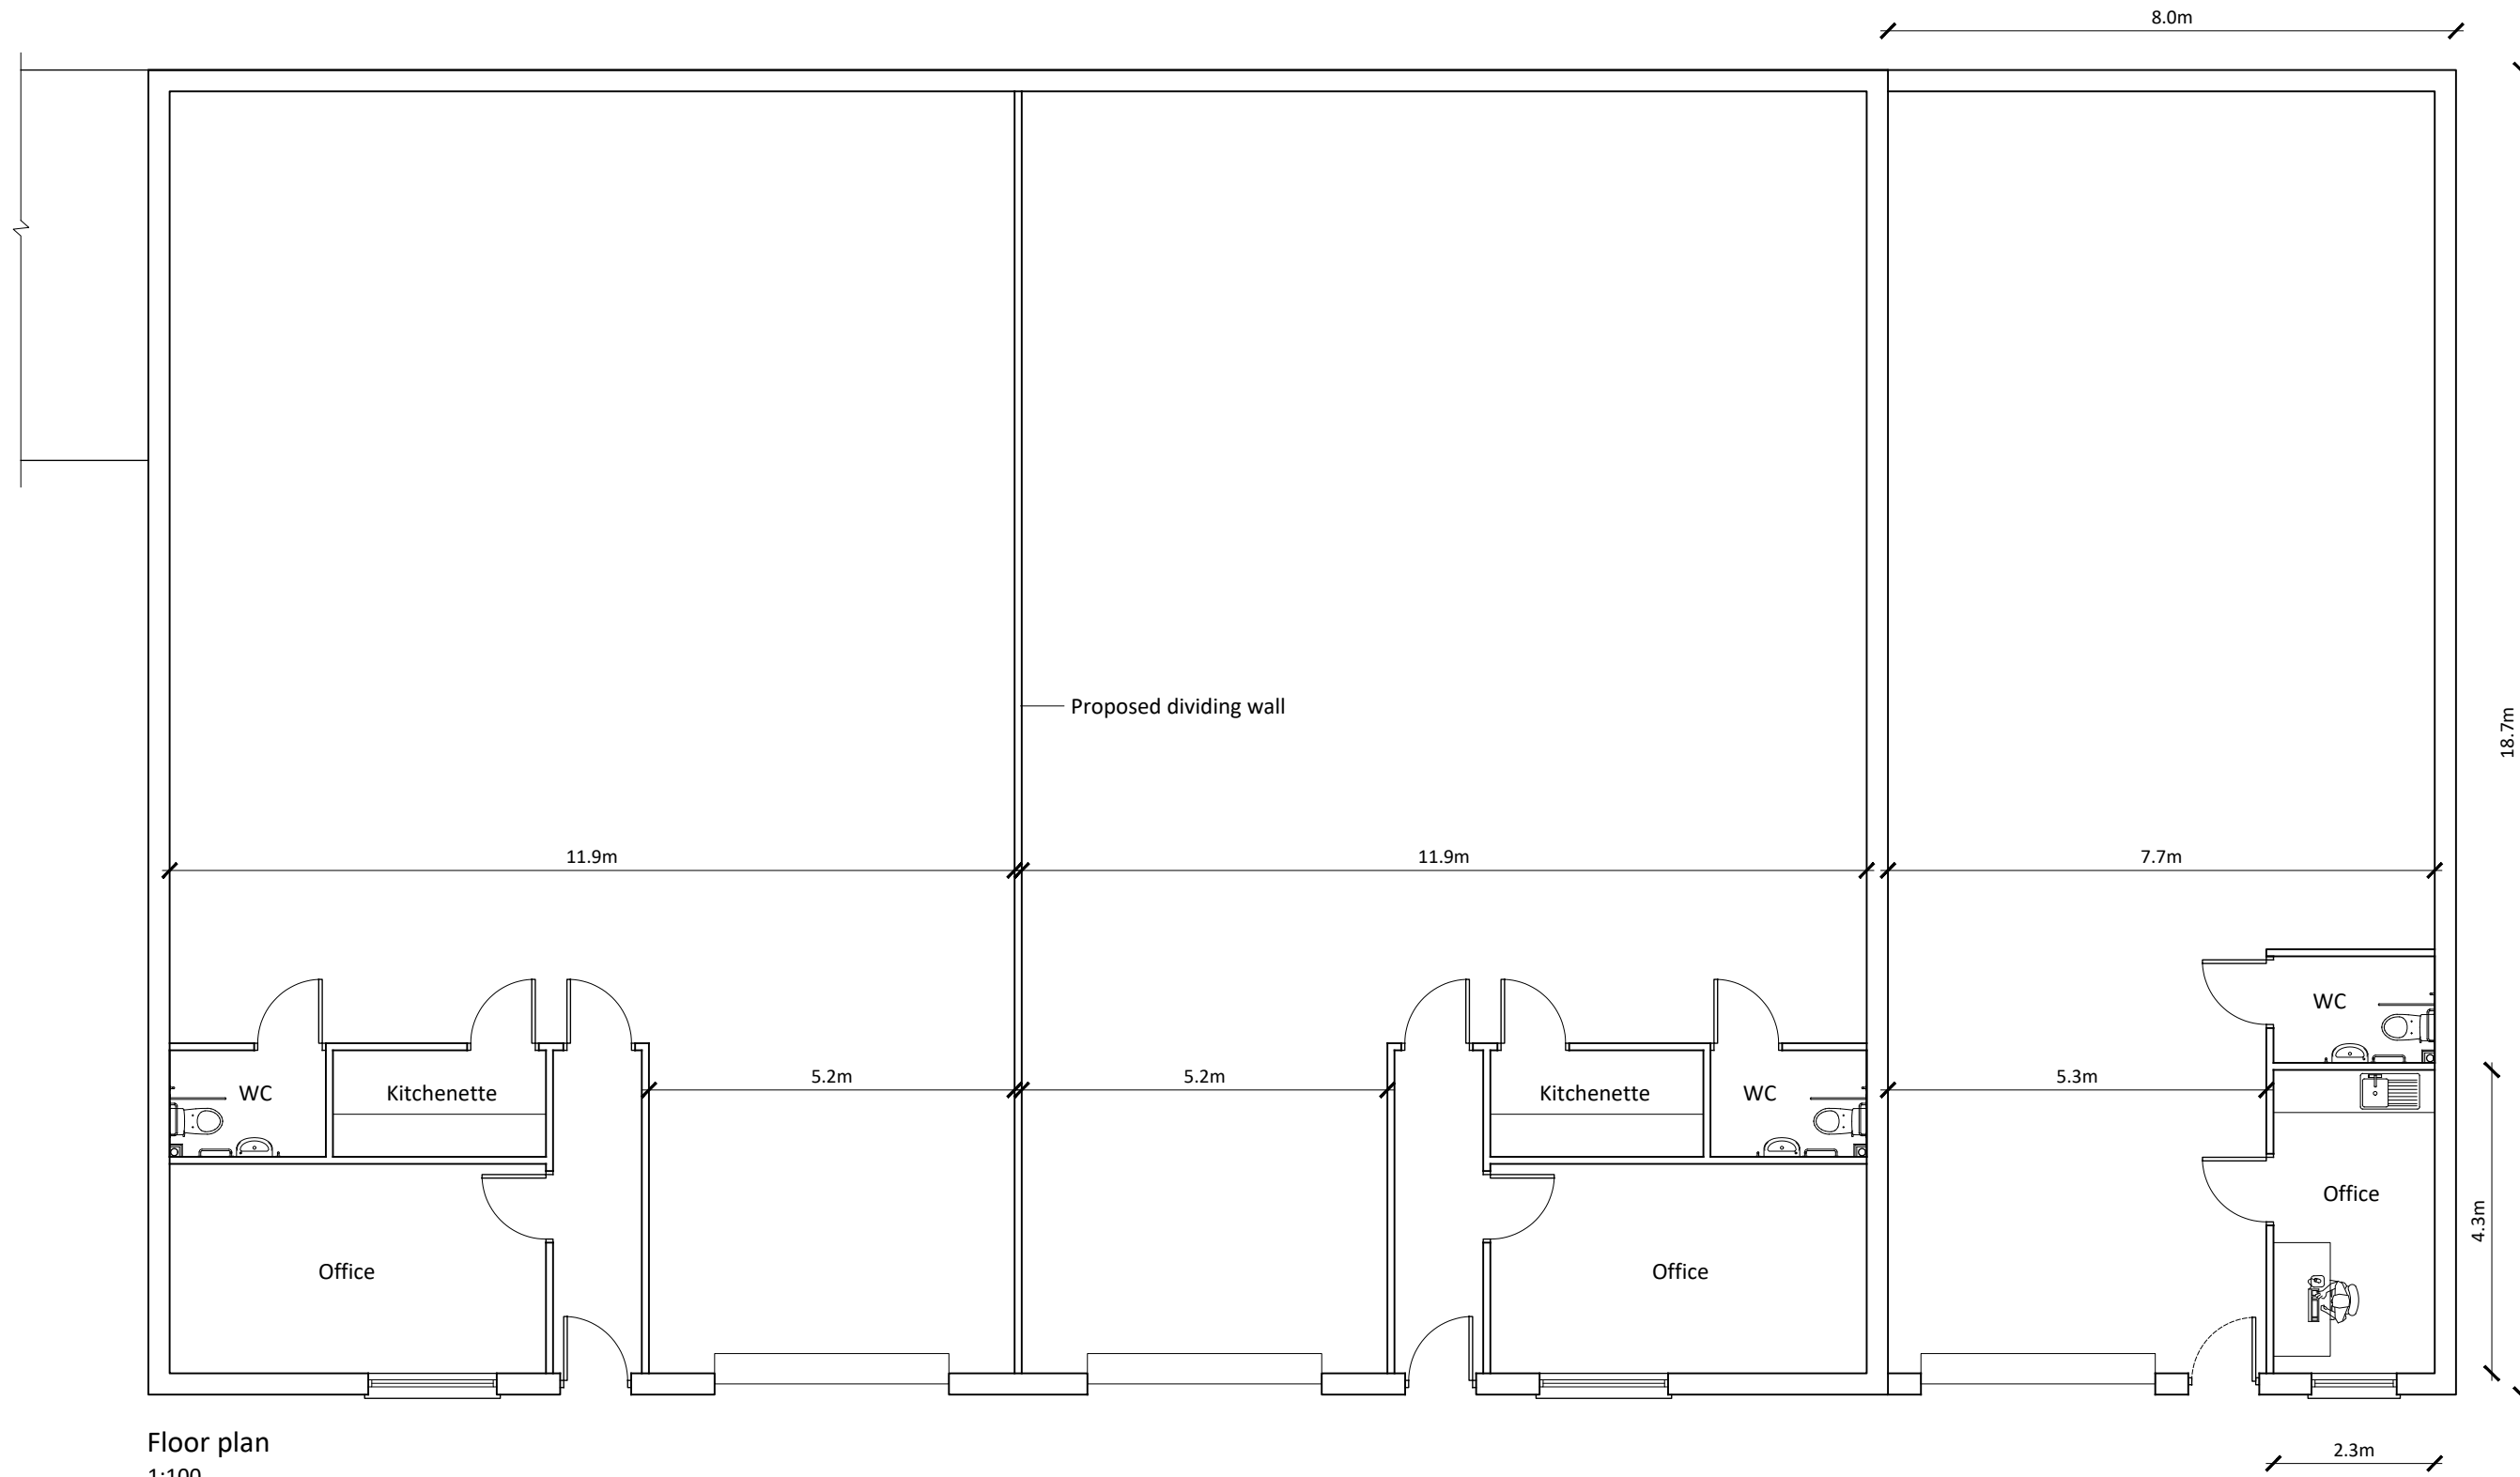

Floor plan
1:100

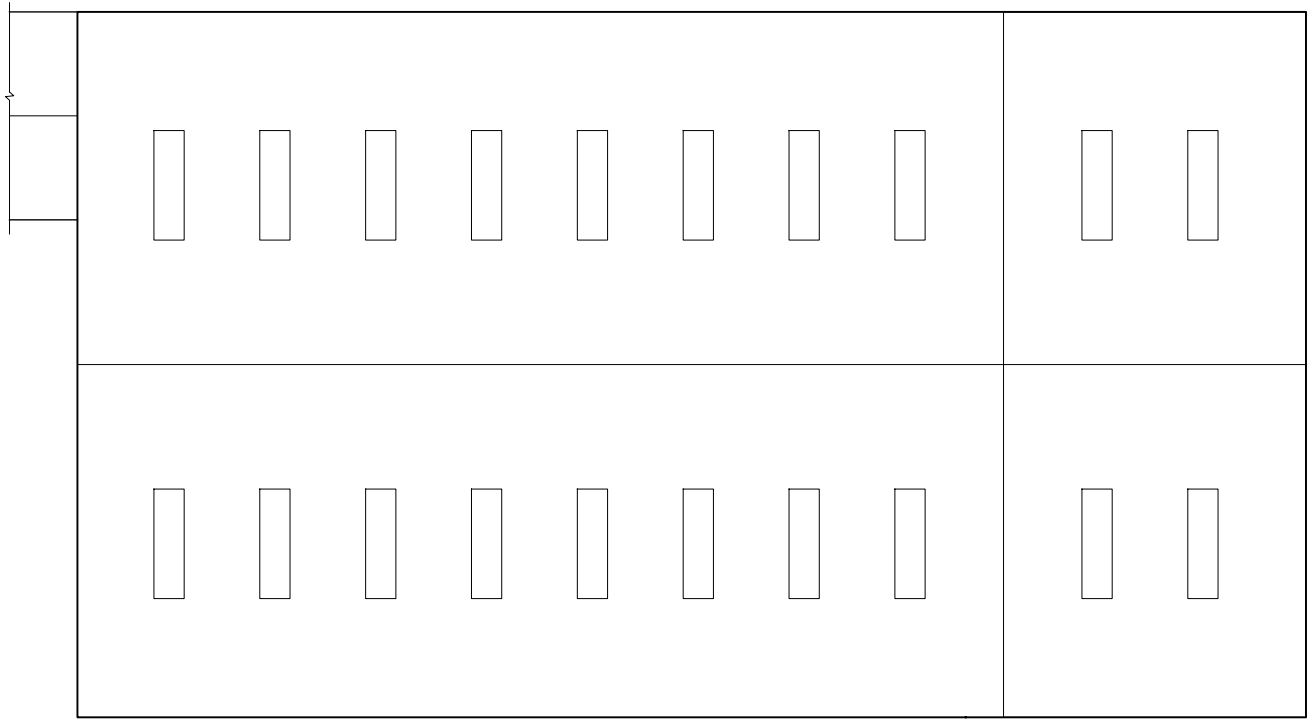


Roof plan
1:200

Notes

Copyright
© Robert Doughty Consultancy Limited.
All rights described in the Copyright, Designs and Patents Act 1988 have been asserted.

Dimensions
All dimensions shown are for the purposes of obtaining the relevant planning permission only.

CDM 2015
This drawing is for illustrative purposes and/or obtaining the relevant planning permission only. It should not be used for construction and accordingly, risk identification under the Construction (Design & Management) Regulations 2015 has not been undertaken.

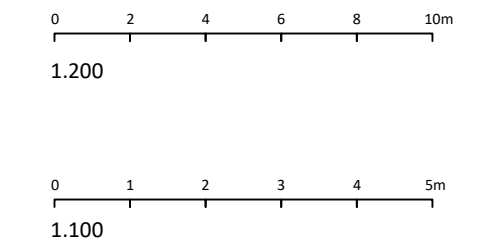

A	Offices shown	11.07.22
---	---------------	----------

Rev	Description	Date
-----	-------------	------

rdc
Robert Doughty
Consultancy

32 High Street, Helpingham
Sleaford, Lincolnshire, NG34 0RA

Tel: 01529 421646
Email: admin@rdc-landplan.co.uk
Web: www.rdc-landplan.co.uk

Client
Acast Industrial Flooring Pension Fund

Project
Storage building extension
Enterprise Way, Spalding

Drawing
Proposed plans & elevations

Scale @ A1
As shown

Date
29/06/22

Drawn By
WW

Checked By
LMS

Job Number
1521-1

Status
PL

Purpose of Issue
Planning

Drawing No.
1521-1_PL_GA02

Rev
A