



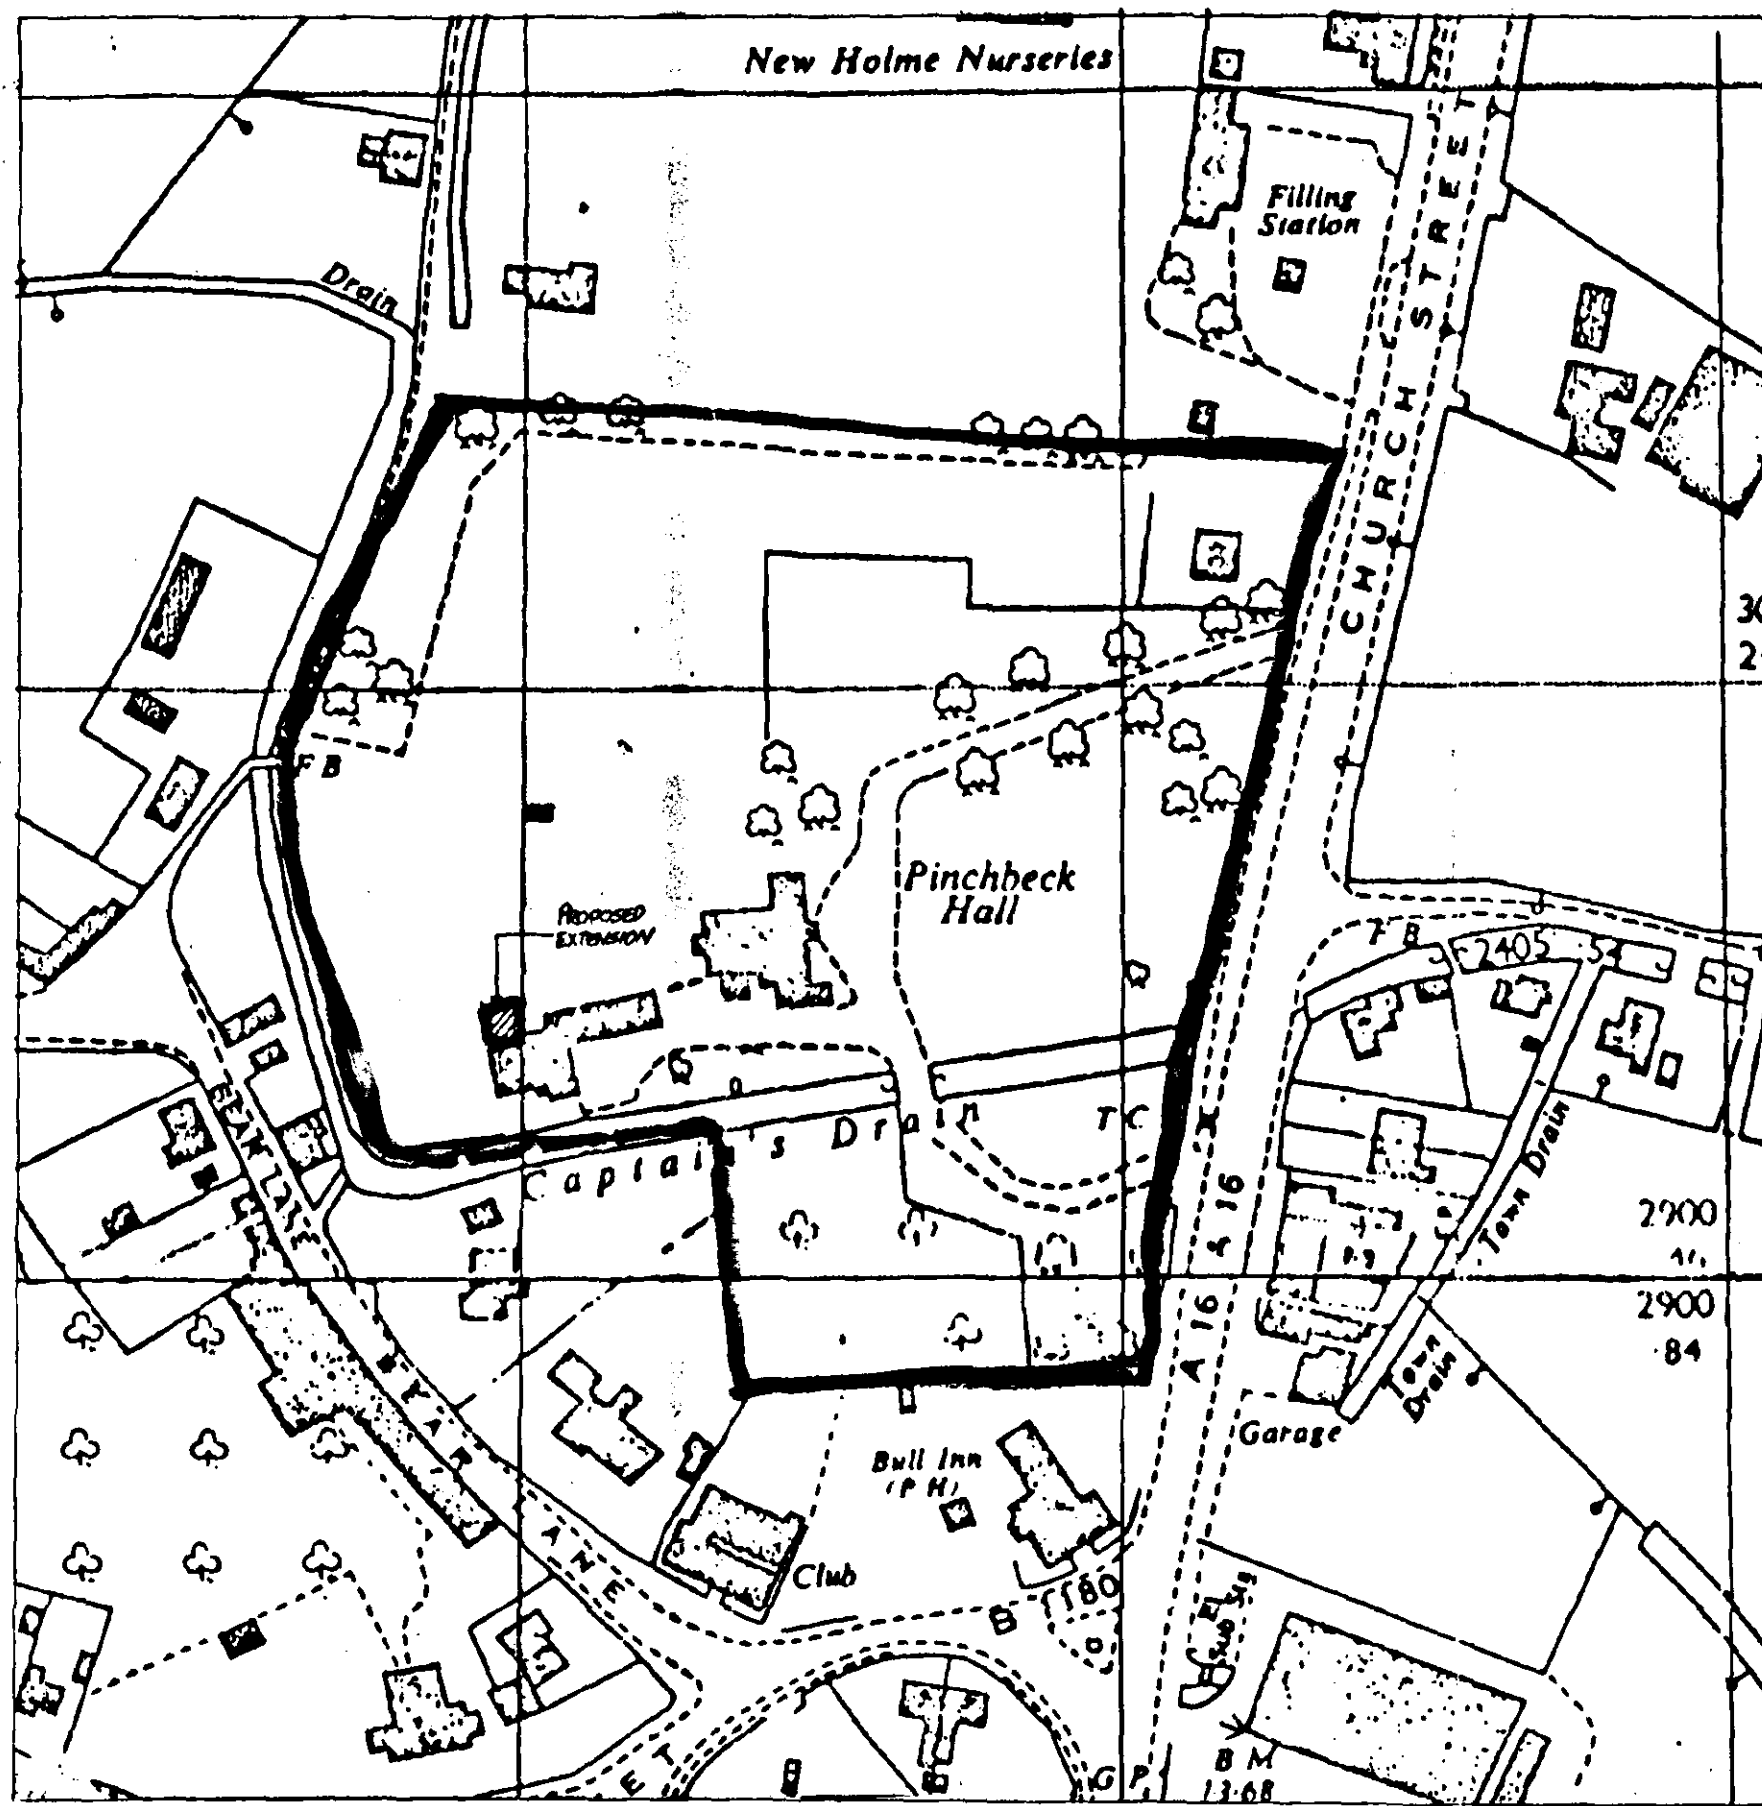

LOCATION PLAN 1:1250

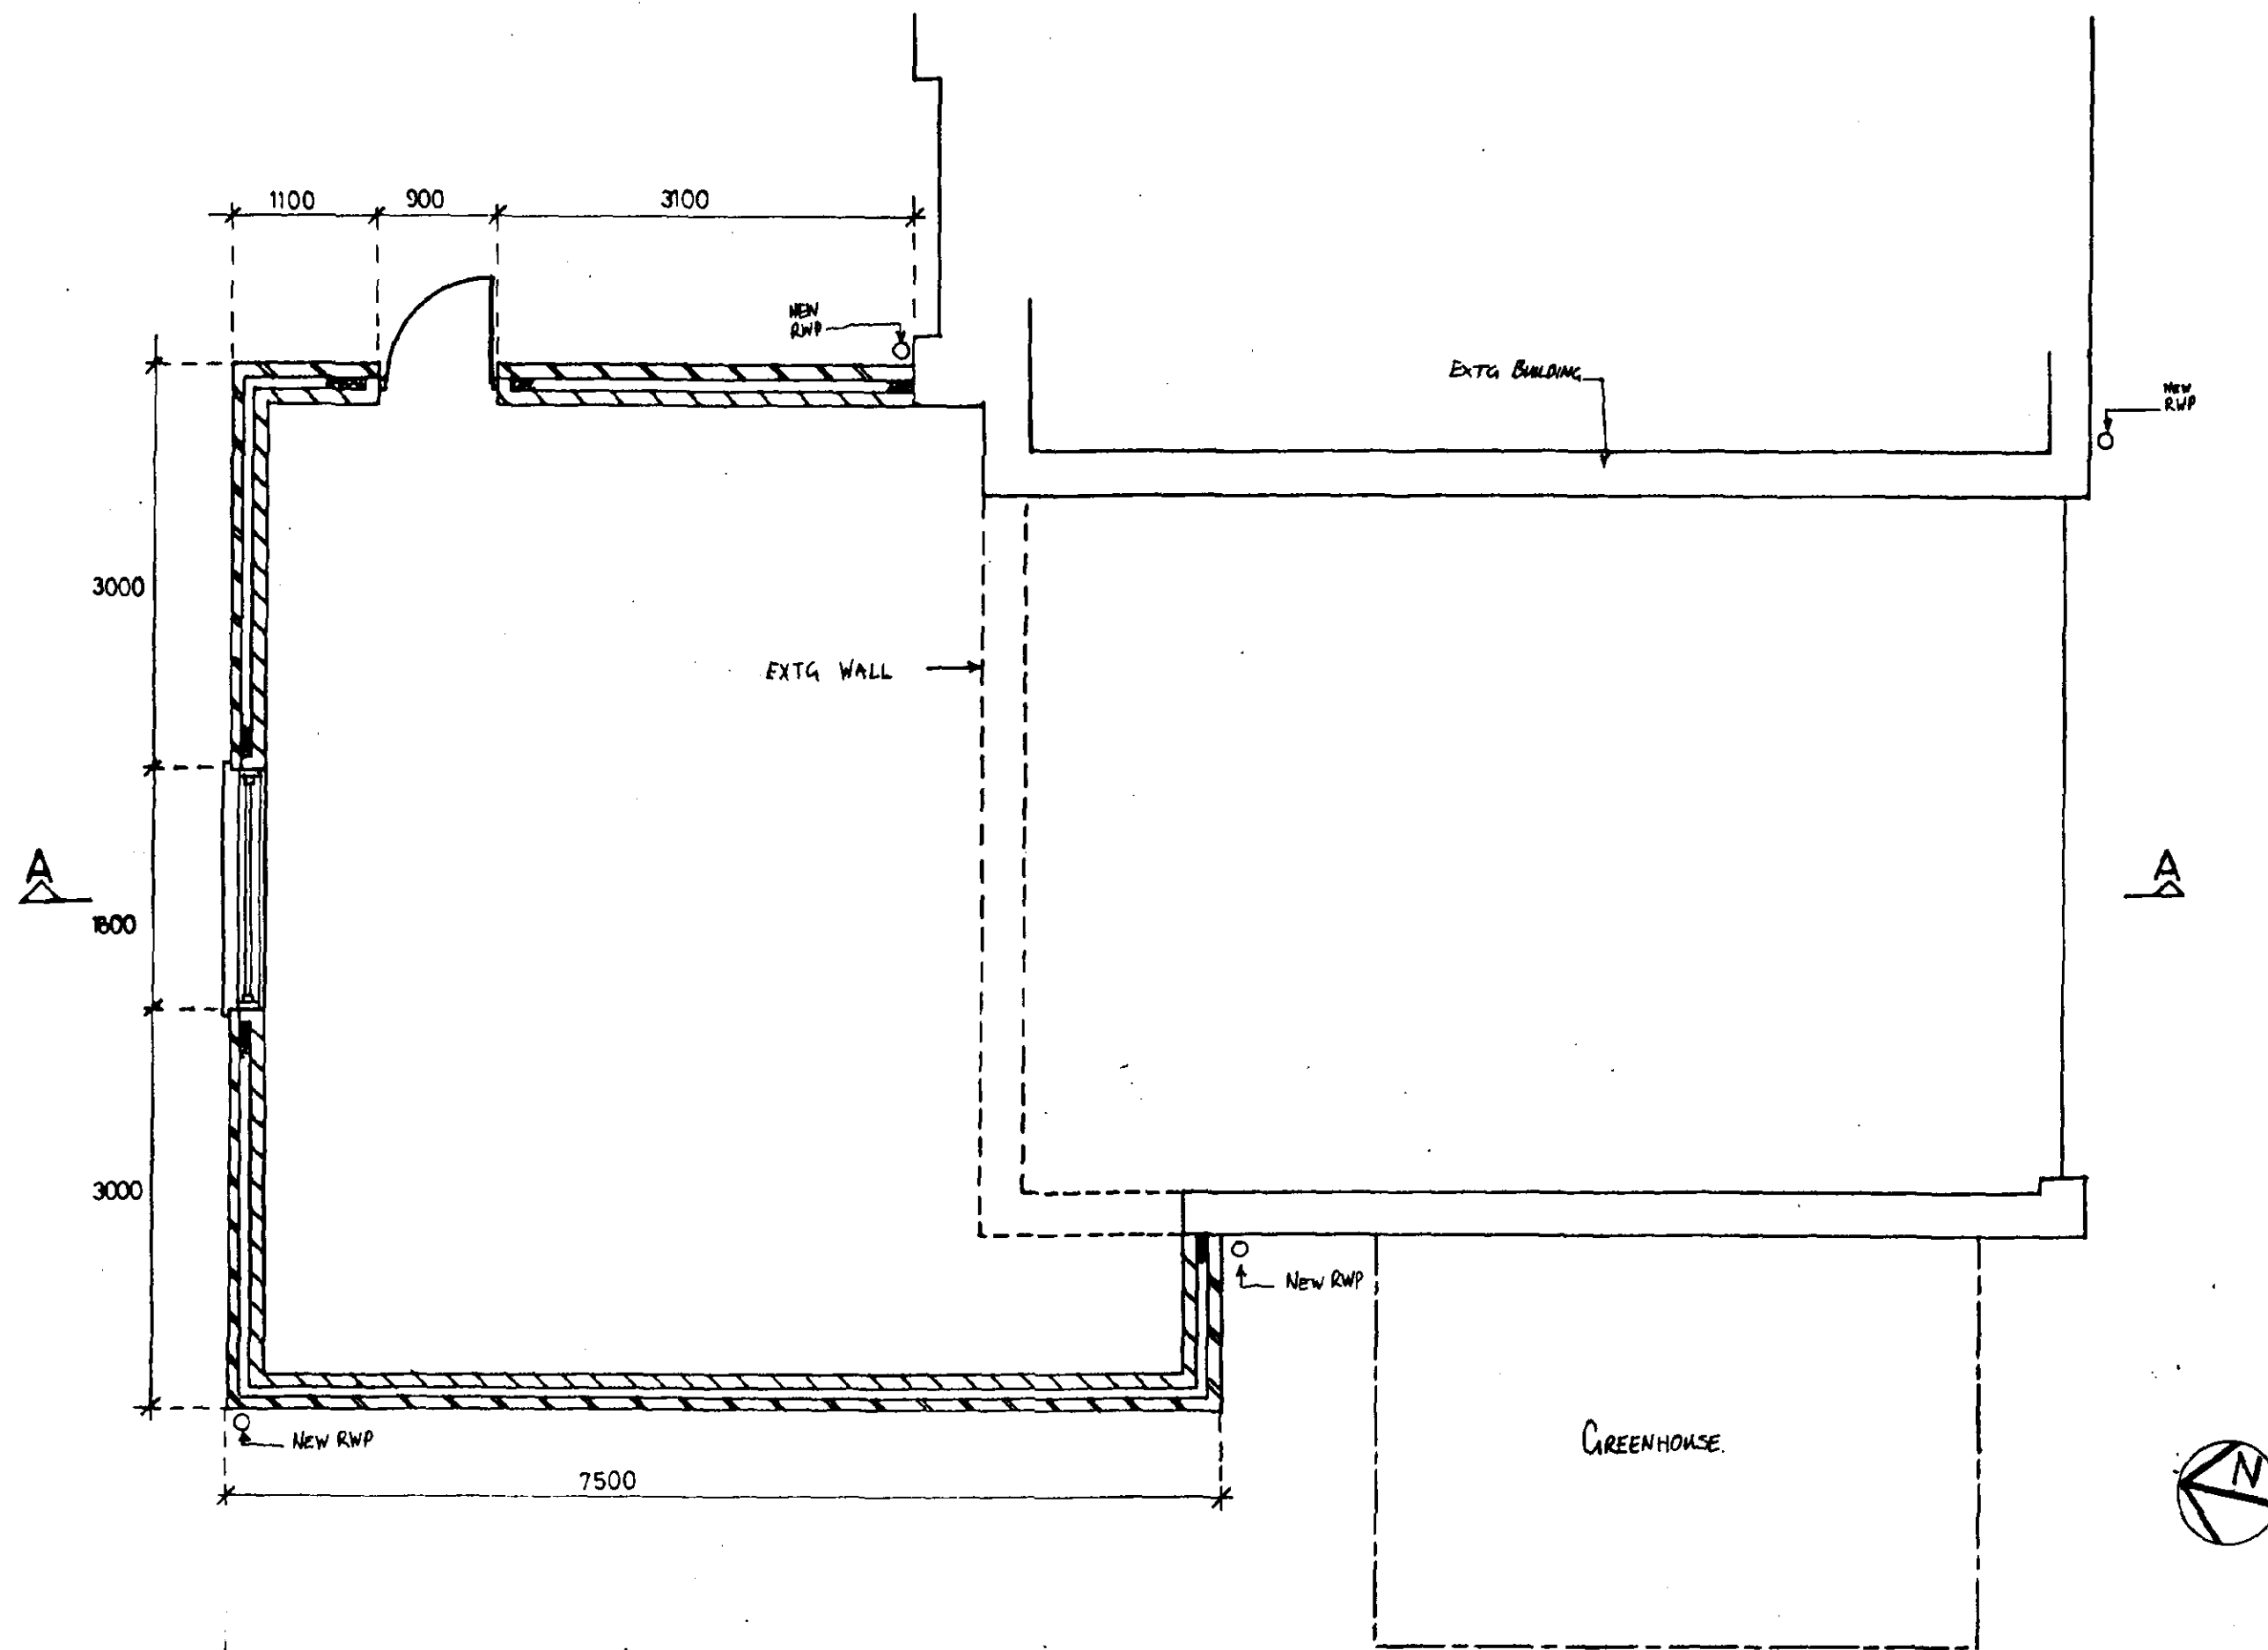

PLAN

EXTERNAL WALLS


SECOND HAND FACINGS - 75mm Cavity WITH DRITHERM INSULATION
100mm INTERNAL FACING BLOCKWORK

ROOF


RECLAIMED NATURAL SLATES
TREKES AT 600mm C/S
CEILING OF SUPERLUX BOARD WITH FIBREGLASS INSULATION

FLOOR


100mm CONCRETE, 1200g DPM SAND
EPOXY RESIN FINISH

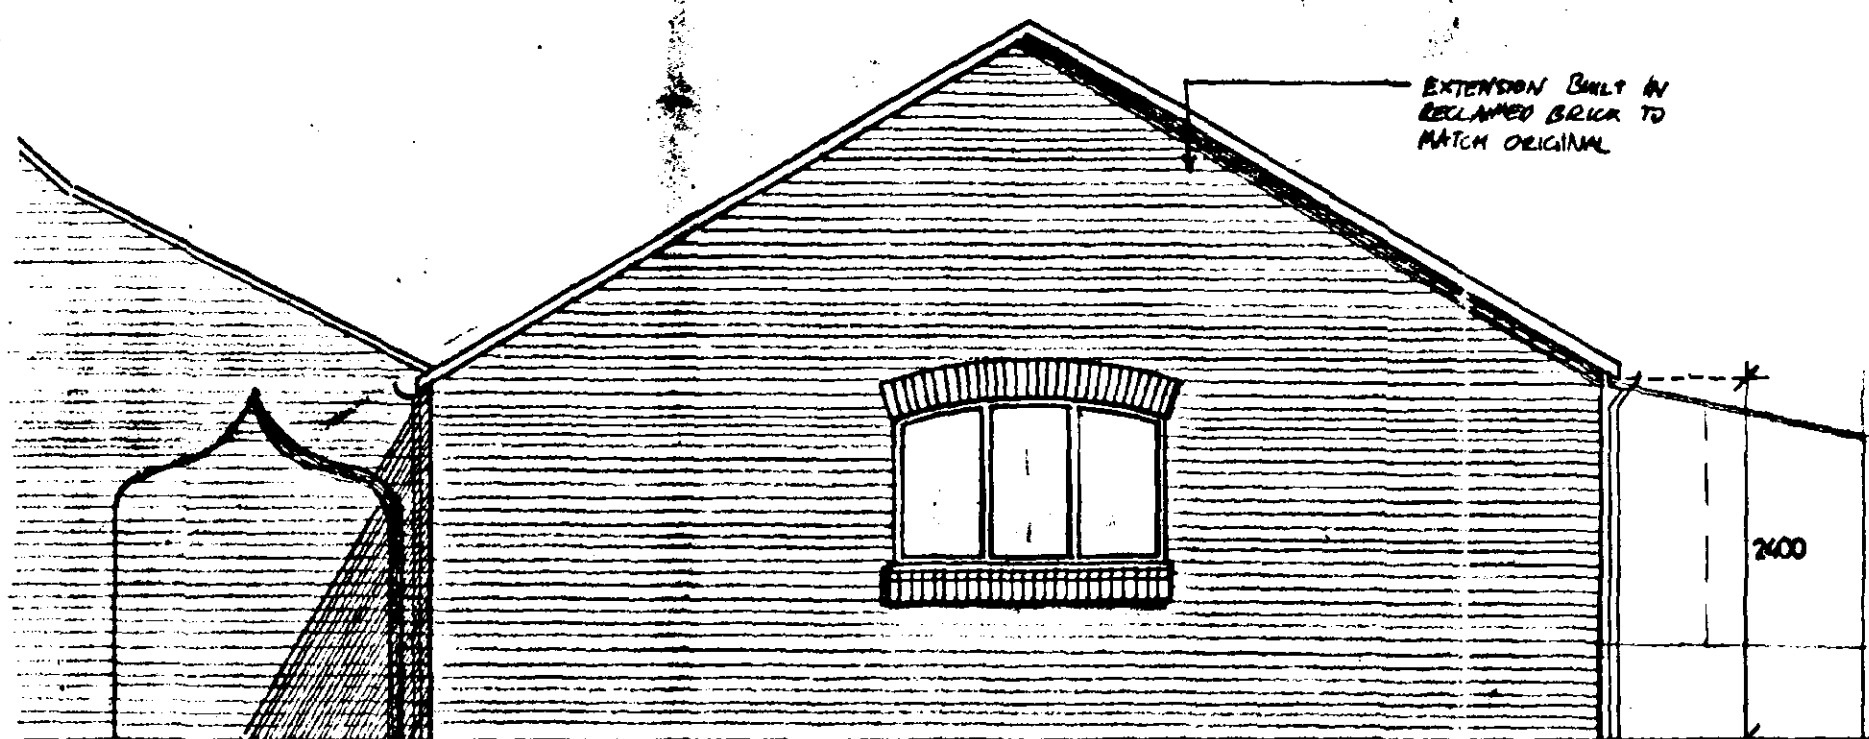

NORTH ELEVATION

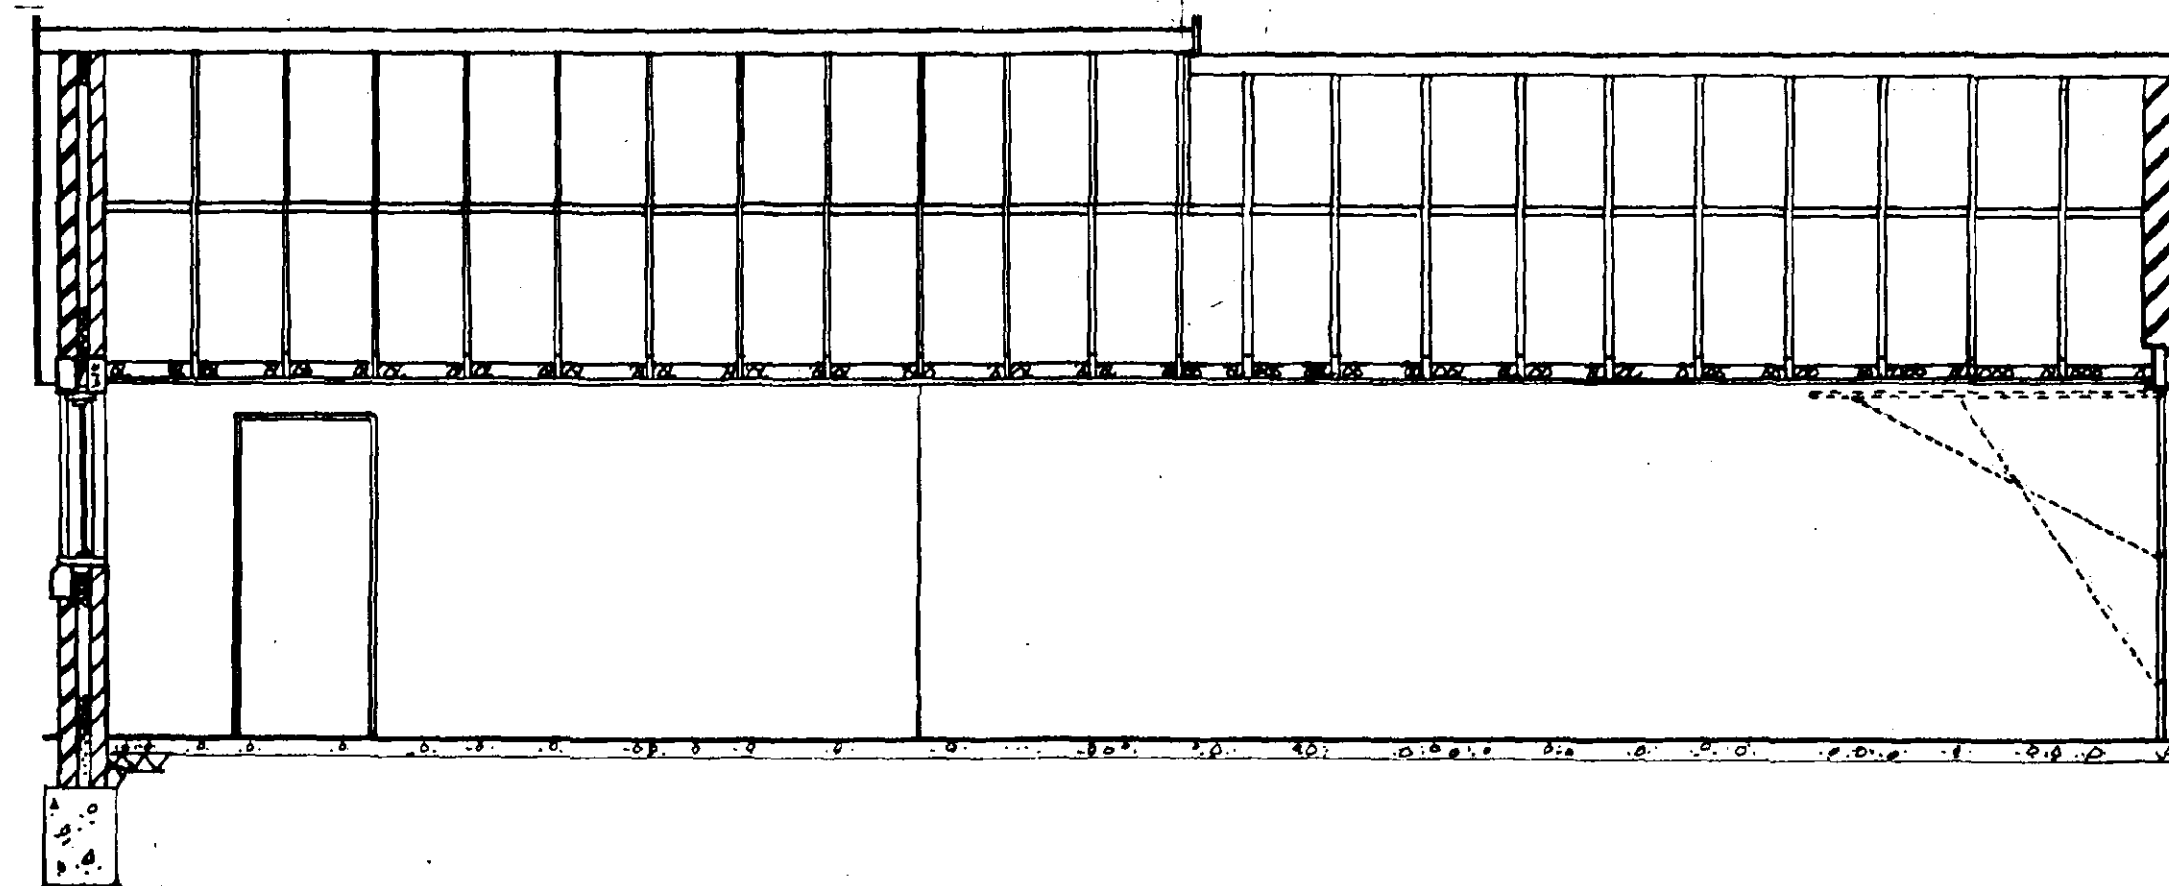

SECTION AA

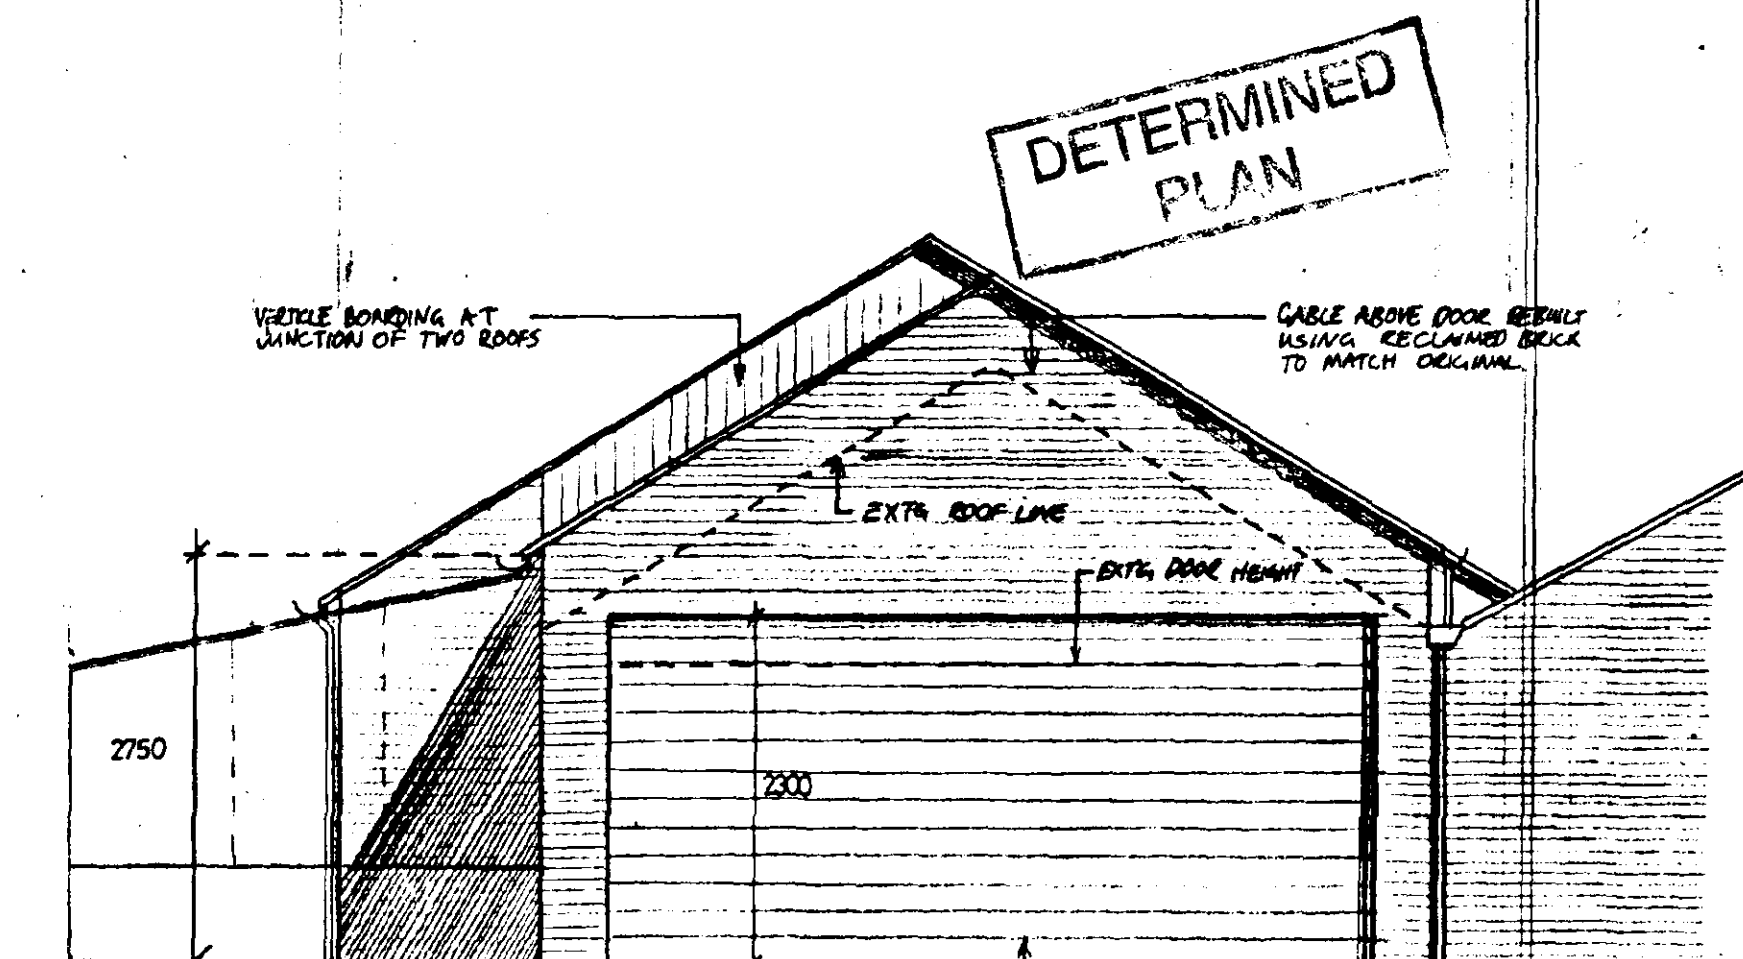

SOUTH ELEVATION

SOUTH HOLLAND DC
HOUSING & PLANNING
27 JUN 1997
Ref: 0121/97

COPYRIGHT
RESERVED

NOTES: DO NOT SCALE. ALL DIMENSIONS TO BE CHECKED ON SITE. DISCREPANCIES
TO BE REPORTED BEFORE PROCEEDING

REVISIONS

PETER HADDON AND PARTNERS CHARTERED
THE OLD RECTORY, RECTORY LANE, MILTON MALSOR, NORTHAMPTON NN17 3AQ. TEL 01804 850916 FACSIMILE 01804 859123

EXTENSION TO GARAGE
MR G C ADAMS
PINCHBECK HALL

Scale 1:50 Date JUNE '97 Drawn CJO Checked CC No 2599/3