




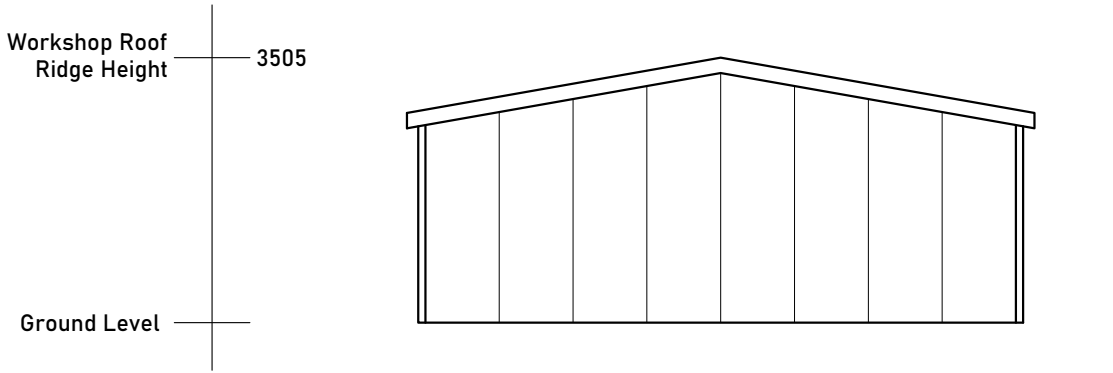

Proposed Workshop Elevation One

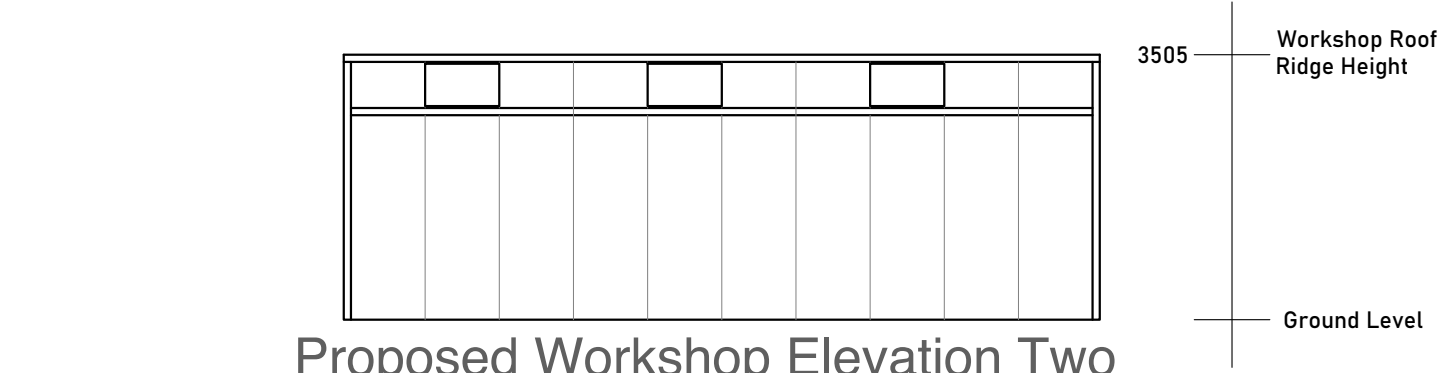


Proposed Workshop Elevation Two

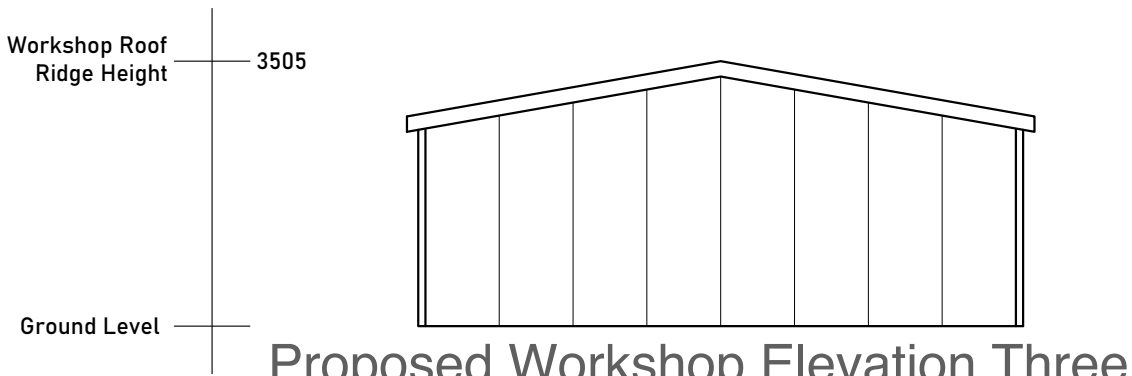


Proposed Workshop Elevation Three



Proposed Workshop Elevation Four

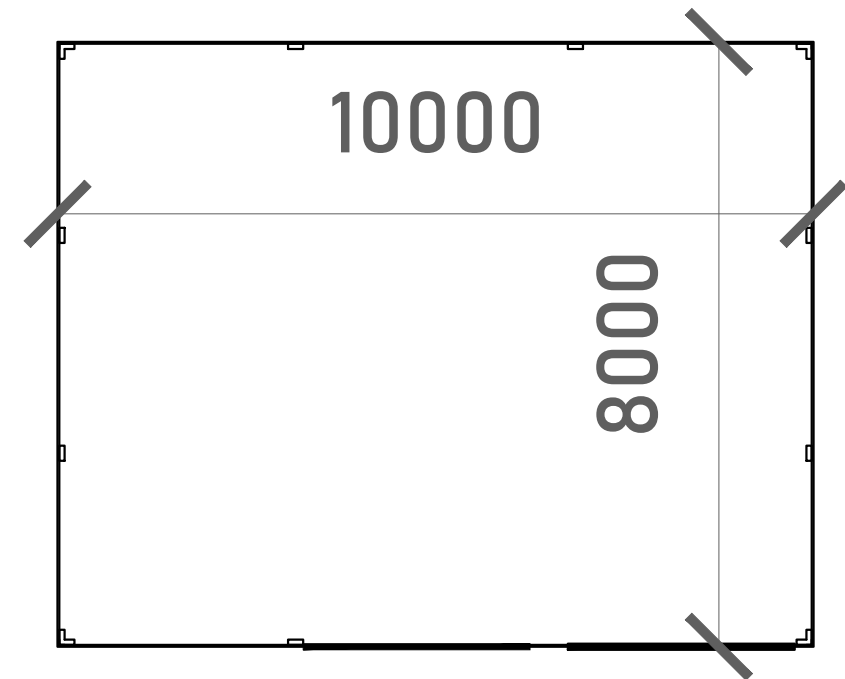


Proposed Workshop Floor Plan

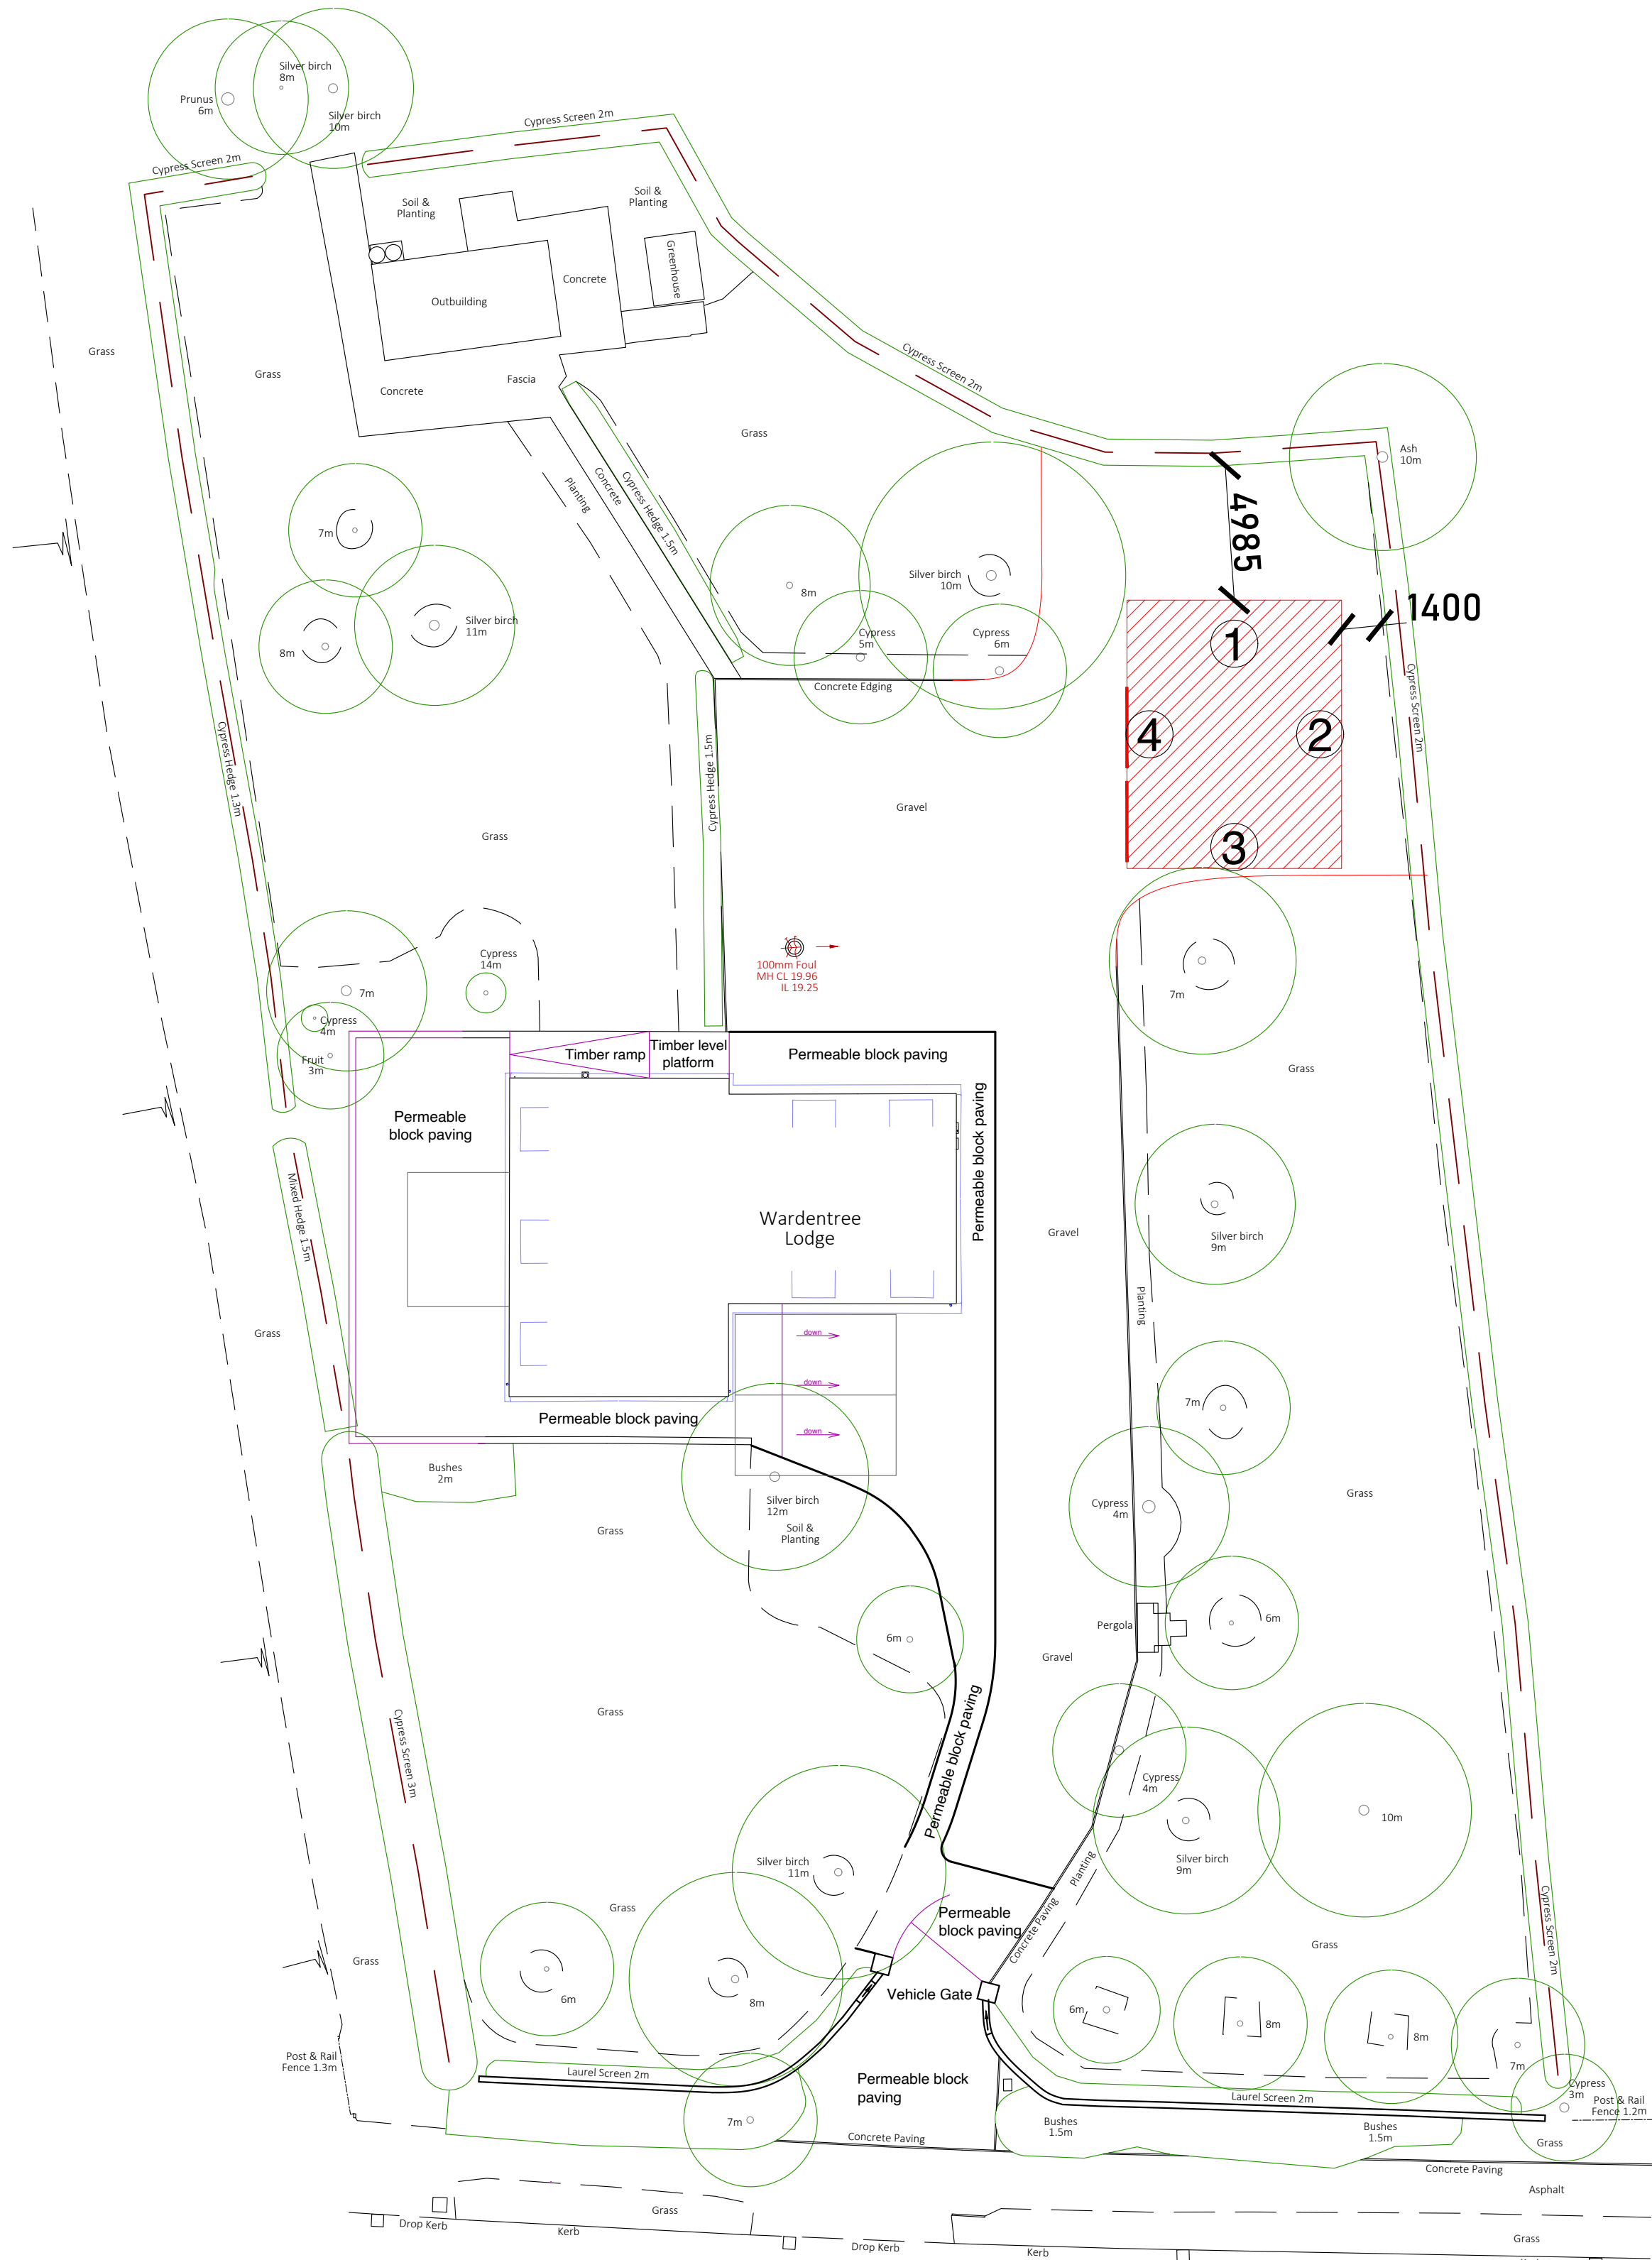

Proposed Installation Position @ 1:500

Site: Wardentree Lodge, Wardentree Lane, Pinchbeck, PE11 3UF
Drawing Title: Proposed Workshop Outbuilding
Client: Miss Sophieanna Morgan
Employer: Fieldfisher LLP

Drawing Type: Planning	
Project Number: 5922	Drawing Number: PW02
Scale: 1:100 (unless stated)	Date: 10.08.23
Revision: A	Drawn By: CS

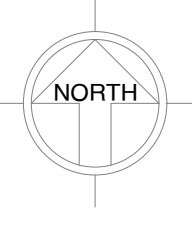	Paper Size: A1	

A	Papersize changed to A1 to accomodate floor plan as requested by planners.	26.06.23
Rev:	Description:	Date:



4 Carters Row, Hatfield Park, Hatfield, Herts, AL9 5NB

www.adaptationdesign.co.uk
office@adaptationdesign.co.uk
020 8492 1617