



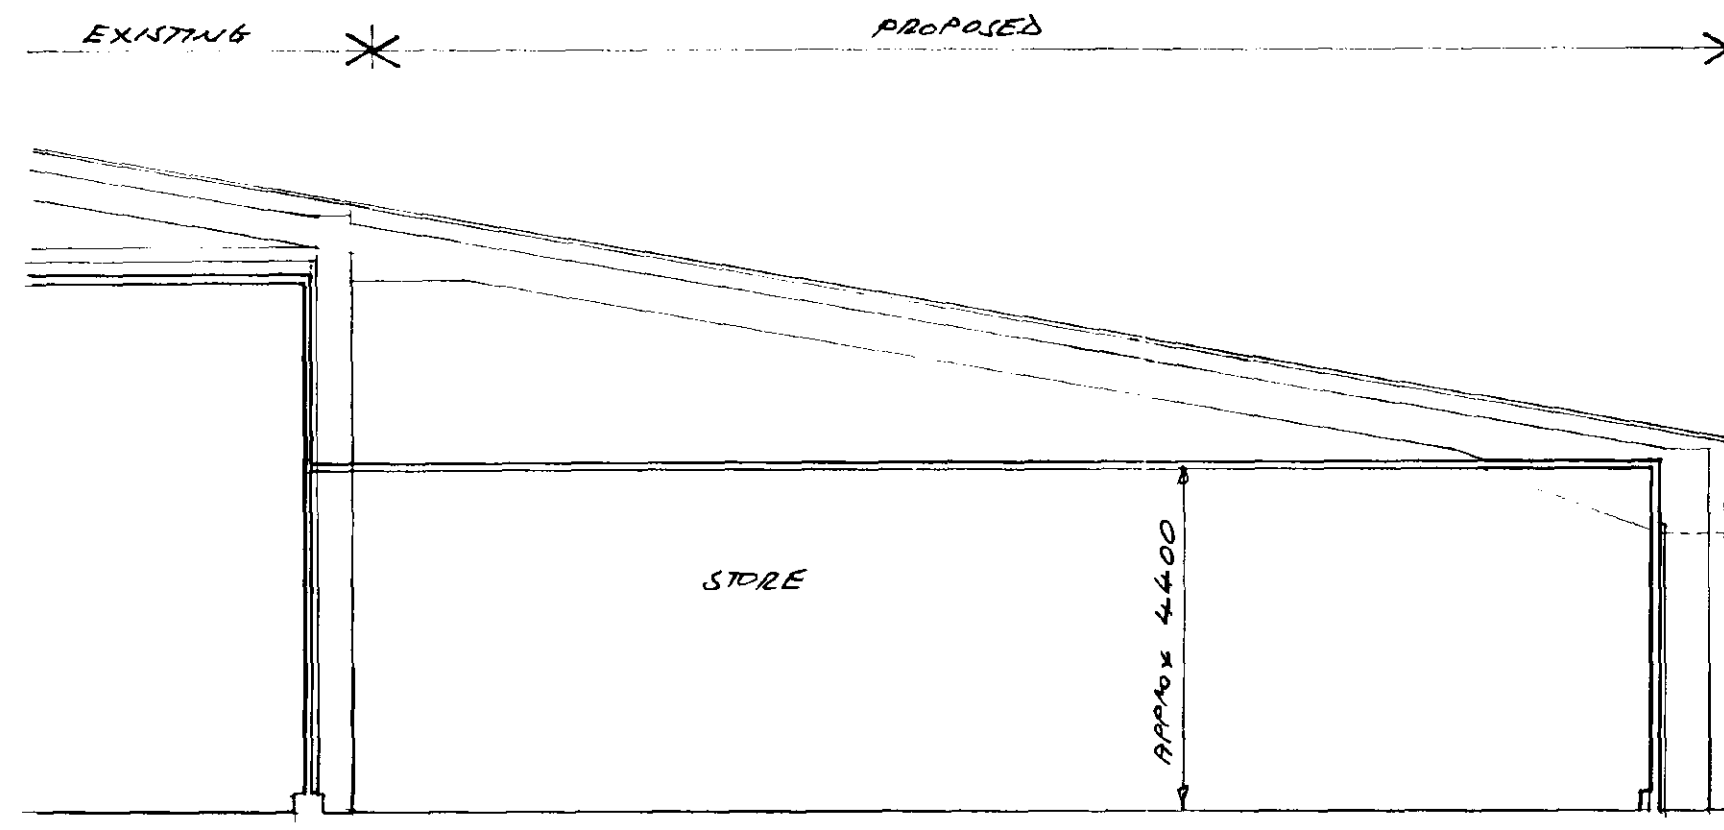

SECTION scale 1:100

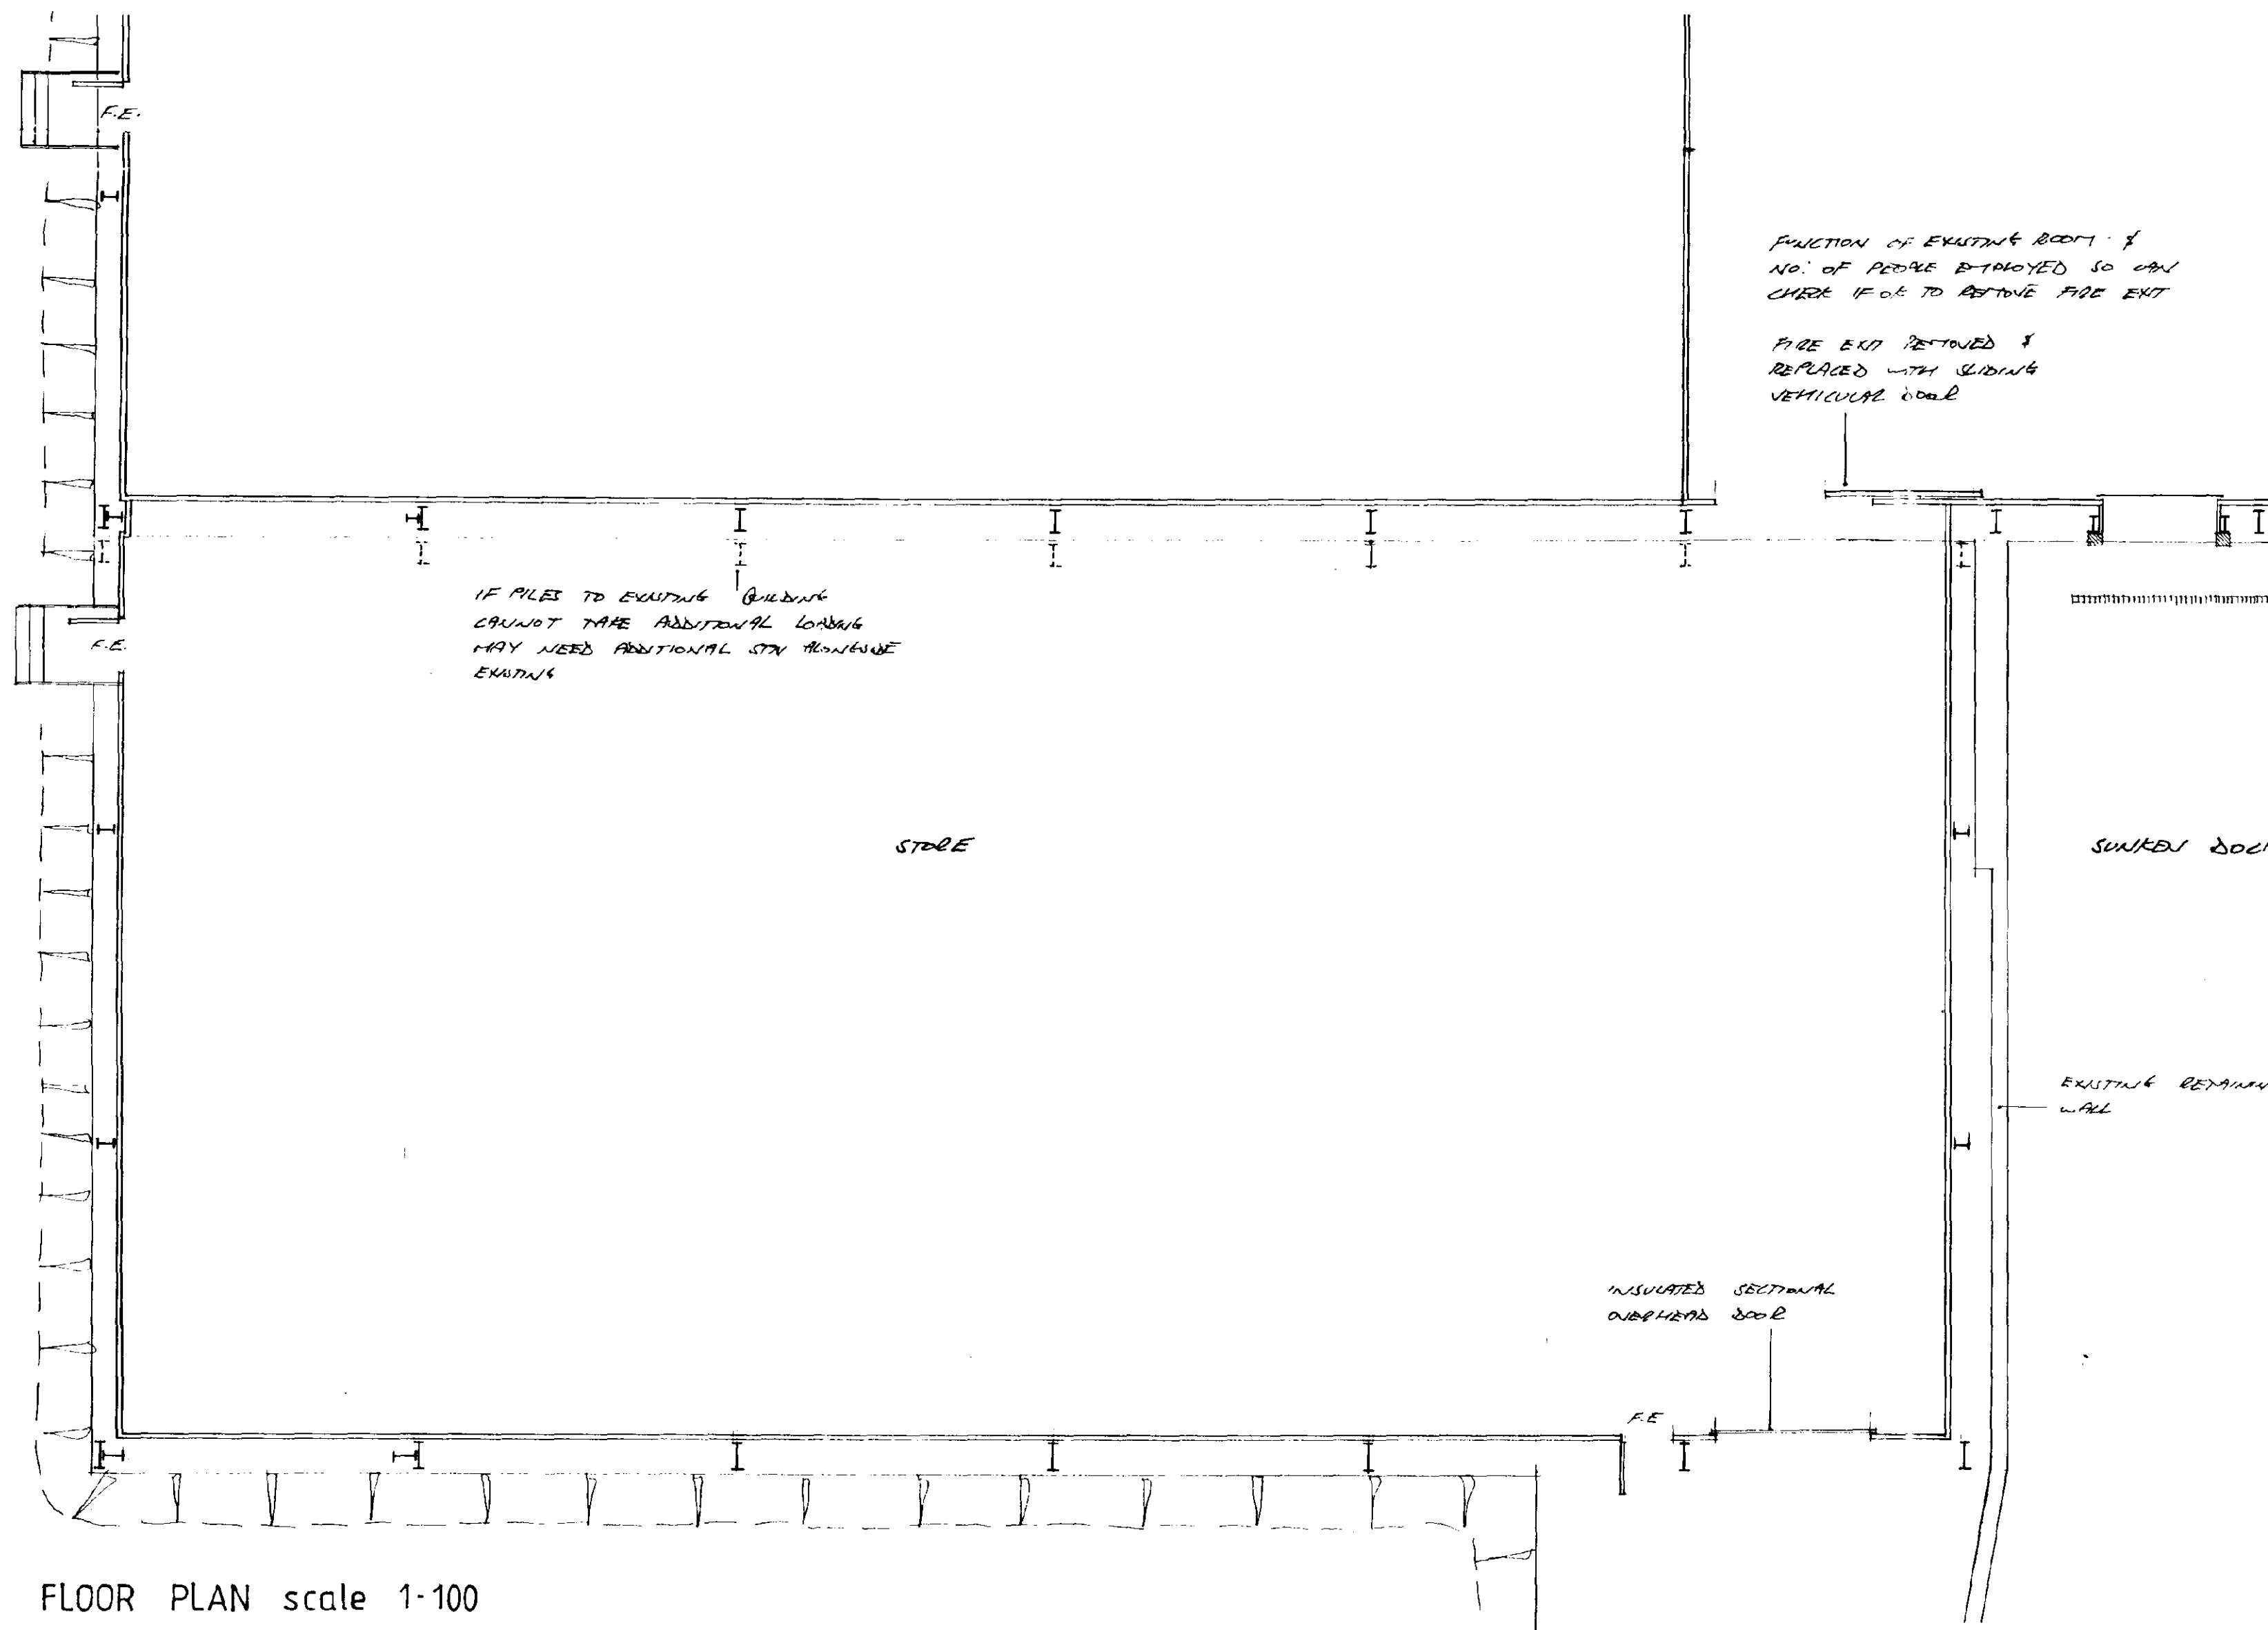

FLOOR PLAN scale 1:100

CAR PARKING EXISTING 22 NO
7 VMA LOTS FOR STORE
TOTAL OF 29 CARS THAT
38 SHOWING
PARKING TO BE GRAVEL ON
HARDWARE

EARTH BOUND COMPLETE
LANDSCAPING TO BE COMPLETED
AT THE END OF THIS YEAR
SEE DRAWING PERMITTING
11/16-11/18-90


FUNCTION OF EXISTING ROOF &
NO. OF PILES DETERMINED SO AND
CHECK FOR TO RETAIN PILE EXT

PILE EXT DETACHED &
REPLACED WITH SLIDING
VEHICULAR DOOR

SUNKEN DOCK

EXISTING RETAINING
WALL

INSULATED SECTIONAL
OVERHEAD DOOR

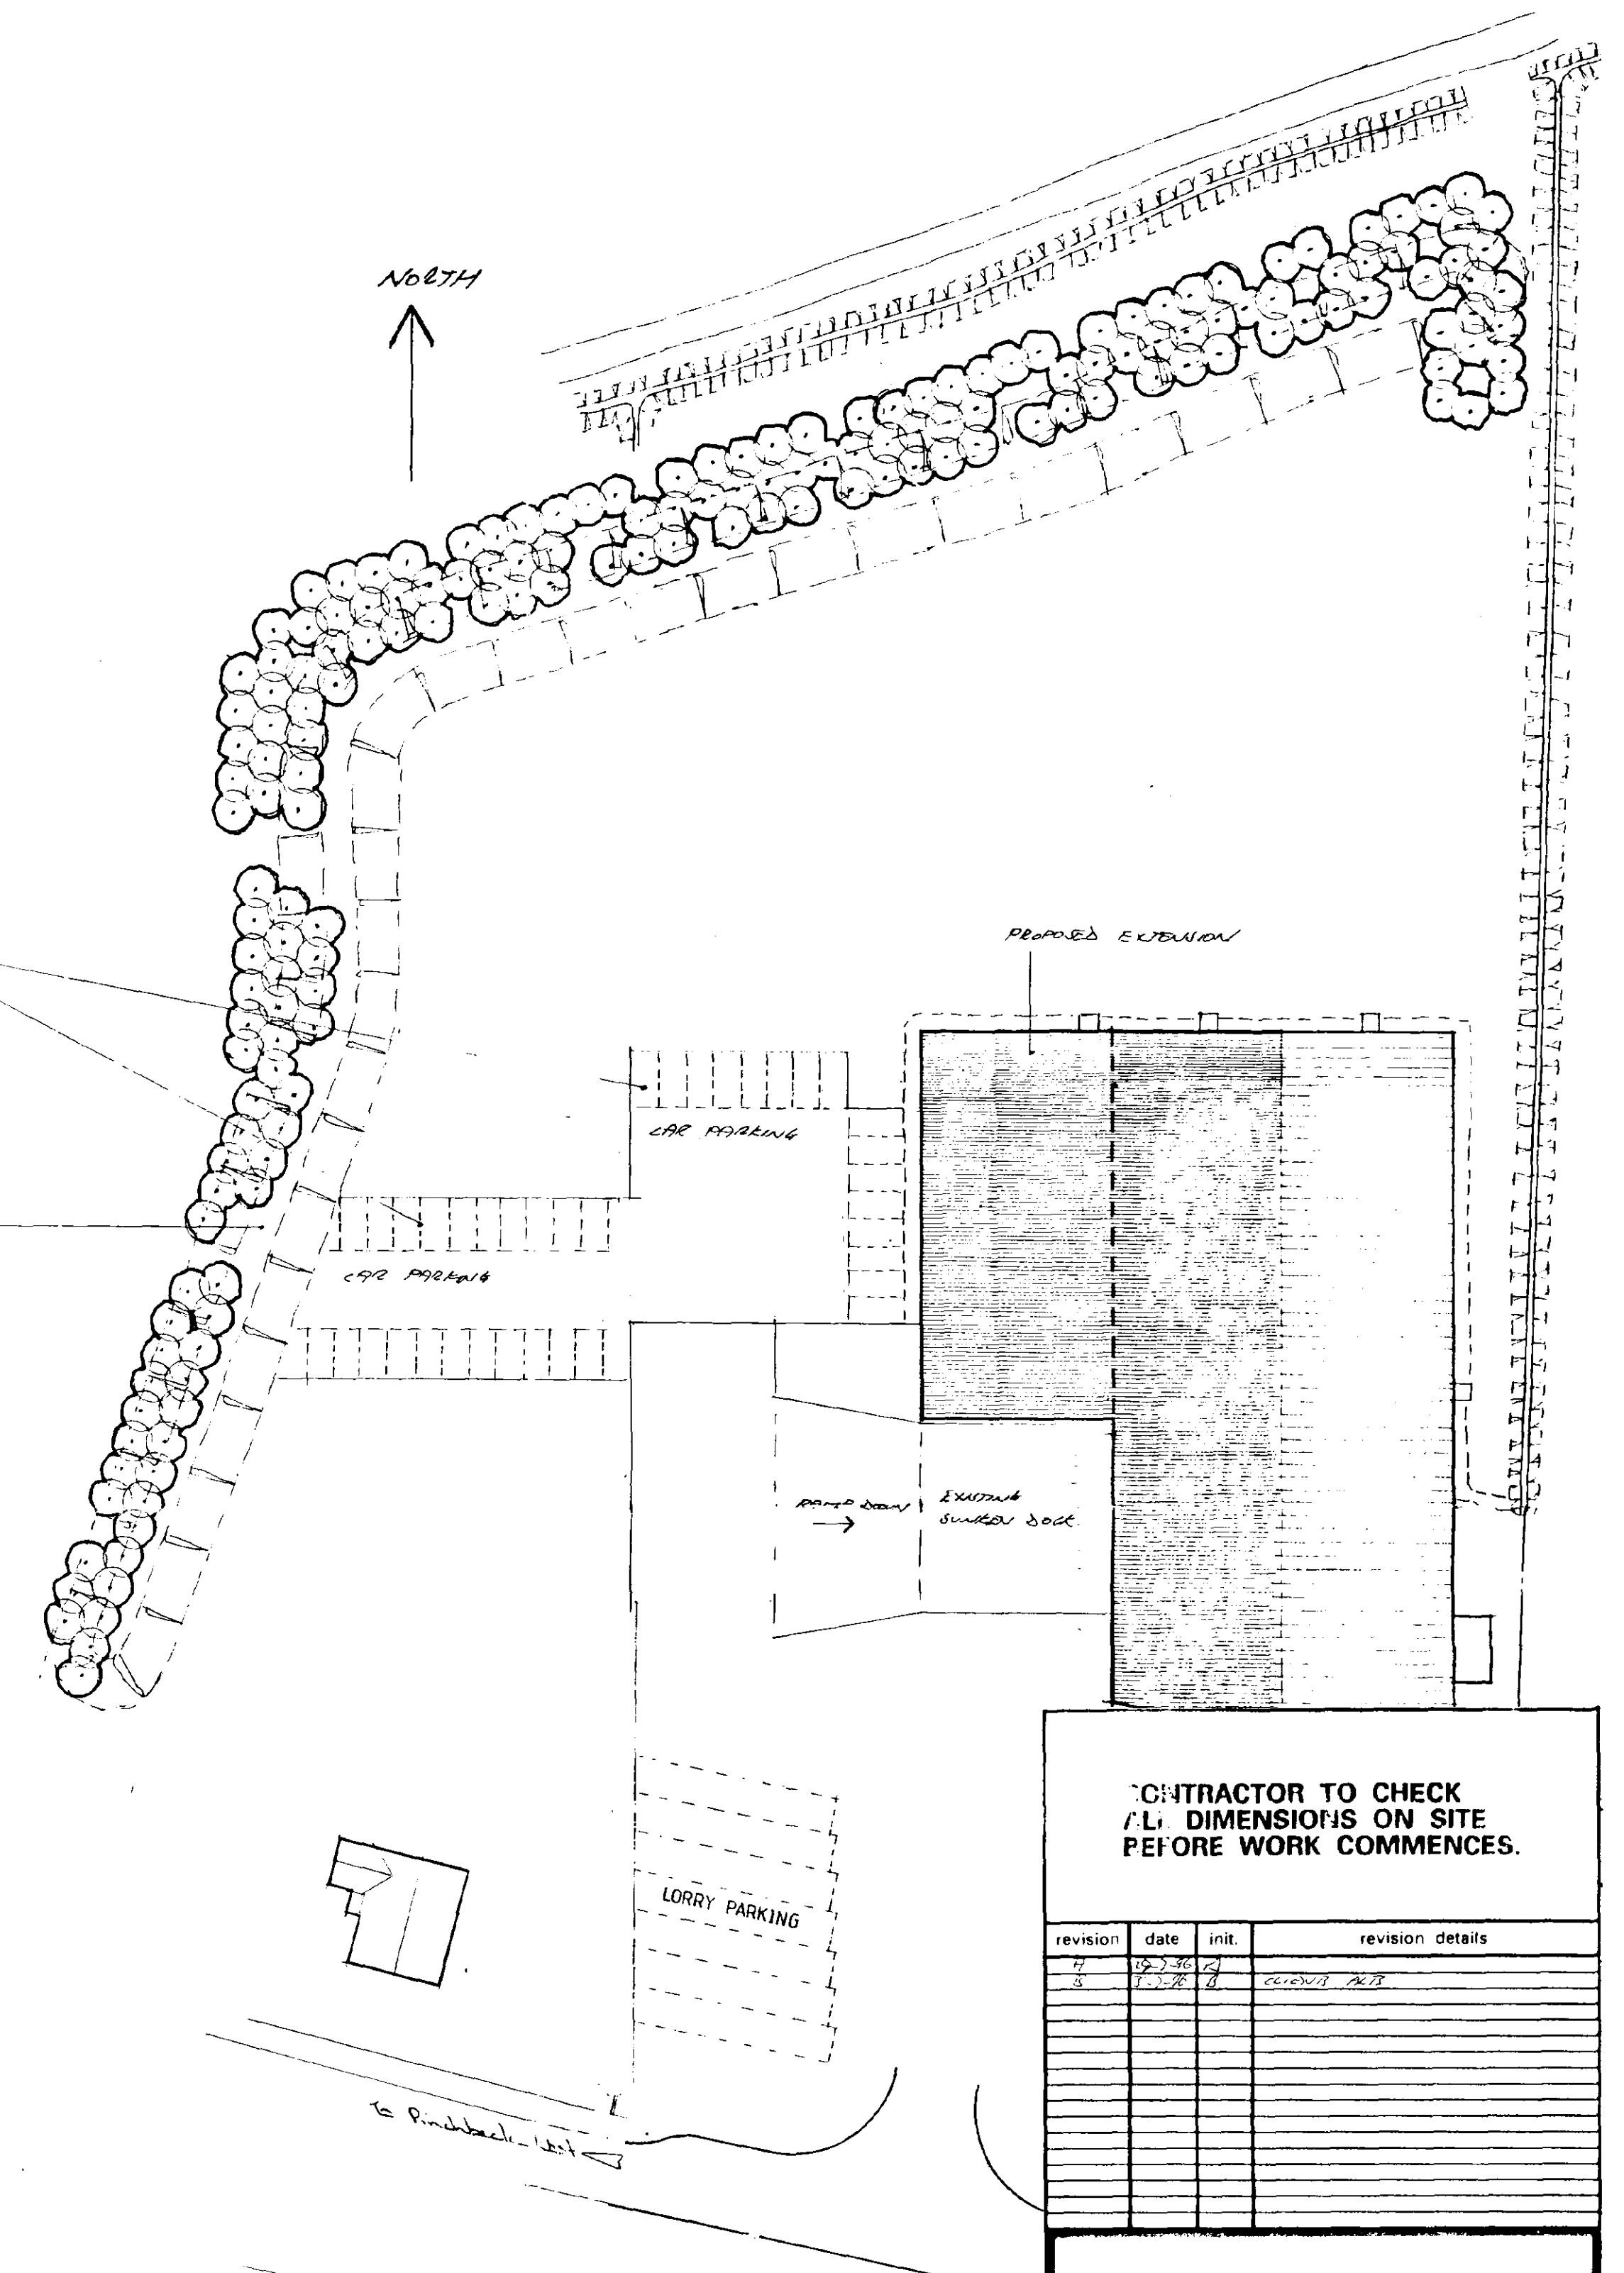

SITE PLAN scale 1:500

CONTRACTOR TO CHECK
ALL DIMENSIONS ON SITE
BEFORE WORK COMMENCES.

revision	date	init.	revision details
1	19/10/96		REVISED PLAN
2	11/12/96		
3			
4			
5			
6			
7			
8			
9			
10			

PODDINGTONS
Architectural Design Consultants

43 Double Street, Spalding, Lincs. PE11 2AA
Tel: 0775 761856 & 768296. Fax: 0775 710218

SOUTH HOLLAND DO
HOUSING & PLANNING
- 1 AUG 1996
Ref: 0725/96

PROJECT
PROPOSED PACEWELL STAGE
AT
NORTHLEATE PARKWAY
FOR
MEISER D.P. ARCHITECTS

scale	drawing no
1:100	27/P-1
date	drawn
11/12/96	PC

