



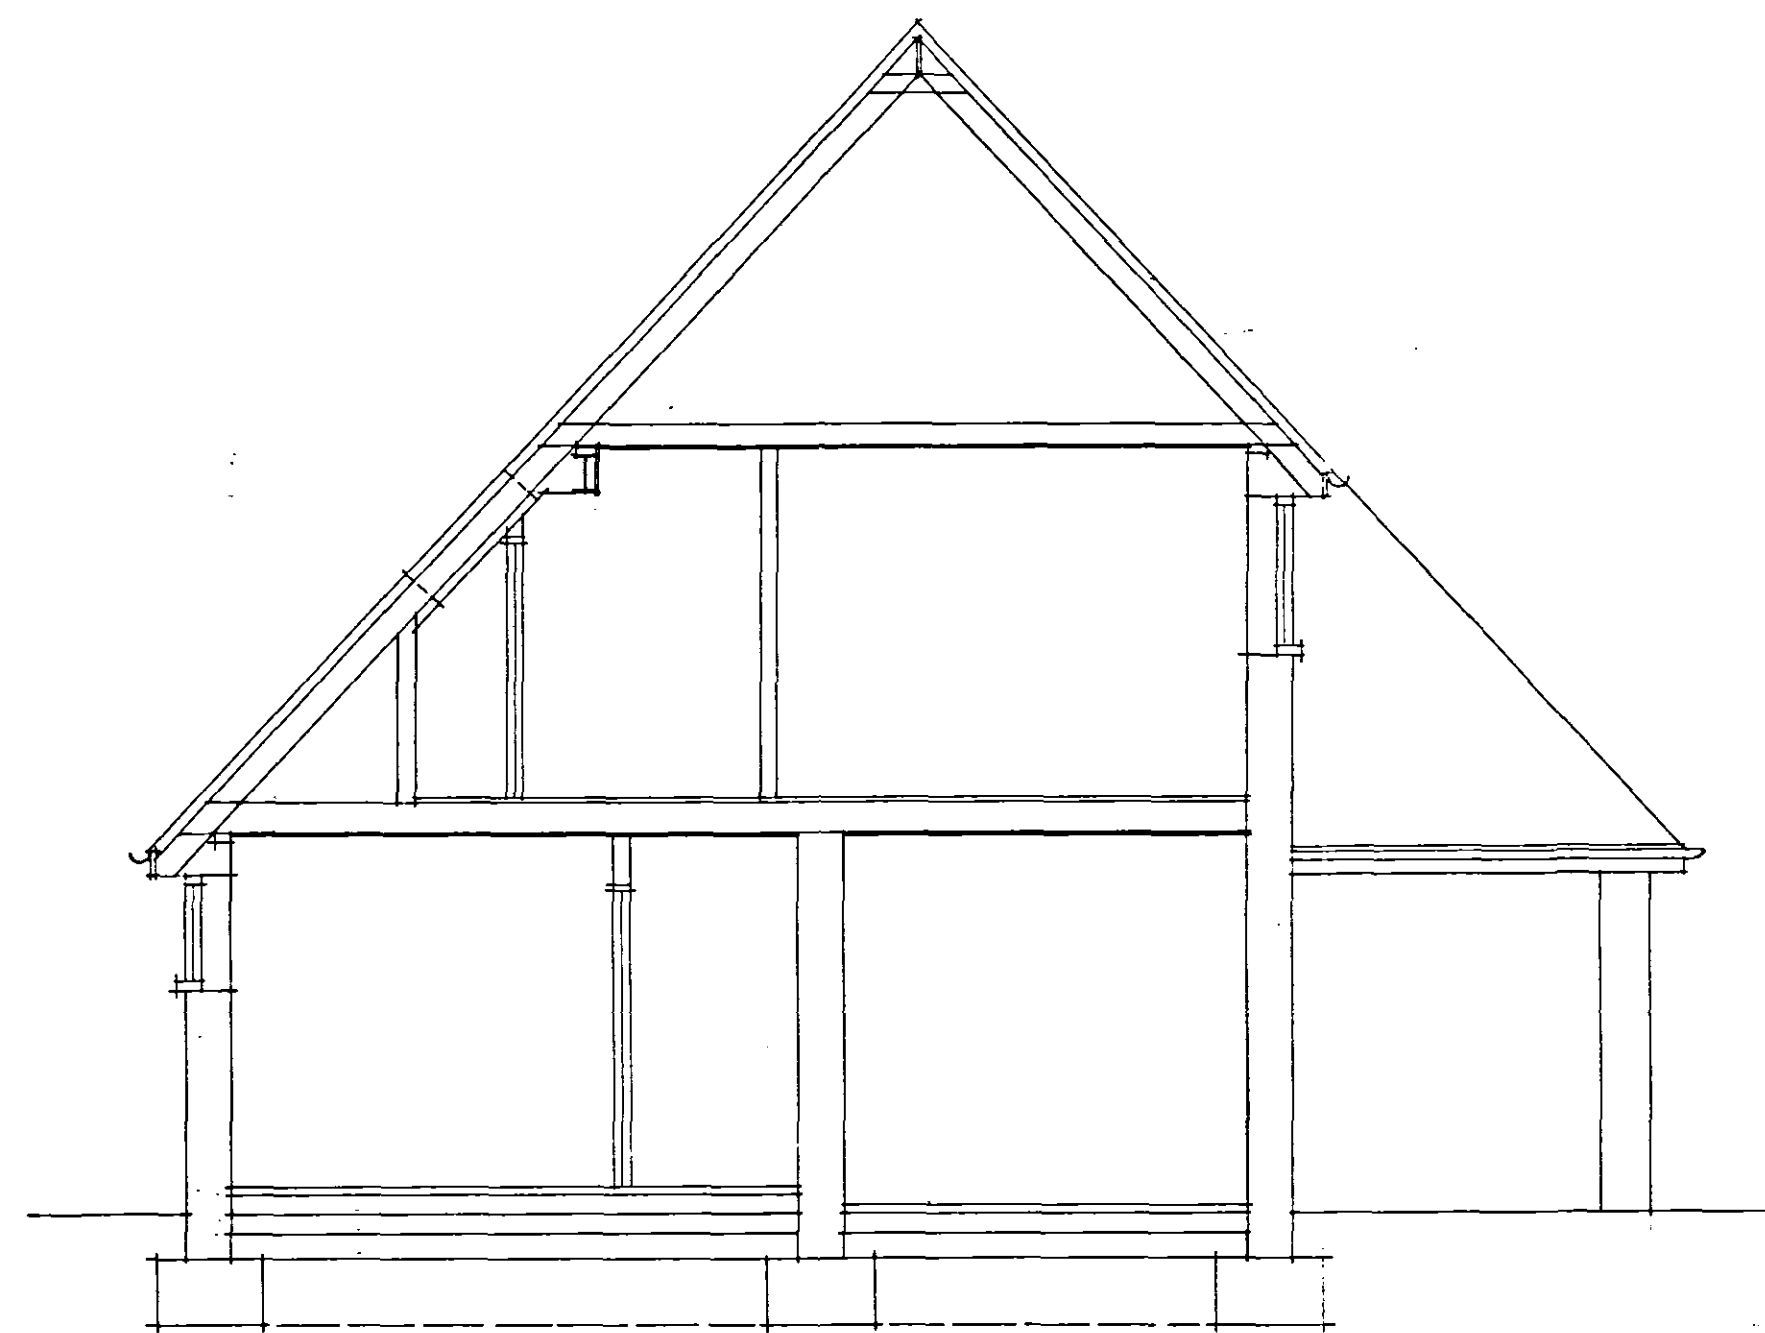


FRONT ELEVATION

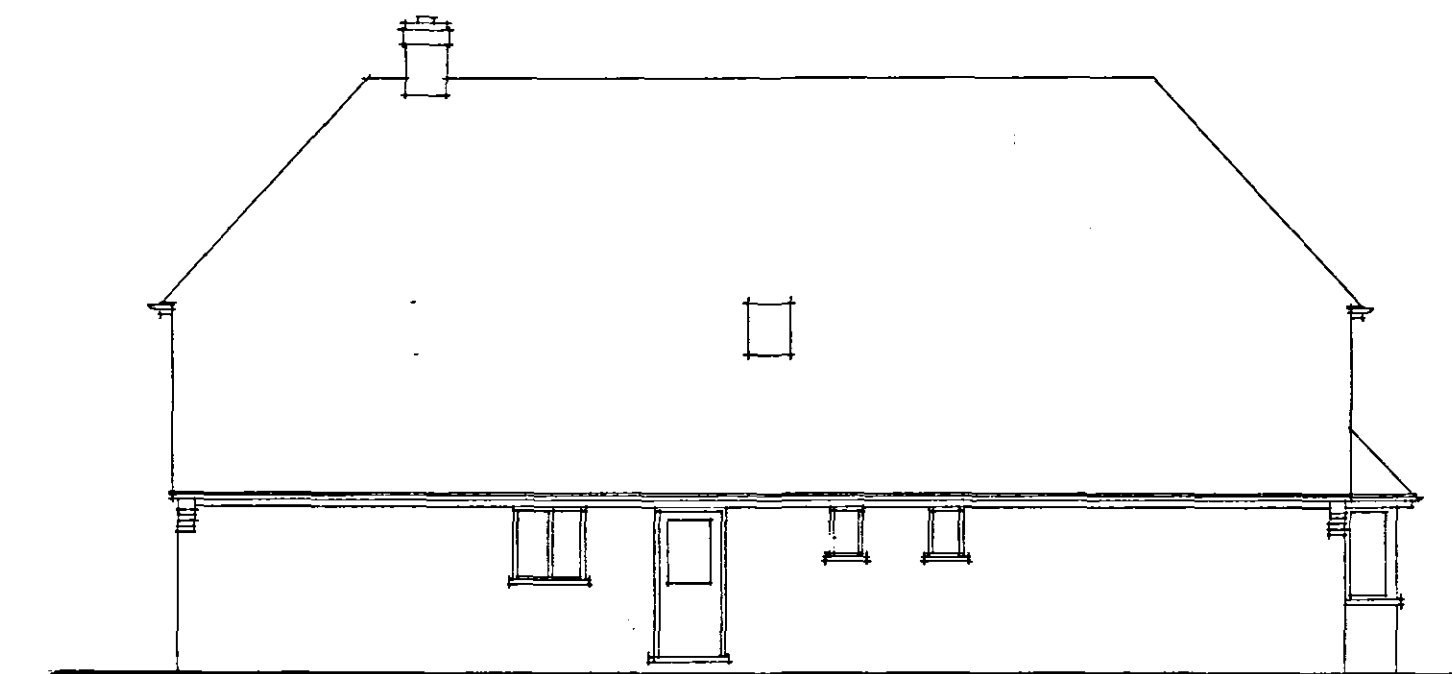




REAR ELEVATION



SIDE ELEVATION

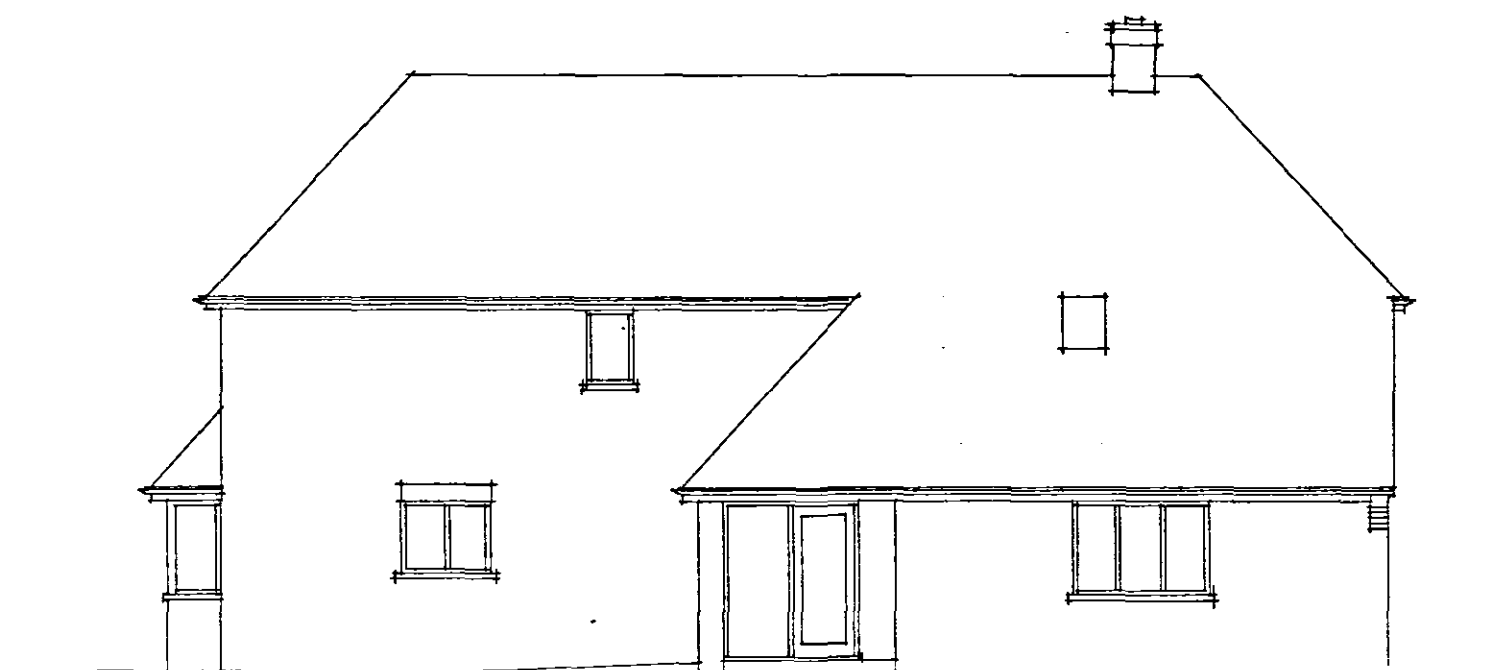

SIDE ELEVATION

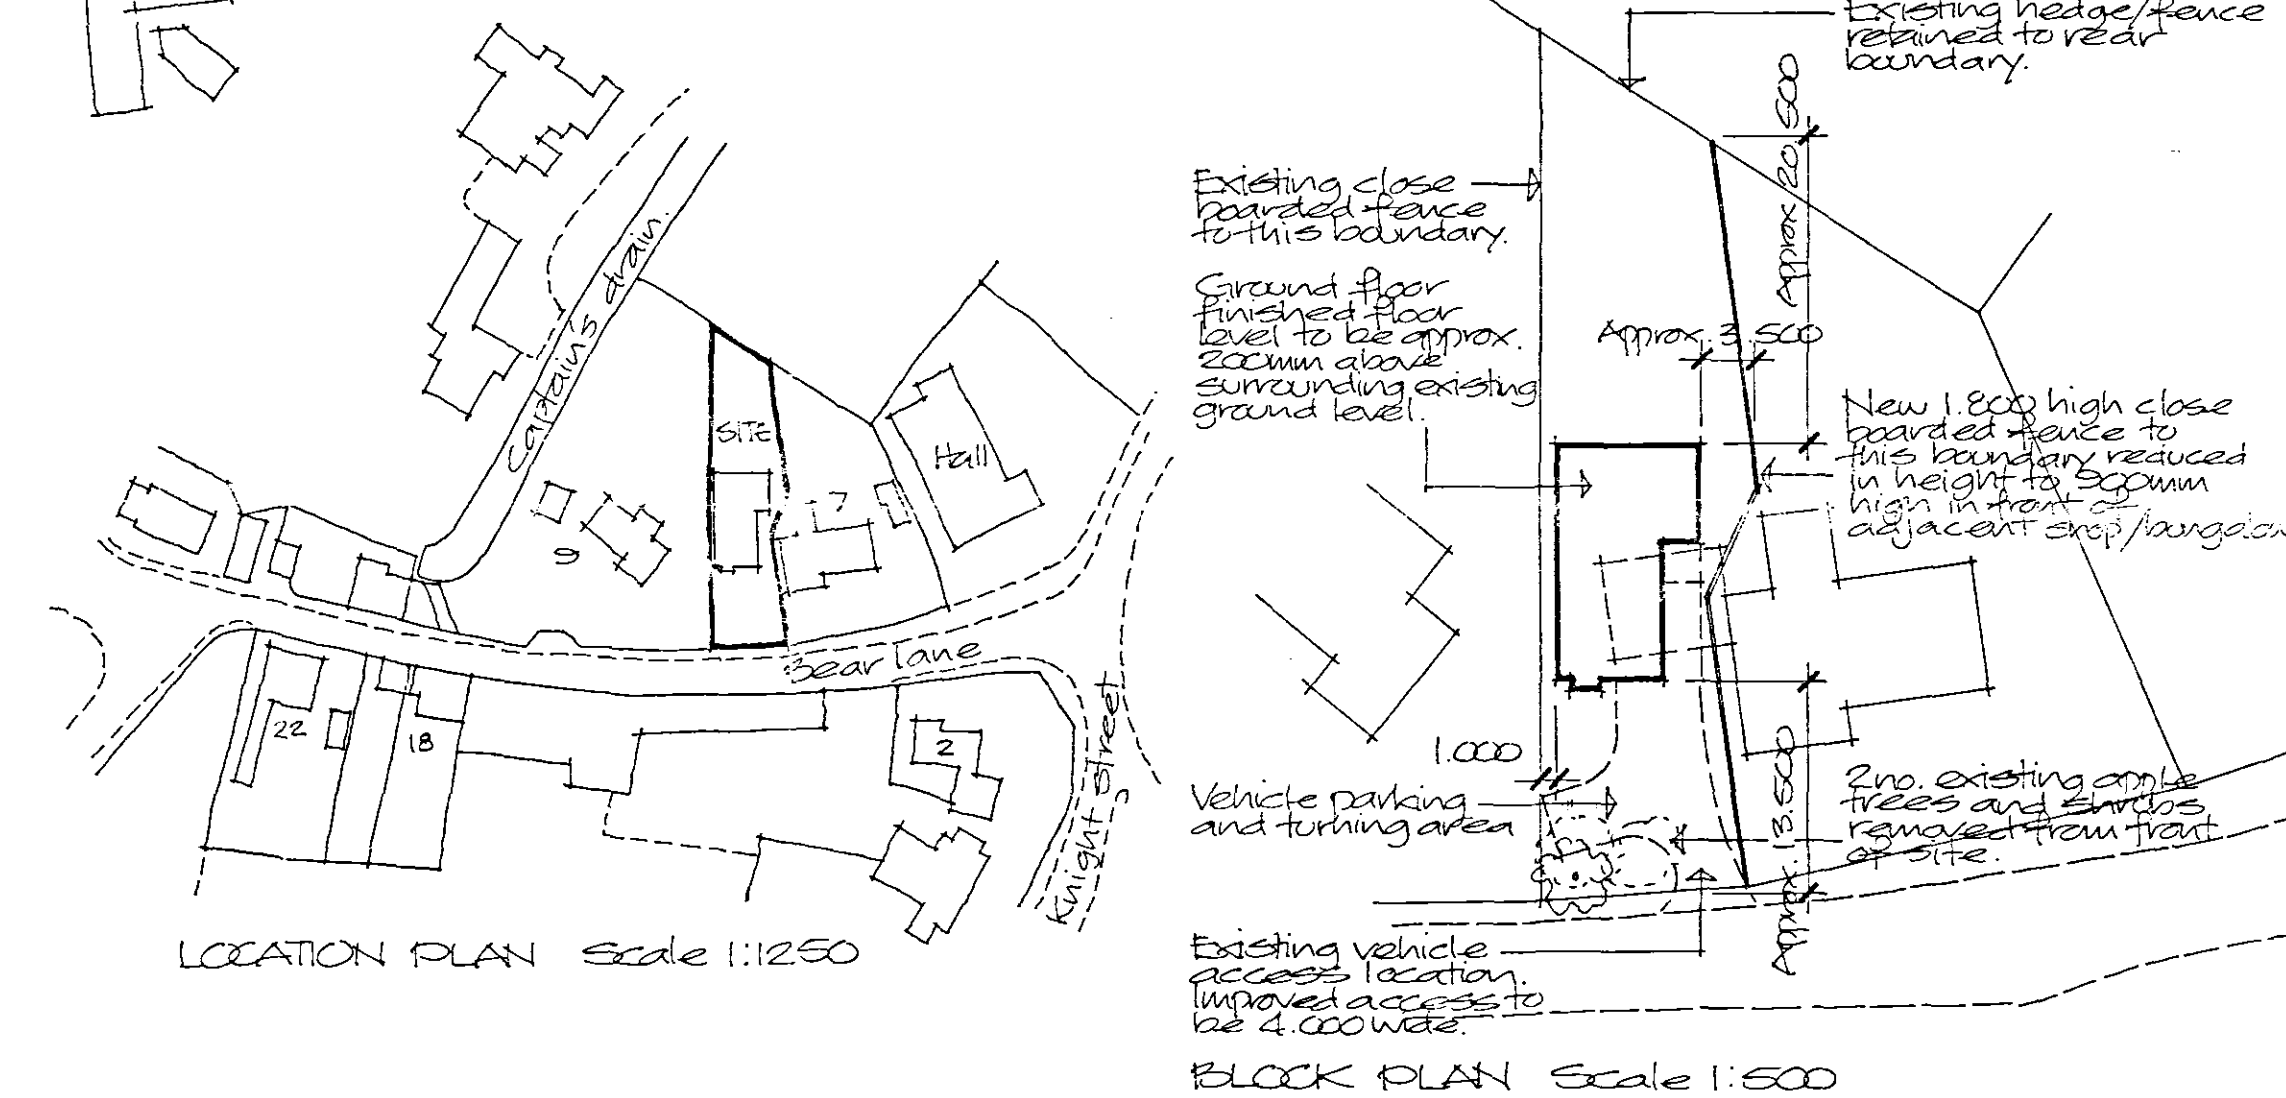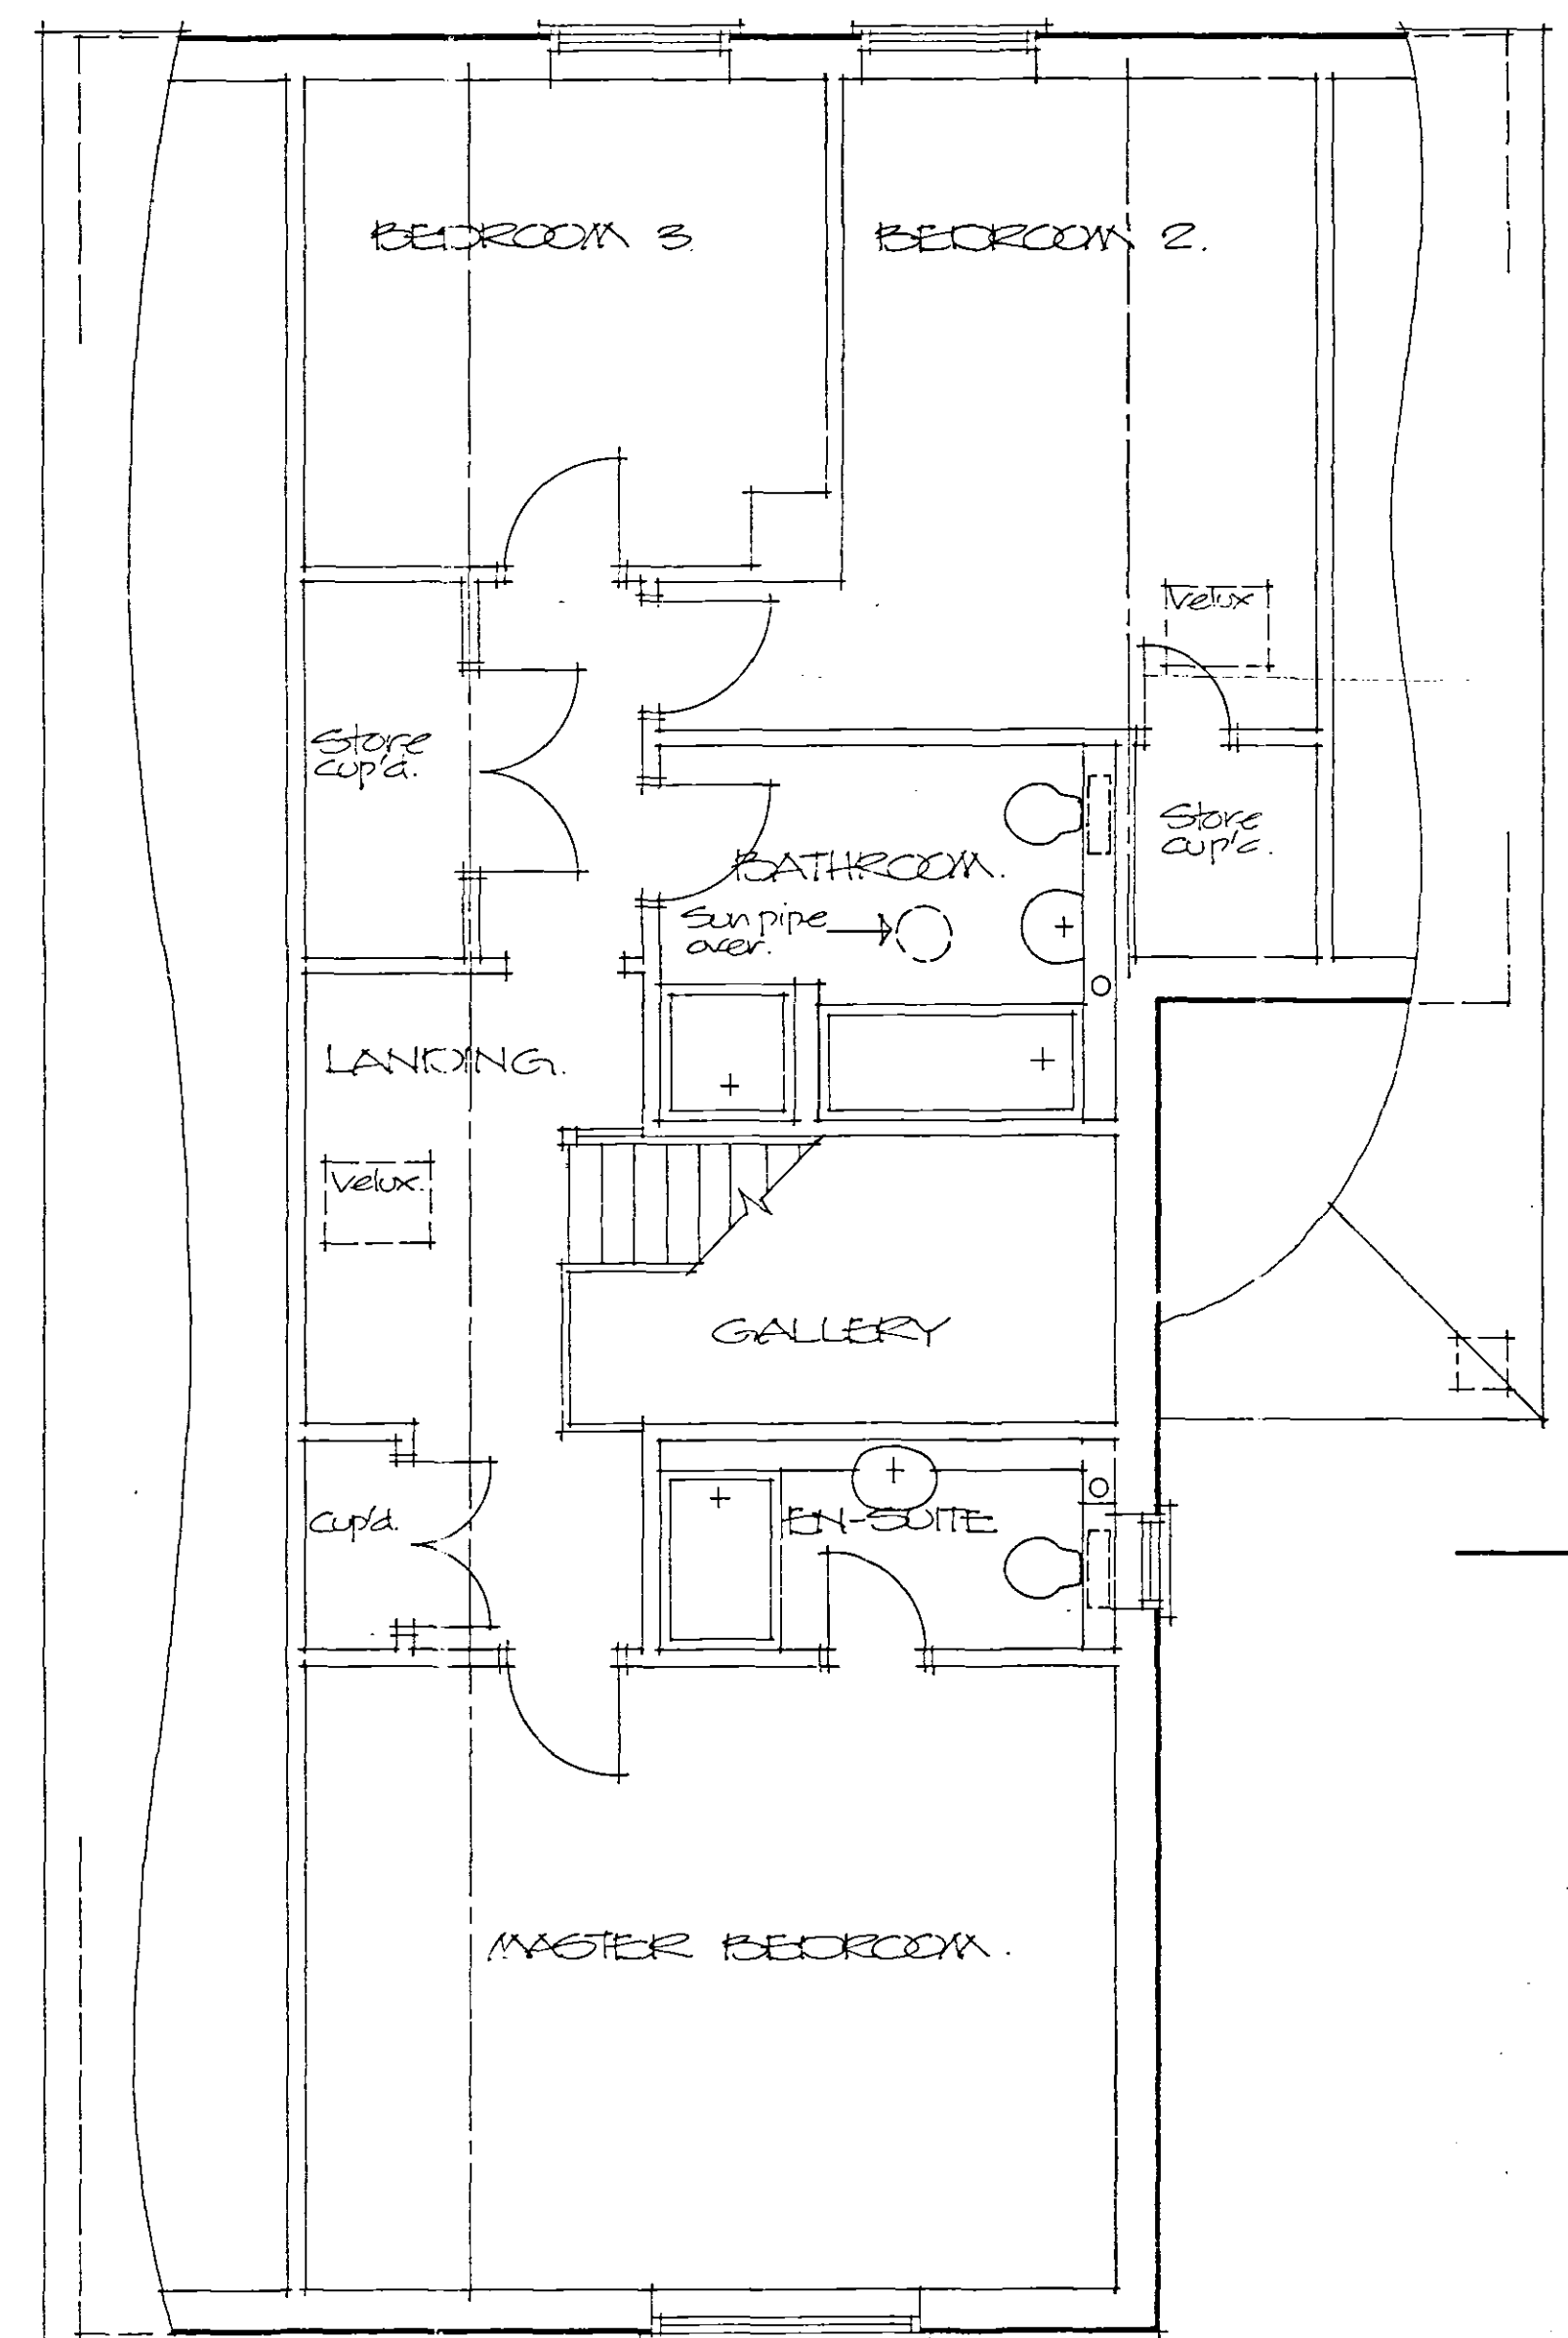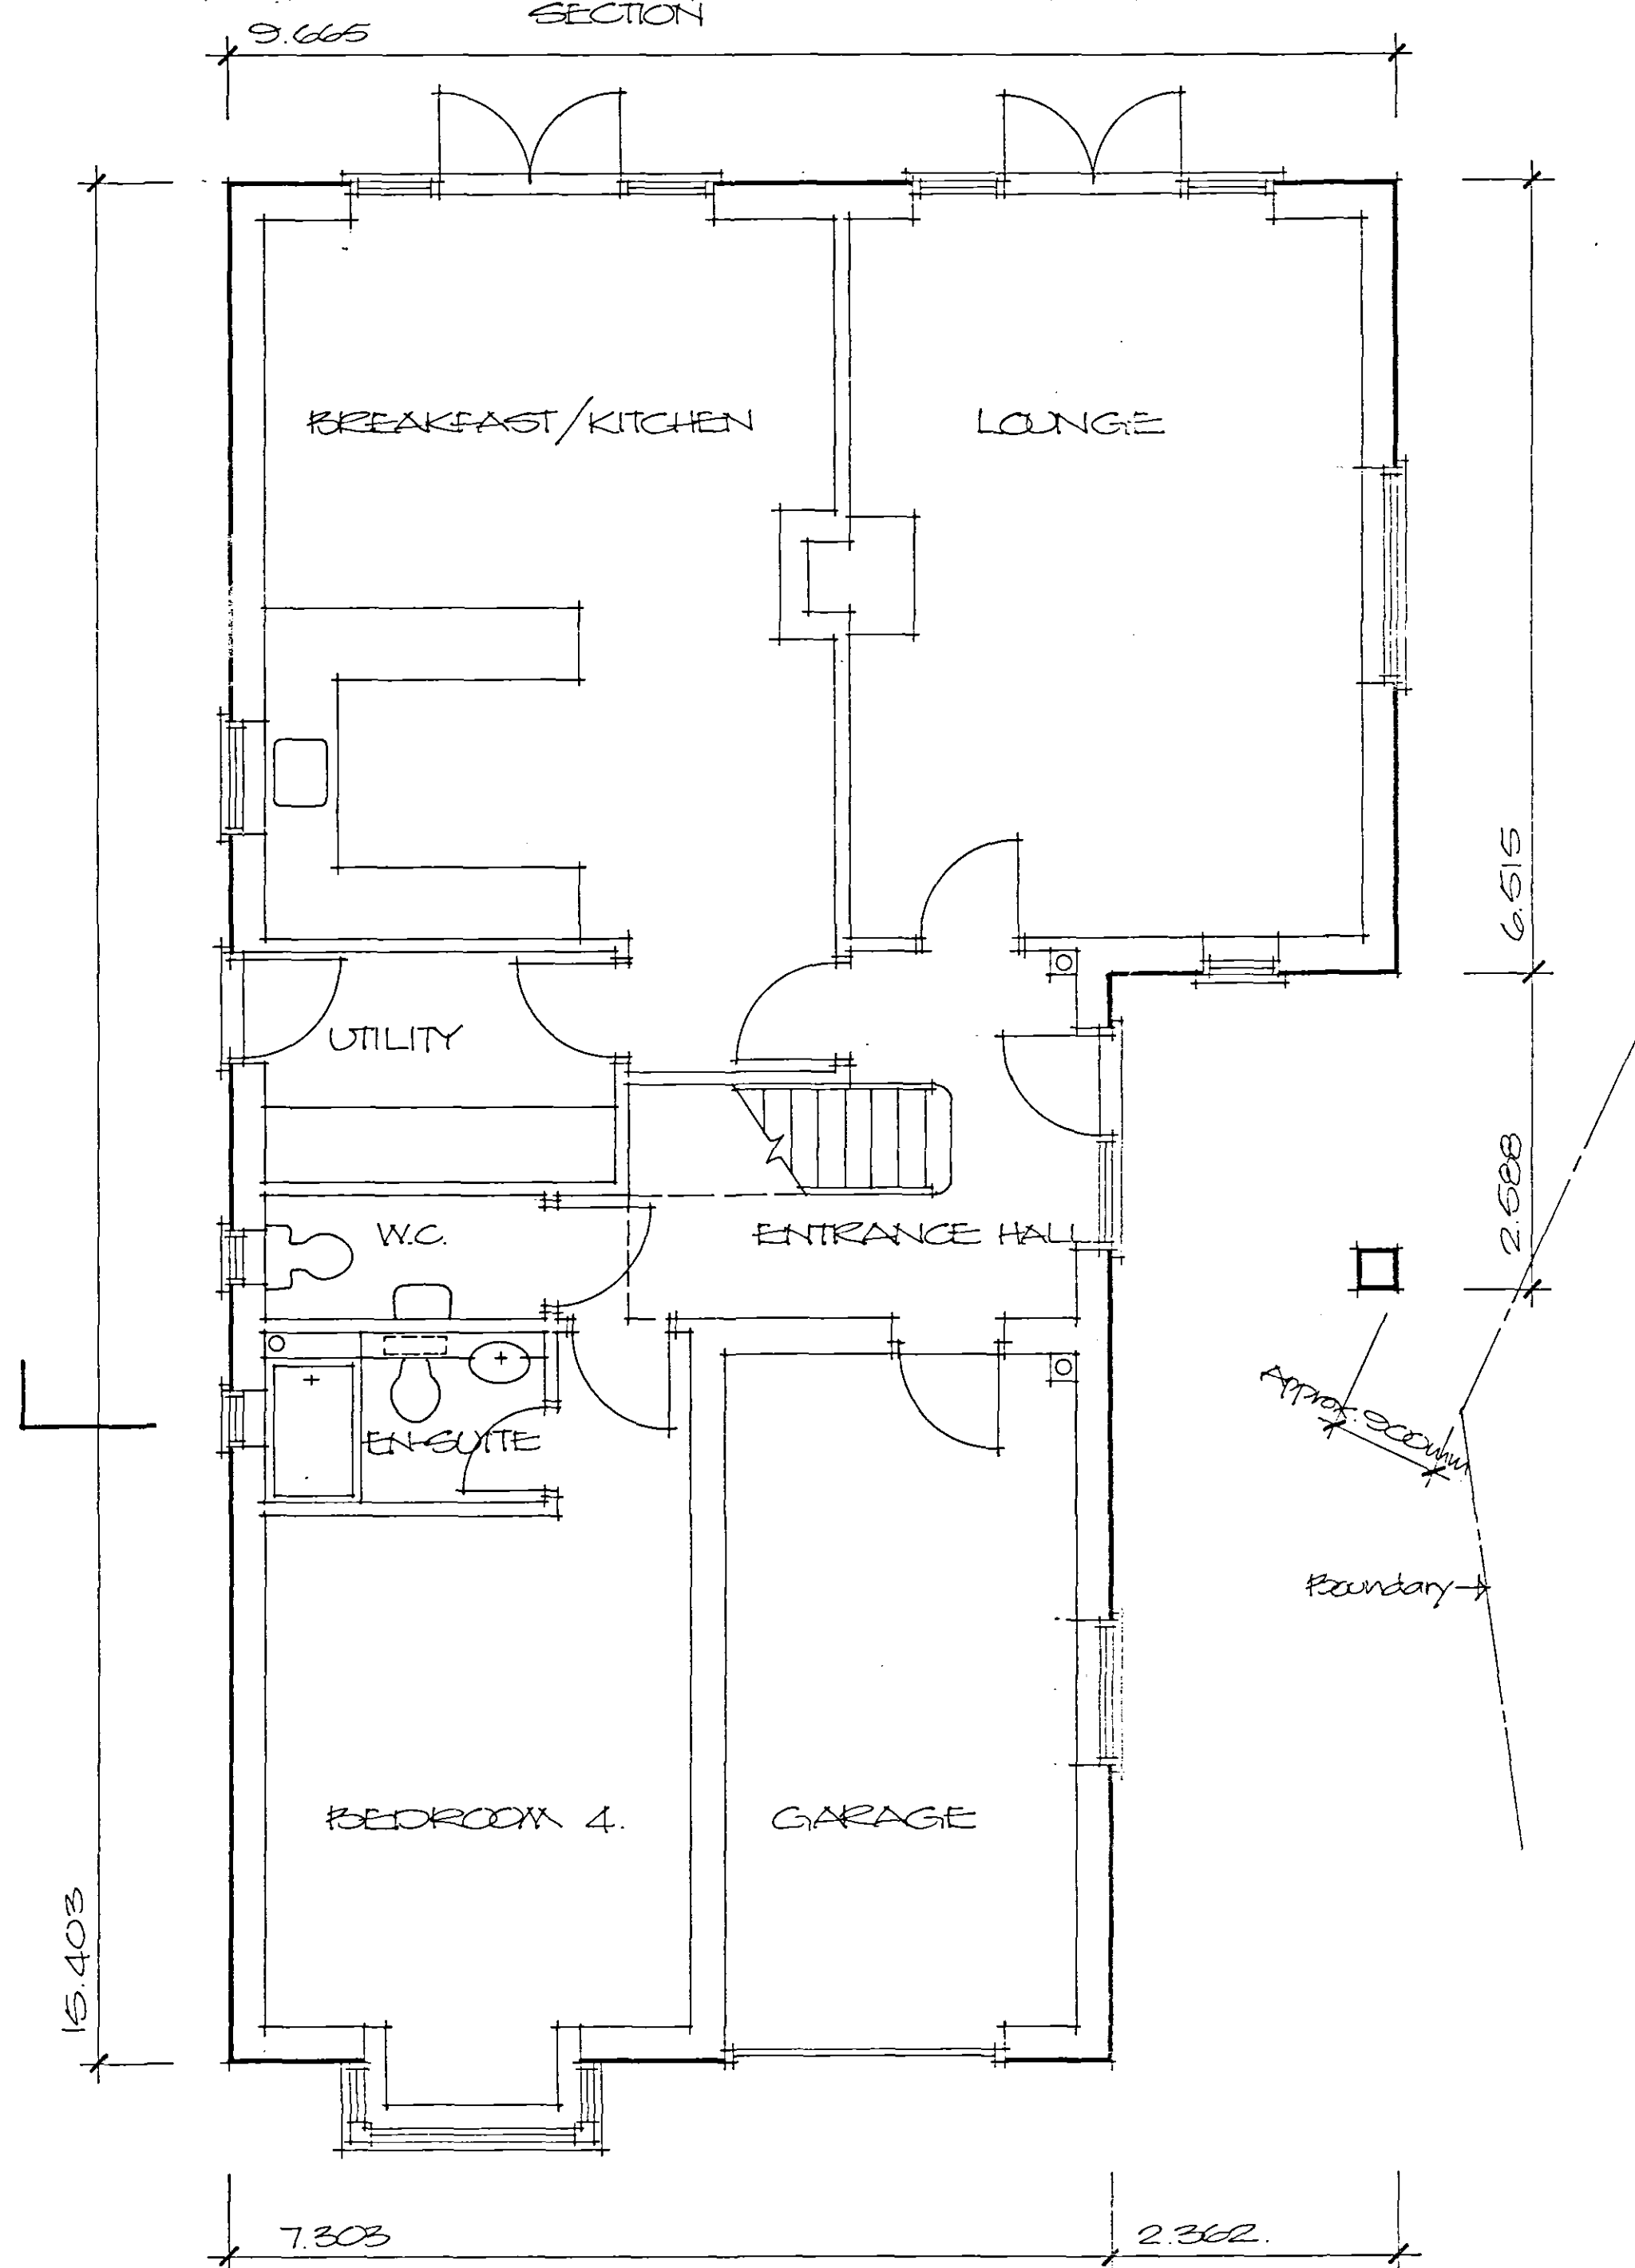

SHDC
Planning & Development
- 1 JUN 2007
Ref: 0730107

**DETERMINED
PLAN**

Finishes:

Roof: Interlocking concrete tiles colour grey. Tile specification to be confirmed. Roof pitch 47.5 degrees.

Walls: Facing brick type and colour to be confirmed.

Windows/doors: UPVC window frames and external doors and frames. Colour to be confirmed.

Project
**PROPOSED CHALET
BUNGALOW AND GARAGE
BETWEEN 7 & 9 BEAR LANE,
PINCHBECK, SPALDING.**

ALAN EORNSBY
ARCHITECTURAL SERVICES LTD
"Little Acre"
Peak Hill, Cowbit,
Spalding, Lincs. PE12 6AW
Tel. Holbeach (01406) 380591

Client
MR H S BOYALL

Scale 1:50 & 1:100 Drg. no. 06/61/02
Date May 2007