



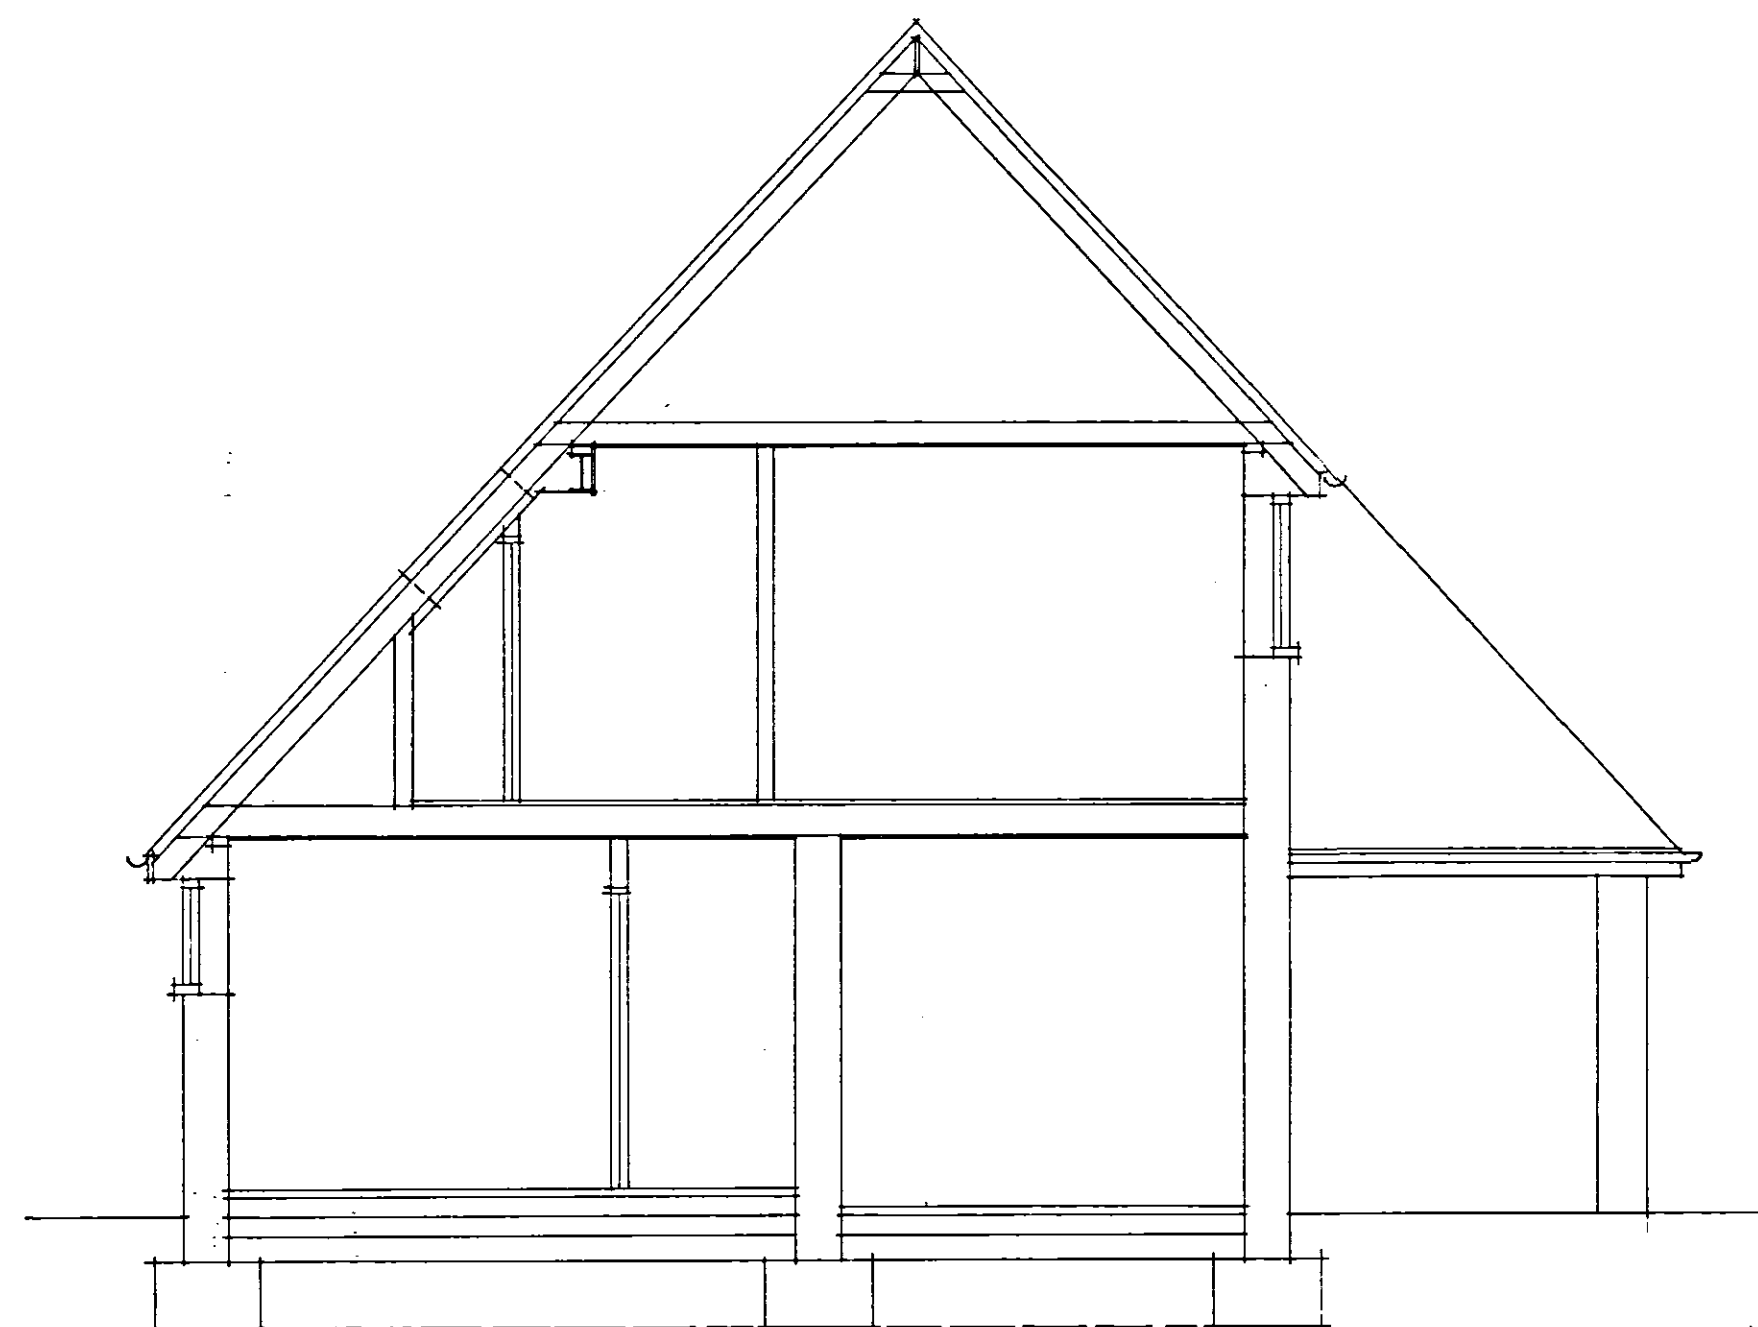


FRONT ELEVATION

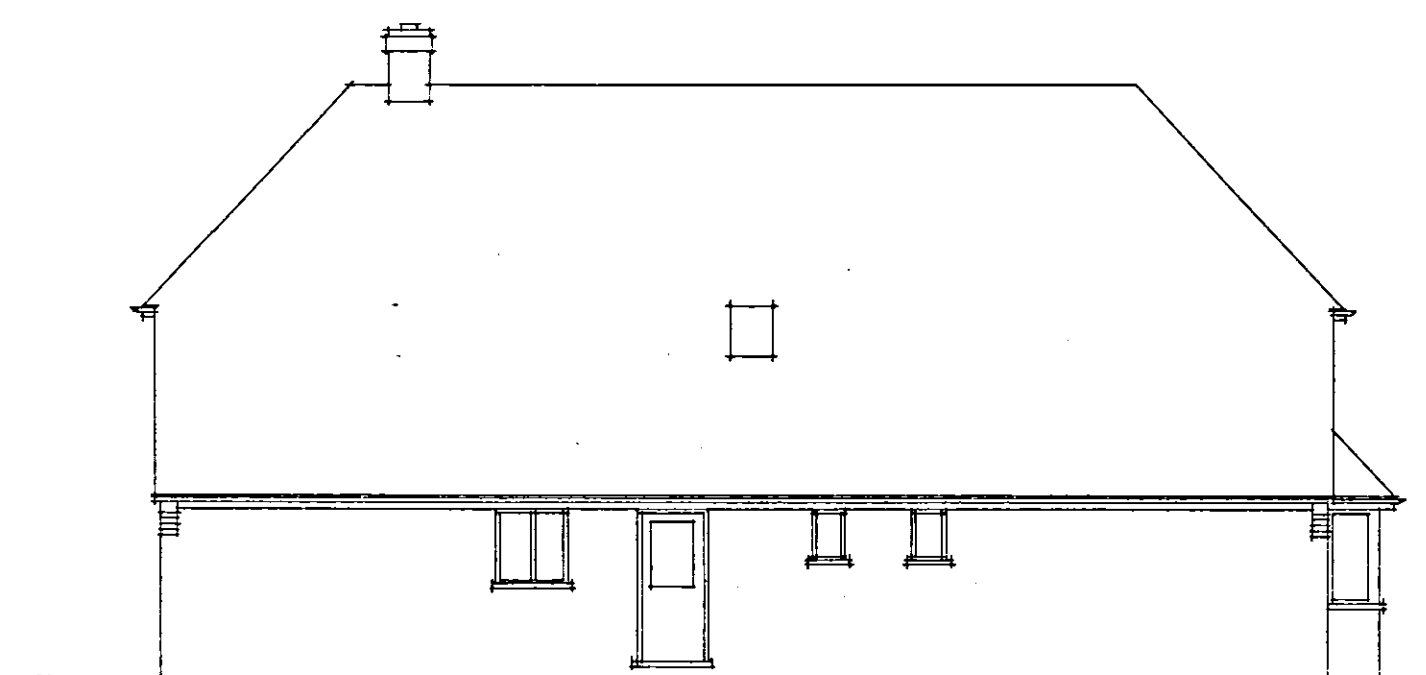




REAR ELEVATION



SIDE ELEVATION

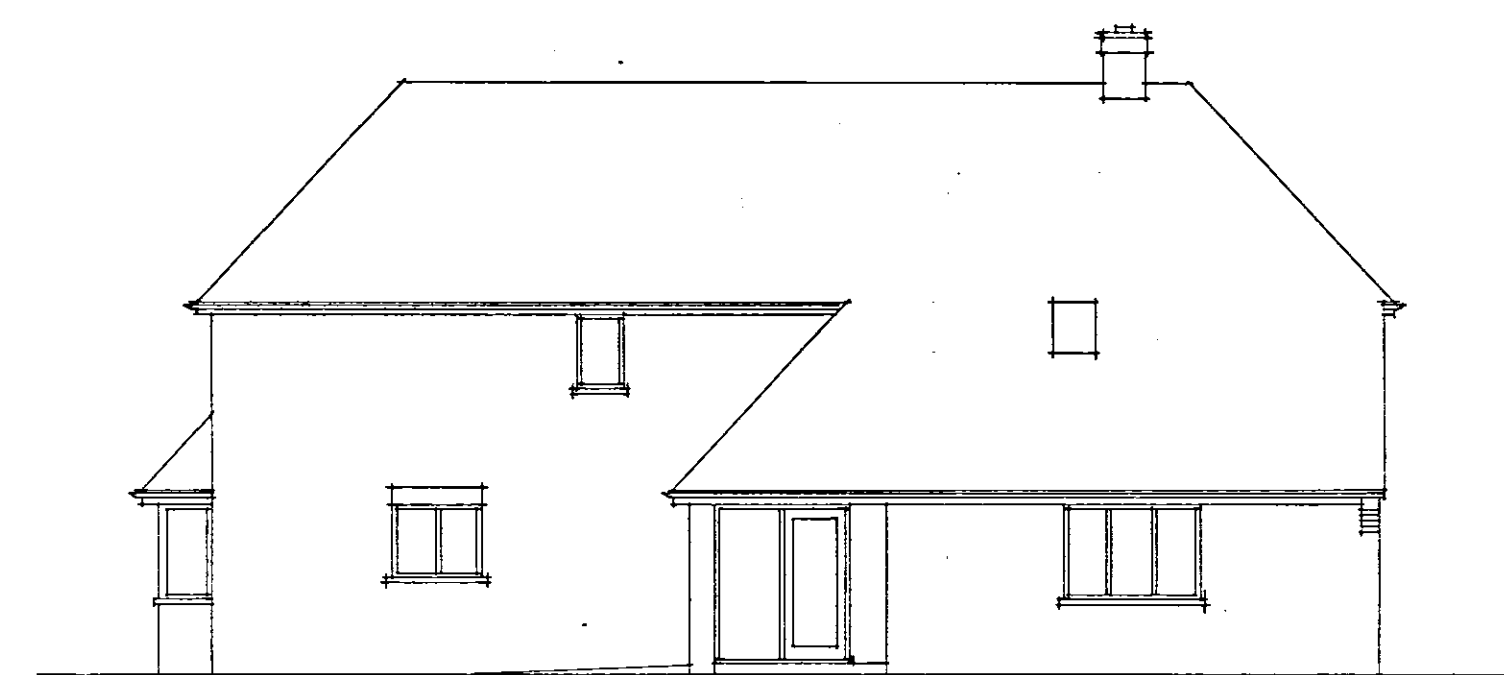

SIDE ELEVATION

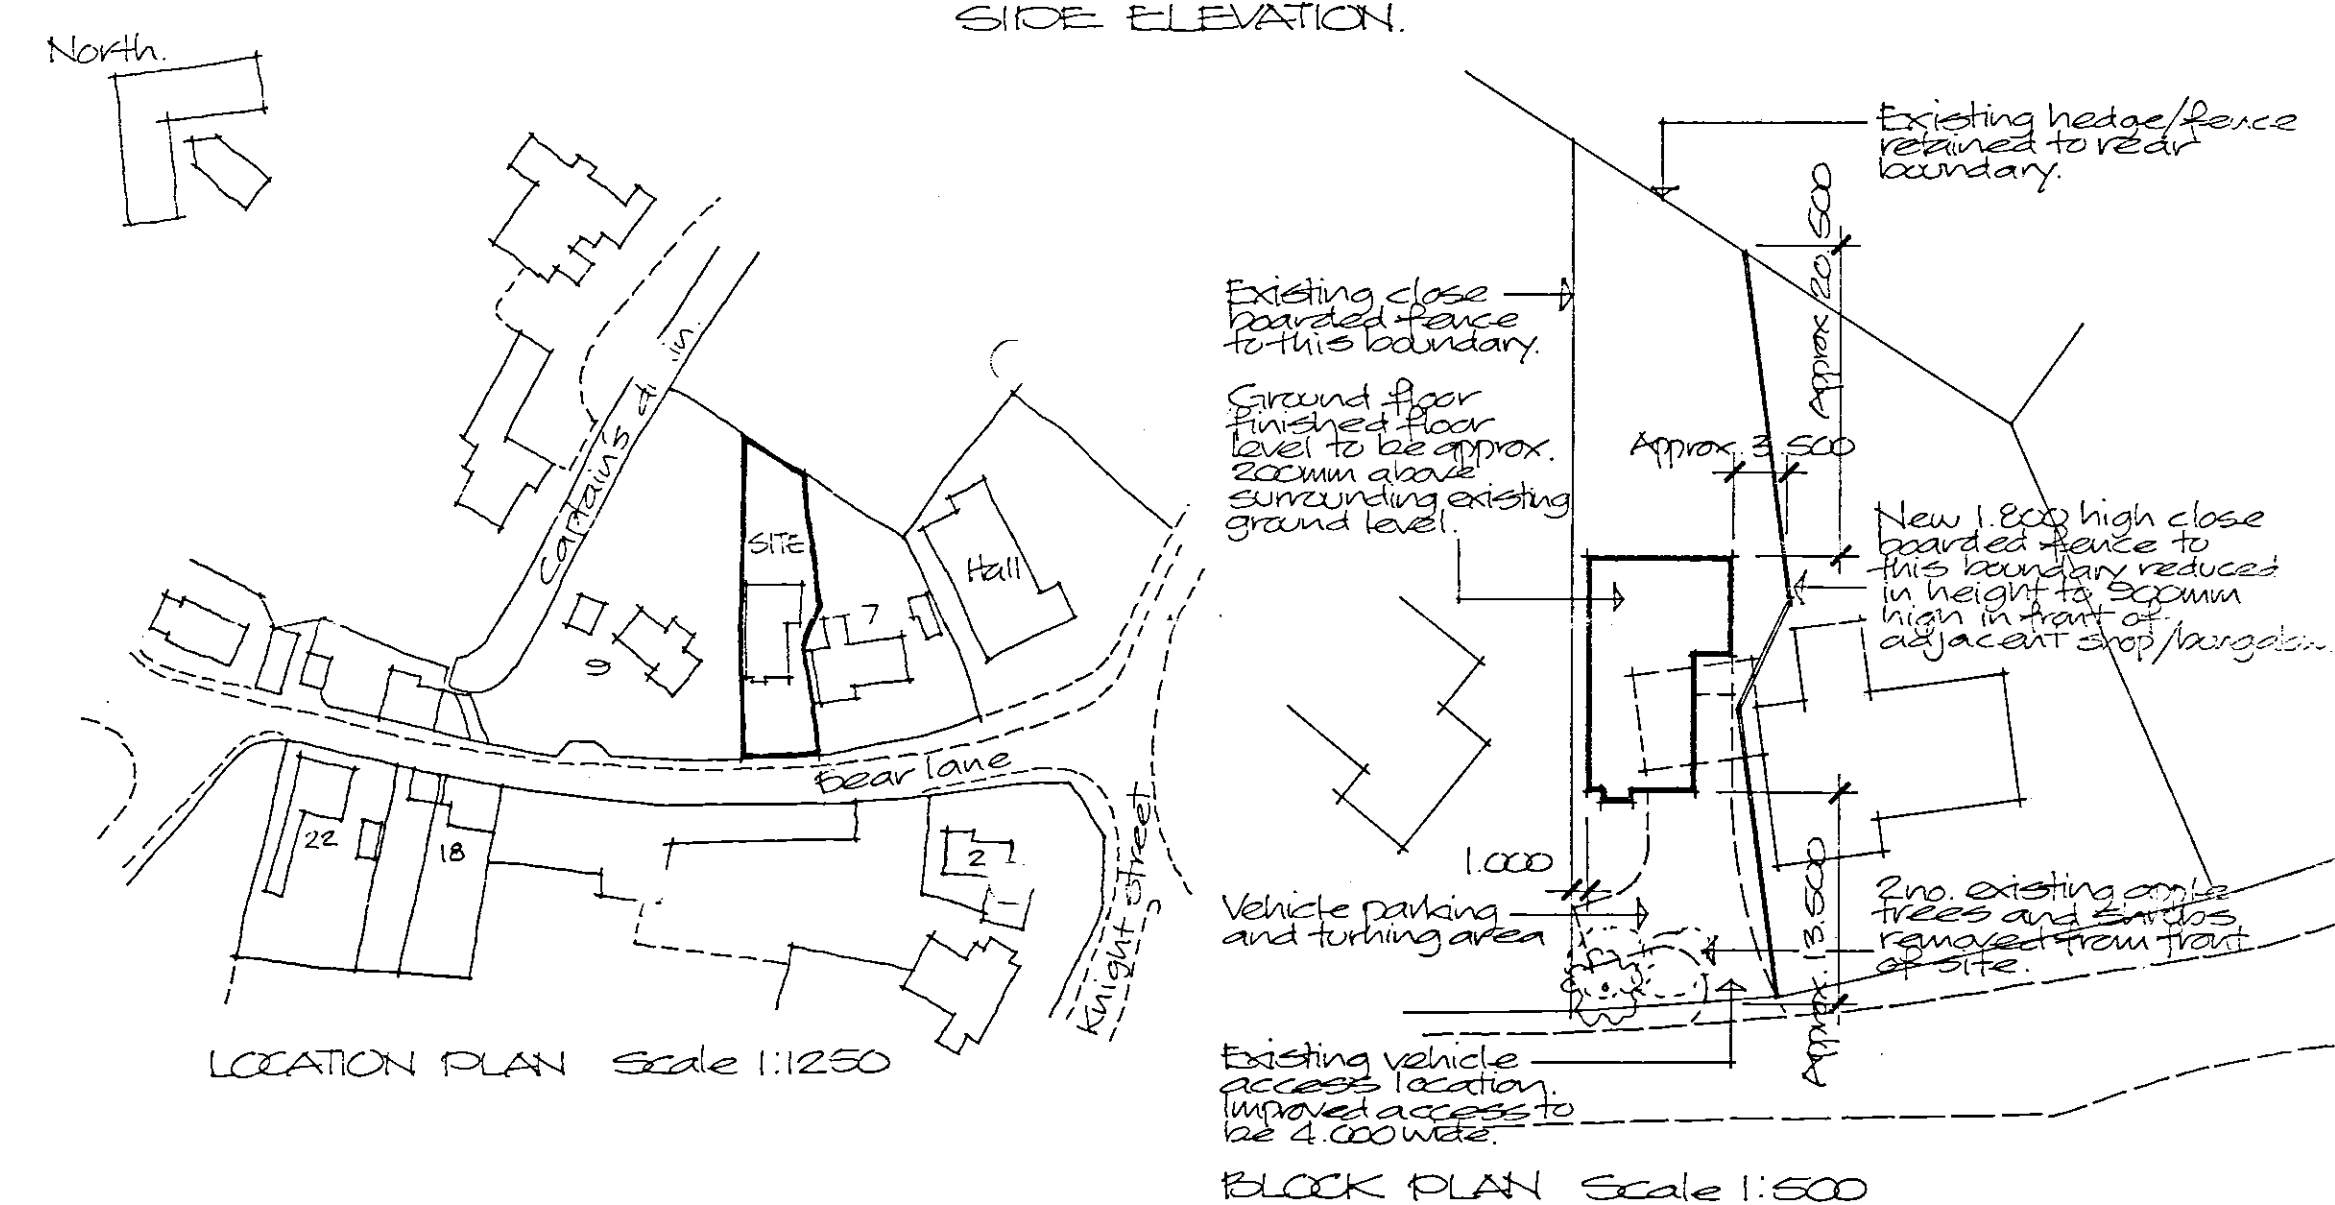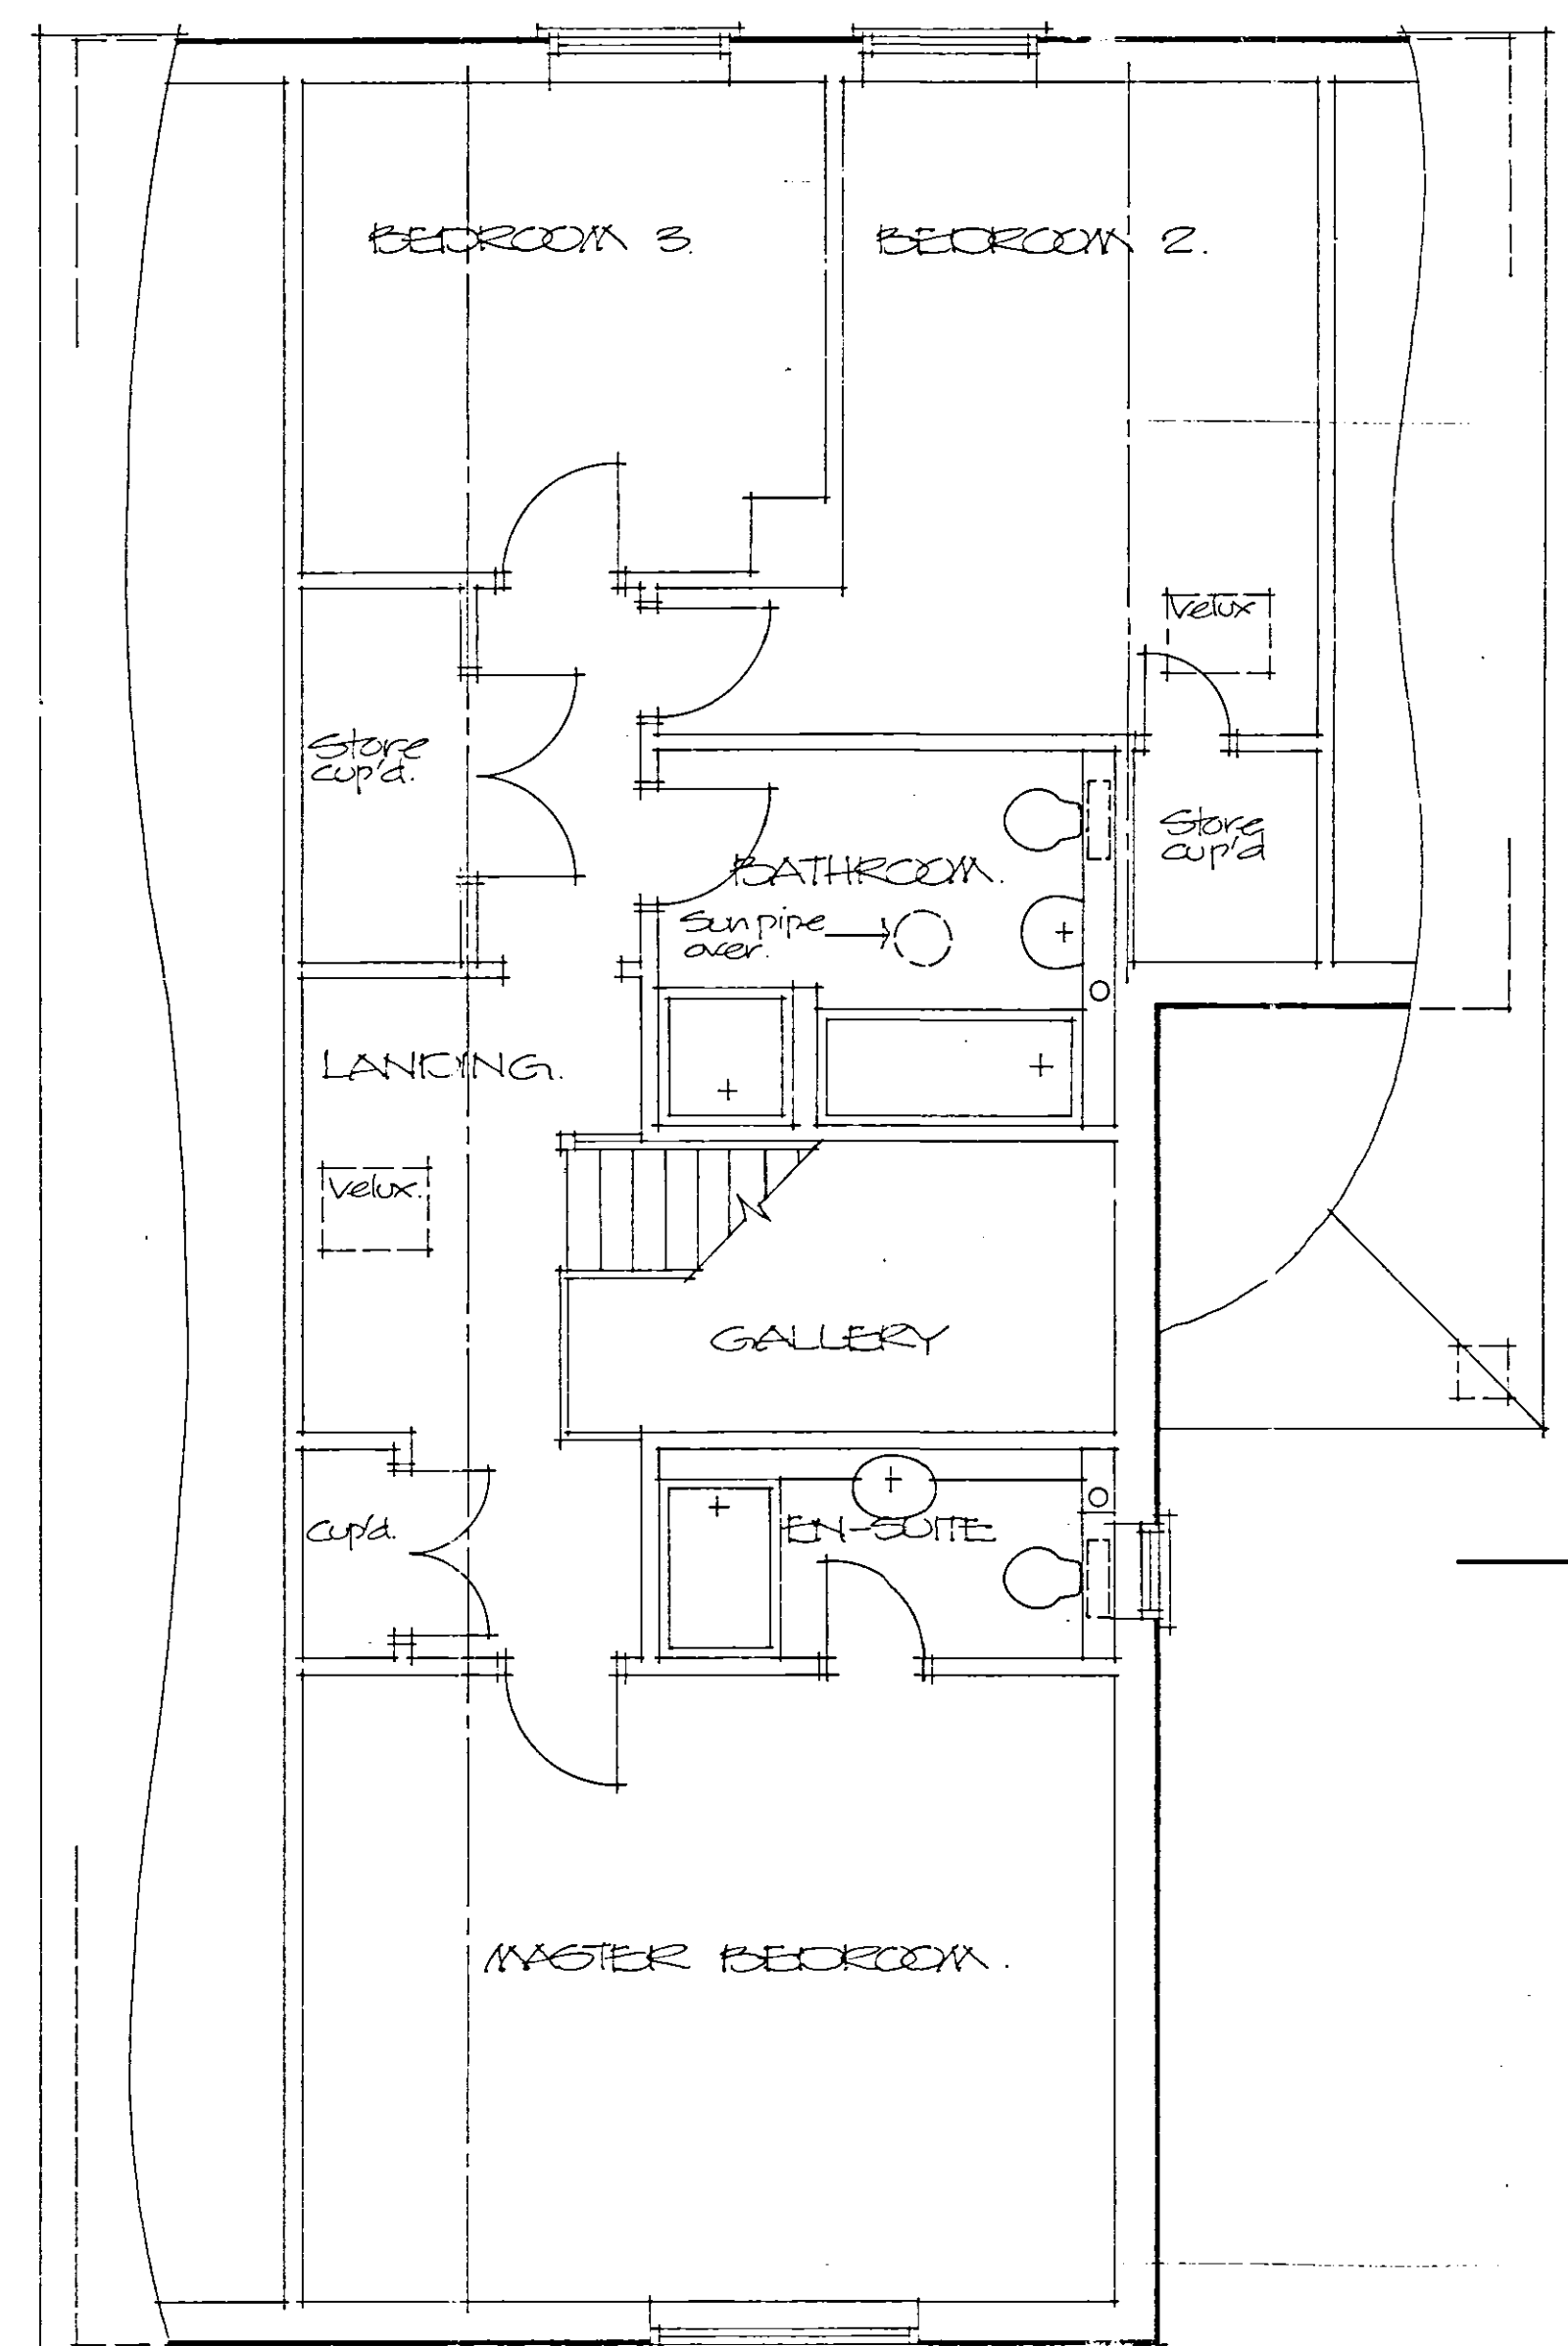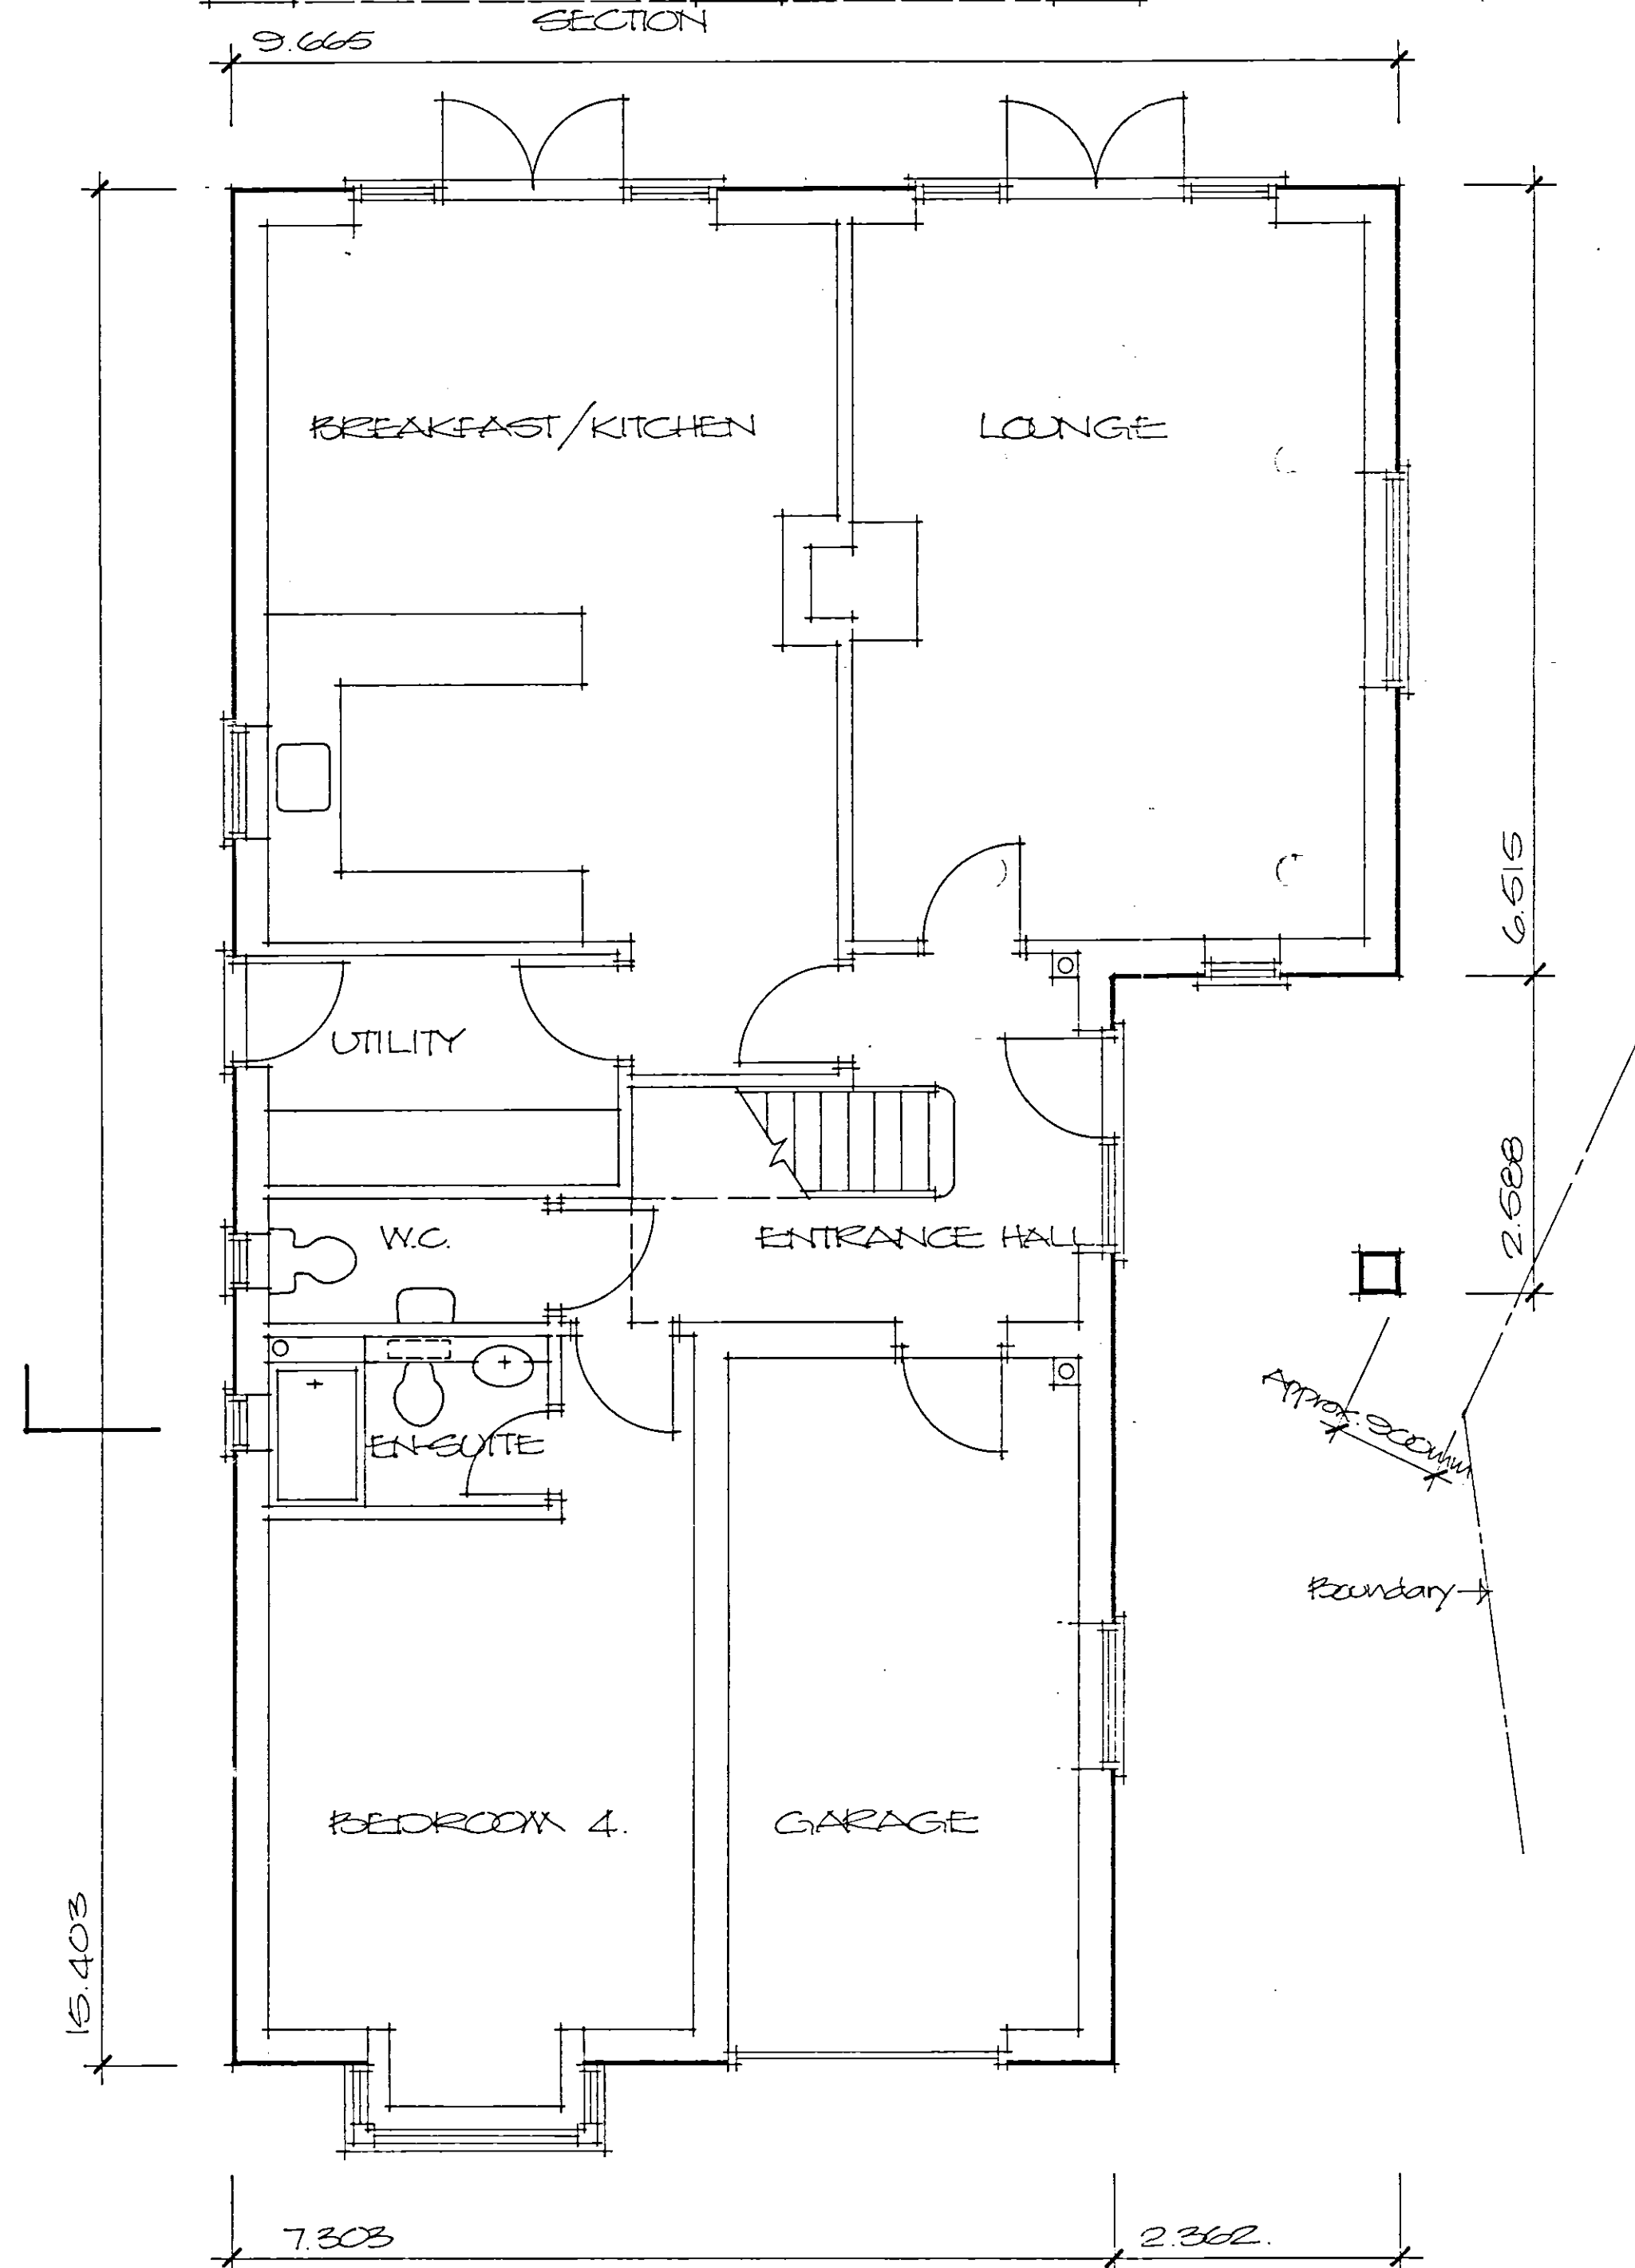

SHDC  
Planning & Development  
- 1 JUN 2007  
Ref: 0730107

#### Finishes:

Roof: Interlocking concrete tiles colour grey. Tile specification to be confirmed. Roof pitch 47.5 degrees.

Walls: Facing brick type and colour to be confirmed.

Windows/doors: UPVC window frames and external doors and frames. Colour to be confirmed.

Project  
**PROPOSED CHALET  
BUNGALOW AND GARAGE  
BETWEEN 7 & 9 BEAR LANE,  
PINCHBECK, SPALDING.**

**ALAN HORNSBY**  
ARCHITECTURAL SERVICES LTD  
"Little Acre"  
Peak Hill, Cowbit,  
Spalding, Lincs. PE12 6AW  
Tel. Holbeach (01406) 380591

Client  
**MR H S BOYALL**

Scale 1:50 & 1:100 Drg. no. 06/61/02  
Date May 2007