




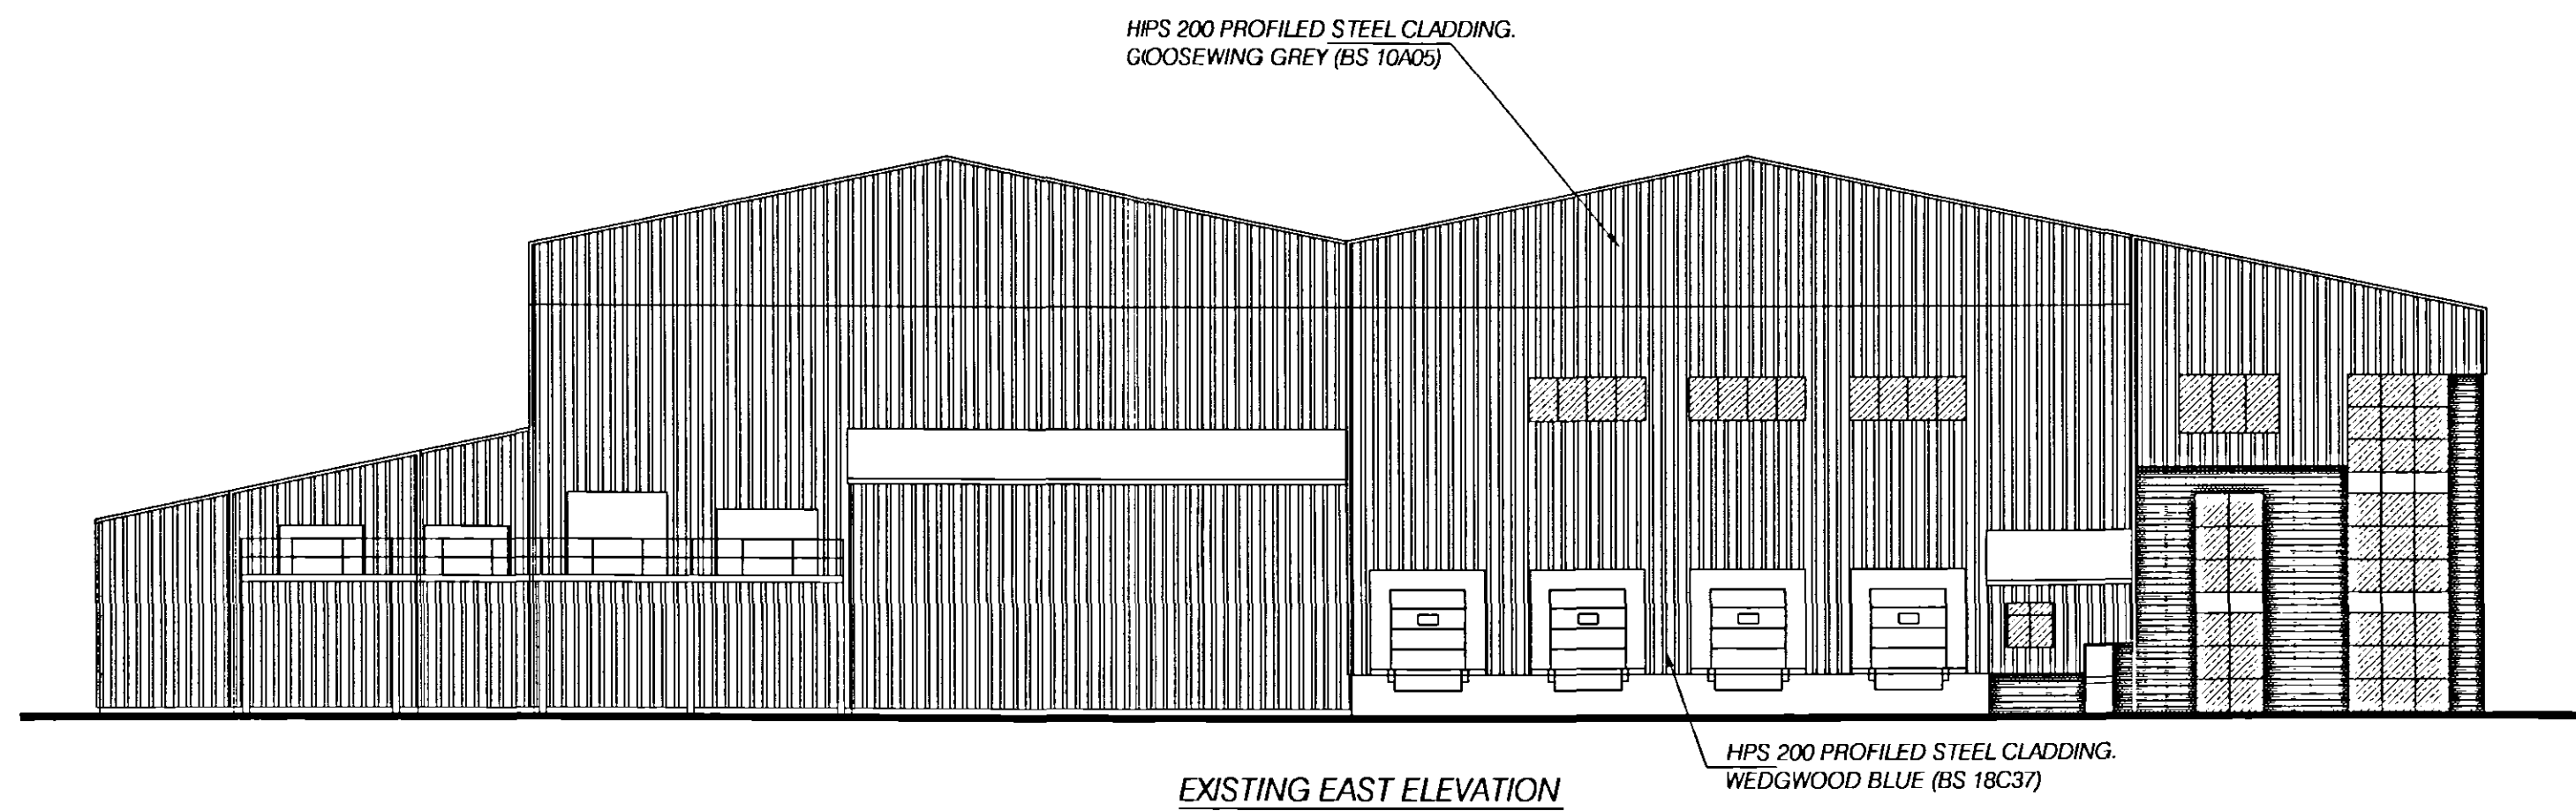


EXISTING EAST ELEVATION

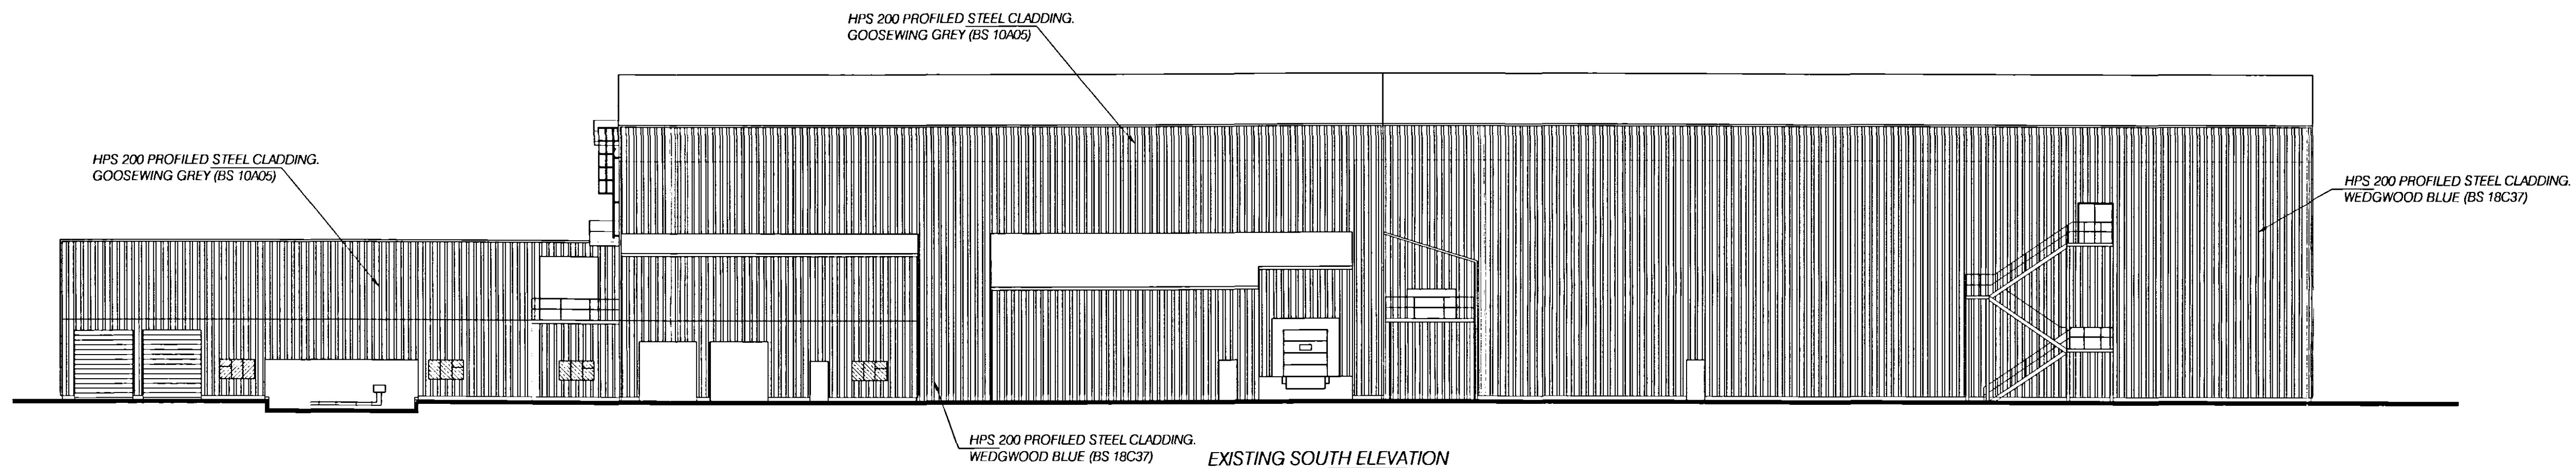

EXISTING SOUTH ELEVATION

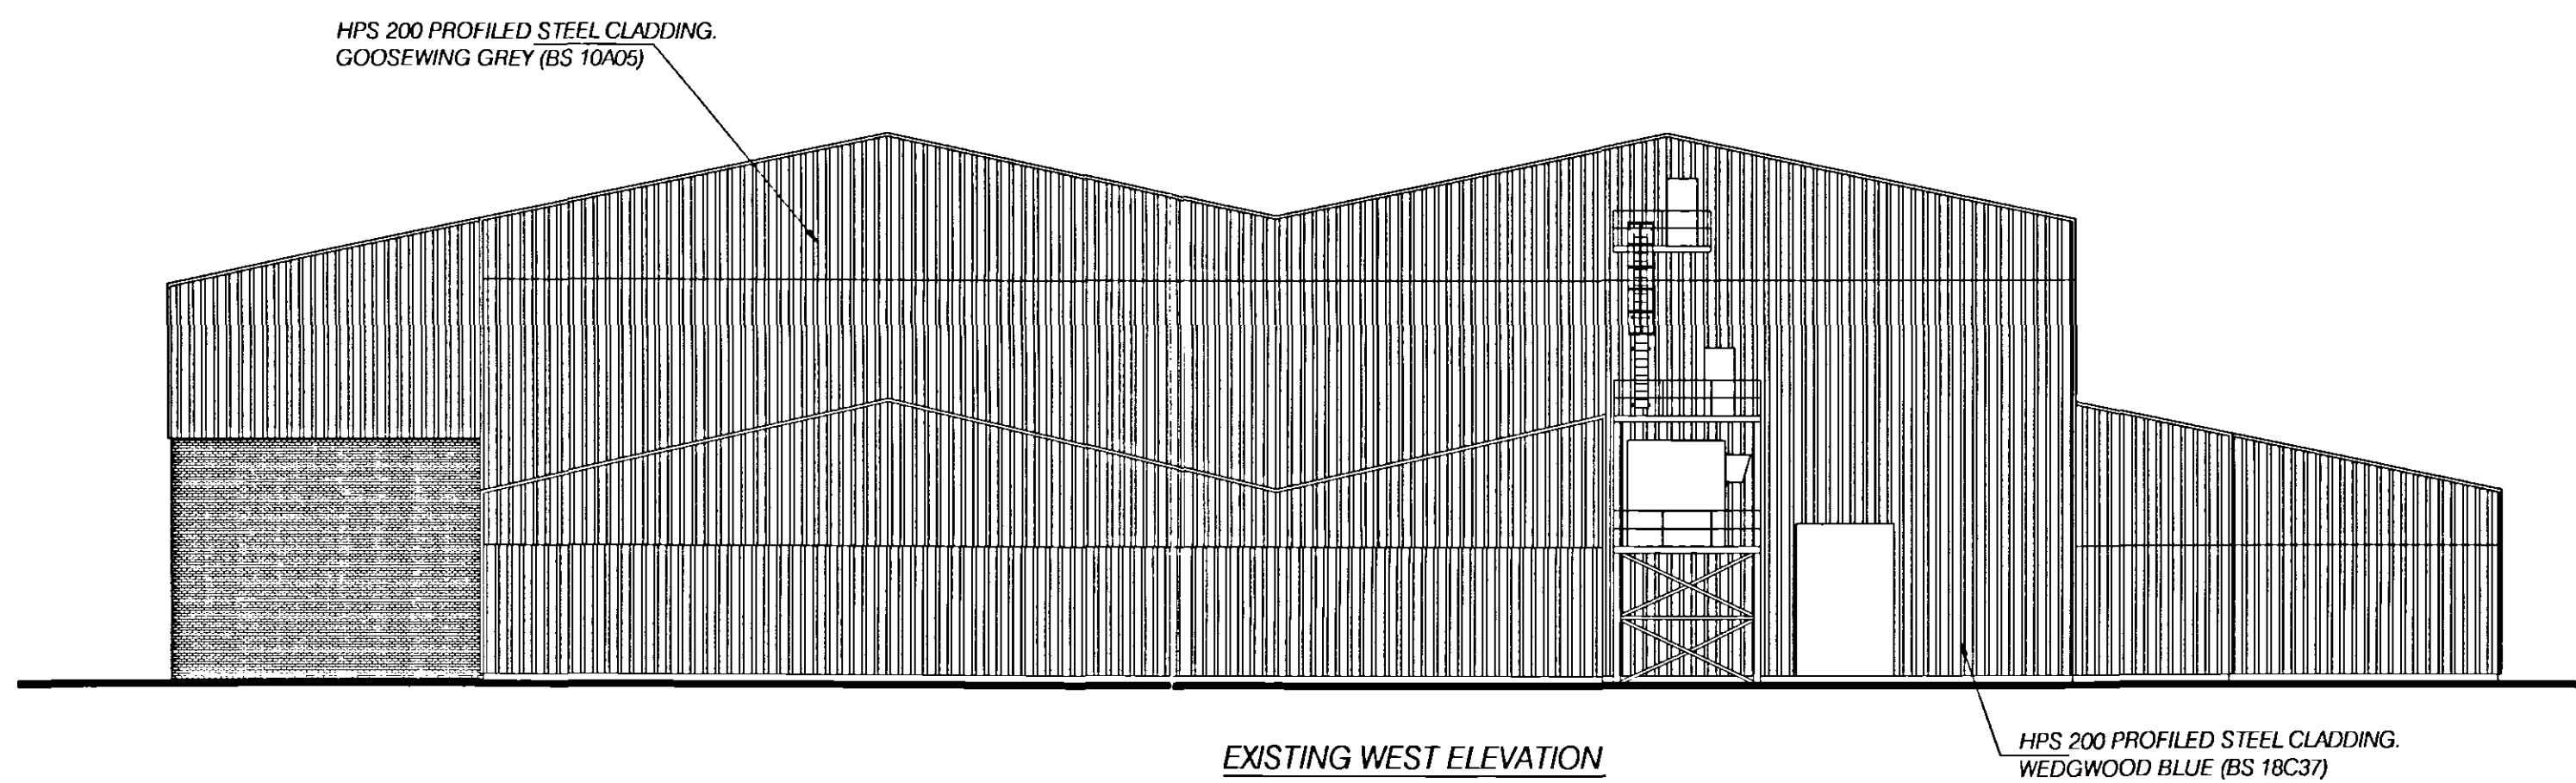

EXISTING WEST ELEVATION

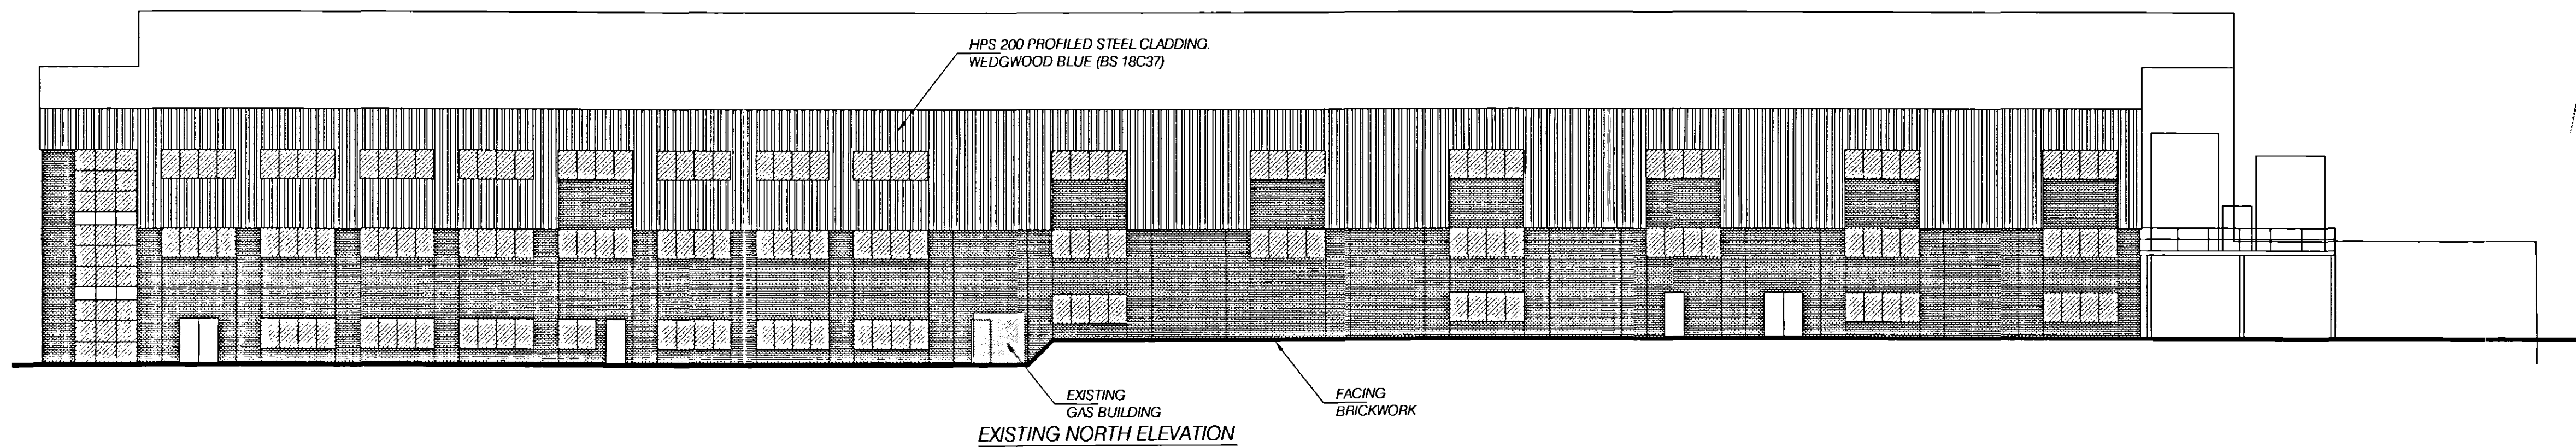

EXISTING NORTH ELEVATION

SHCC
Planning & Development
- 1 JUN 2007
0734/07

REV	DATE	REMARKS
A	21.12.06	GENERAL AMMENDMENTS
STATUS PLANNING		
SRC SIDEBOTTOM RICHARDSON CHENG LTD CONSULTING STRUCTURAL AND CIVIL ENGINEERS 15 HIGH STREET, SPALDING, Lincs. PE11 1TW TEL: (01775) 712660 FAX: (01775) 712635 E-MAIL: info@src.co.uk		
PROJECT Proposed Extension To Meat Processing Plant Spalding, Lincolnshire for Woodhead Brothers		
TITLE Existing Elevations		
DATE	11/06	SCALE 1:200
DRAWN		CHECKED
DESIGN		FILENAME 37506-20
DRG No. 37506/20		REV A

DETERMINED
PLAN