

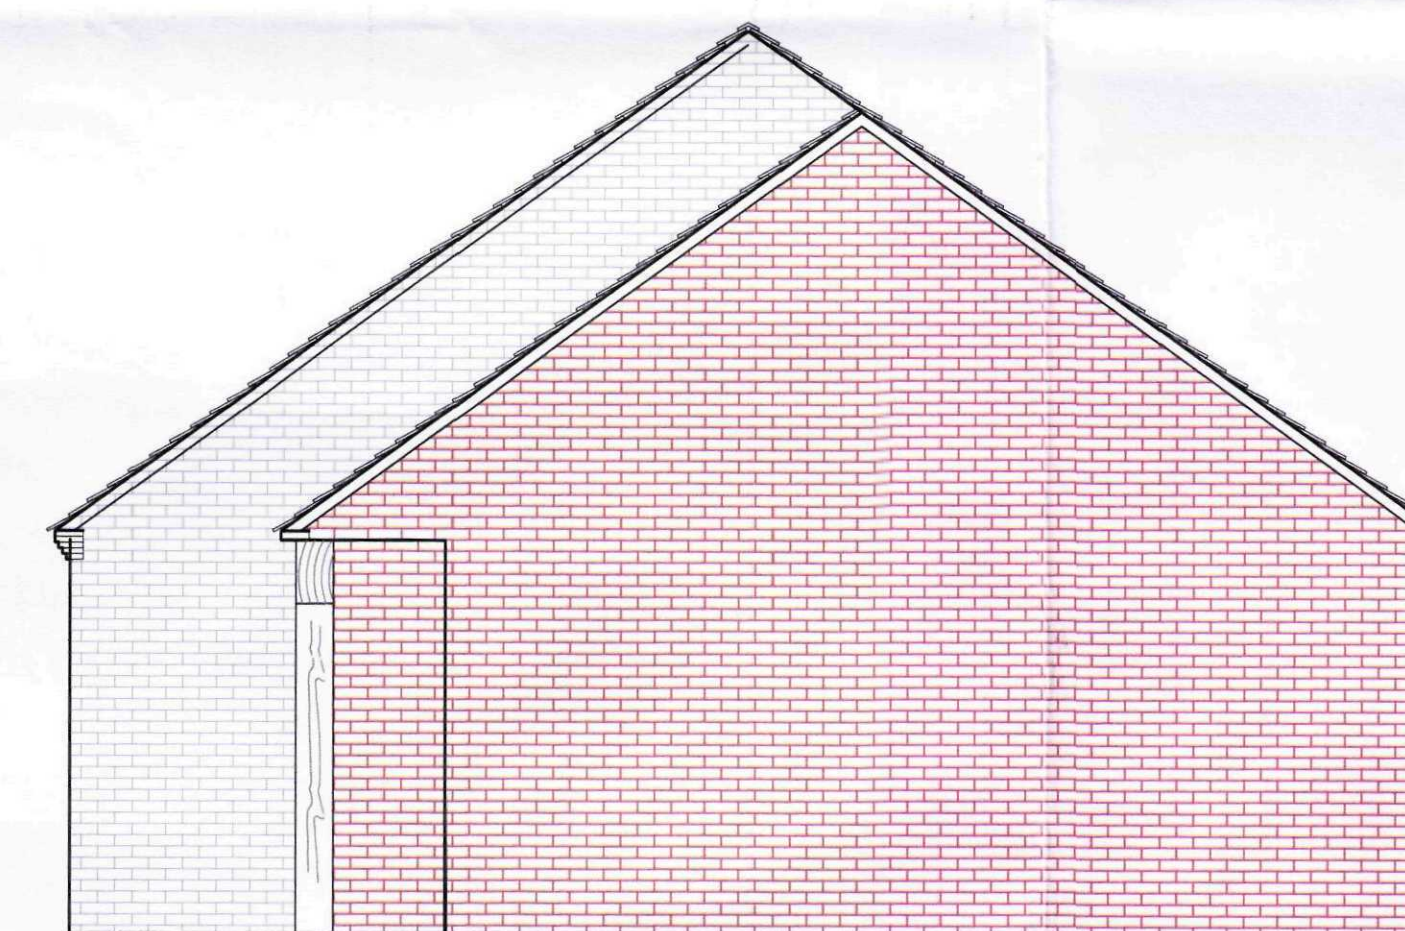
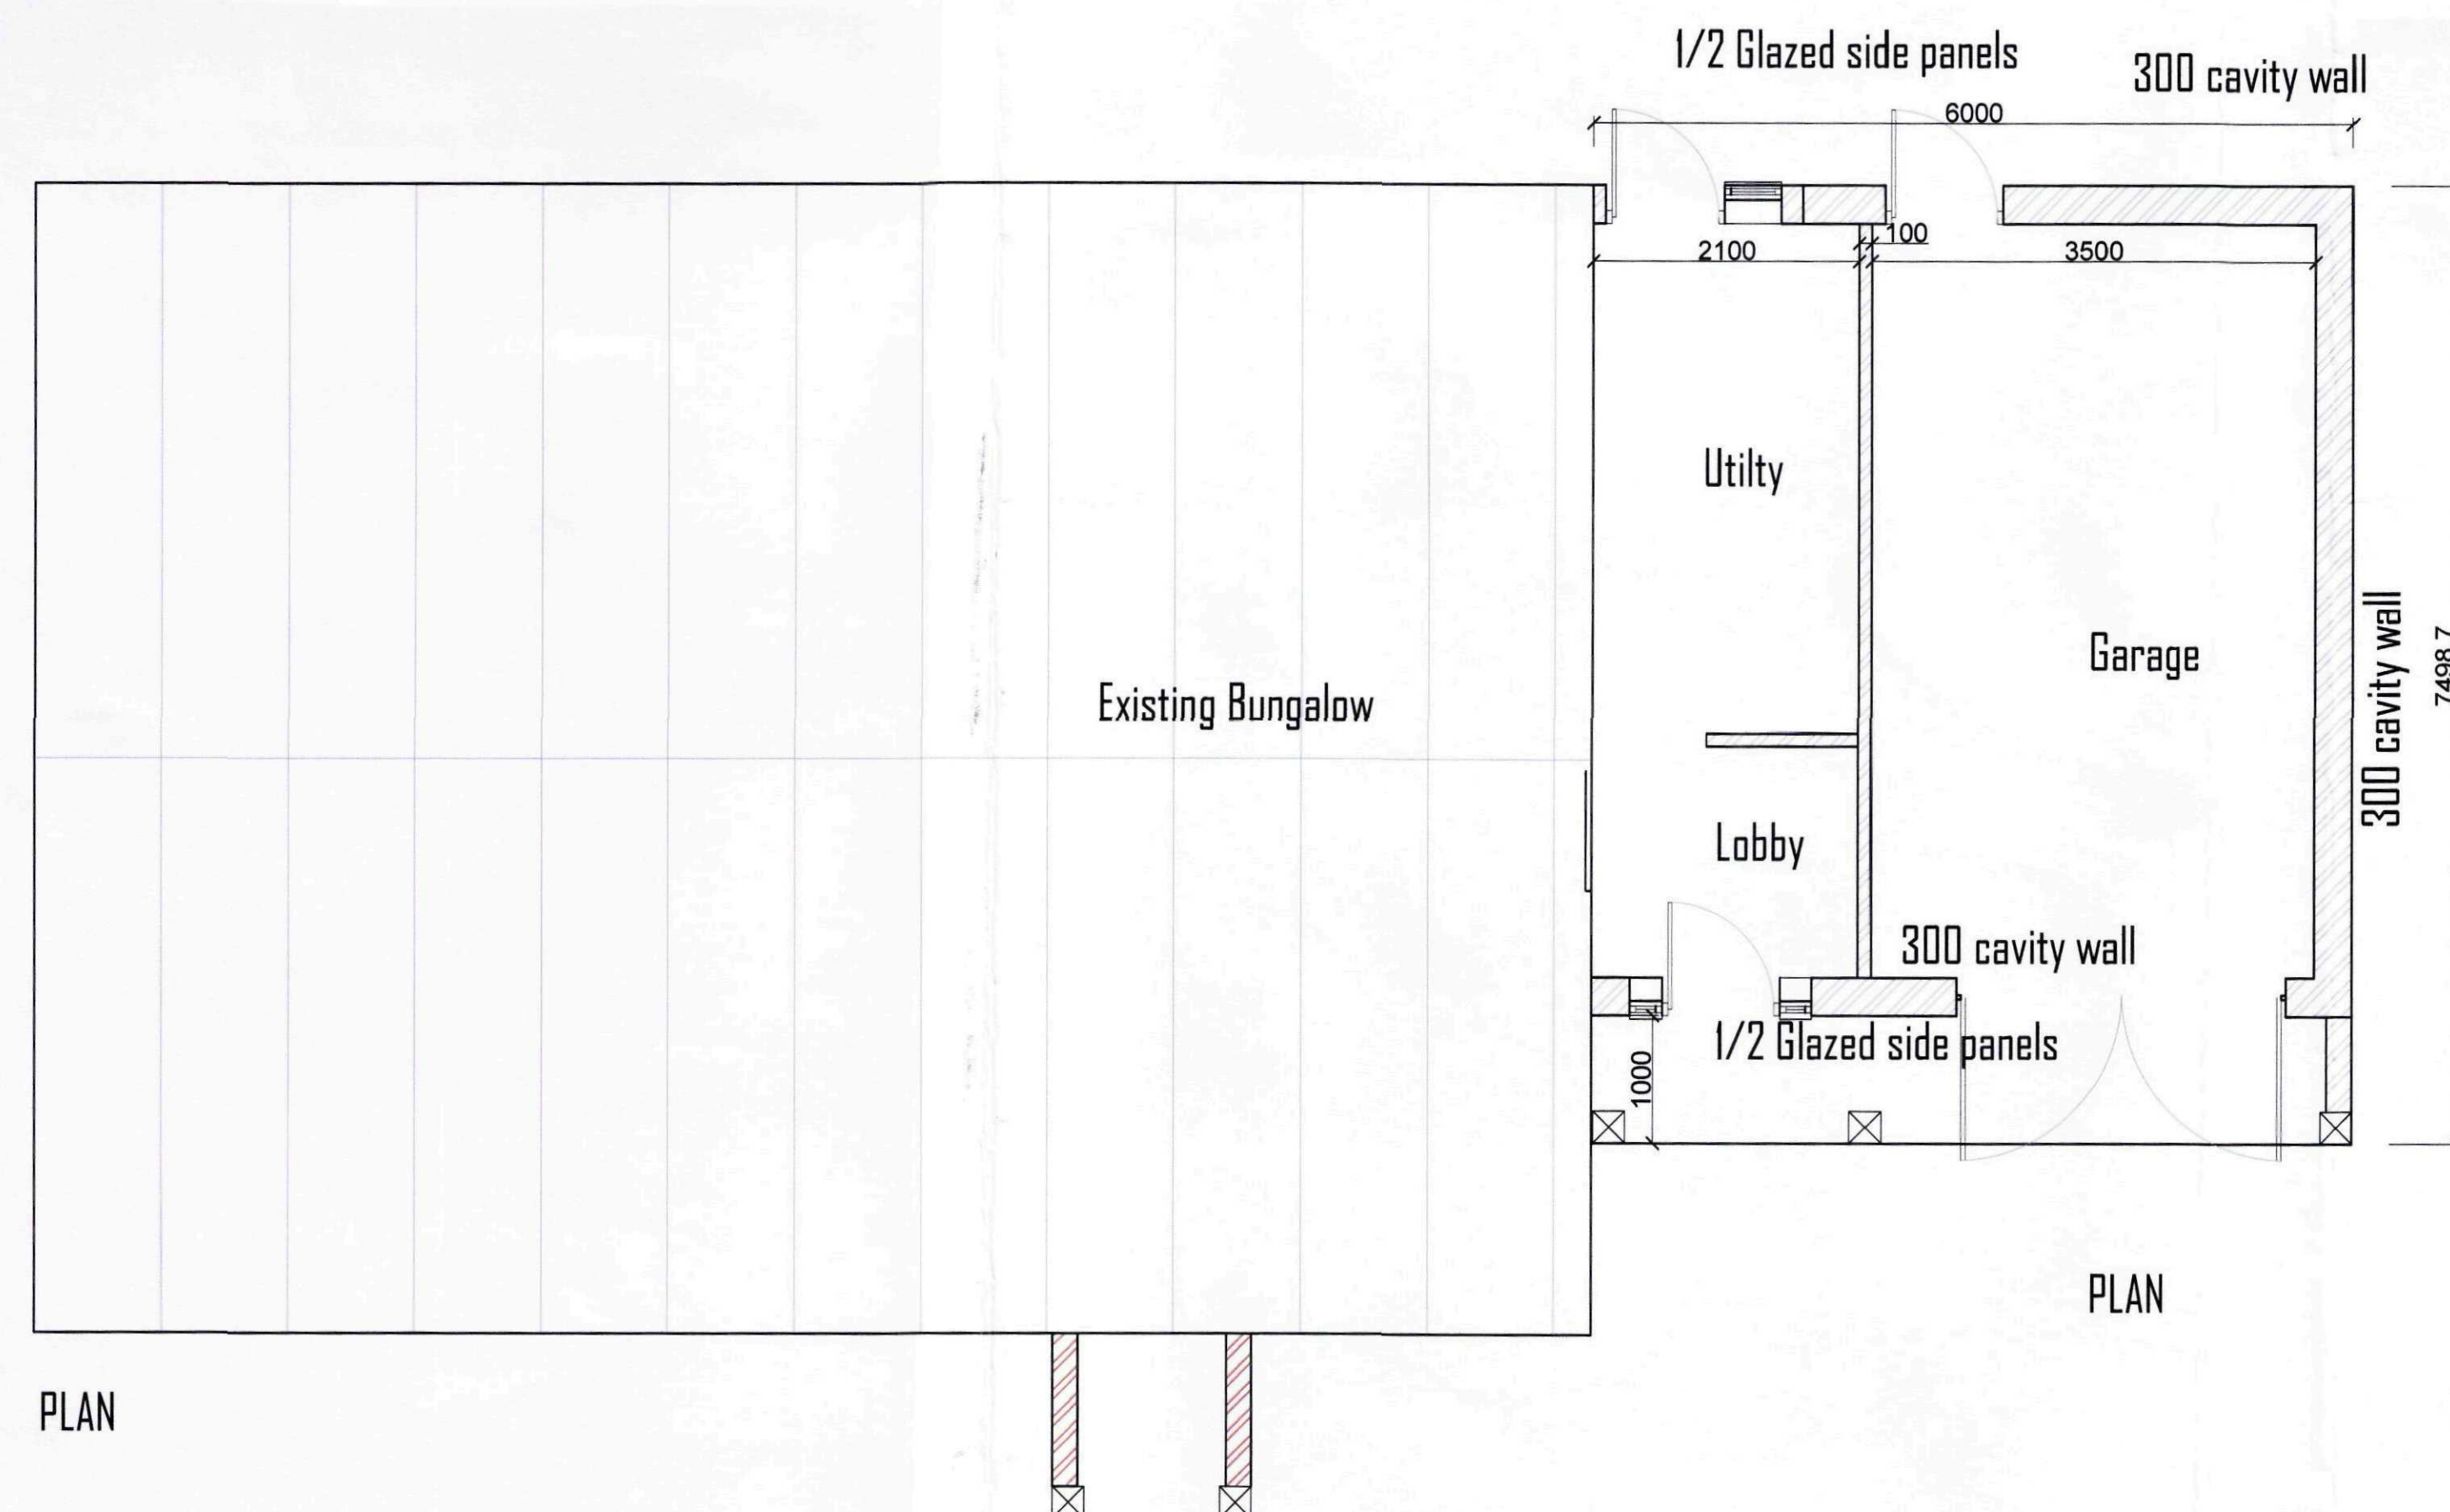
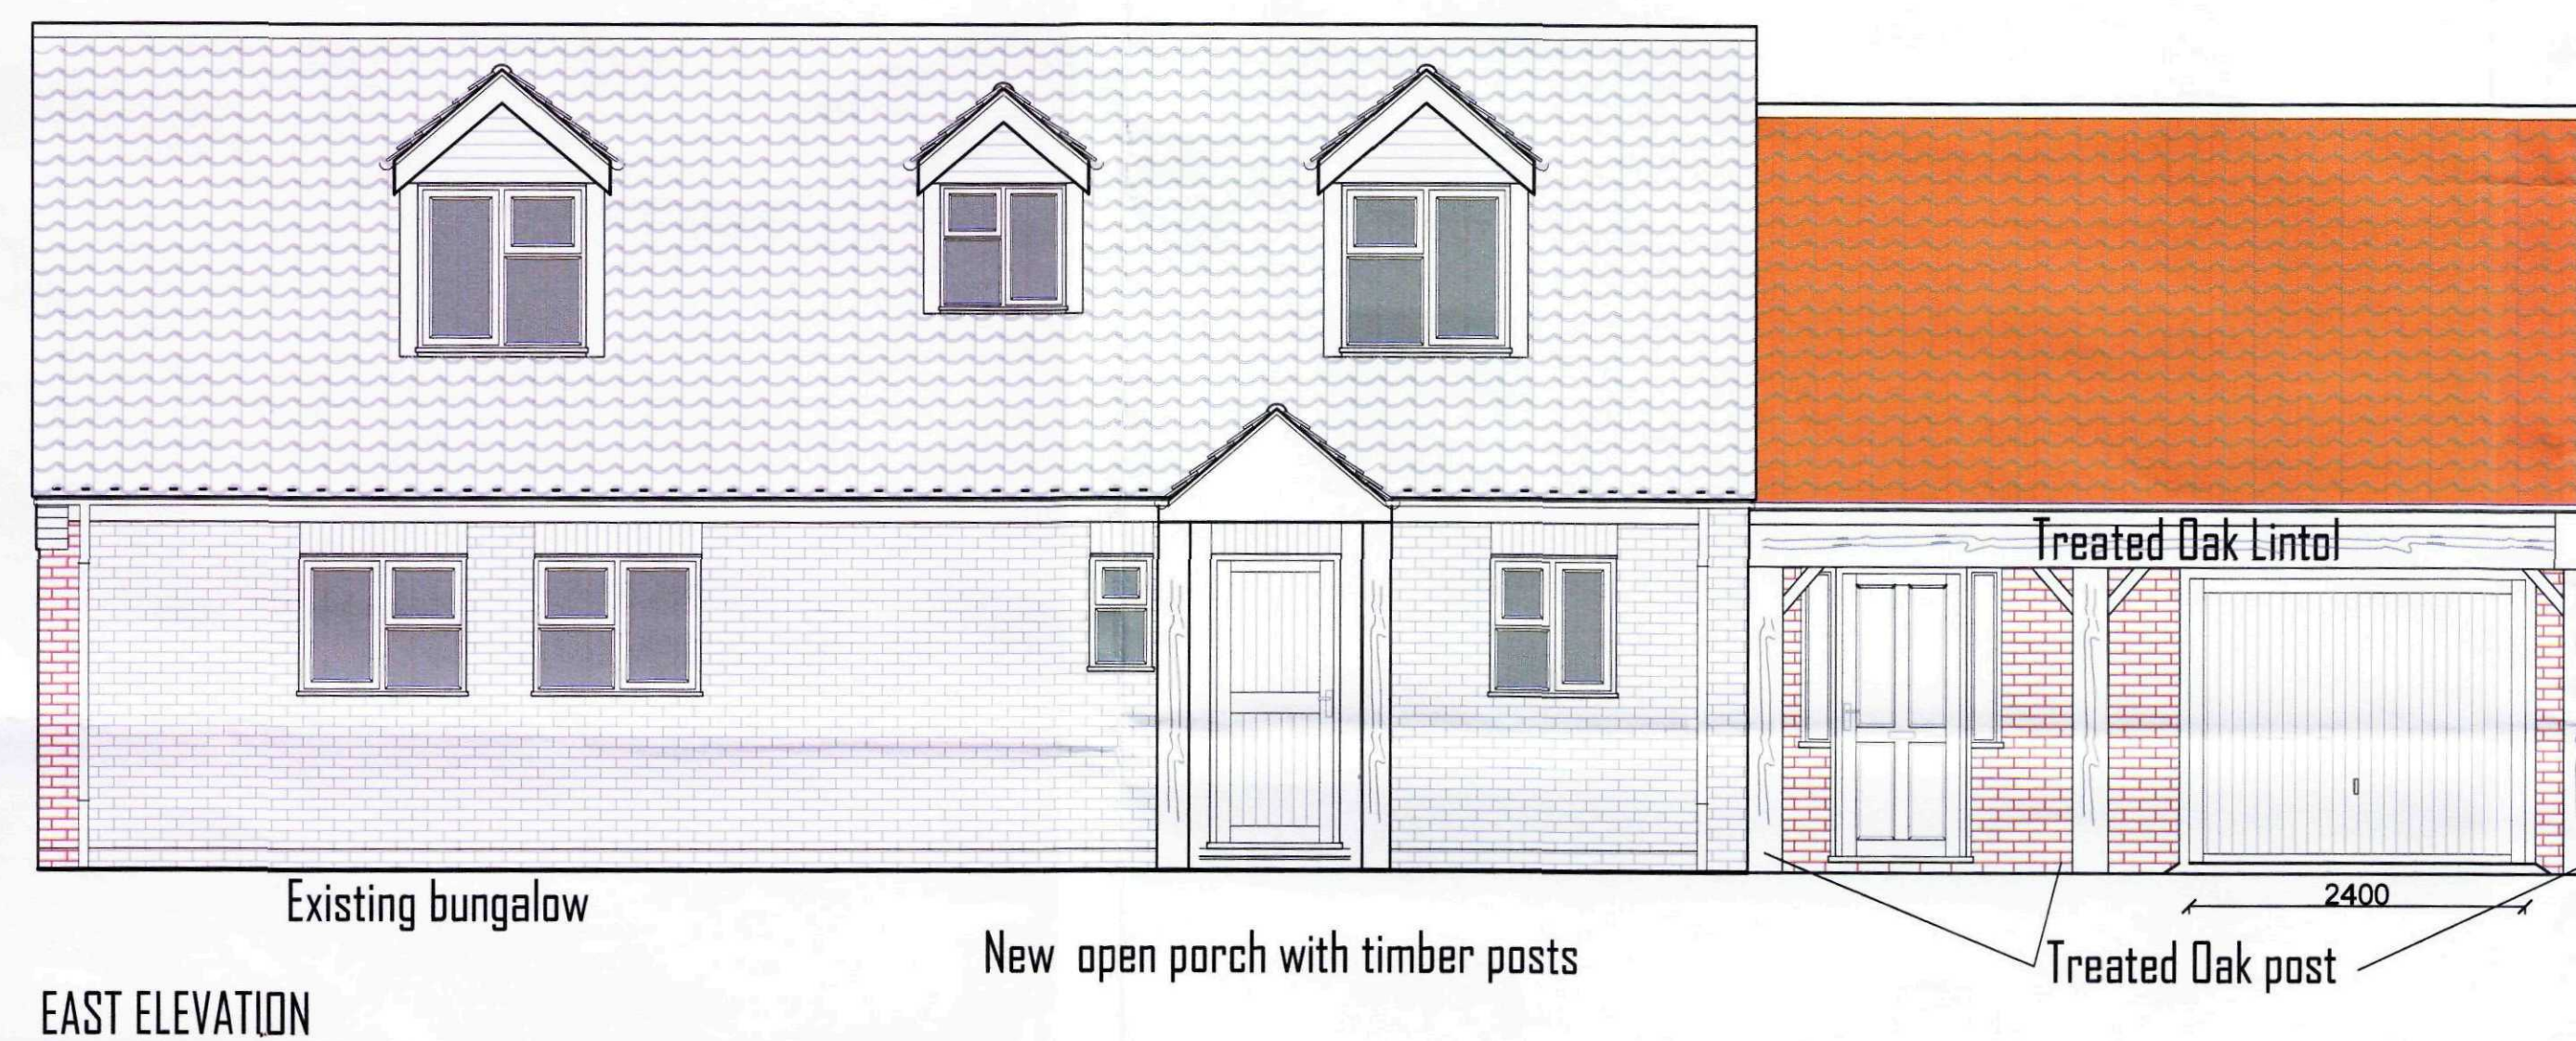
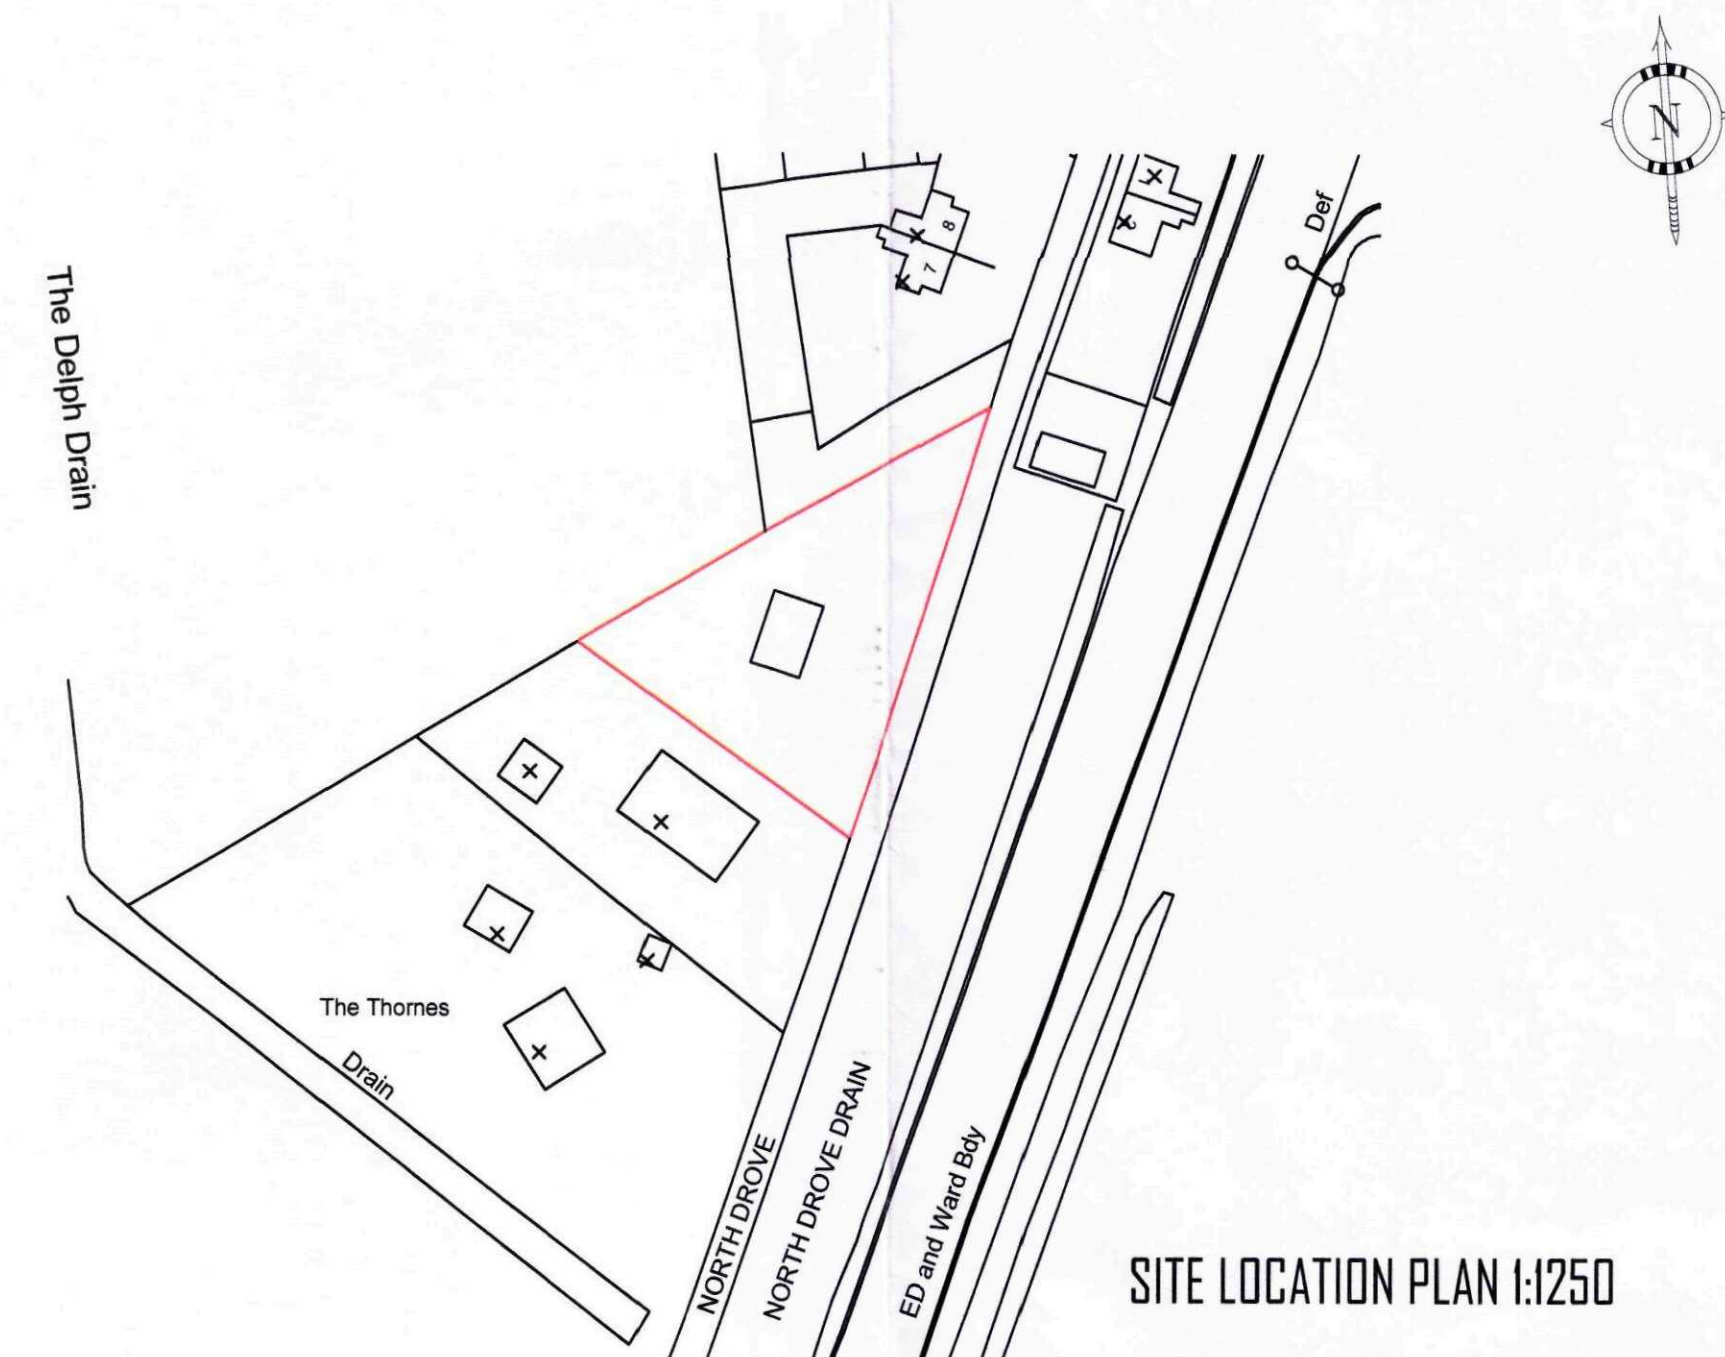


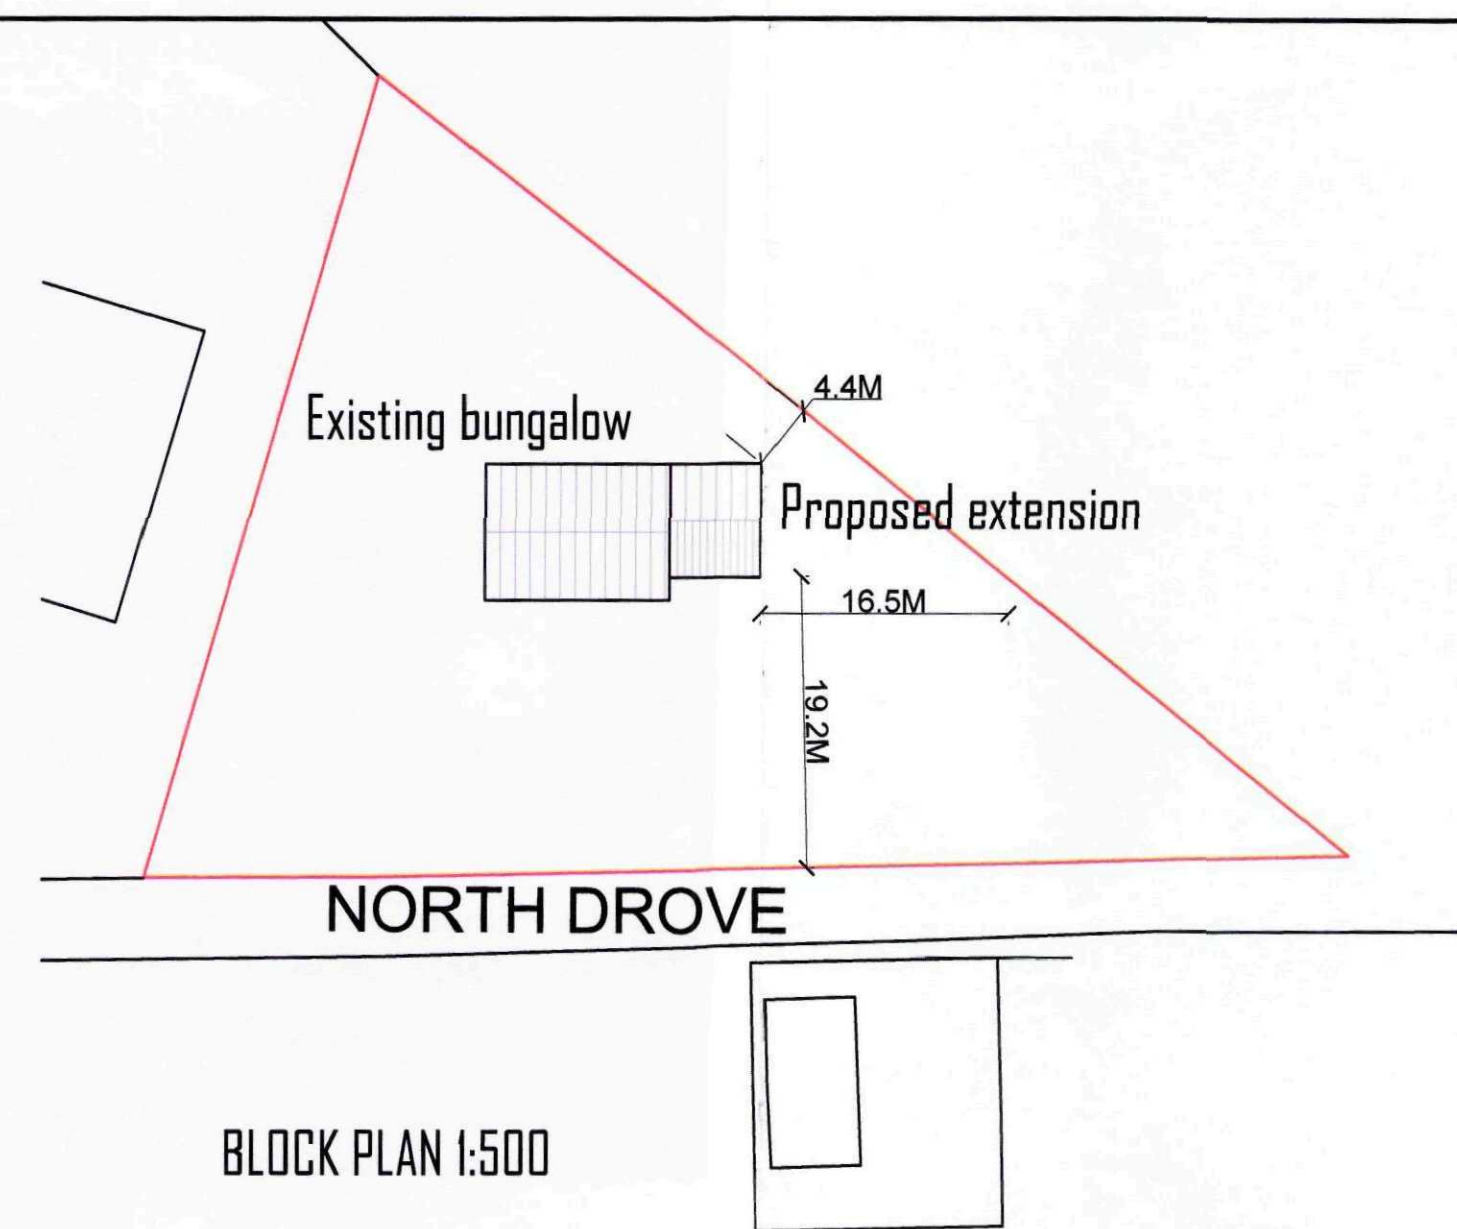

NORTH ELEVATION

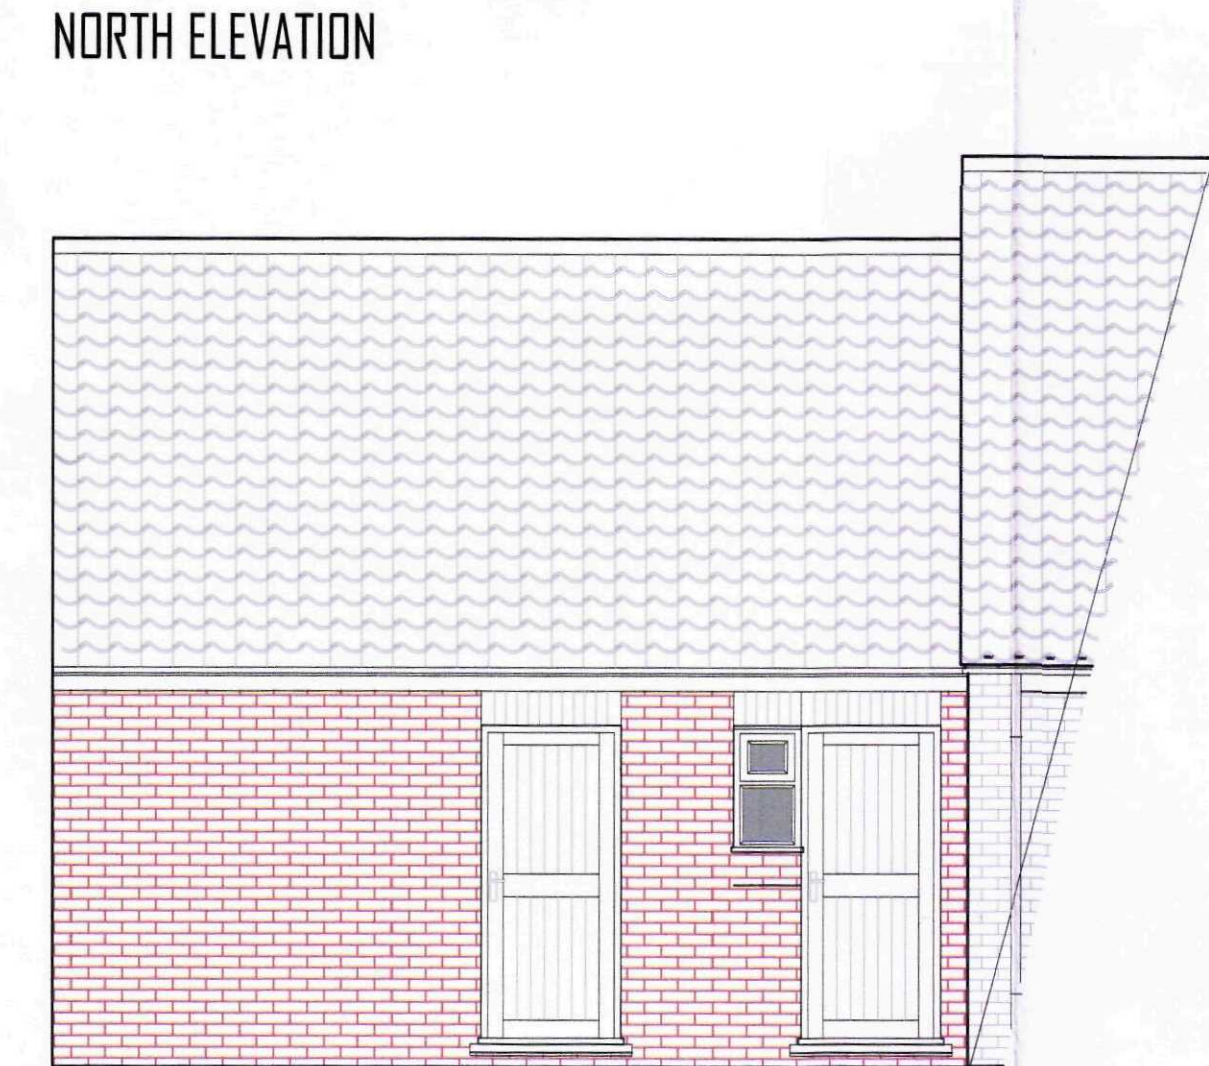

SHDC
Planning & Development
06 SEP 2010
Ref: 0736-10

NOTES: DO NOT SCALE. ALL DIMENSIONS MUST BE CHECKED ON SITE.	
This drawing is prepared and issued for the purpose of providing information only. It is not to be used for any other purpose without the written consent of the author.	
Client:	TINA ROGERS
Job Title:	PROPOSED ALTERATIONS TO BUNGALOW
Drawing Title:	PROPOSED SCHEME
Site Address:	North Drove Spalding PE11 3JF
Scale:	1:50/500
Date:	10/08/10
Drawn By:	DRW
Drawing No:	TRS/EX/001
 PLAN-IT DESIGN LTD UNIT 27F, HARBORVIEW, LIME GROVE, LONDON, SE16 5LH TEL: (02045) 844 037 FAX: (02045) 844 477	