


PLEASE NOTE:
This drawing is for planning
application purposes only.
Existing survey details were
provided by the client, therefore
JB Architectural Design Services
cannot accept any responsibility
for incorrect measurements or
anomalies/errors as a result of.

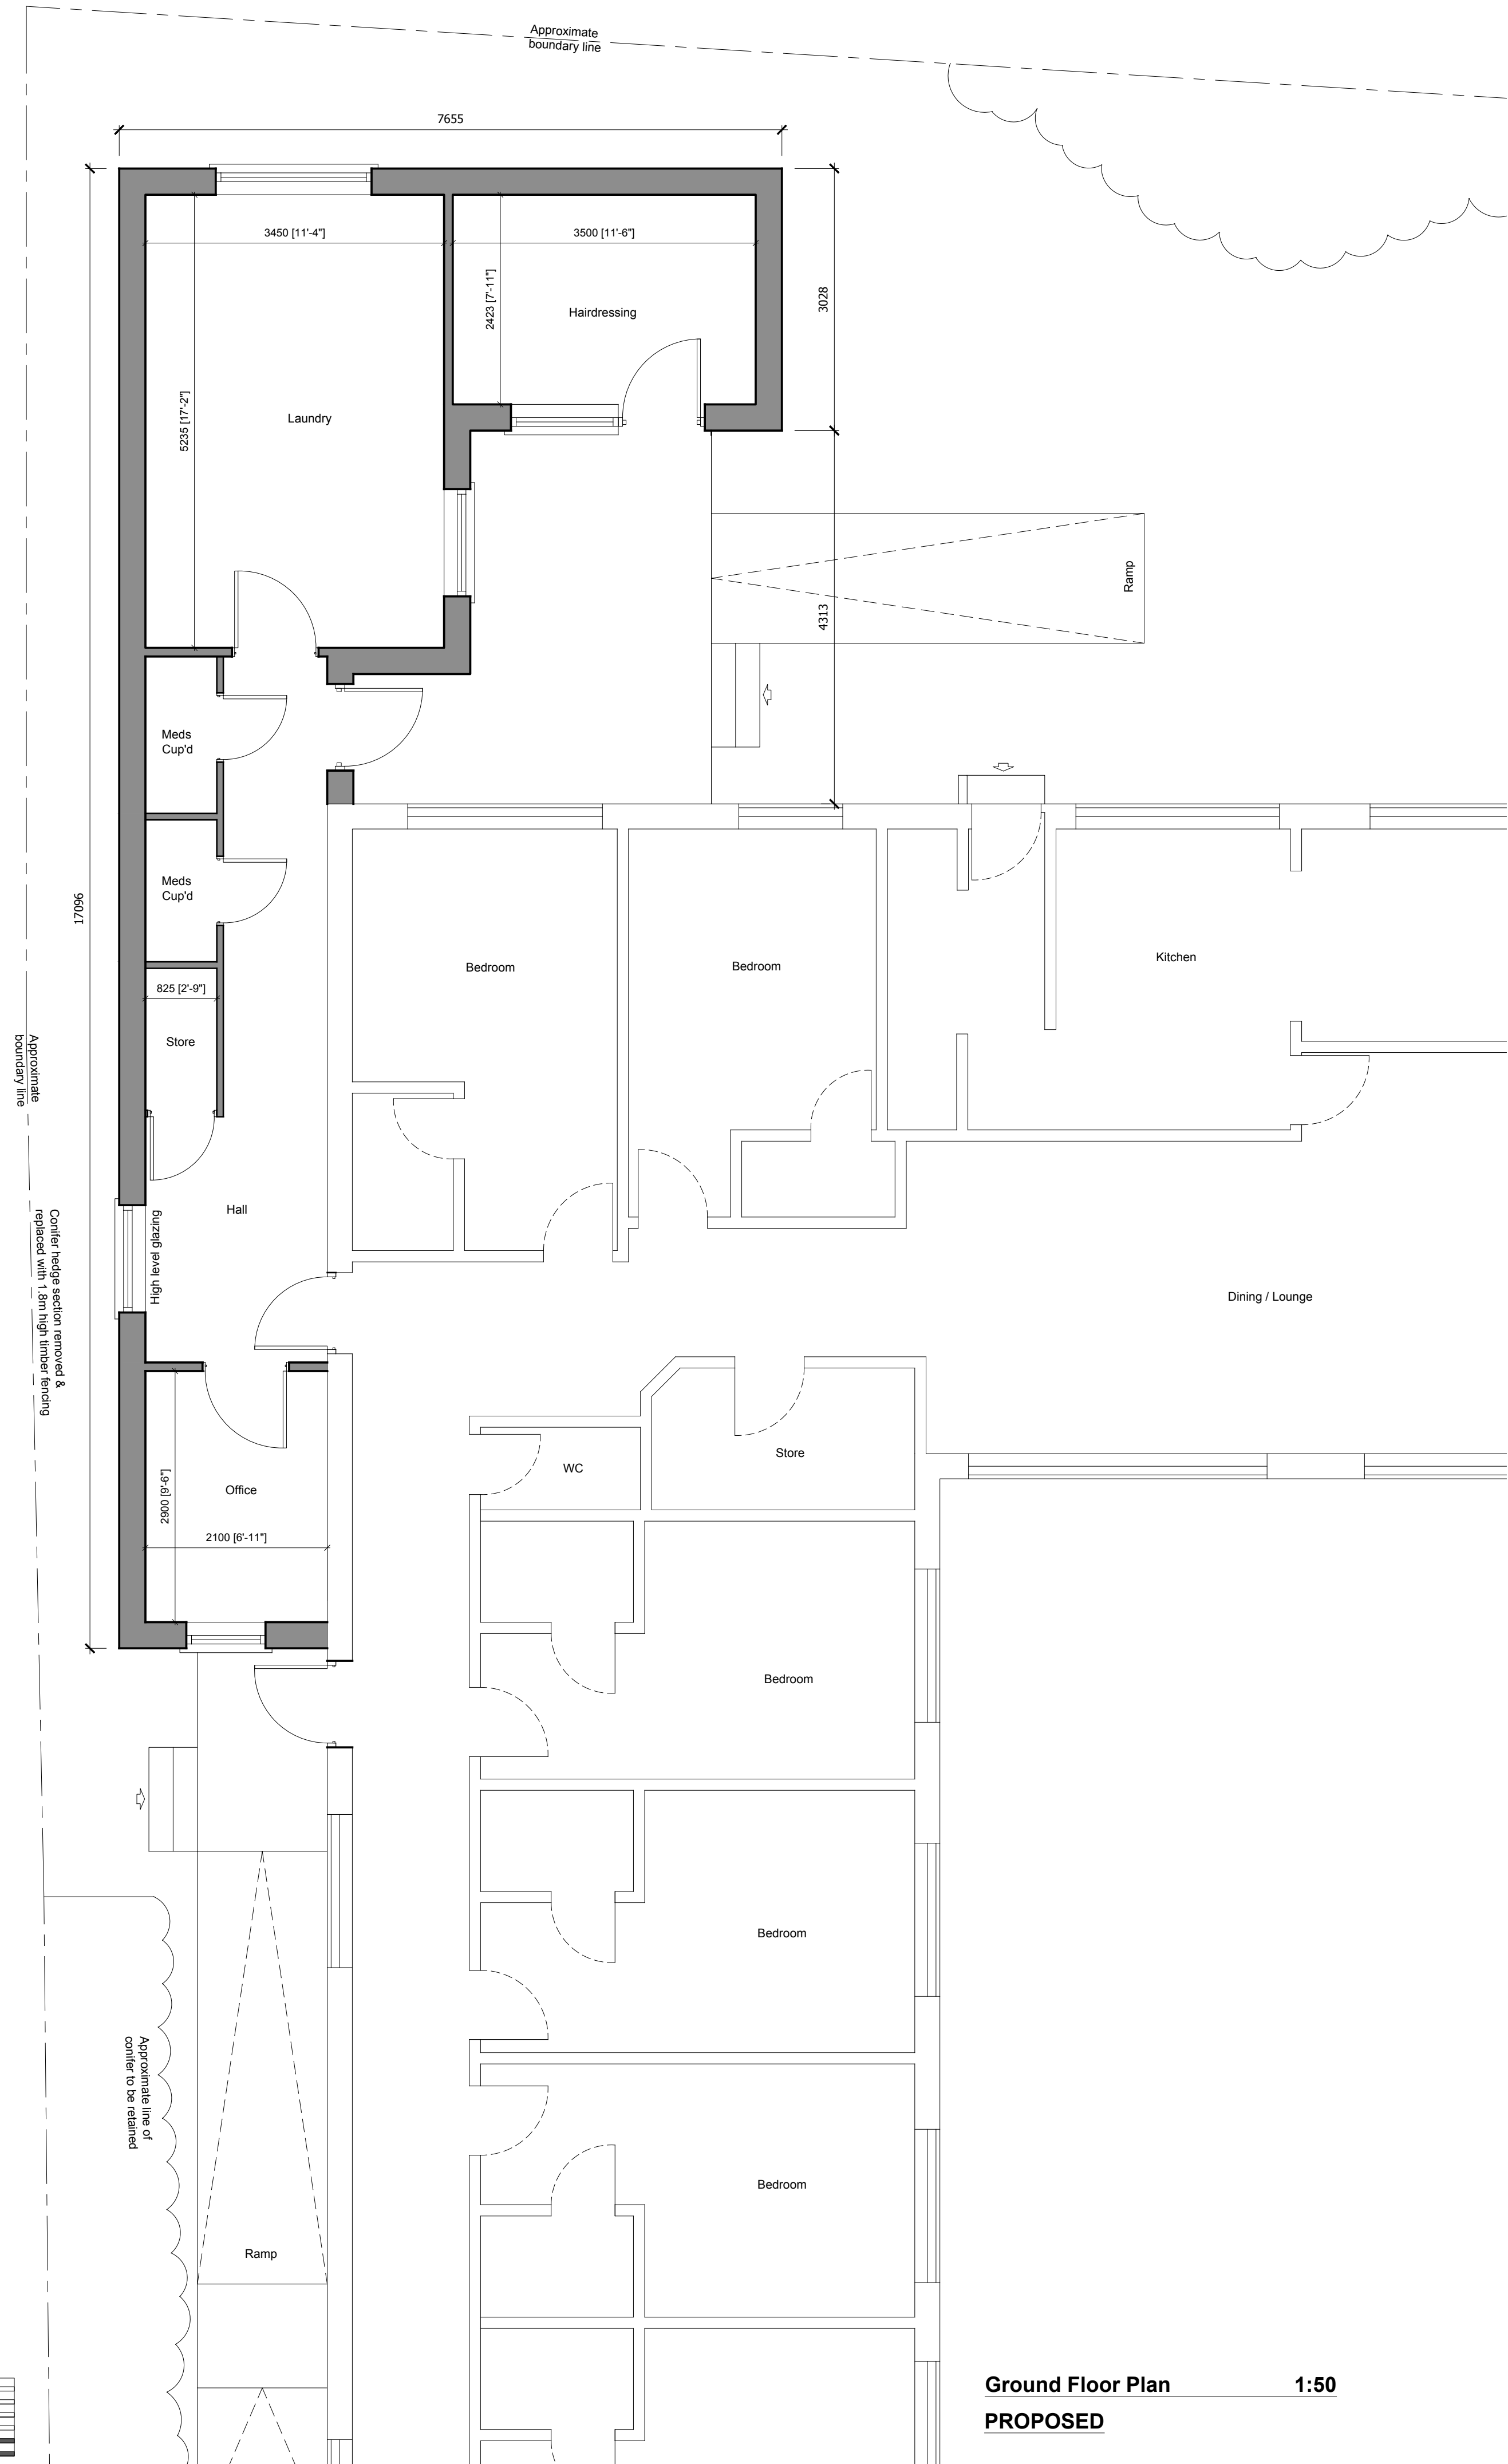

Ground Floor Plan 1:50
PROPOSED



Ground Floor Plan 1:100
EXISTING

THIS DRAWING IS FOR THE
PURPOSE OF INTERIOR
DESIGN/LAYOUT PLANNING ONLY

The details and information shown herein relating to existing details, are as obtained by visual
survey observation method suitable for planning purposes only. Although an reasonable effort
has been made, no guarantee can be made or given for the completeness or accuracy of this
information. Dimensions were taken from surface measurements as found on the day of
survey & responsibility cannot therefore be taken for any discrepancies due to changes in
surface features or structural issues.

Revisions:

JB Architectural Design Services
Durham House, 44 Northorpe Road
Donington, Spalding, PE114XU

M: 07837 735718
E: info@brammadesign.co.uk
W: www.brammadesign.co.uk

Client: GSD Care T/A Brun Lea
Project: Brun Lea Residential Home
21 Surfleet Rd, Pinchbeck, Spalding

Drawing: Proposed extension
Floor Plans

Scale: 1:50, 1:100 Paper Size: A1 Date: 10/09/20 Drawn: JRB
Drawing Number: 164-01-DD01 Rev:

Do not scale or measure from this drawing. All dimensions to be checked on site or in the
working plans and confirmed. All dimensions should be reported to the client office.
This drawing should be used in conjunction with any associated specifications, standard
details, schedules and drawings. It is not to be used for any other purpose.
The copyright in this drawing is owned by JB Architectural Design Services