



CDM NOTE:
The design has been undertaken as far as possible to avoid risks to health and safety or to reduce and control the effects of any unavoidable risks.
Any relevant information identifying risks which are not able to be eliminated will be included within the project Health and Safety file.


PLEASE NOTE:
This drawing is for planning application purposes only. Existing survey details were provided by the client, therefore JB Architectural Design Services cannot accept any responsibility for incorrect measurements or anomalies/errors as a result of.

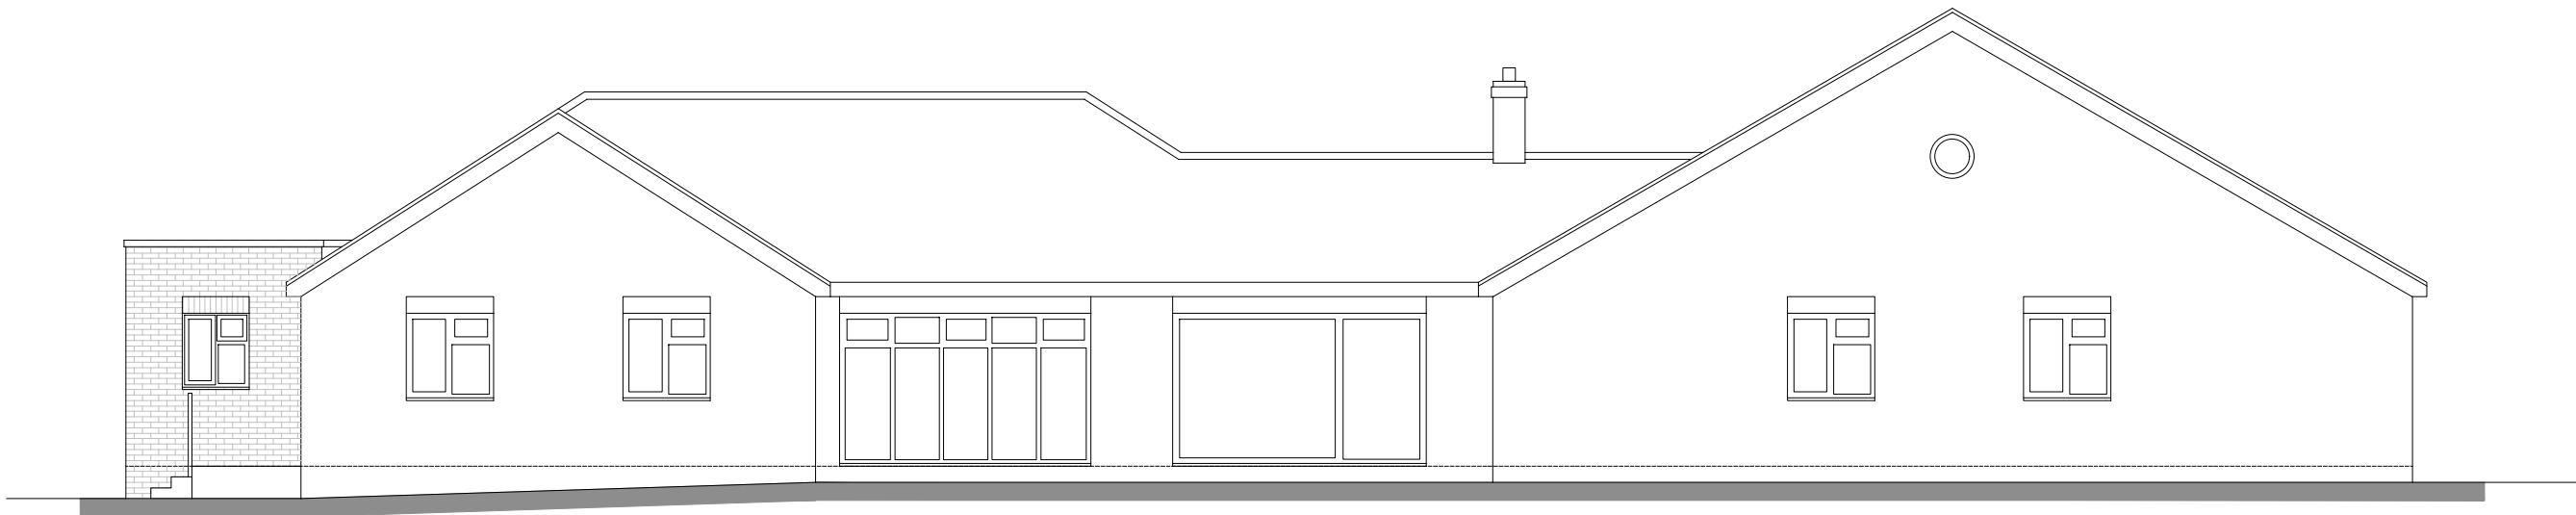

Front Elevation

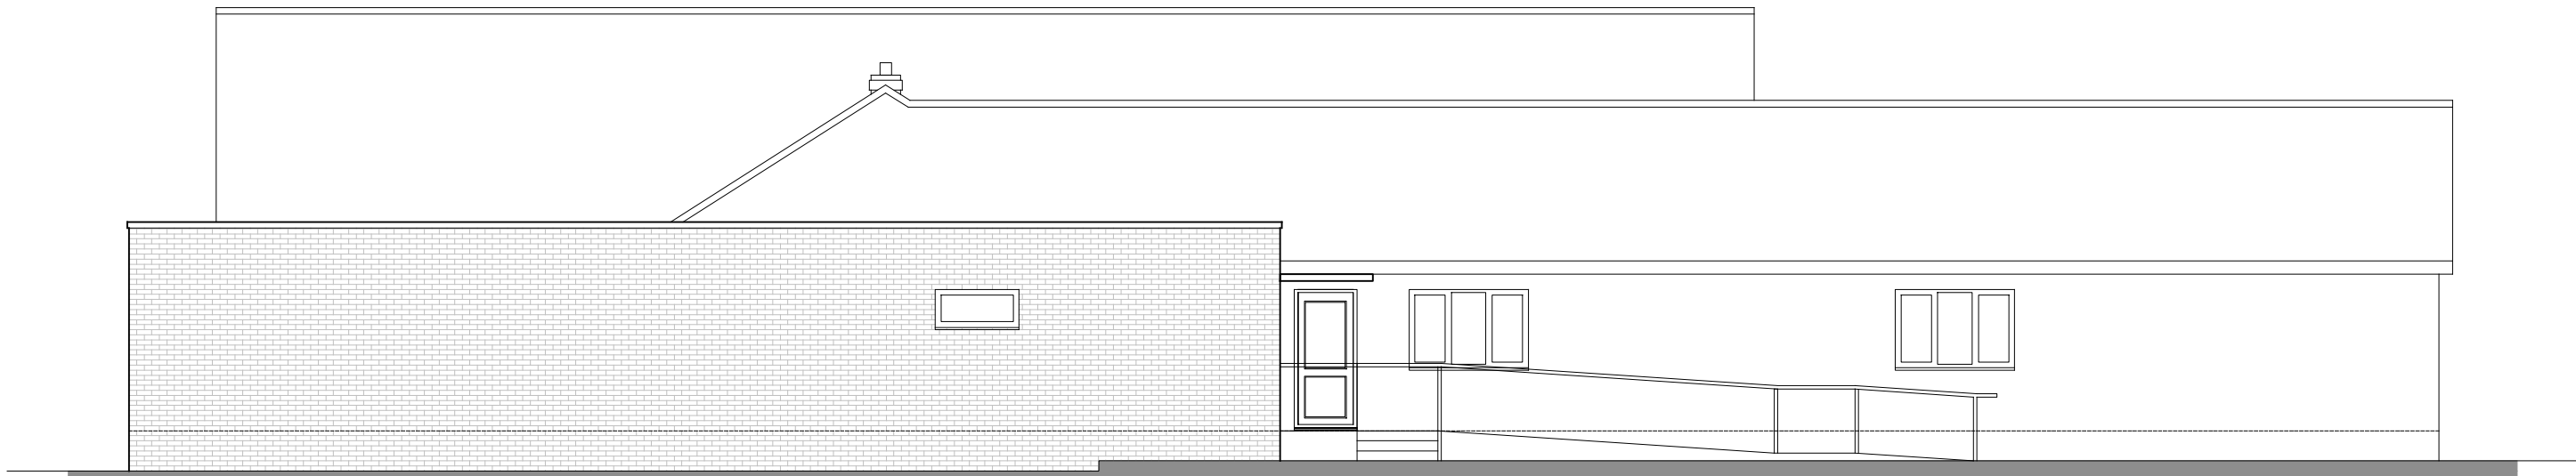


Side Elevation

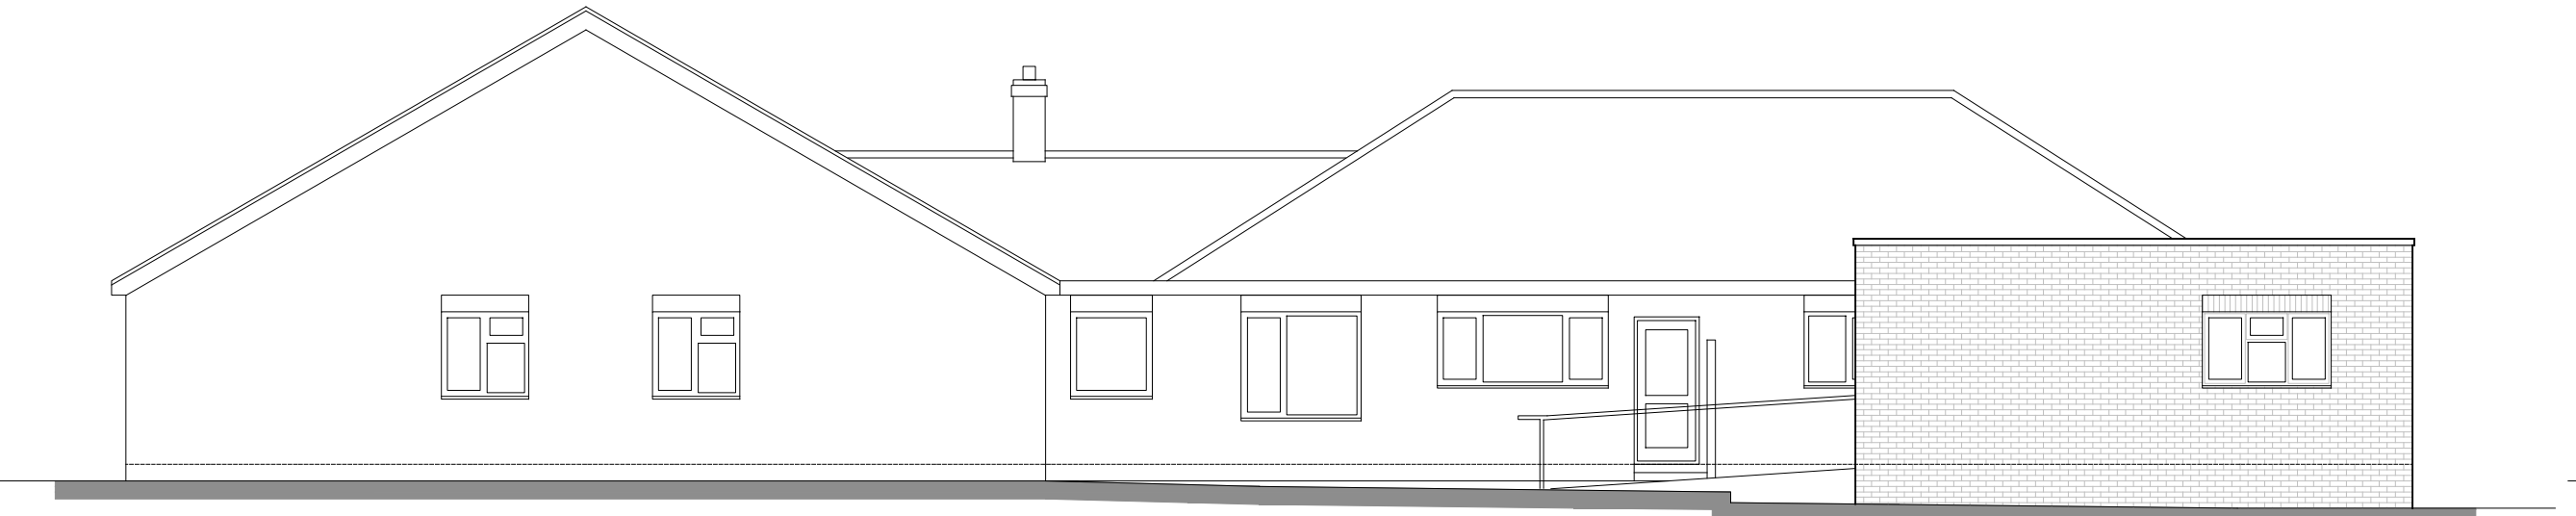

Rear Elevation


Proposed Elevations

1:100

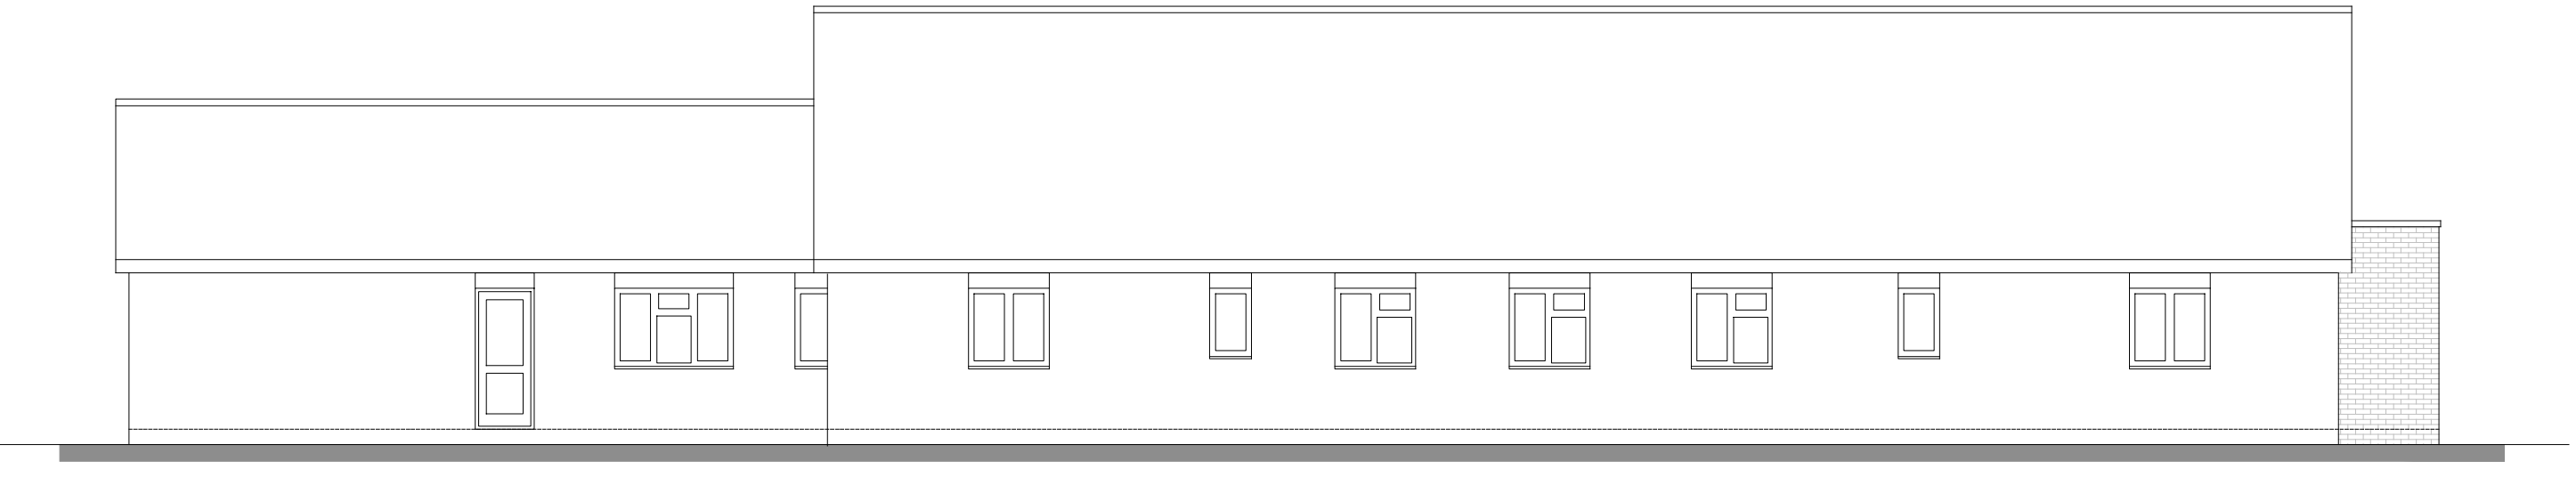


Side Elevation


External Materials	
Roof	Grey single ply roofing membrane
Walls	Brickwork to match existing
Windows & Doors	White UPVC to match existing
Rainwater pipes	White UPVC to match existing

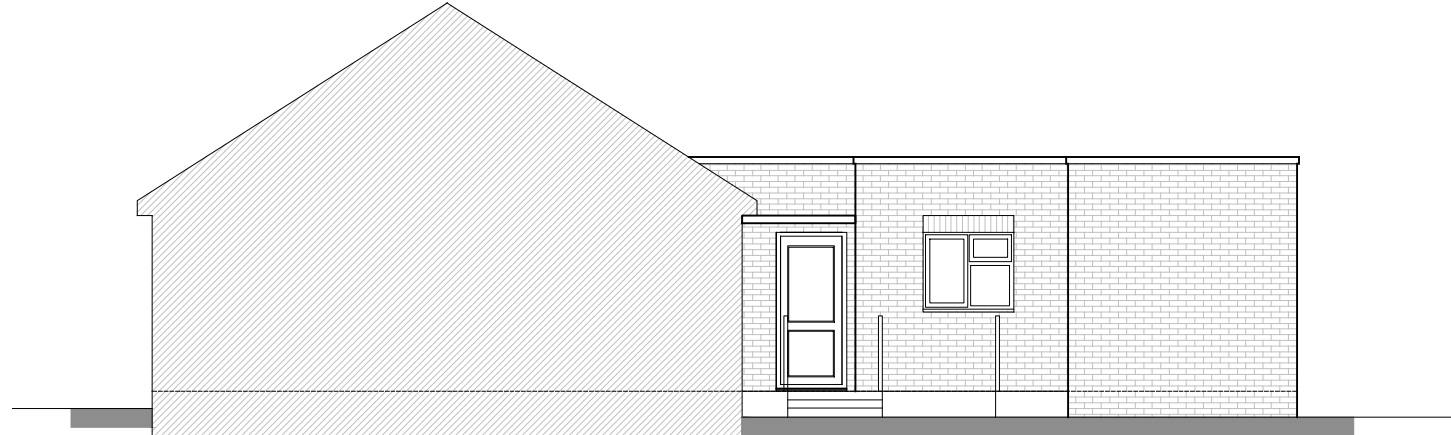


Internal Side Elevation

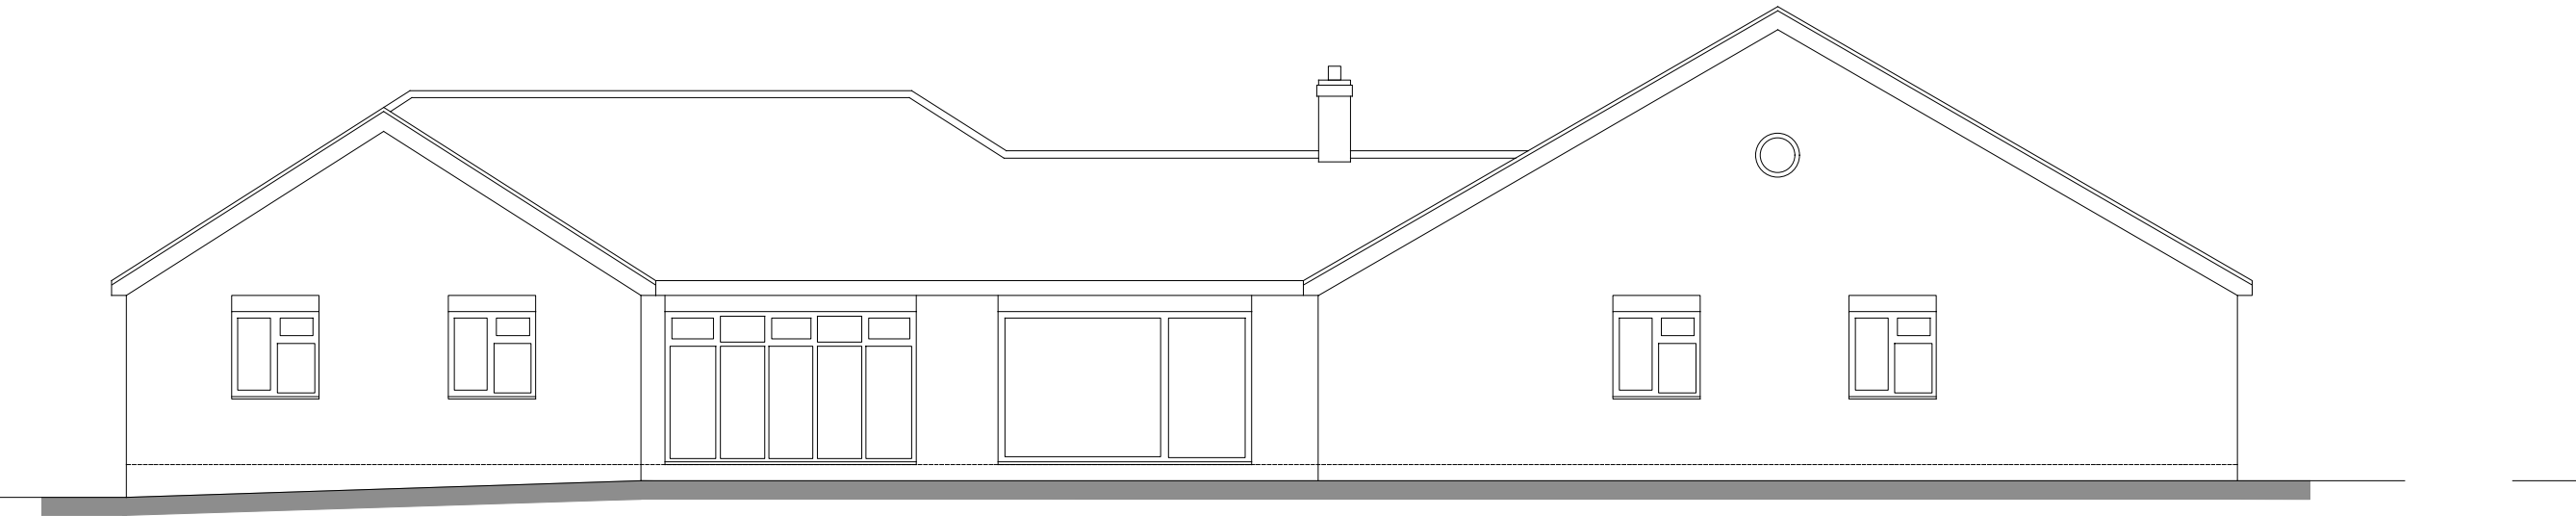

Front Elevation

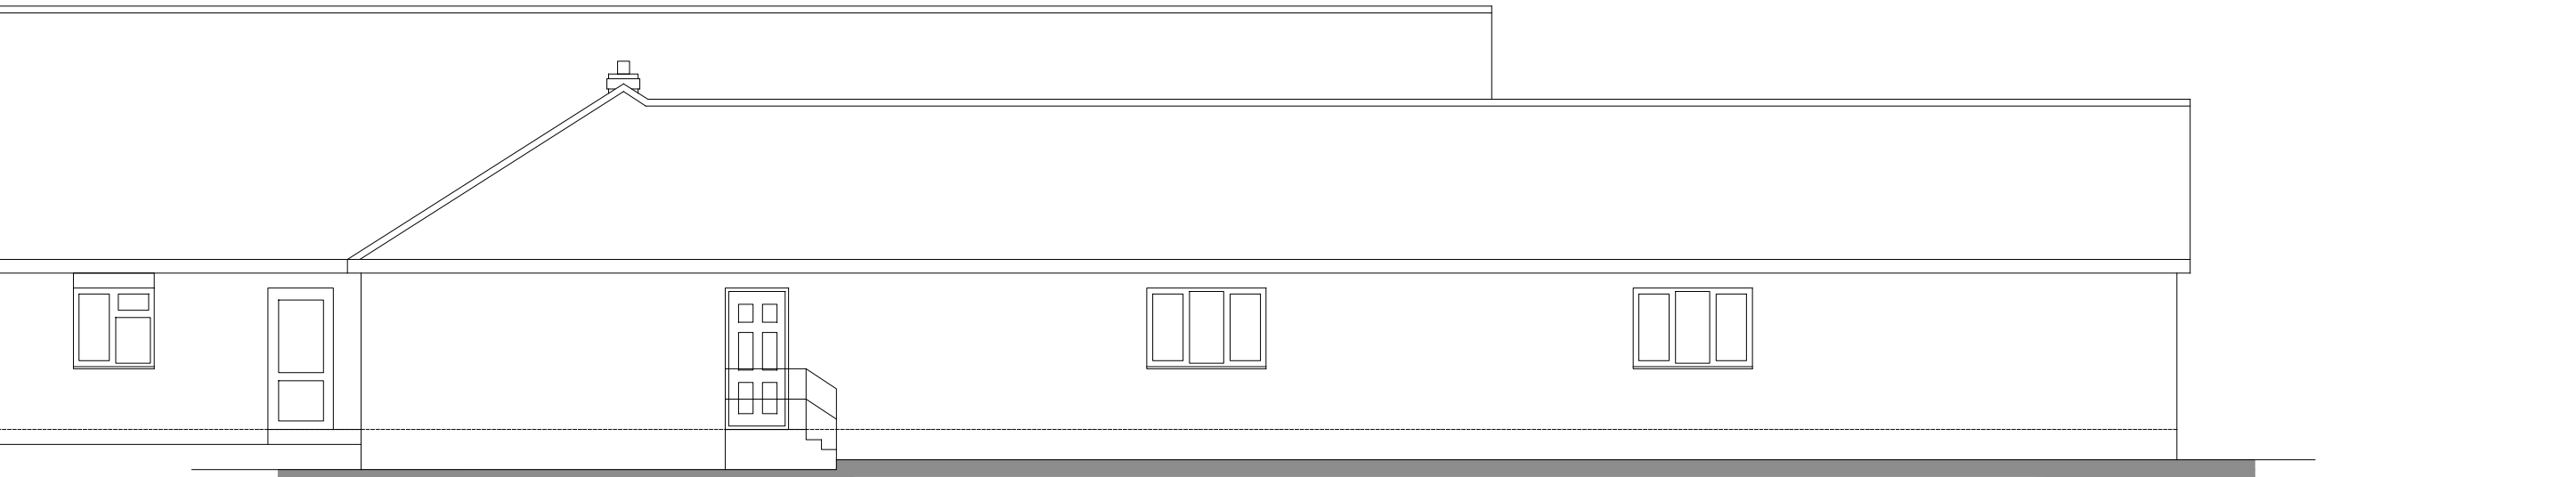


Side Elevation

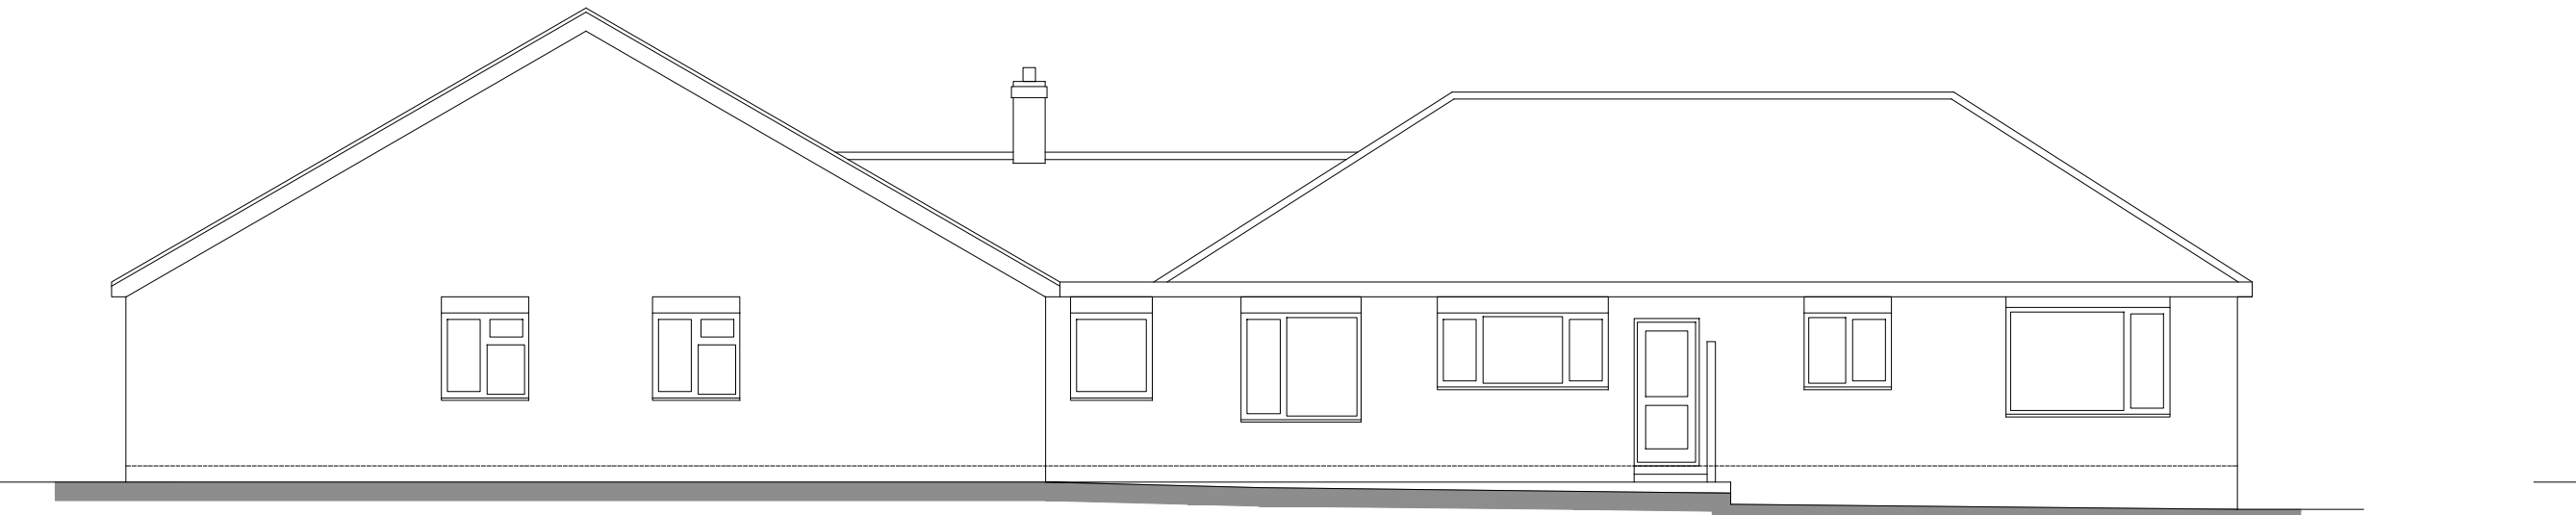

Rear Elevation

Existing Elevations

1:100

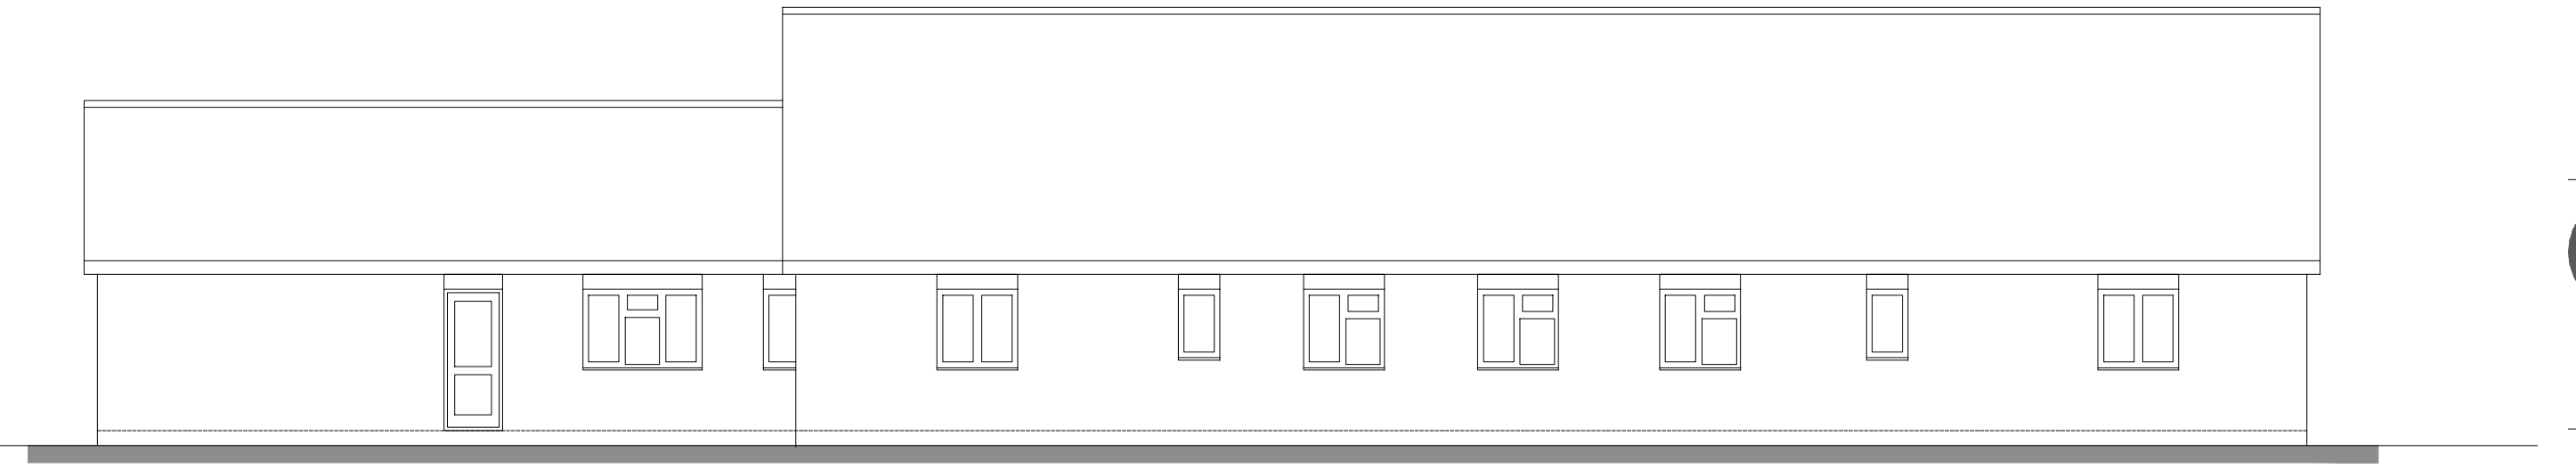

Side Elevation

1:50	0.5m	1m	1.5m
1:100	1m	2m	3m
1:200	2m	4m	6m
1:300	3m	6m	9m
1:500	5m	10m	15m
1:750	7.5m	15m	22.5m
1:1250	12.5m	25m	37.5m
1:2500	25m	50m	75m

THIS DRAWING IS FOR THE
PURPOSE OF INTERIOR
DESIGN/LAYOUT PLANNING ONLY

The details and information shown herein relating to existing details, are as obtained by normal survey information and/or available for planning purposes only. Although all reasonable effort has been made, no guarantee can be made as to the completeness or accuracy of this information. Drawings are taken from surface measurements and based on the best of survey & responsibility cannot be taken for any discrepancies due to changes in surface features or structure since.

THIS DRAWING IS FOR THE
PURPOSE OF OBTAINING
PLANNING PERMISSION ONLY

Revisions:

JB Architectural Design Services

Durham House, 44 Northorpe Road
Donington, Spalding, PE114XU

M: 07837 735718
E: info@brammadesign.co.uk
W: www.brammadesign.co.uk

Client: GSD Care T/A Brun Lea

Project: Brun Lea Residential Home
21 Surfleet Rd, Pinchbeck, Spalding

Drawing: Proposed extension
Elevations

Scale: 1:100 Paper Size: A1 Date: 10/09/20 Drawn: JRB

Drawing Number: 164-01-DD02 Rev:

Do not scale or measure from this drawing. All dimensions to be checked on site or to the working plans with care. All dimensions should be reported to the client. This drawing should be read in conjunction with any associated specifications, standard details, and/or previous drawings. Any use of this drawing without the written consent of JB Architectural Design Services is prohibited. The copyright in this drawing is owned by JB Architectural Design Services.