


Contractor to check all Dimensions on site prior to ordering materials / commencing work.Do Not Scale from this Drawing - If in doubt then please ask

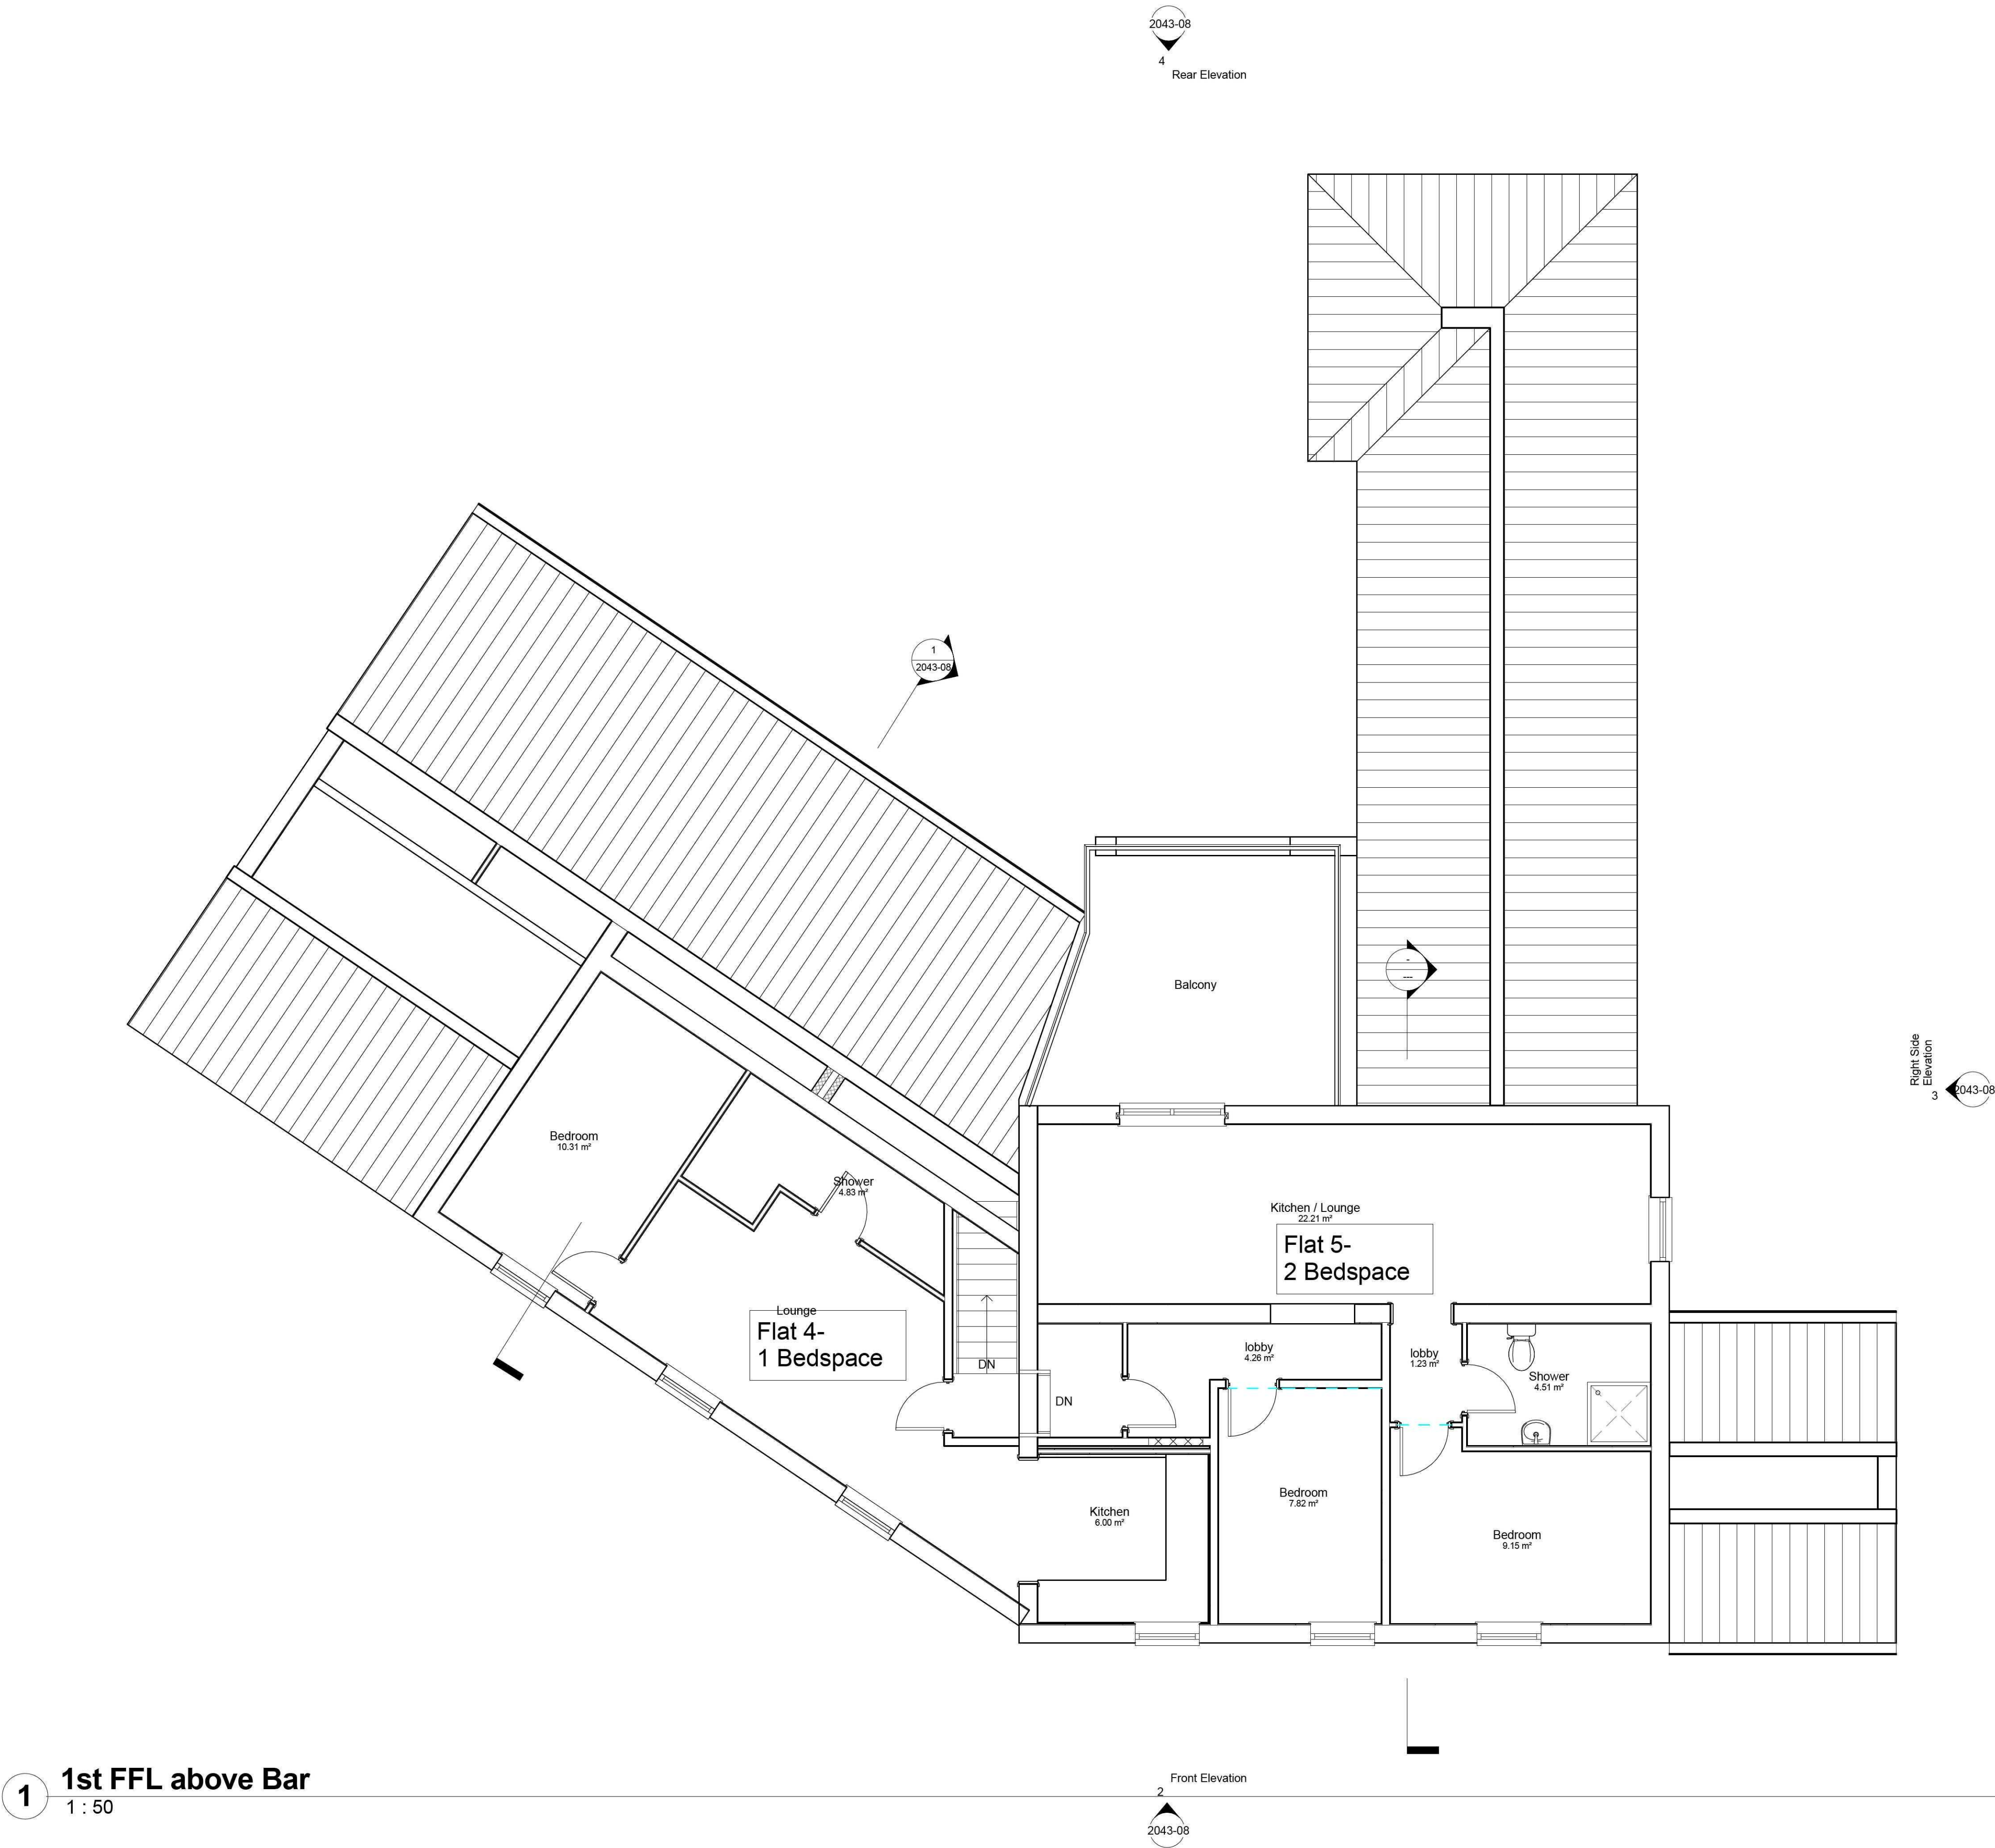

GENERAL CONDITIONS  
Contractors are responsible for checking all dimensions on site when work commences and before ordering any materials. Any discrepancies should be brought to the attention of the Client for remedial action before commencing further.  
All materials not specified to be of a standard suitable for the work proposed and be fit for purpose. All work to be in accordance with good building practise and all necessary BS codes for Workmanship on Building Sites.

A - 27.10.11 - Flat Identification Tags added

Revisions

Client:  
**Ms I Sheard**

Site:  
**Conversion of Existing Public House into 5no. Affordable Residential Units**

Dwg Title:  
**Proposed First Floor Plan**



2nd Floor - 5B Sheepmarket  
Spalding  
P E 1 1 1 B H  
Tel : 01775 768 921  
e-mail: enquiries@remwaydesign.co.uk

| Drawing Number | Revision: |
|----------------|-----------|
| a1             | A         |

PLANNING ISSUE ONLY