

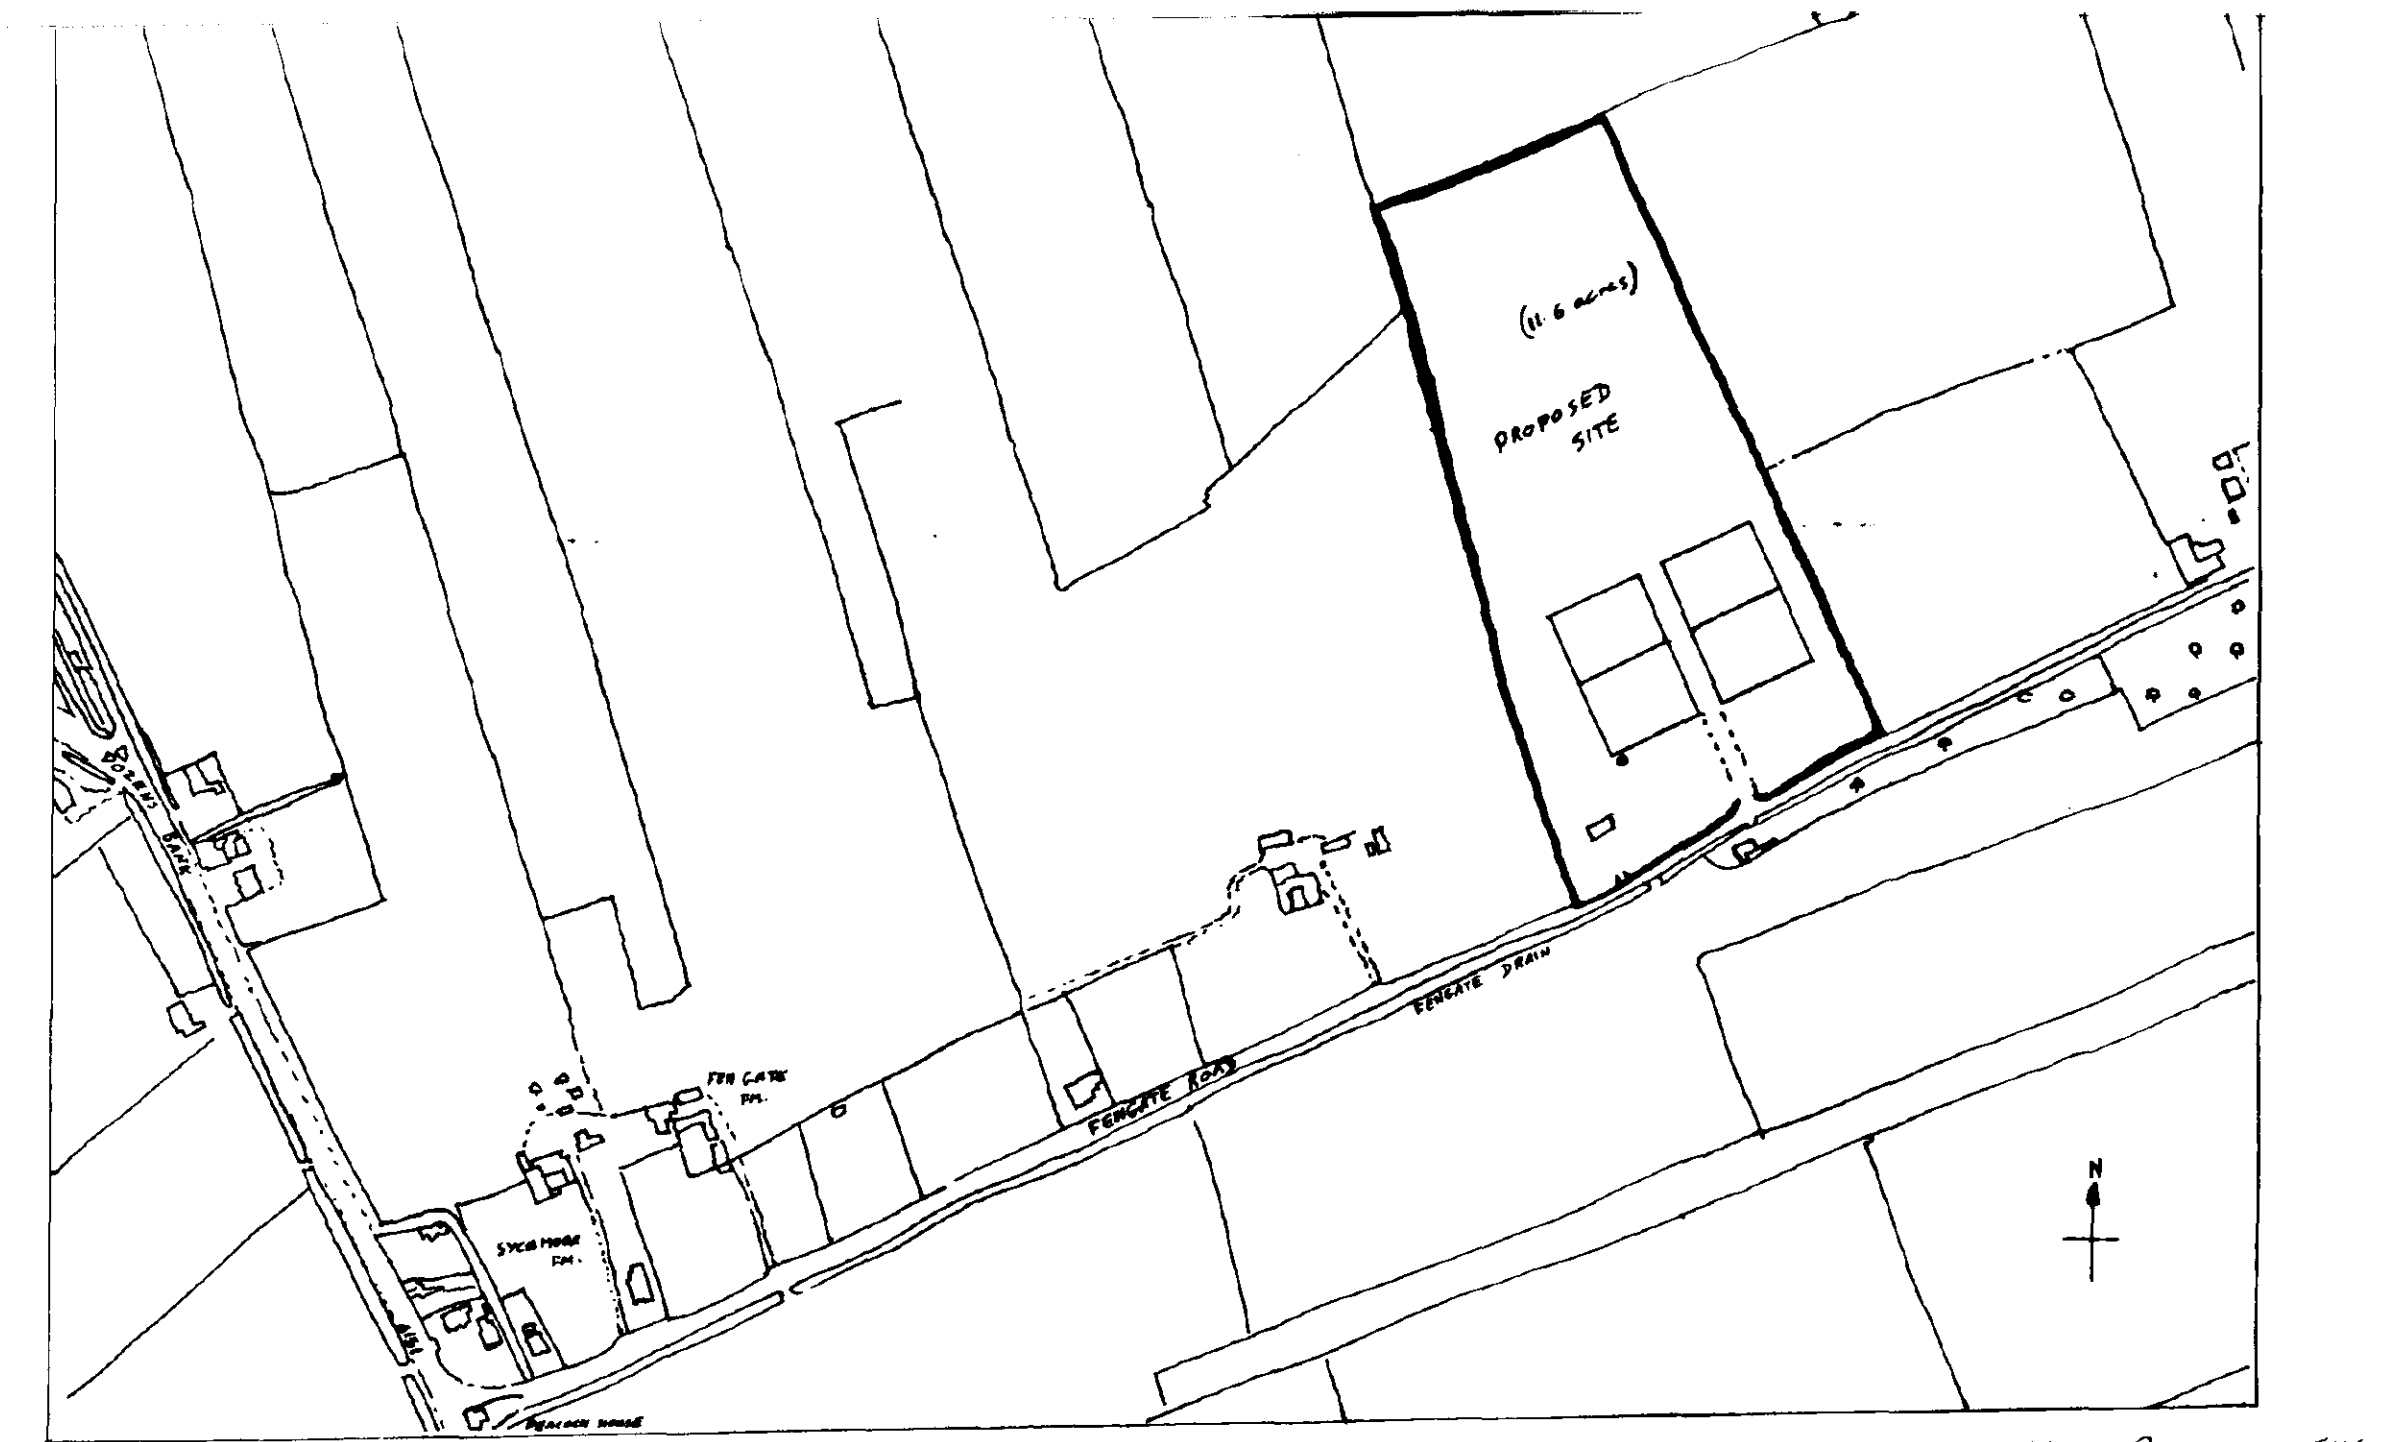
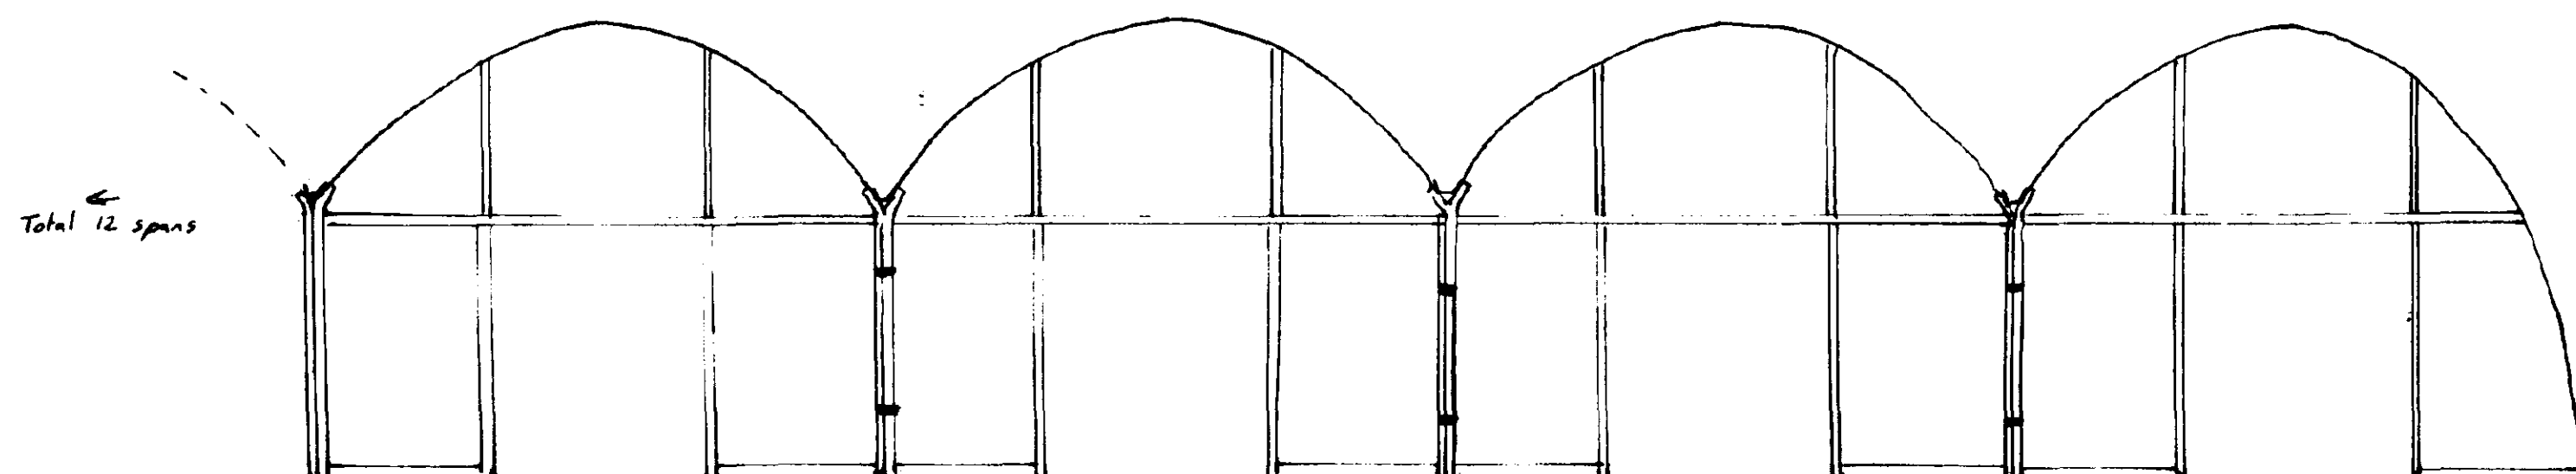


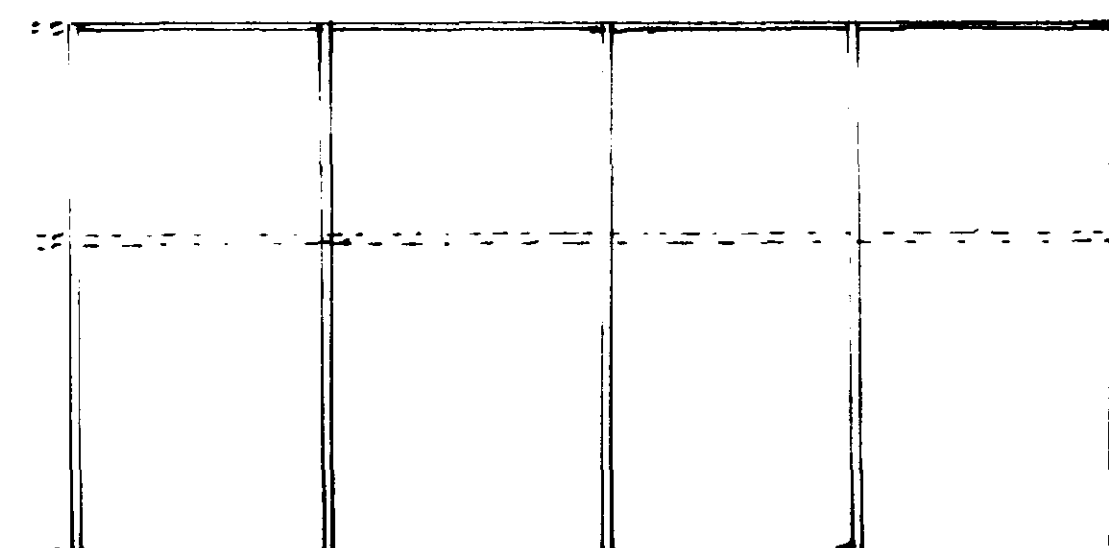


05 OCT 1995
Ref: Hydrosalac.

PLAN FOR NURSERY SITE AT
FENGATE ROAD, WEST PINCHBECK
SCALE 1:500
APPLICANT - MR. M. ROBERTS.
DR. NOS. FENO1A-1

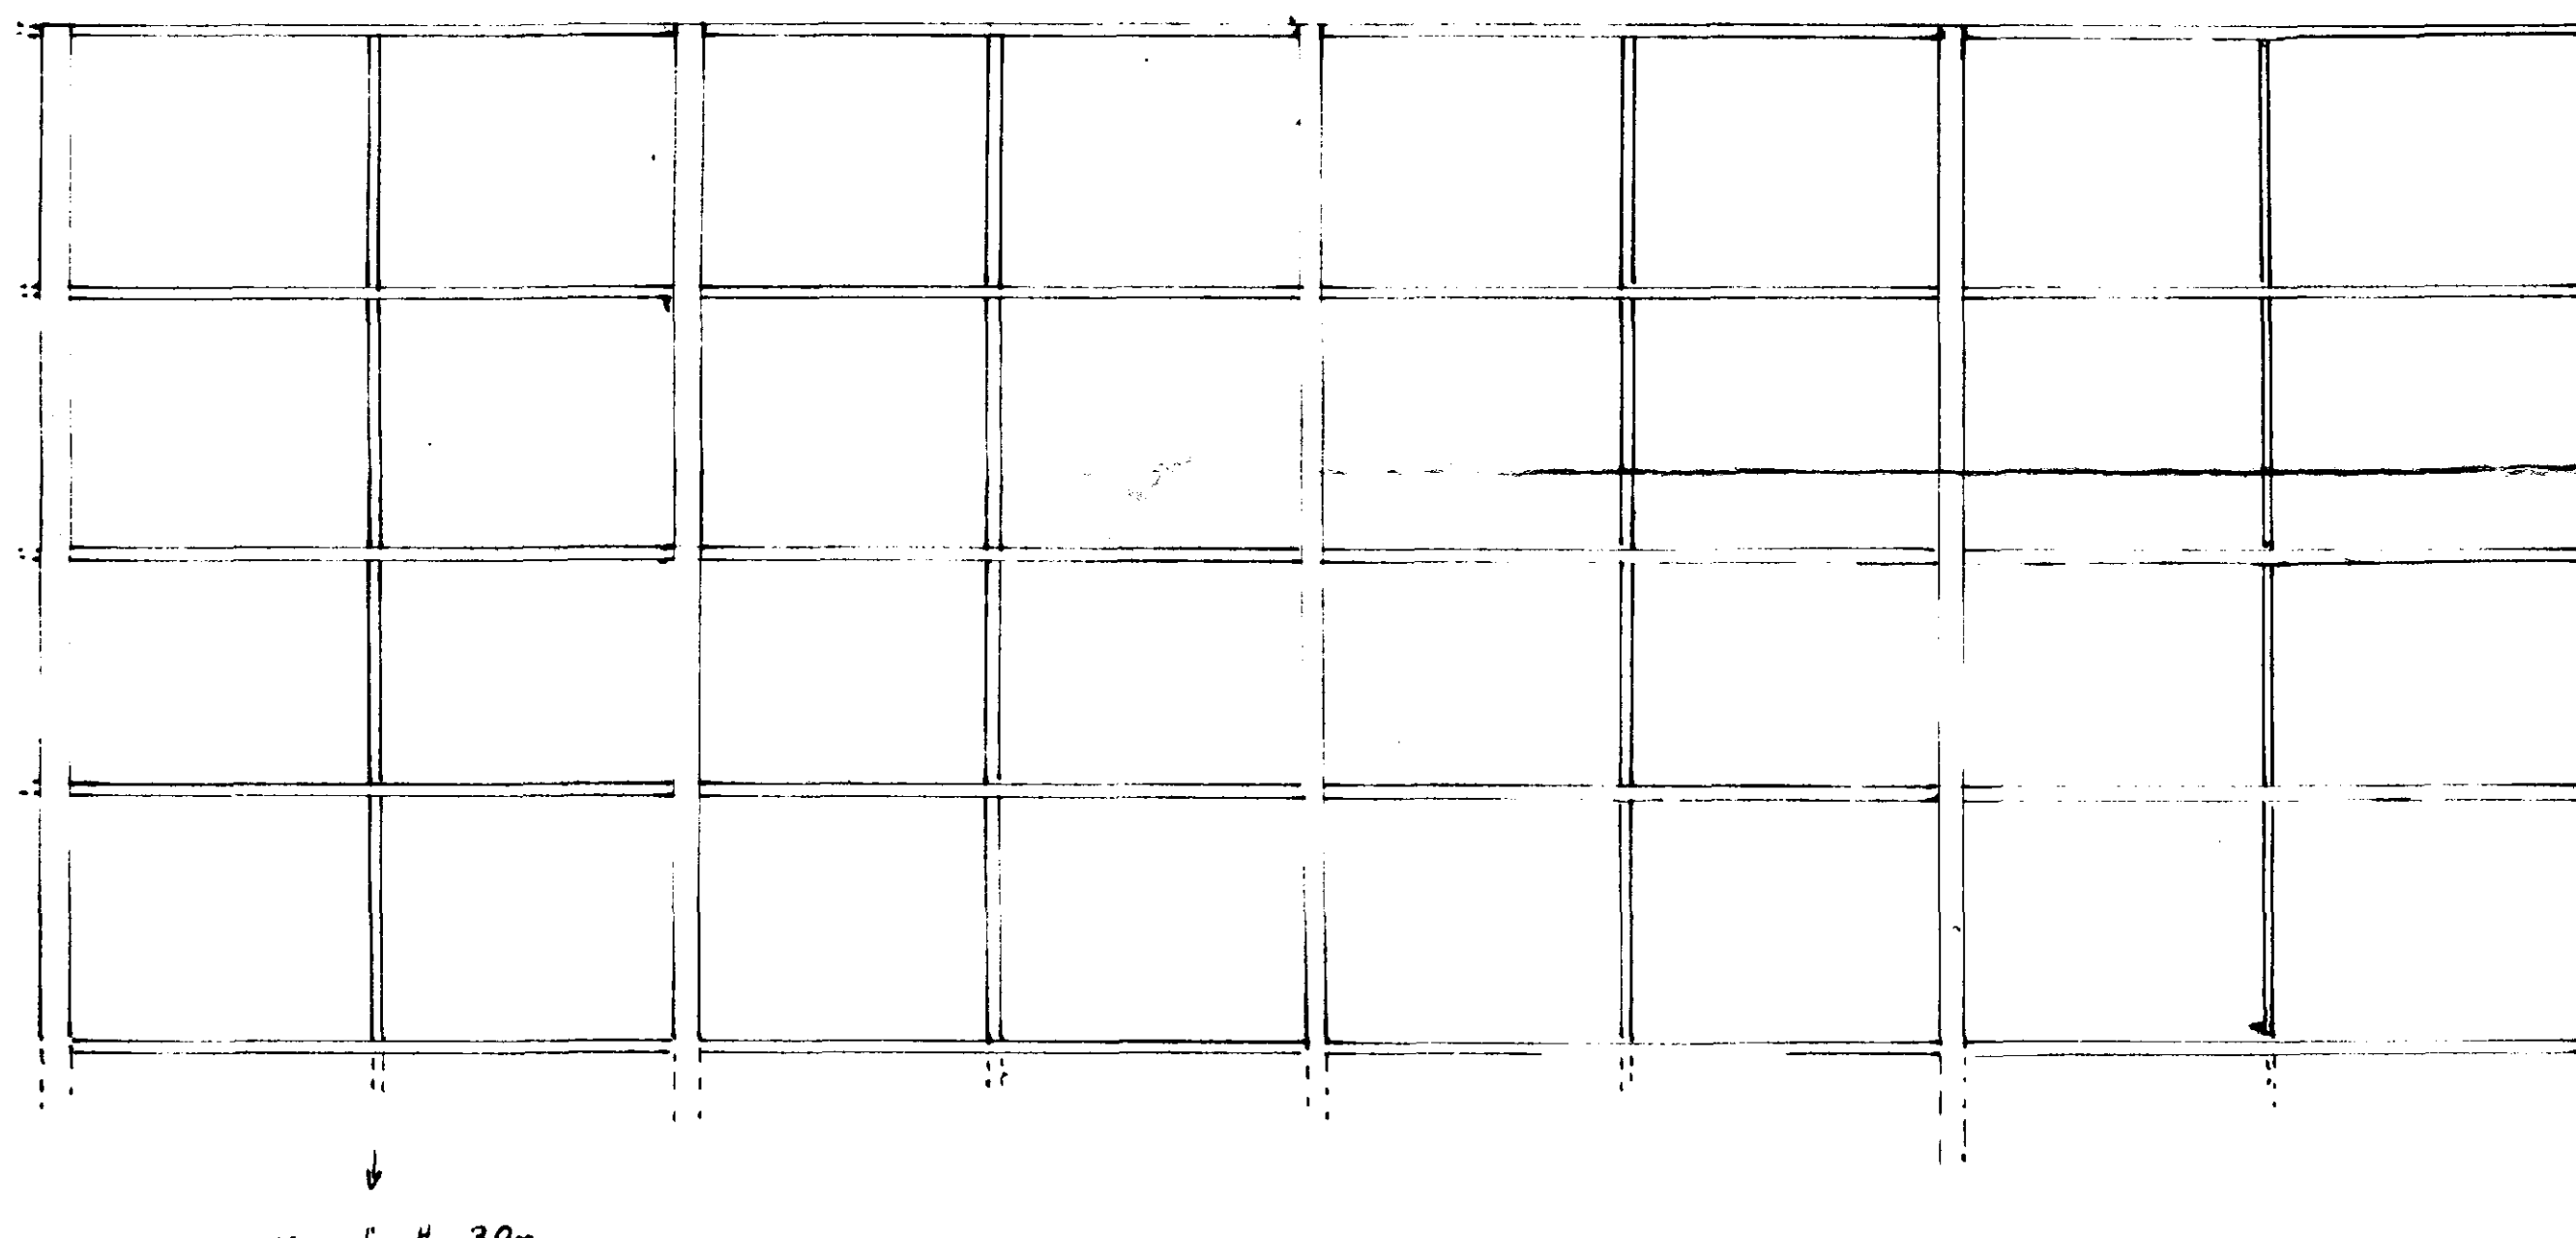

Max length 30m

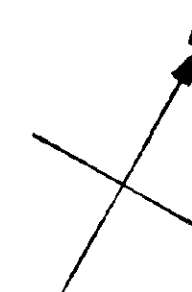


AMENDED PLAN
Ref. A1


HOUSING UNITING
05 OCT 1995
Ref: H14/0759/AL

PLAN FOR AMENDMENT TO POLYTHENE
TUNNELS
DR. NOS. FENOIA-2
SITE: FENGATE ROAD, WEST PINENUCK
SCALE 1:50
APPLICANT M.A. ROBERTS



'WEST' SIDE ELEVATION

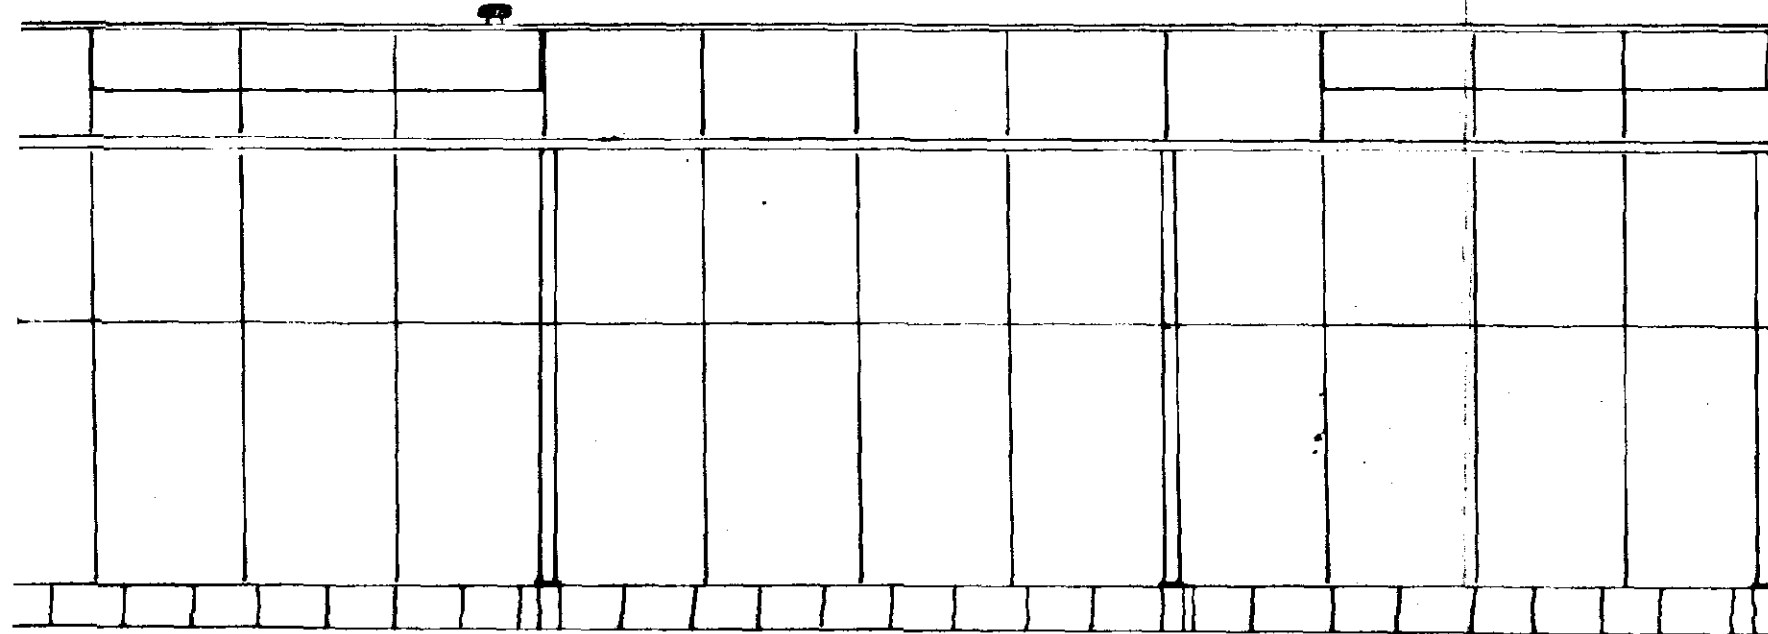

INTERNAL TRELLIS NORTH - FRONT ELEVATION

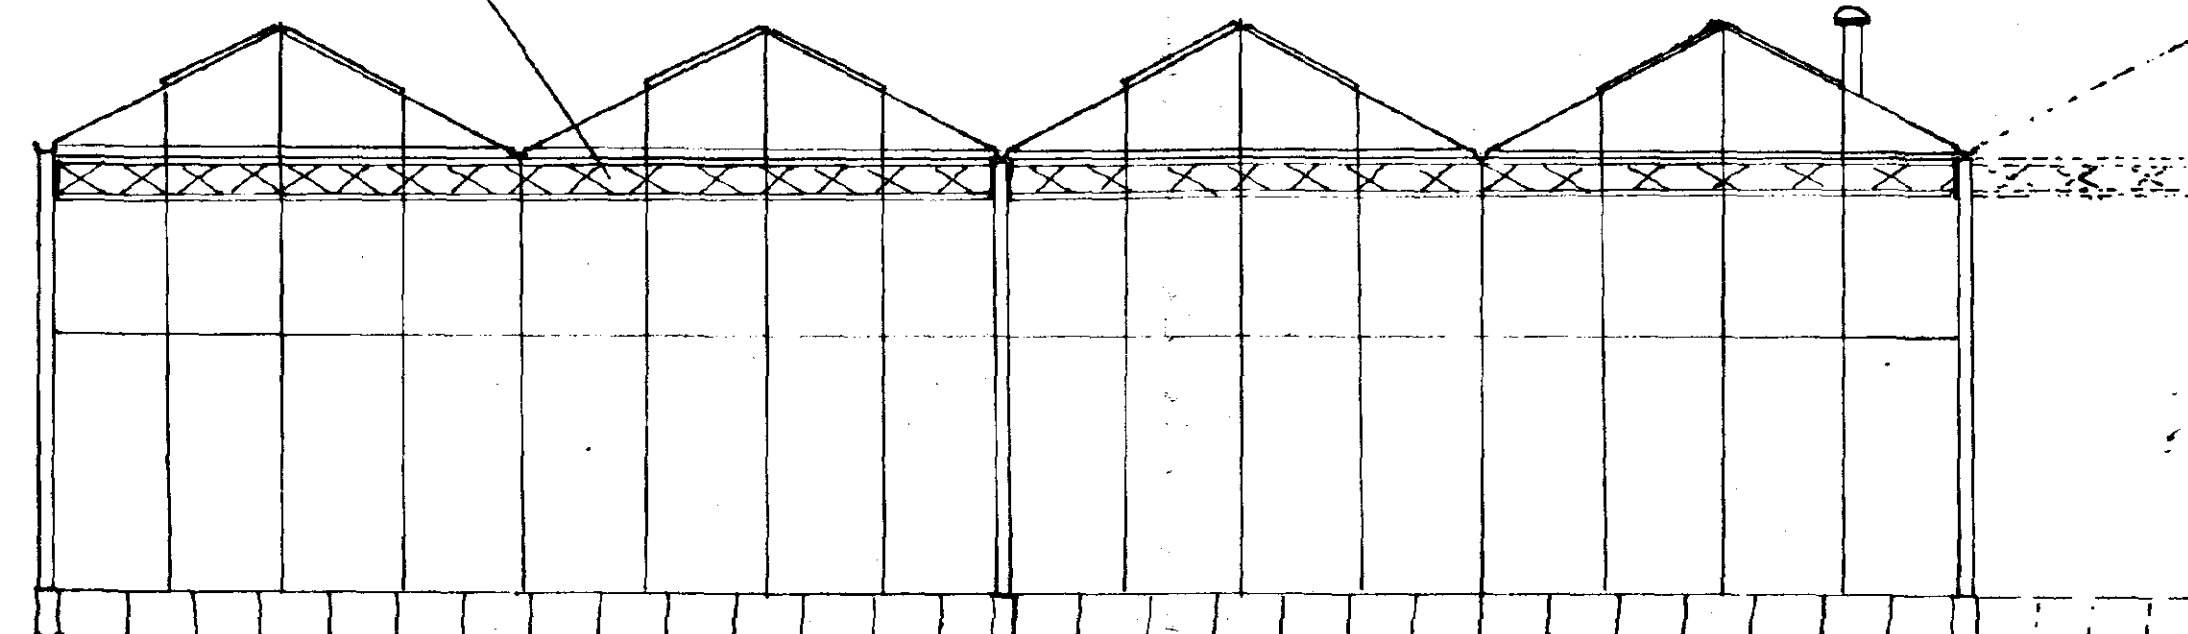

'EAST' SIDE ELEVATION

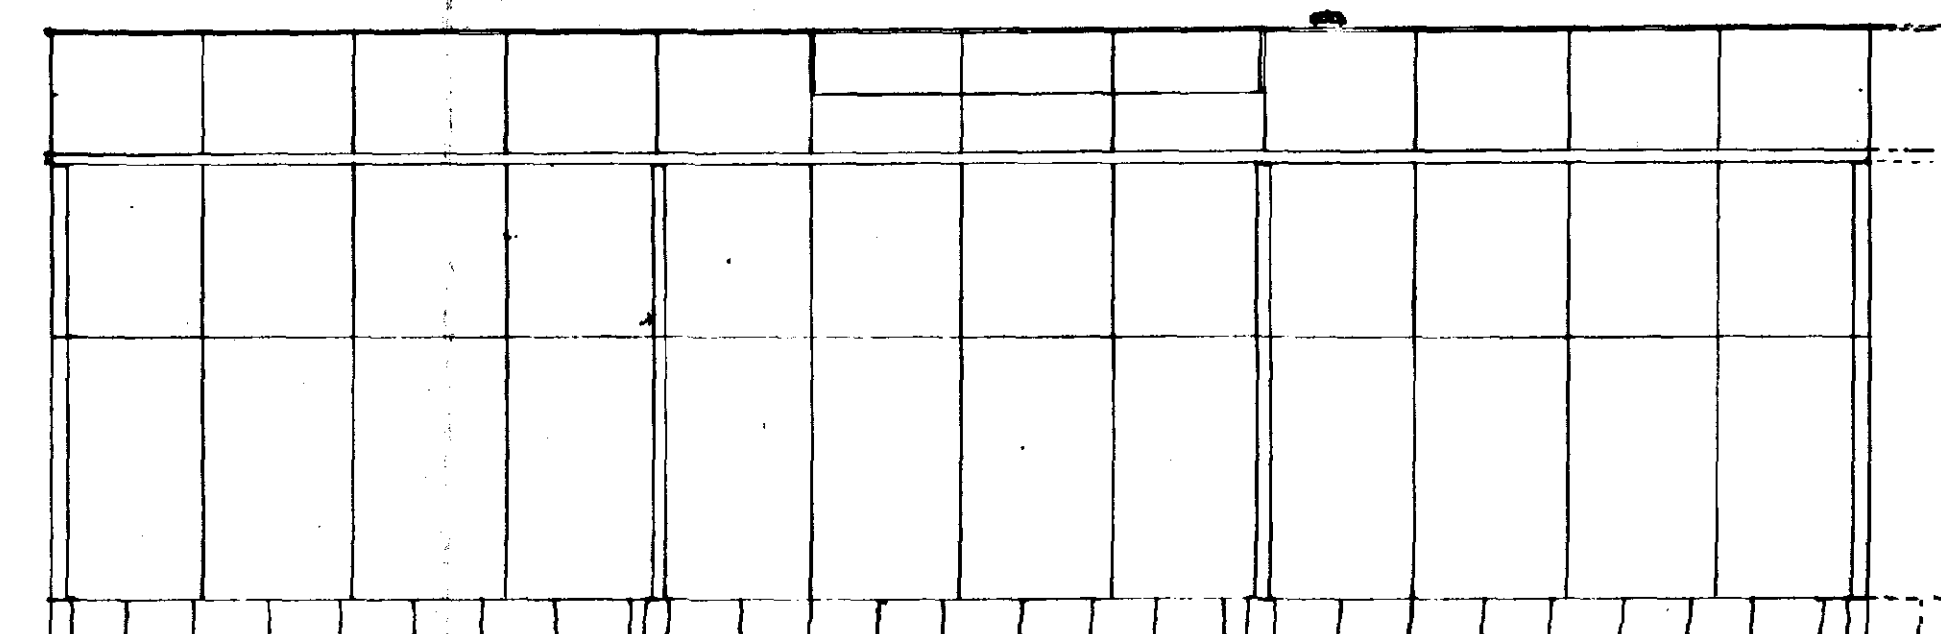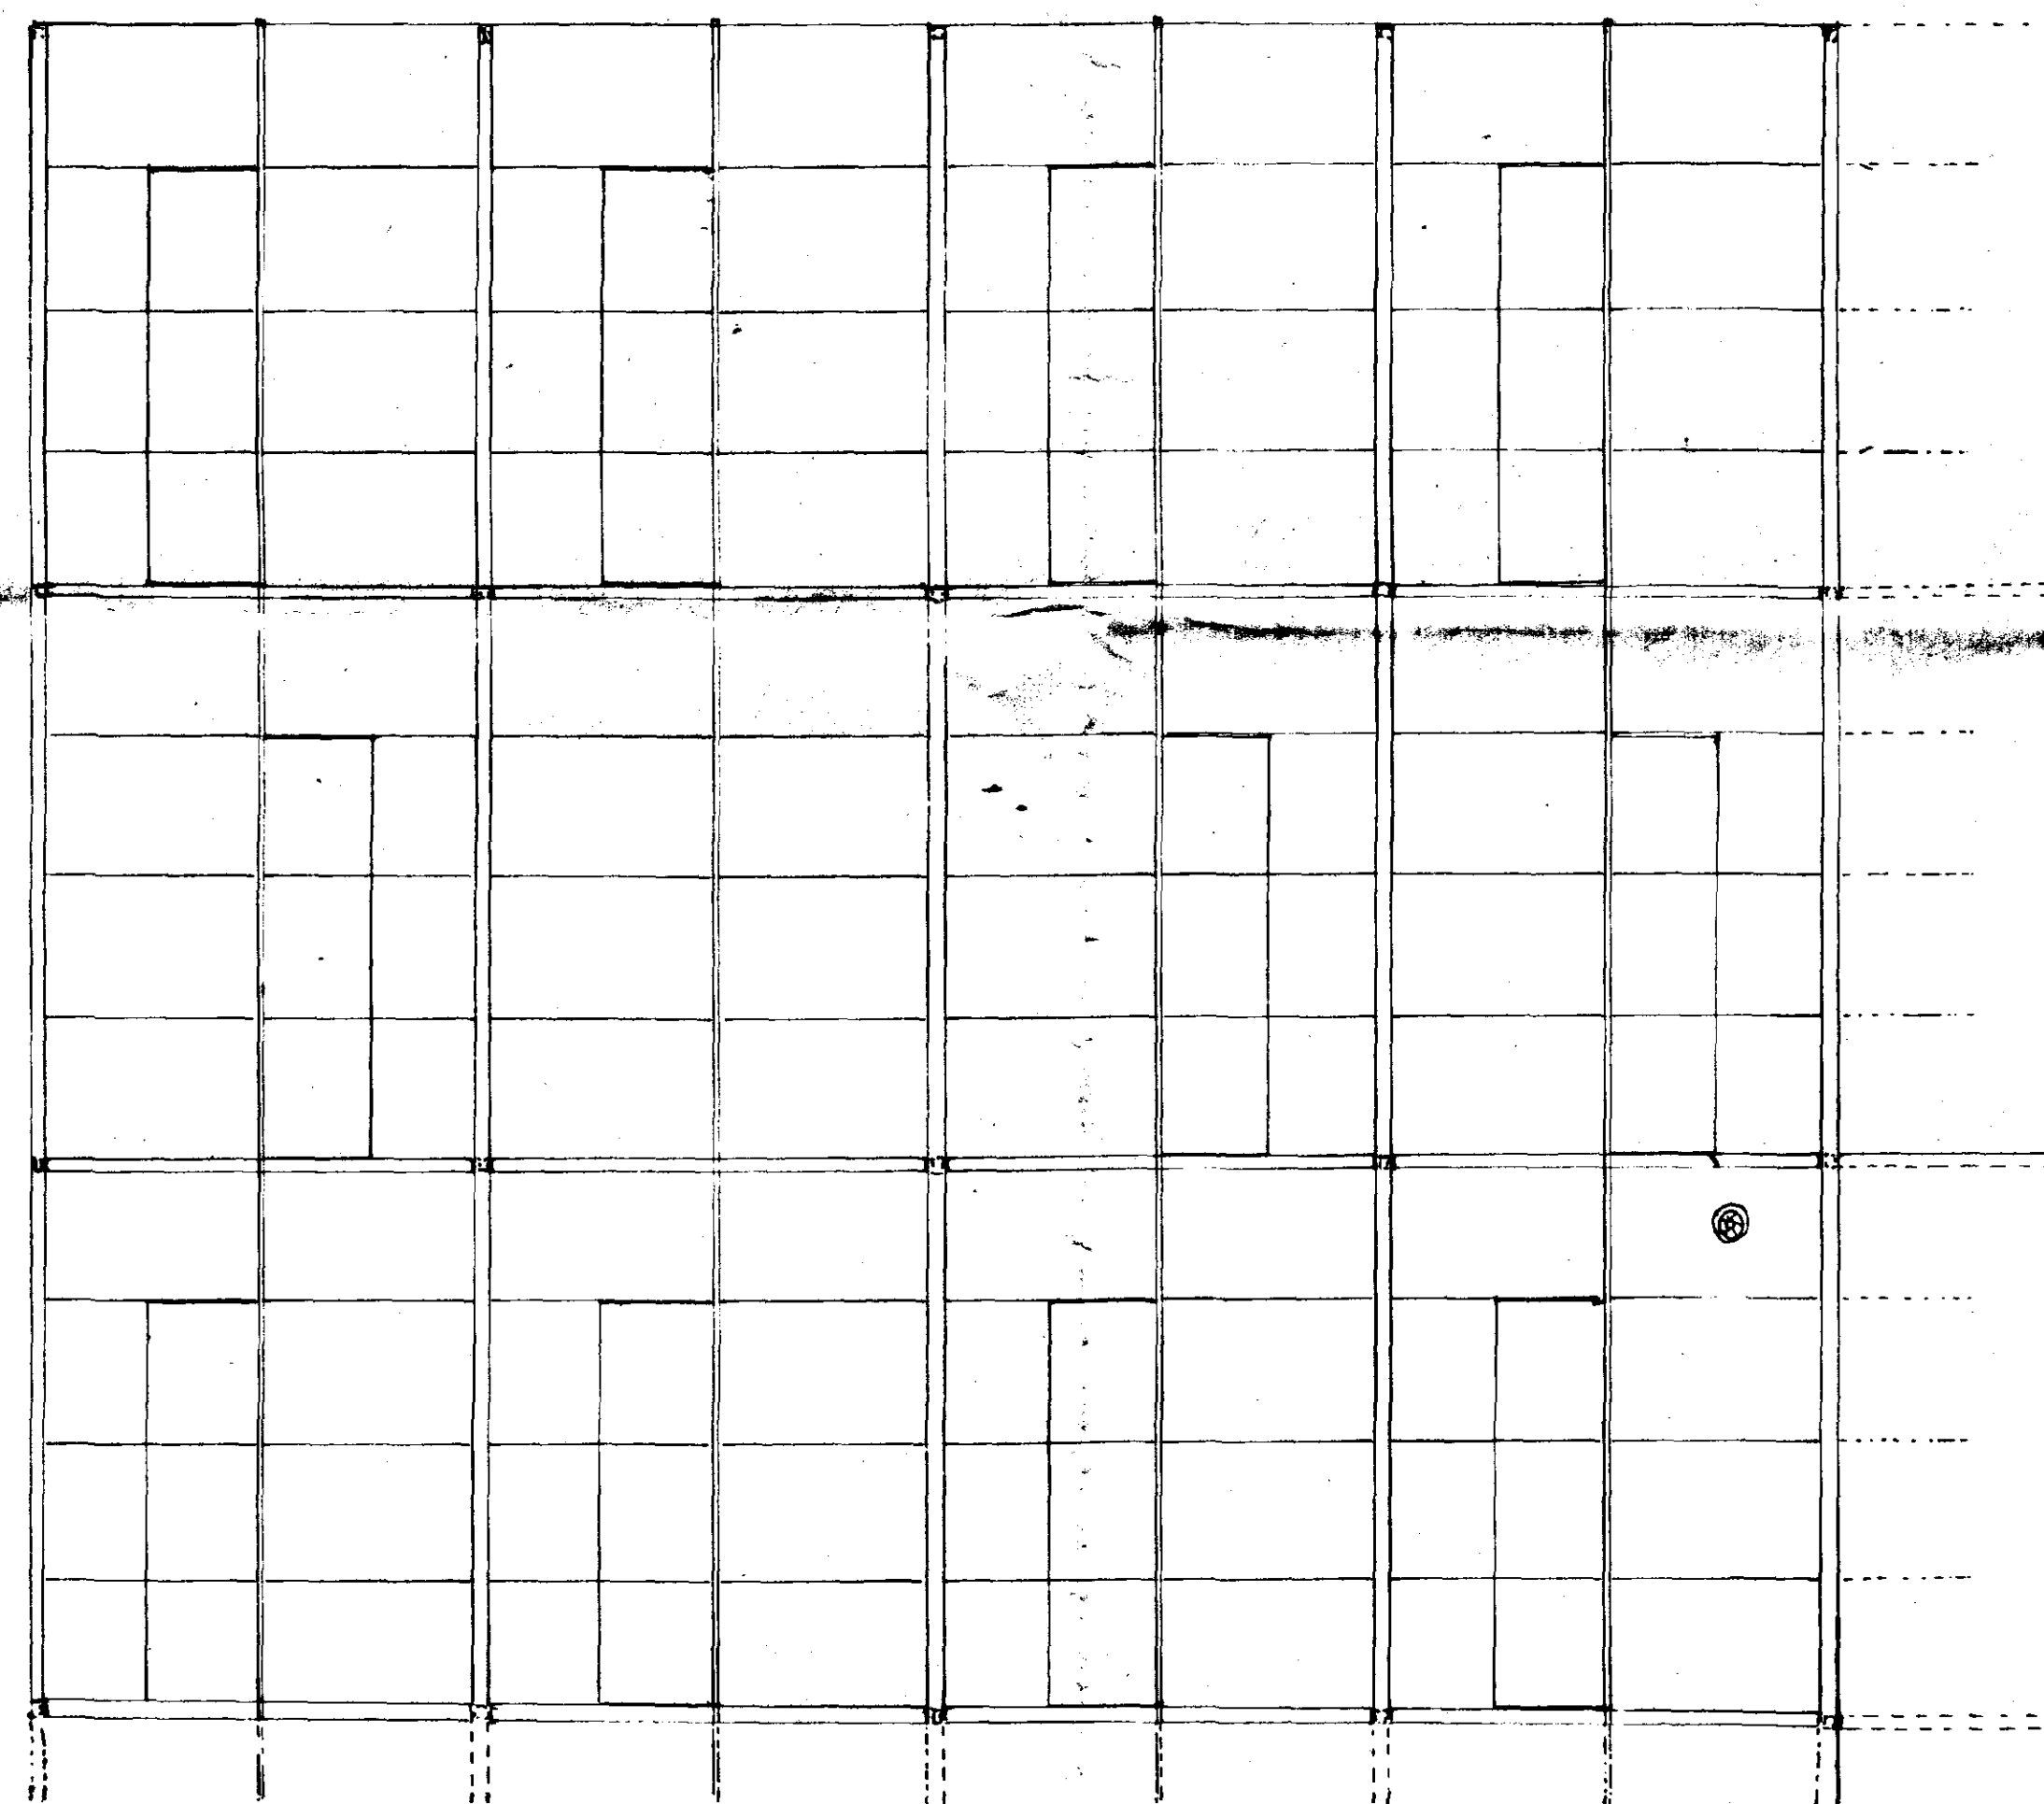


PLAN

3 SECTIONS SHOWN ONLY (4m EACH)
CONTINUES IN IDENTICAL FORM - TOTAL 9 SECTIONS
(36m)



4 BAYS SHOWN ONLY (3.2m EACH)
CONTINUES IN IDENTICAL FORM - TOTAL 18 BAYS
(57.6m)

DETERMINED
PLAN

SOUTH HOLLAND D.C.
PLAN DEPT.
03 AUG 1994
REF. 0159/94

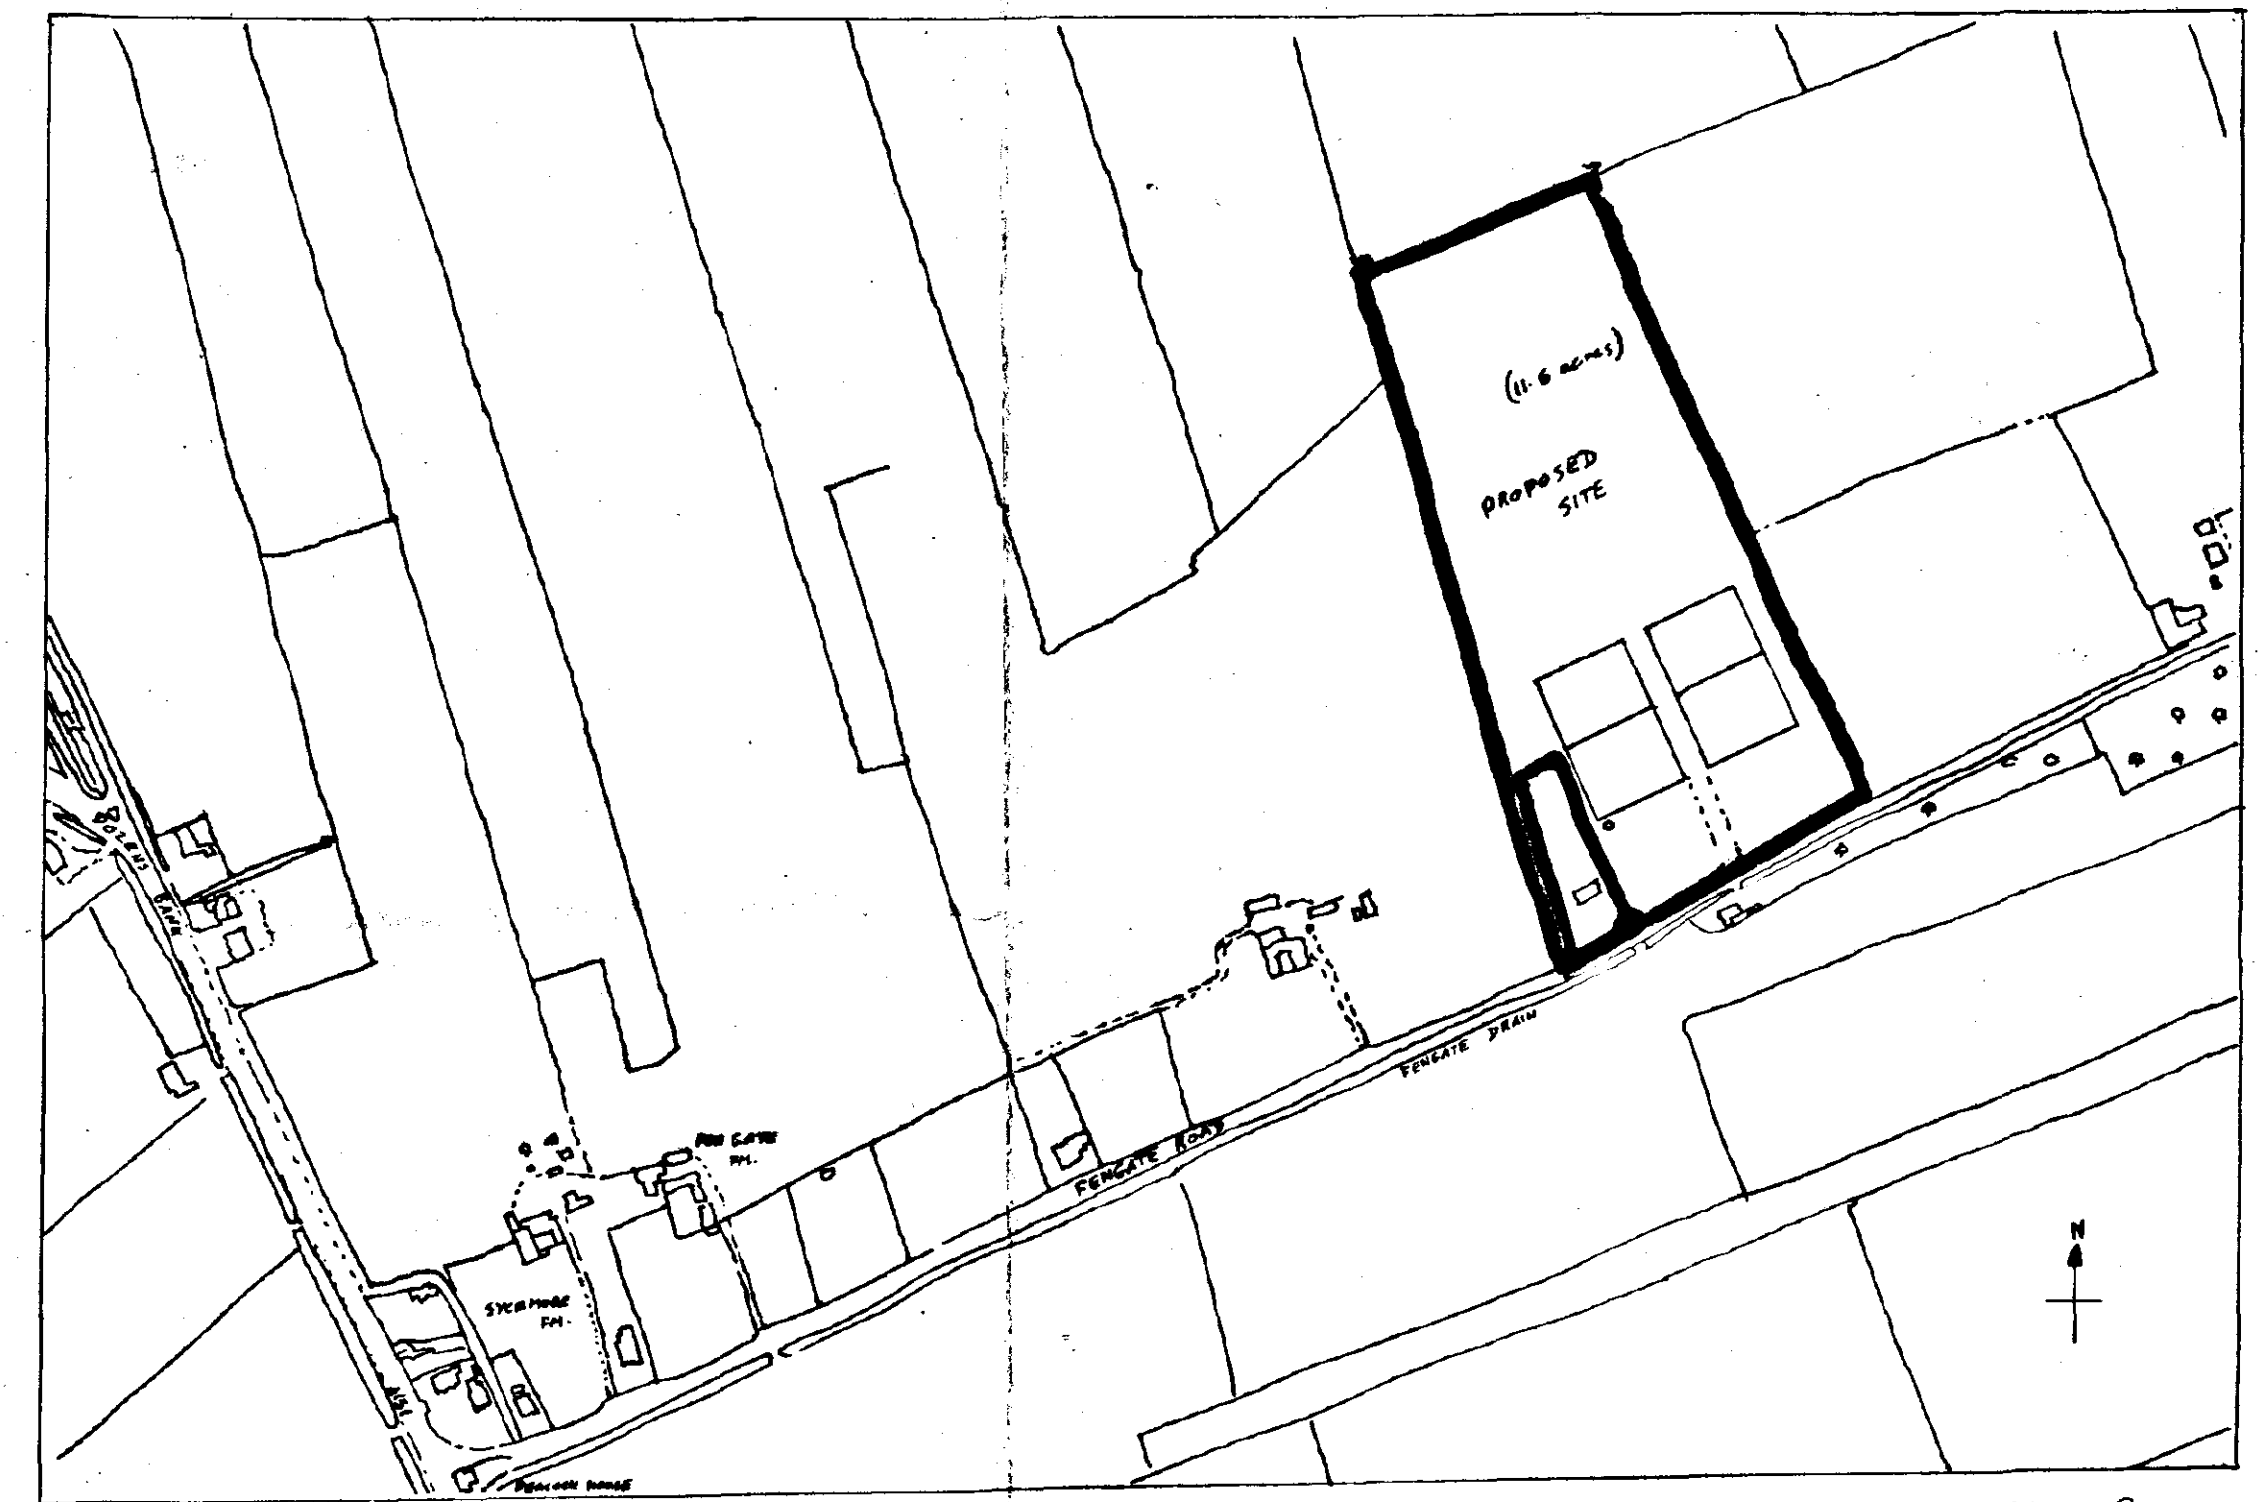

LOCATION PLAN : O/S REF. PLAN TF 2014 TF2124 Scale 1:2500

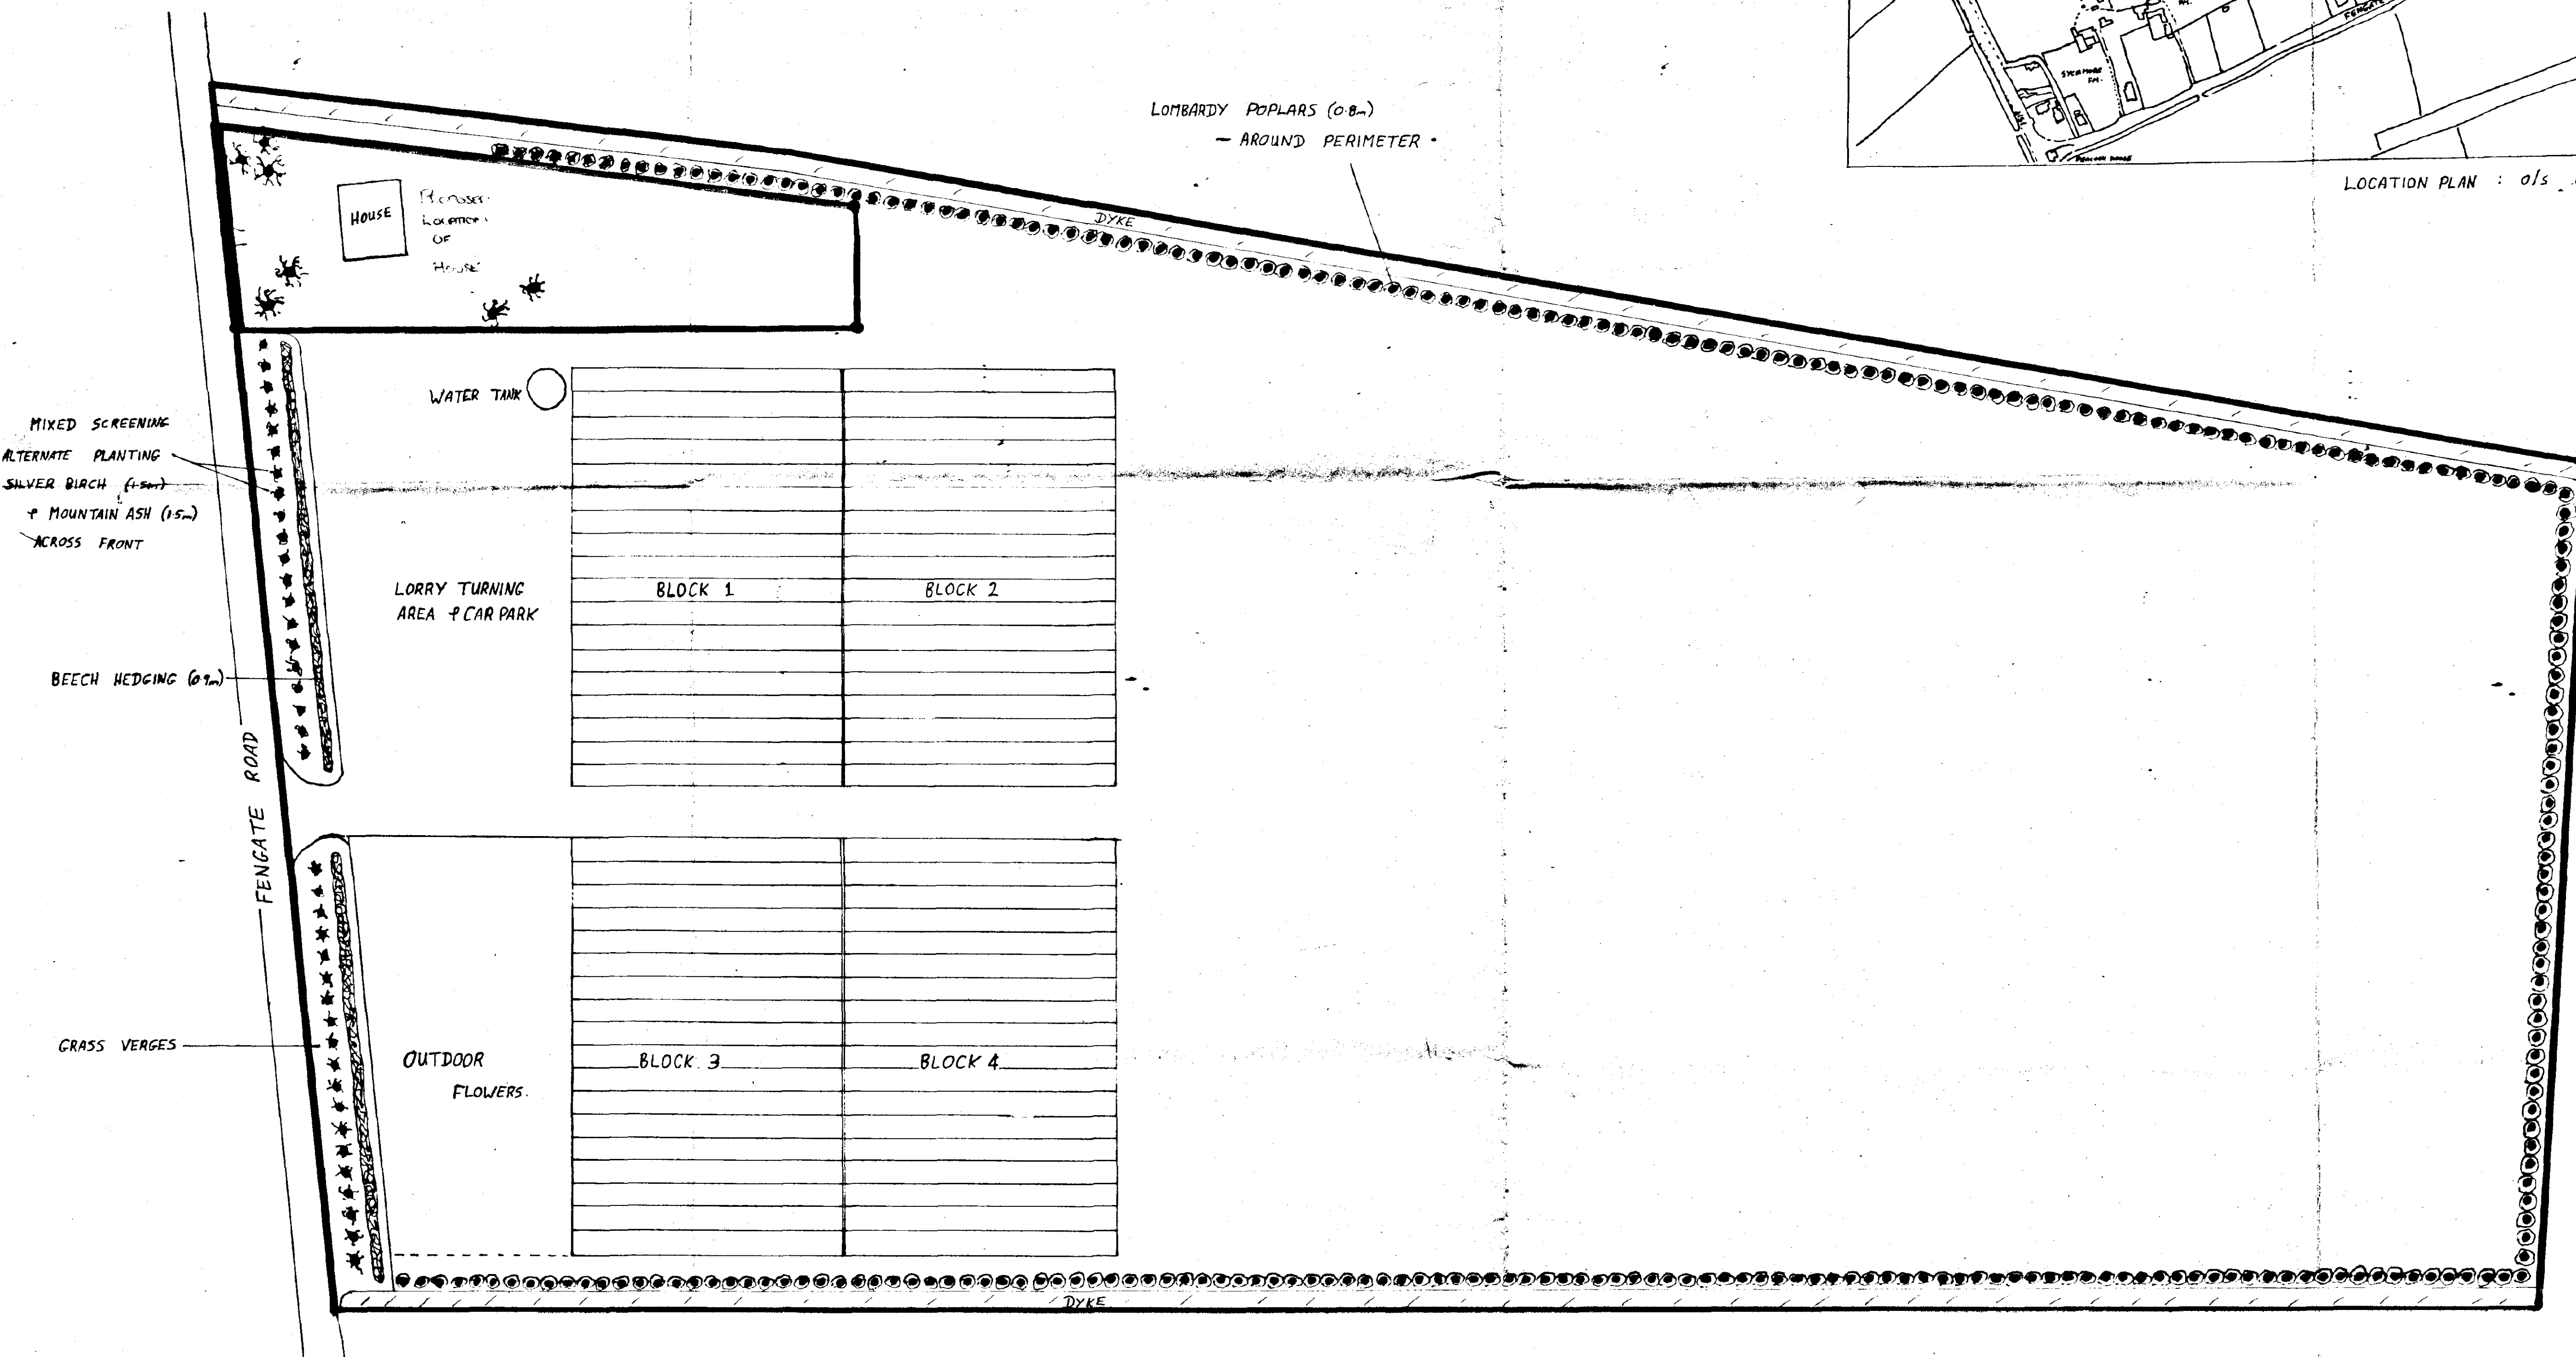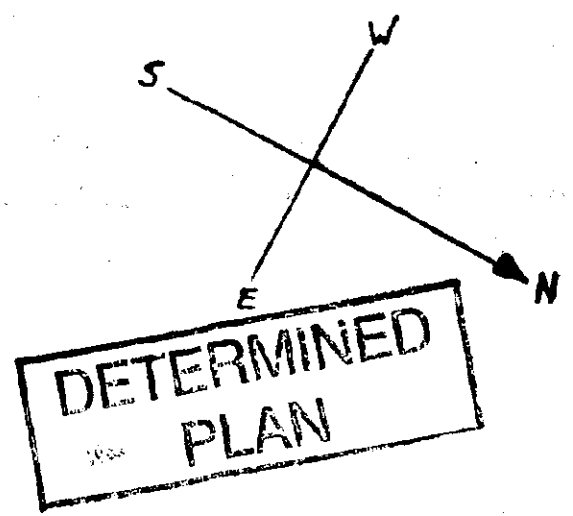

SOUTH HOLLAND D.C.
PLAN DEPT.
03 AUG 1994
REF. 0759/94