

PRELIMINARY PROPOSAL

DEVELOPMENT PROPOSAL NOTES

The site is between existing detached dwellings in a row of eight dwellings.

The site has all services available, gas, water, electricity and telephone. Sewage is dealt with on site.

There is street lighting outside the site all the way into the village.

The site is within half a mile of the village shops, Post Office and Primary School.

The site is within easy walking distance of the bus service.

Pinchbeck village is a thriving, self contained, sustainable community.

There is a wide range of employment opportunity within walking and cycling distance.

There are Further Education facilities within the village.


Other parts of the village, notably Crossgate are considerably further away from the village centre and facilities than the application site.

The current and allowable uses of the site represents "BAD NEIGHBOUR DEVELOPMENT" and by allowing residential use past complaints and issues can be nullified. This would be a PLANNING GAIN.


The present buildings contain ASBESTOS which would be SAFELY REMOVED following planning permission being granted thus no longer representing a potential environmental risk.

There is no loss of agricultural land.


Highway safety will be improved by reducing vehicle movements and on road parking.

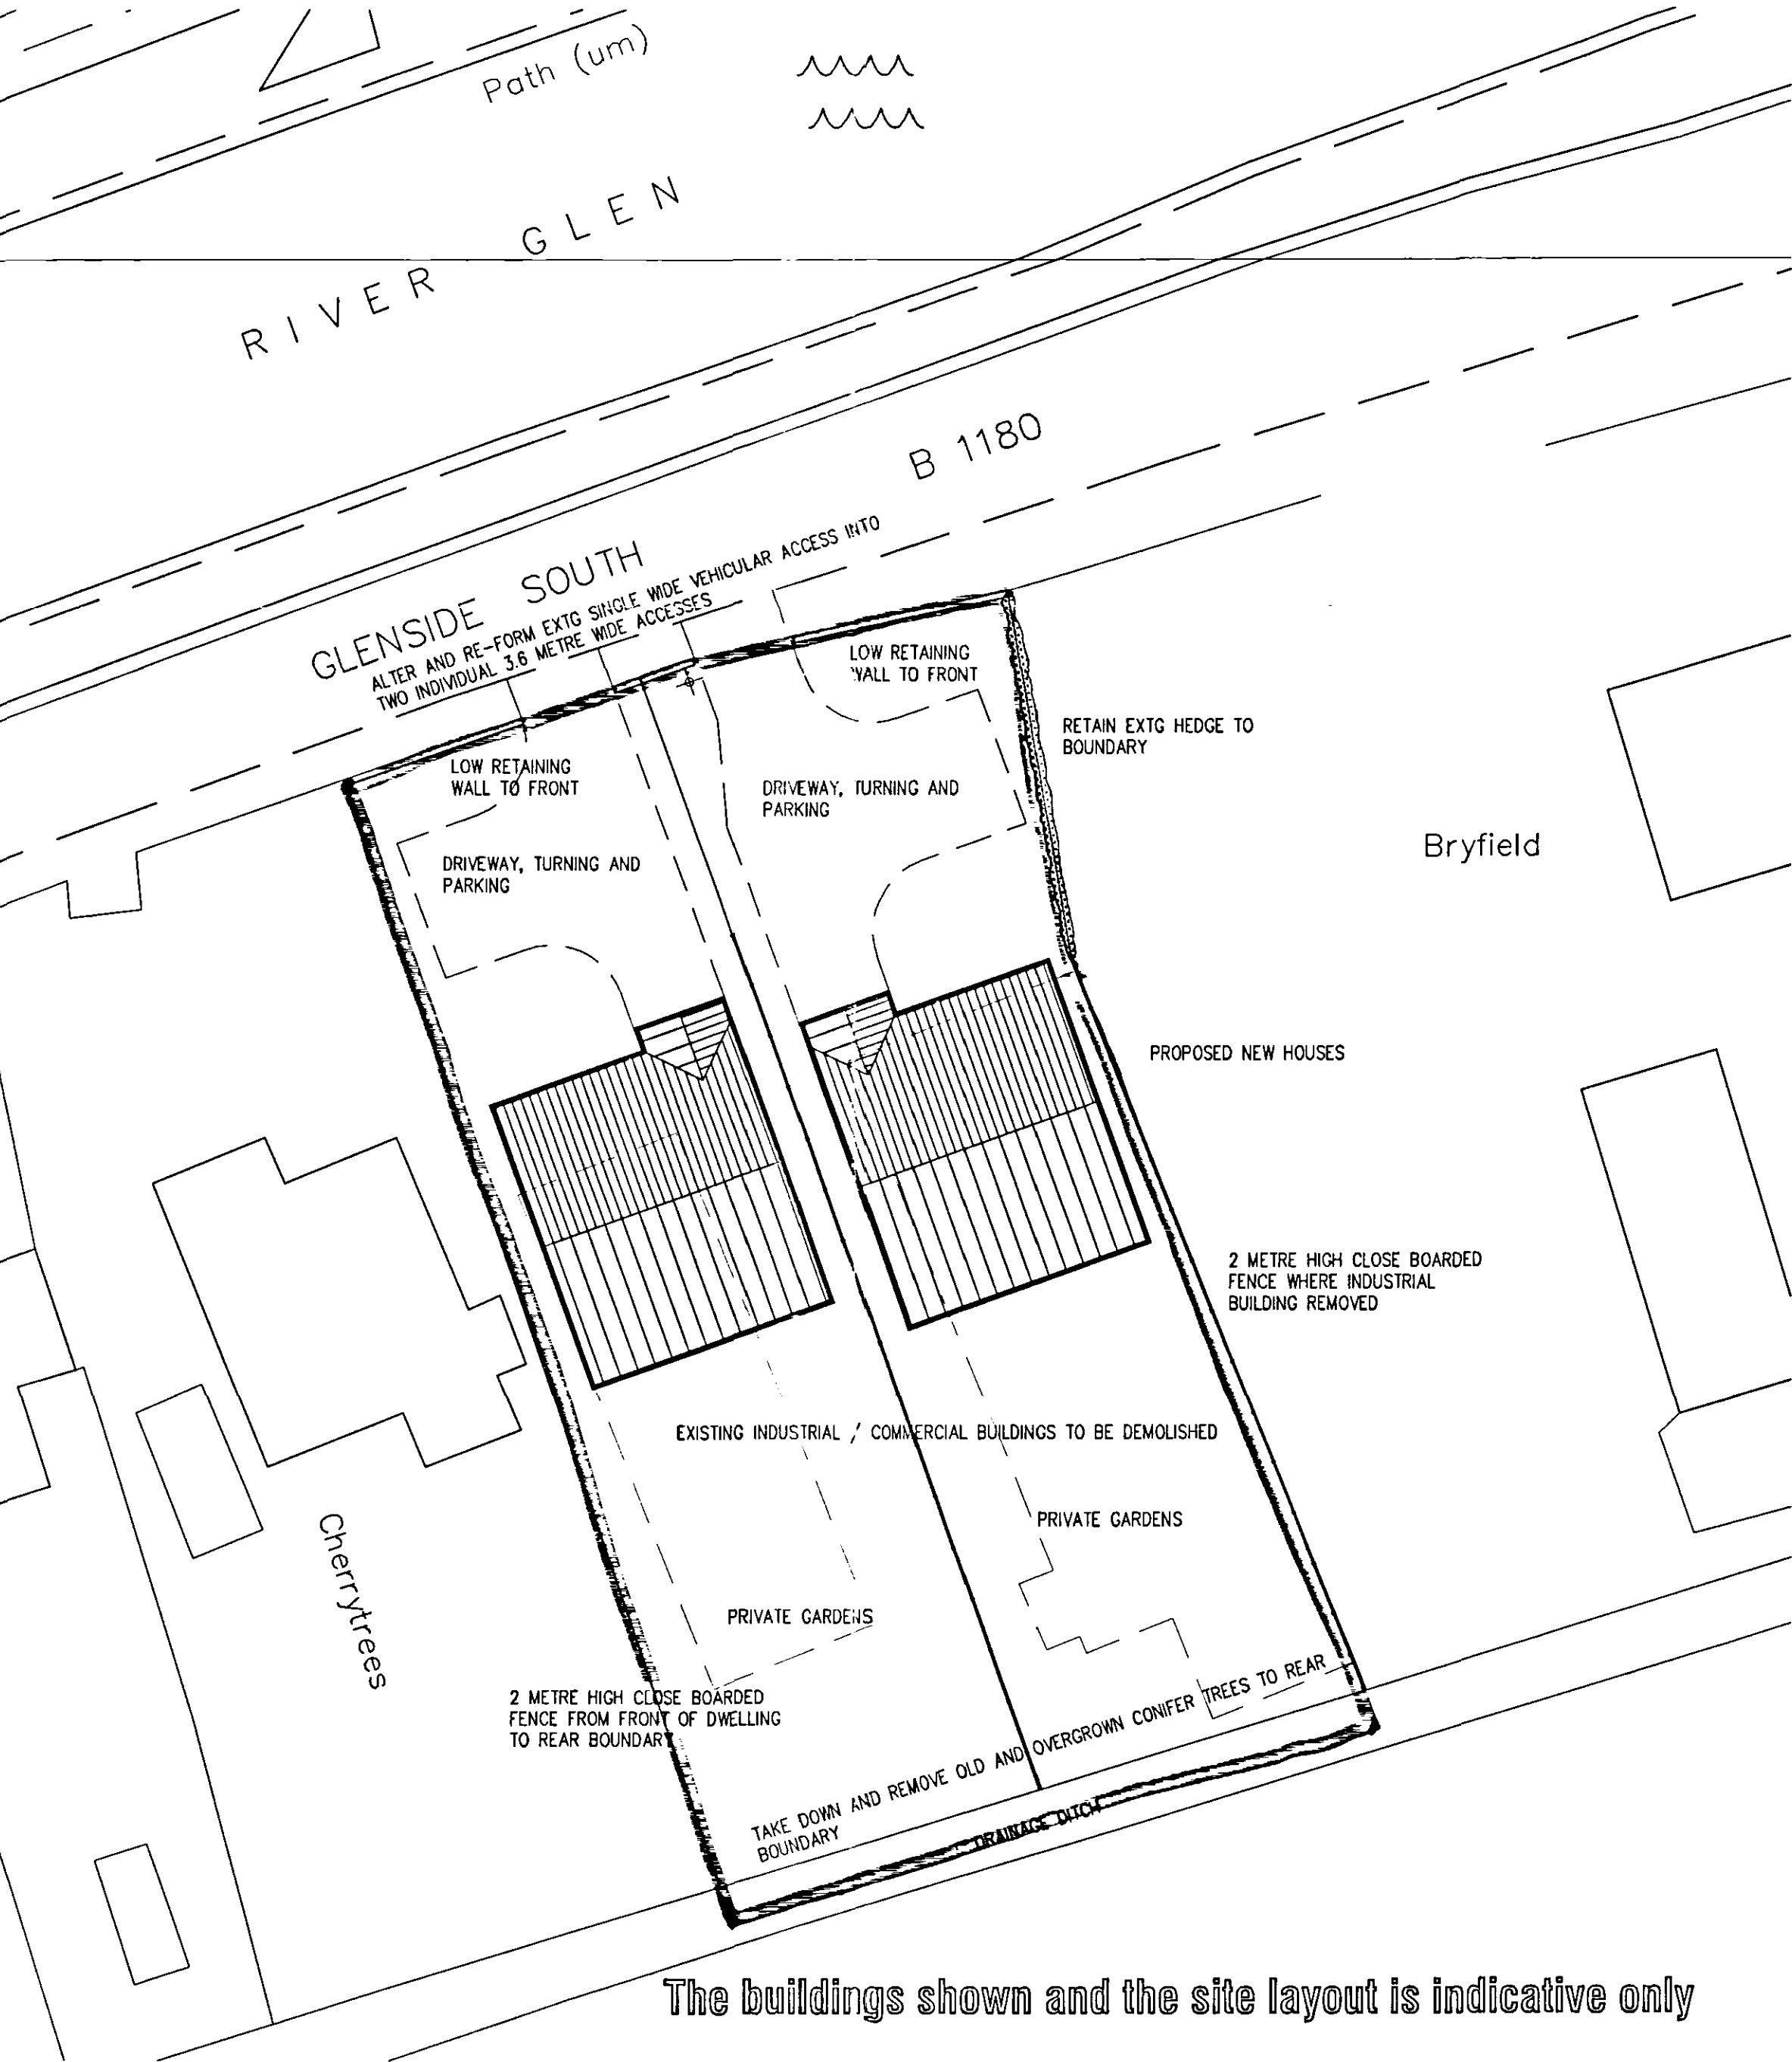

BLOCK PLAN AS PROPOSED Scale 1:200

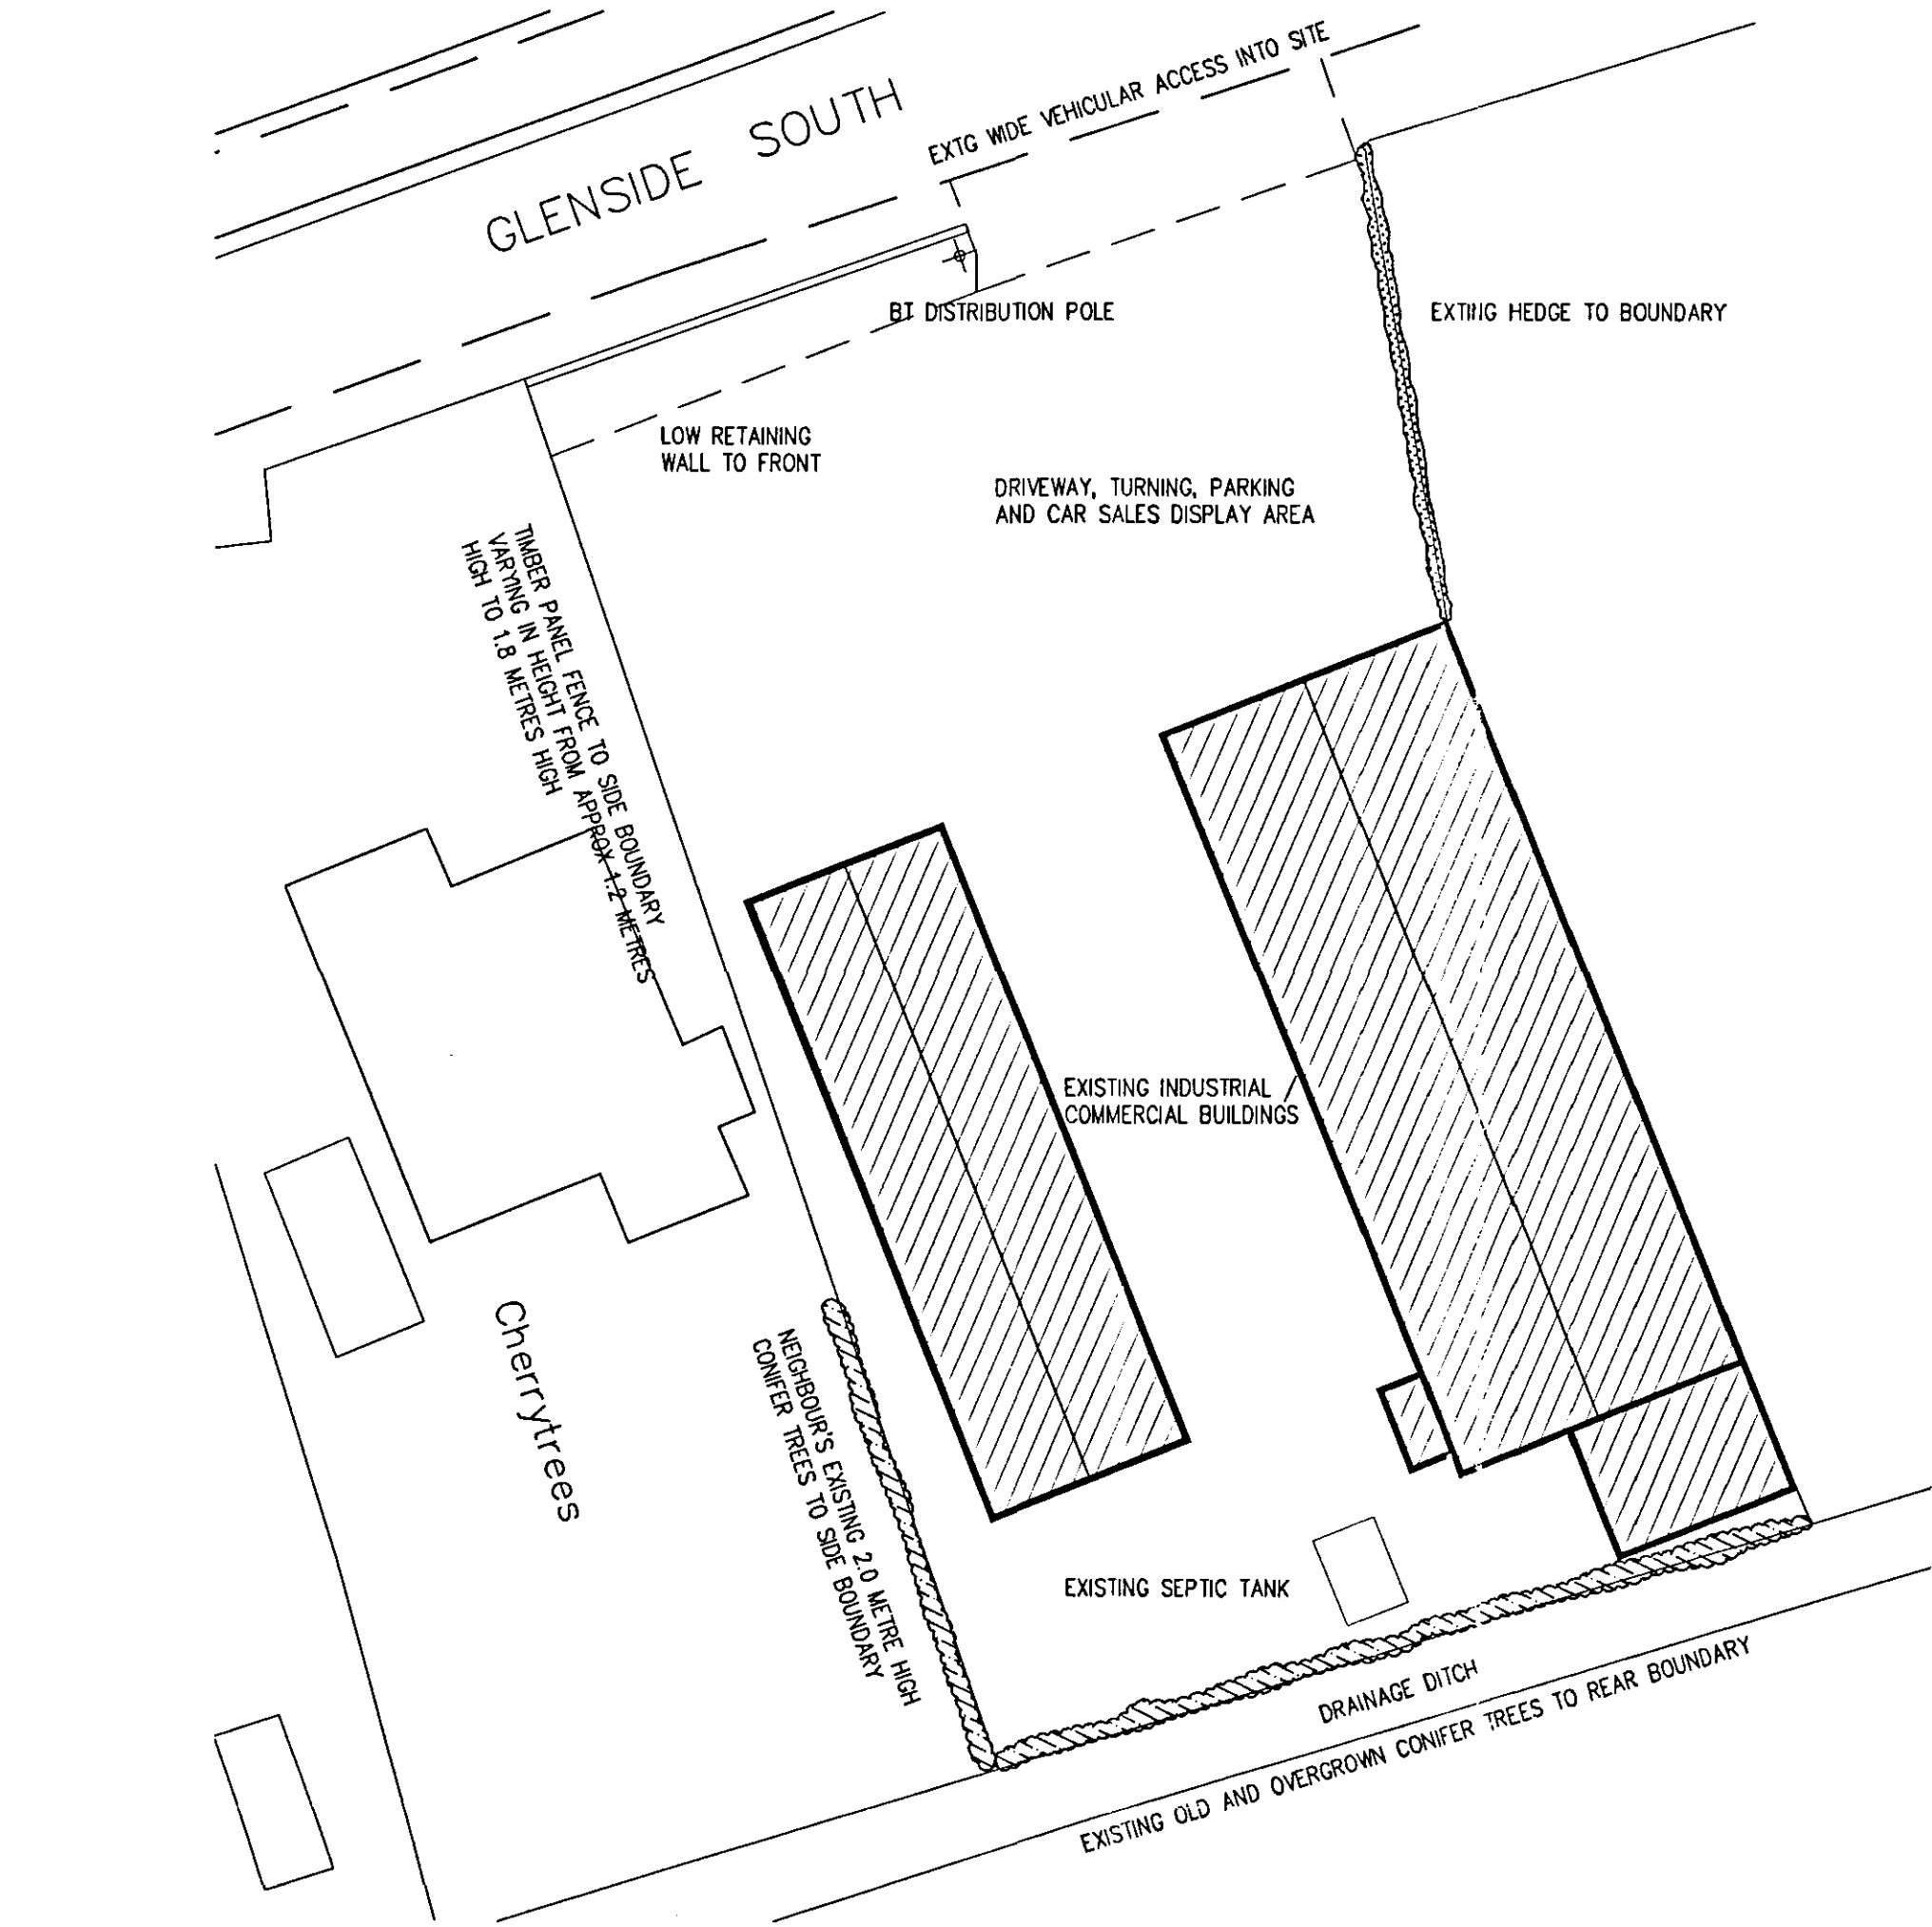


BLOCK PLAN AS EXISTING Scale 1:200

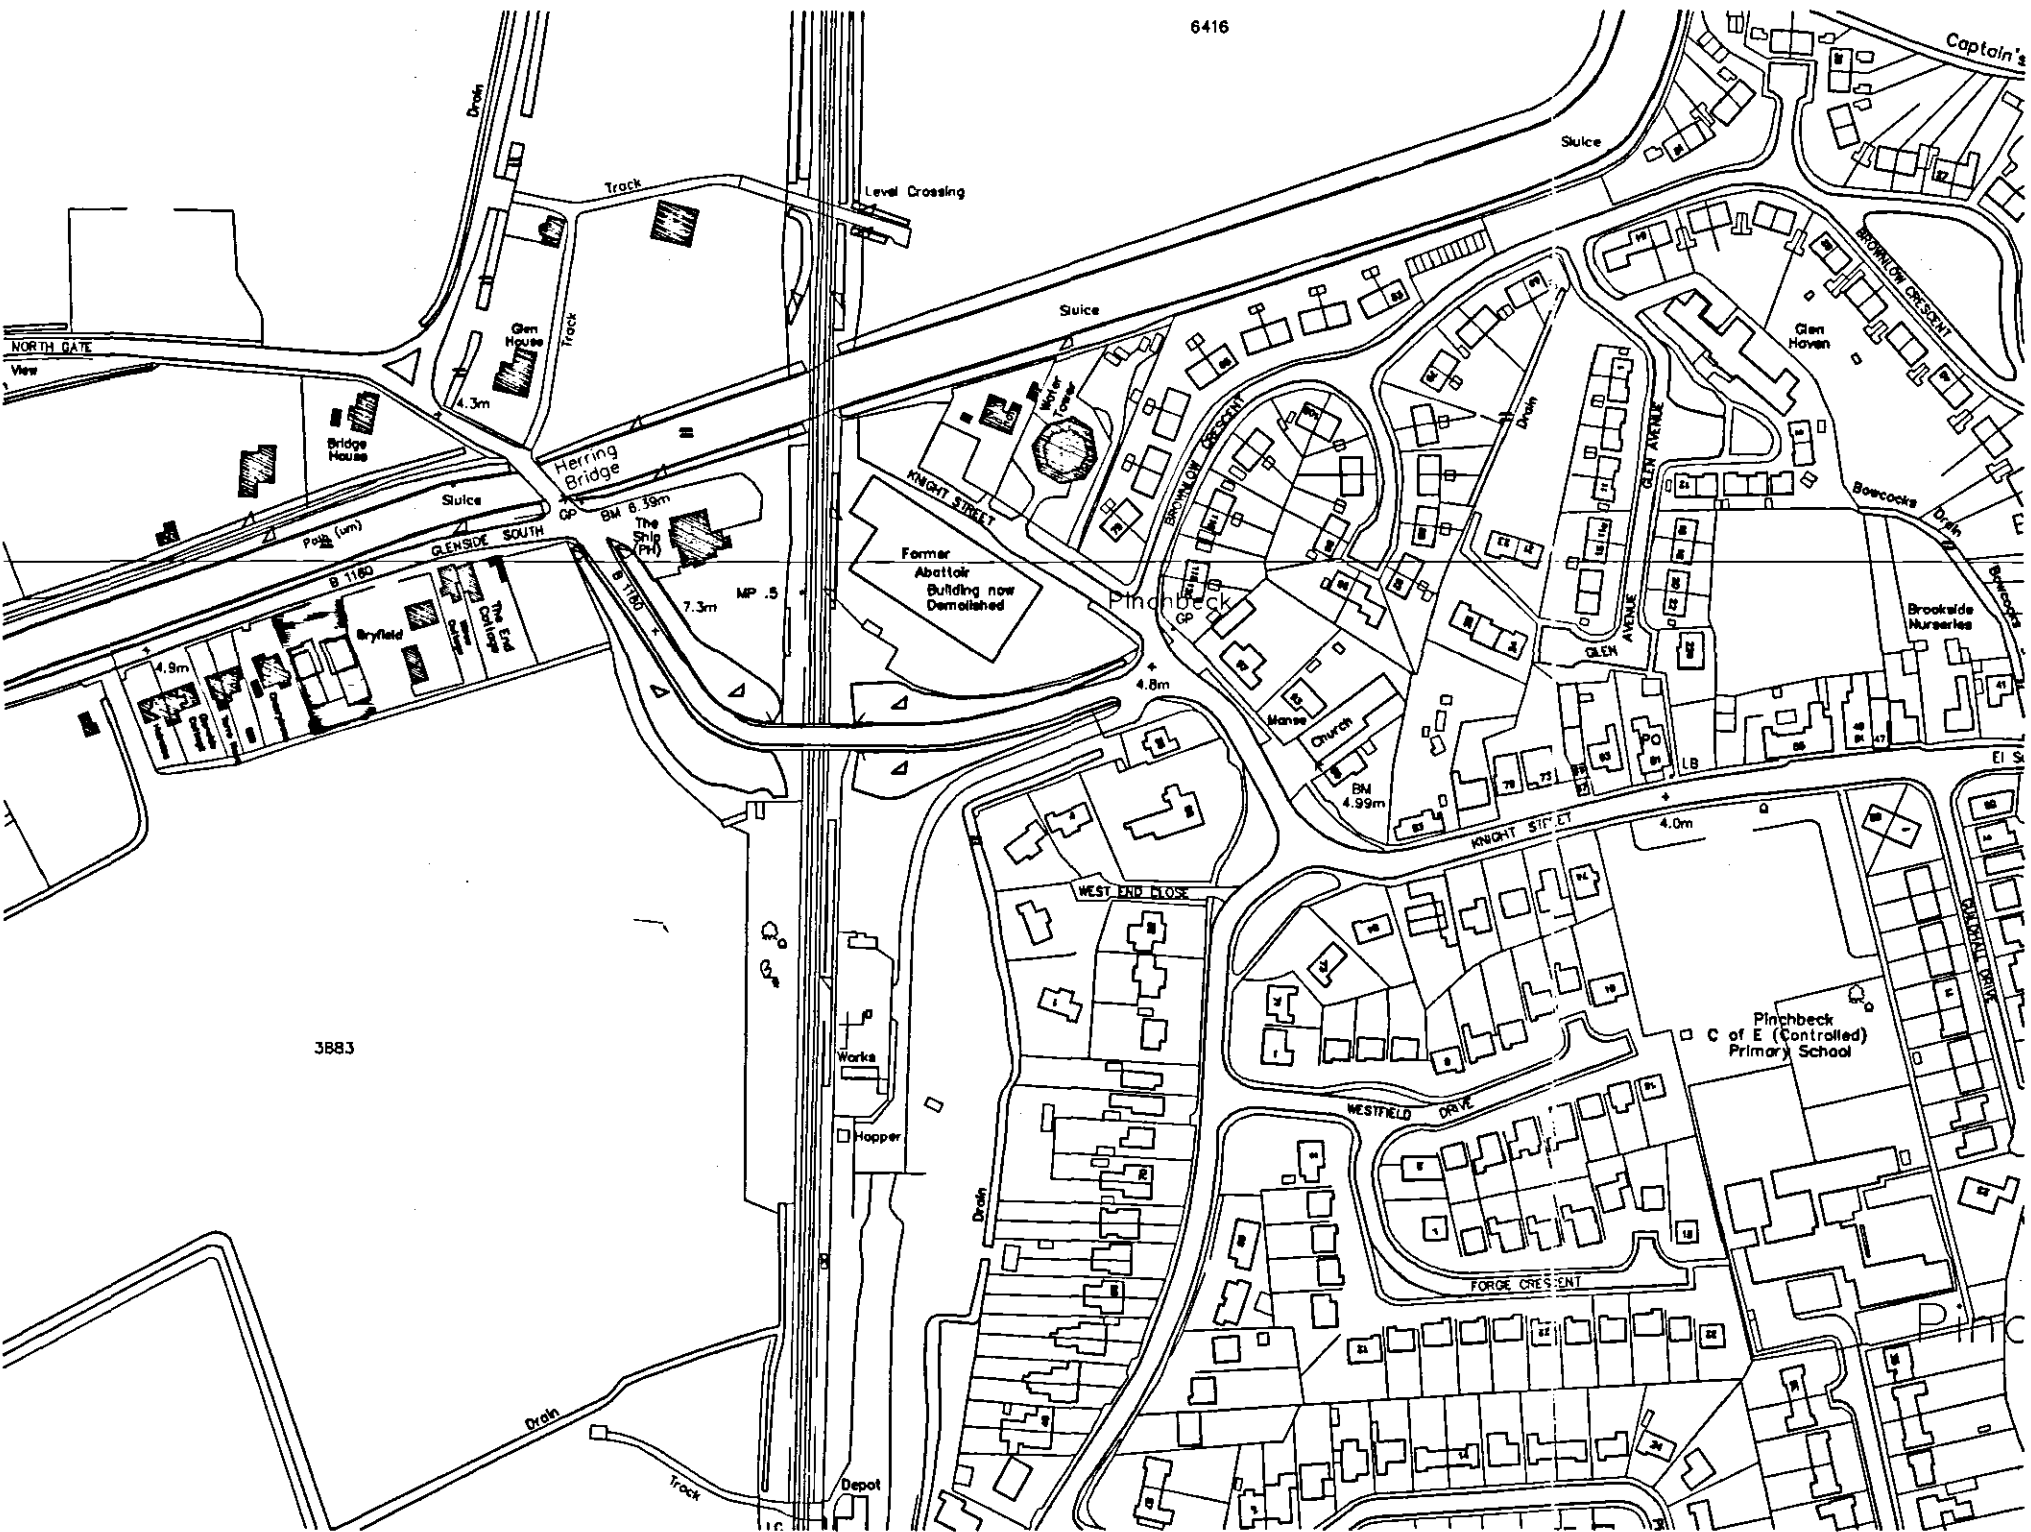

SITE PLAN Scale 1:1250

THIS DRAWING IS THE COPYRIGHT PROPERTY OF
PETER S LITHGOW 20 March 2008
NO COPIES OF THIS DRAWING MAY BE MADE WITHOUT
EXPRESS PERMISSION
DO NOT SCALE FROM THIS DRAWING

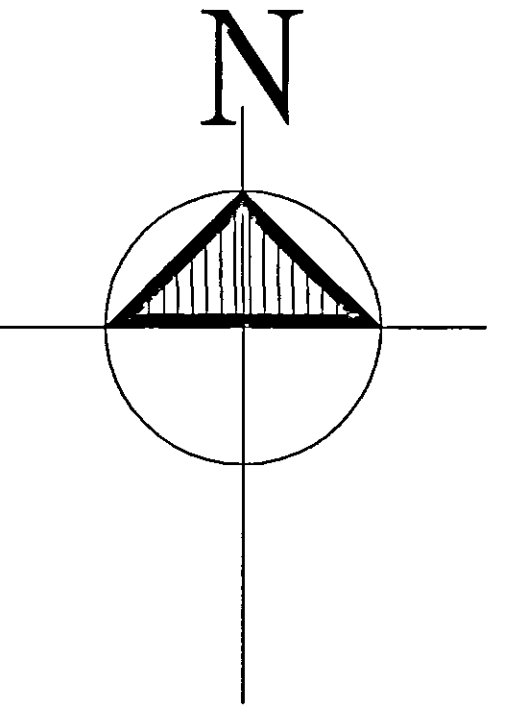

REPRODUCED FROM THE 1:1250 SCALE ORDNANCE SURVEY
MAP WITH THE PERMISSION OF THE CONTROLLER OF HER
MAJESTY'S STATIONERY OFFICE
CROWN COPYRIGHT RESERVED

AMENDMENTS
A

SHDC
Planning & Development
- 4 JUL 2008
Ref: 0763/08

L. A. Building Design
Architect and Surveying Practice
55 Hannam Boulevard
Spalding
Lincolnshire PE11 1LB
Telephone/Fax: Spalding (01775) 711437

Peter S Lithgow MRB MCAT
Member of the Chartered Institute of Building and
Member of the Chartered Institute of Architectural Technologists
Project
Proposed BROWNFIELD SITE REDEVELOPMENT
Glenside South, PINCHBECK,
SPALDING, Lincolnshire, PE11

Client
Mr M Bird

Drawing
INDICATIVE SITE LAYOUT
TWO DWELLINGS
OUTLINE PLANNING PROPOSALS

Date
April 2008

Scale(s)
1:200 1:2500

Drawn by
Peter Lithgow

Checked
PSL

Job no
08/05

Drawing no
02

DETERMINED
PLAN