

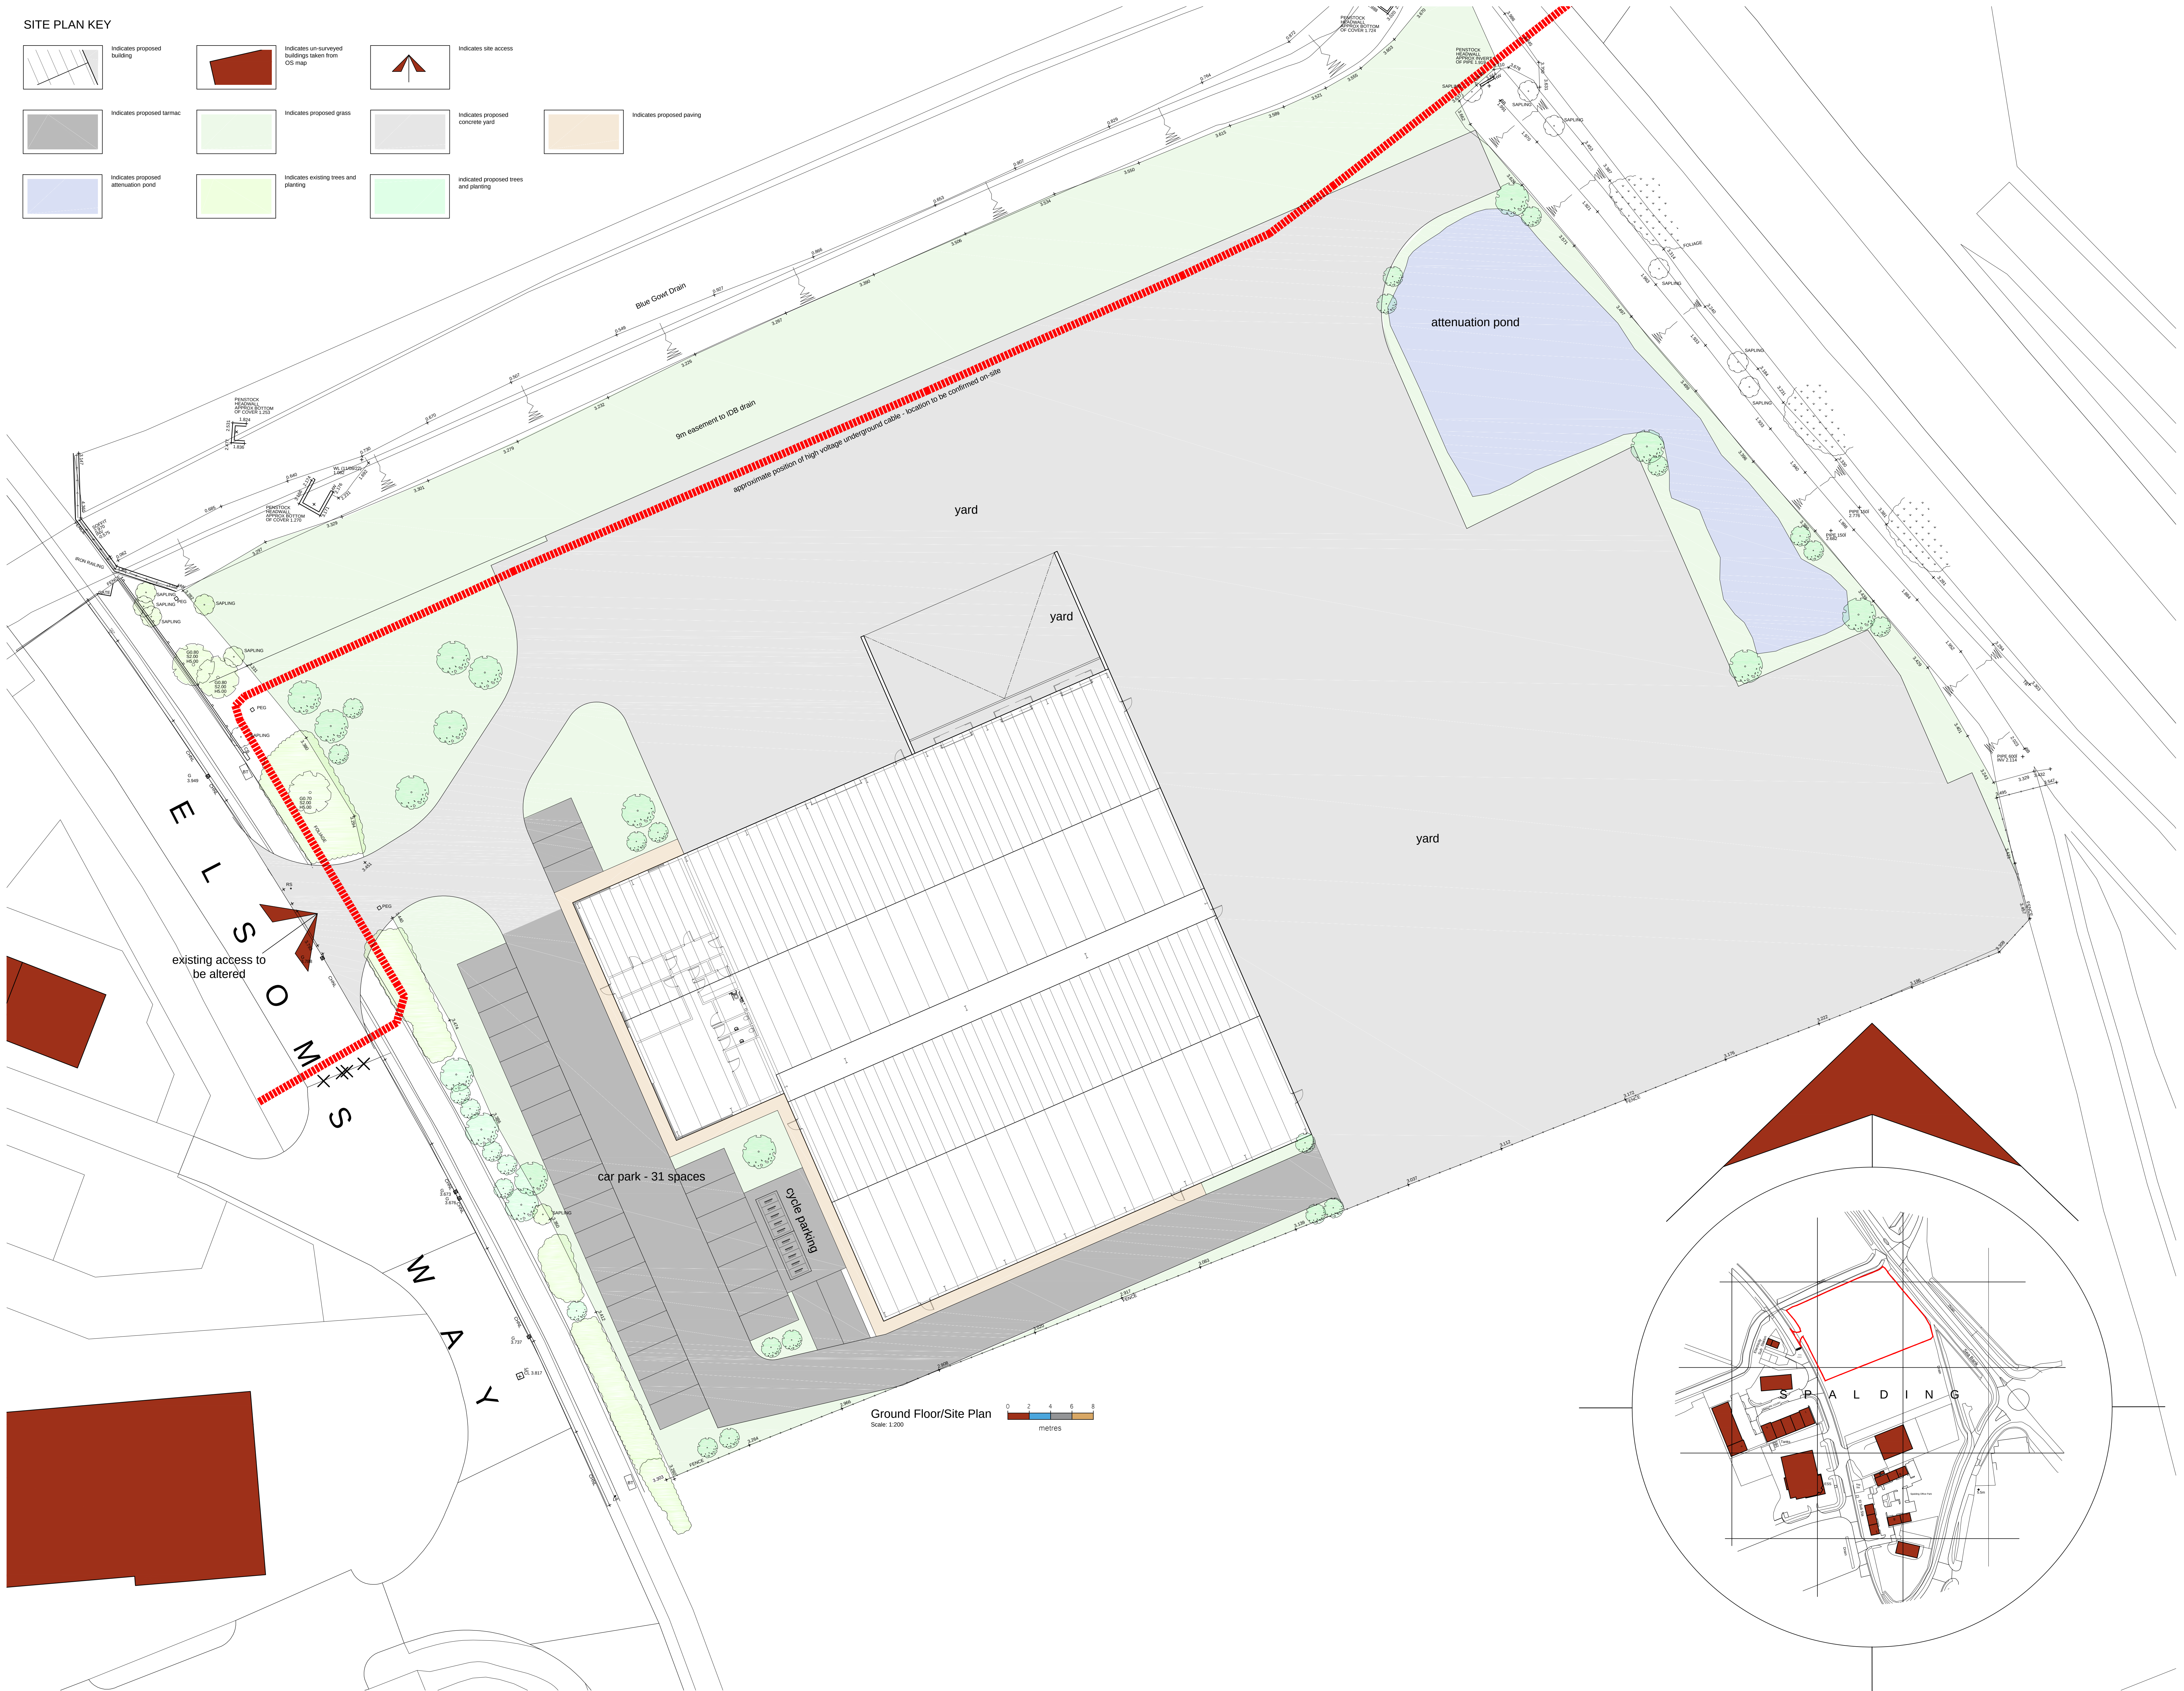


SITE PLAN KEY

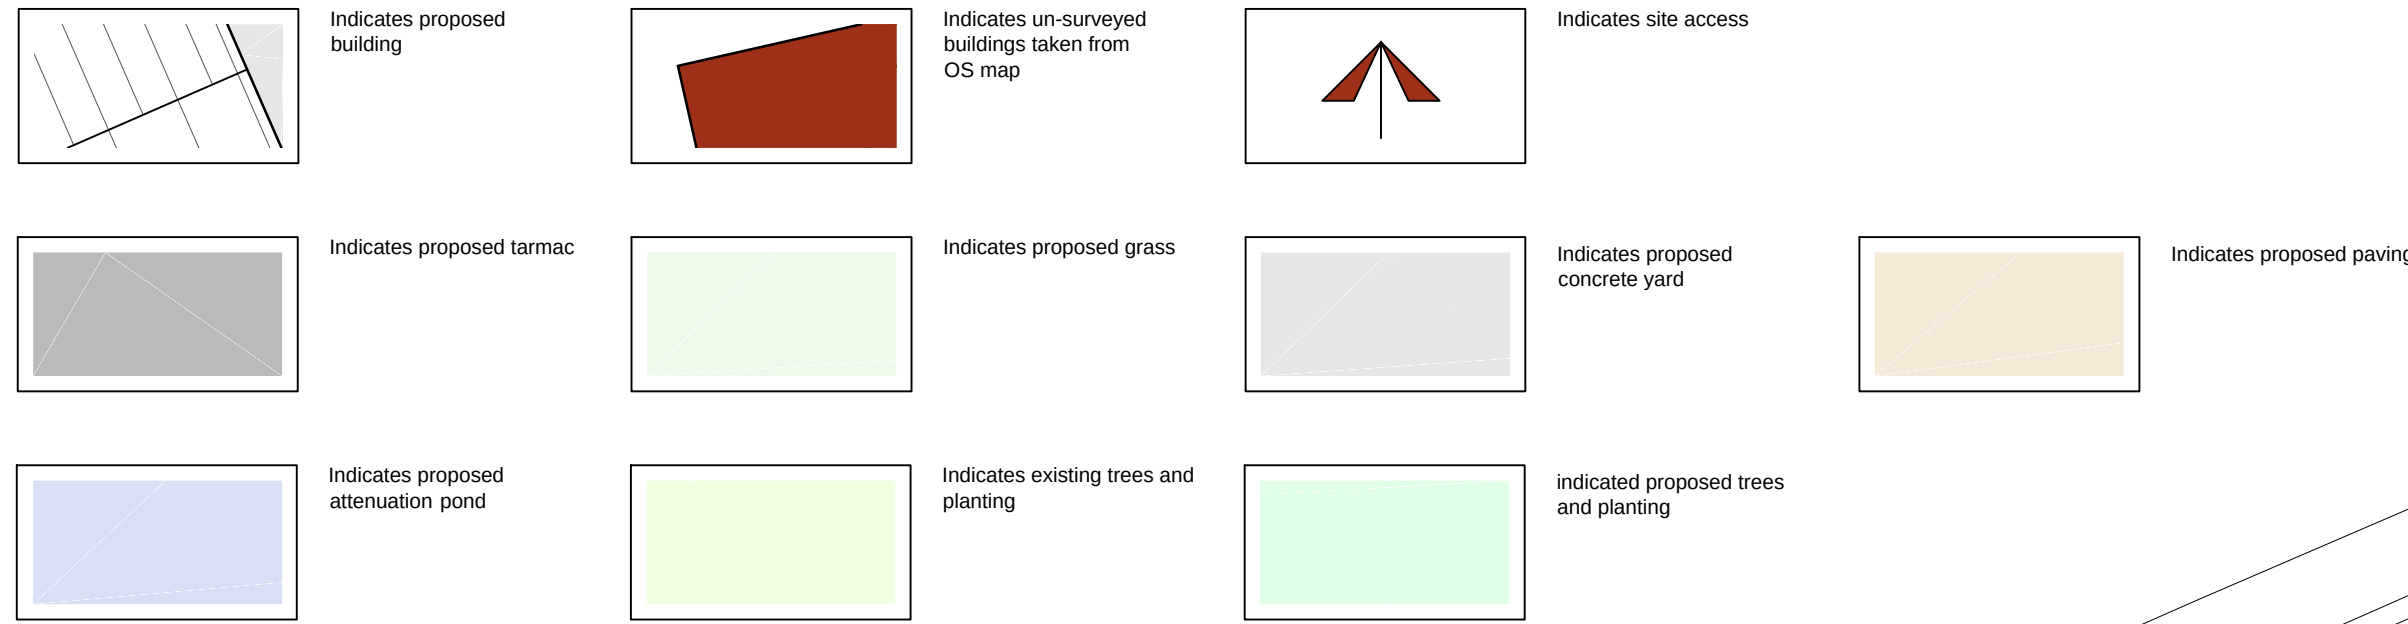

Ground Floor/Site Plan
Scale 1:200

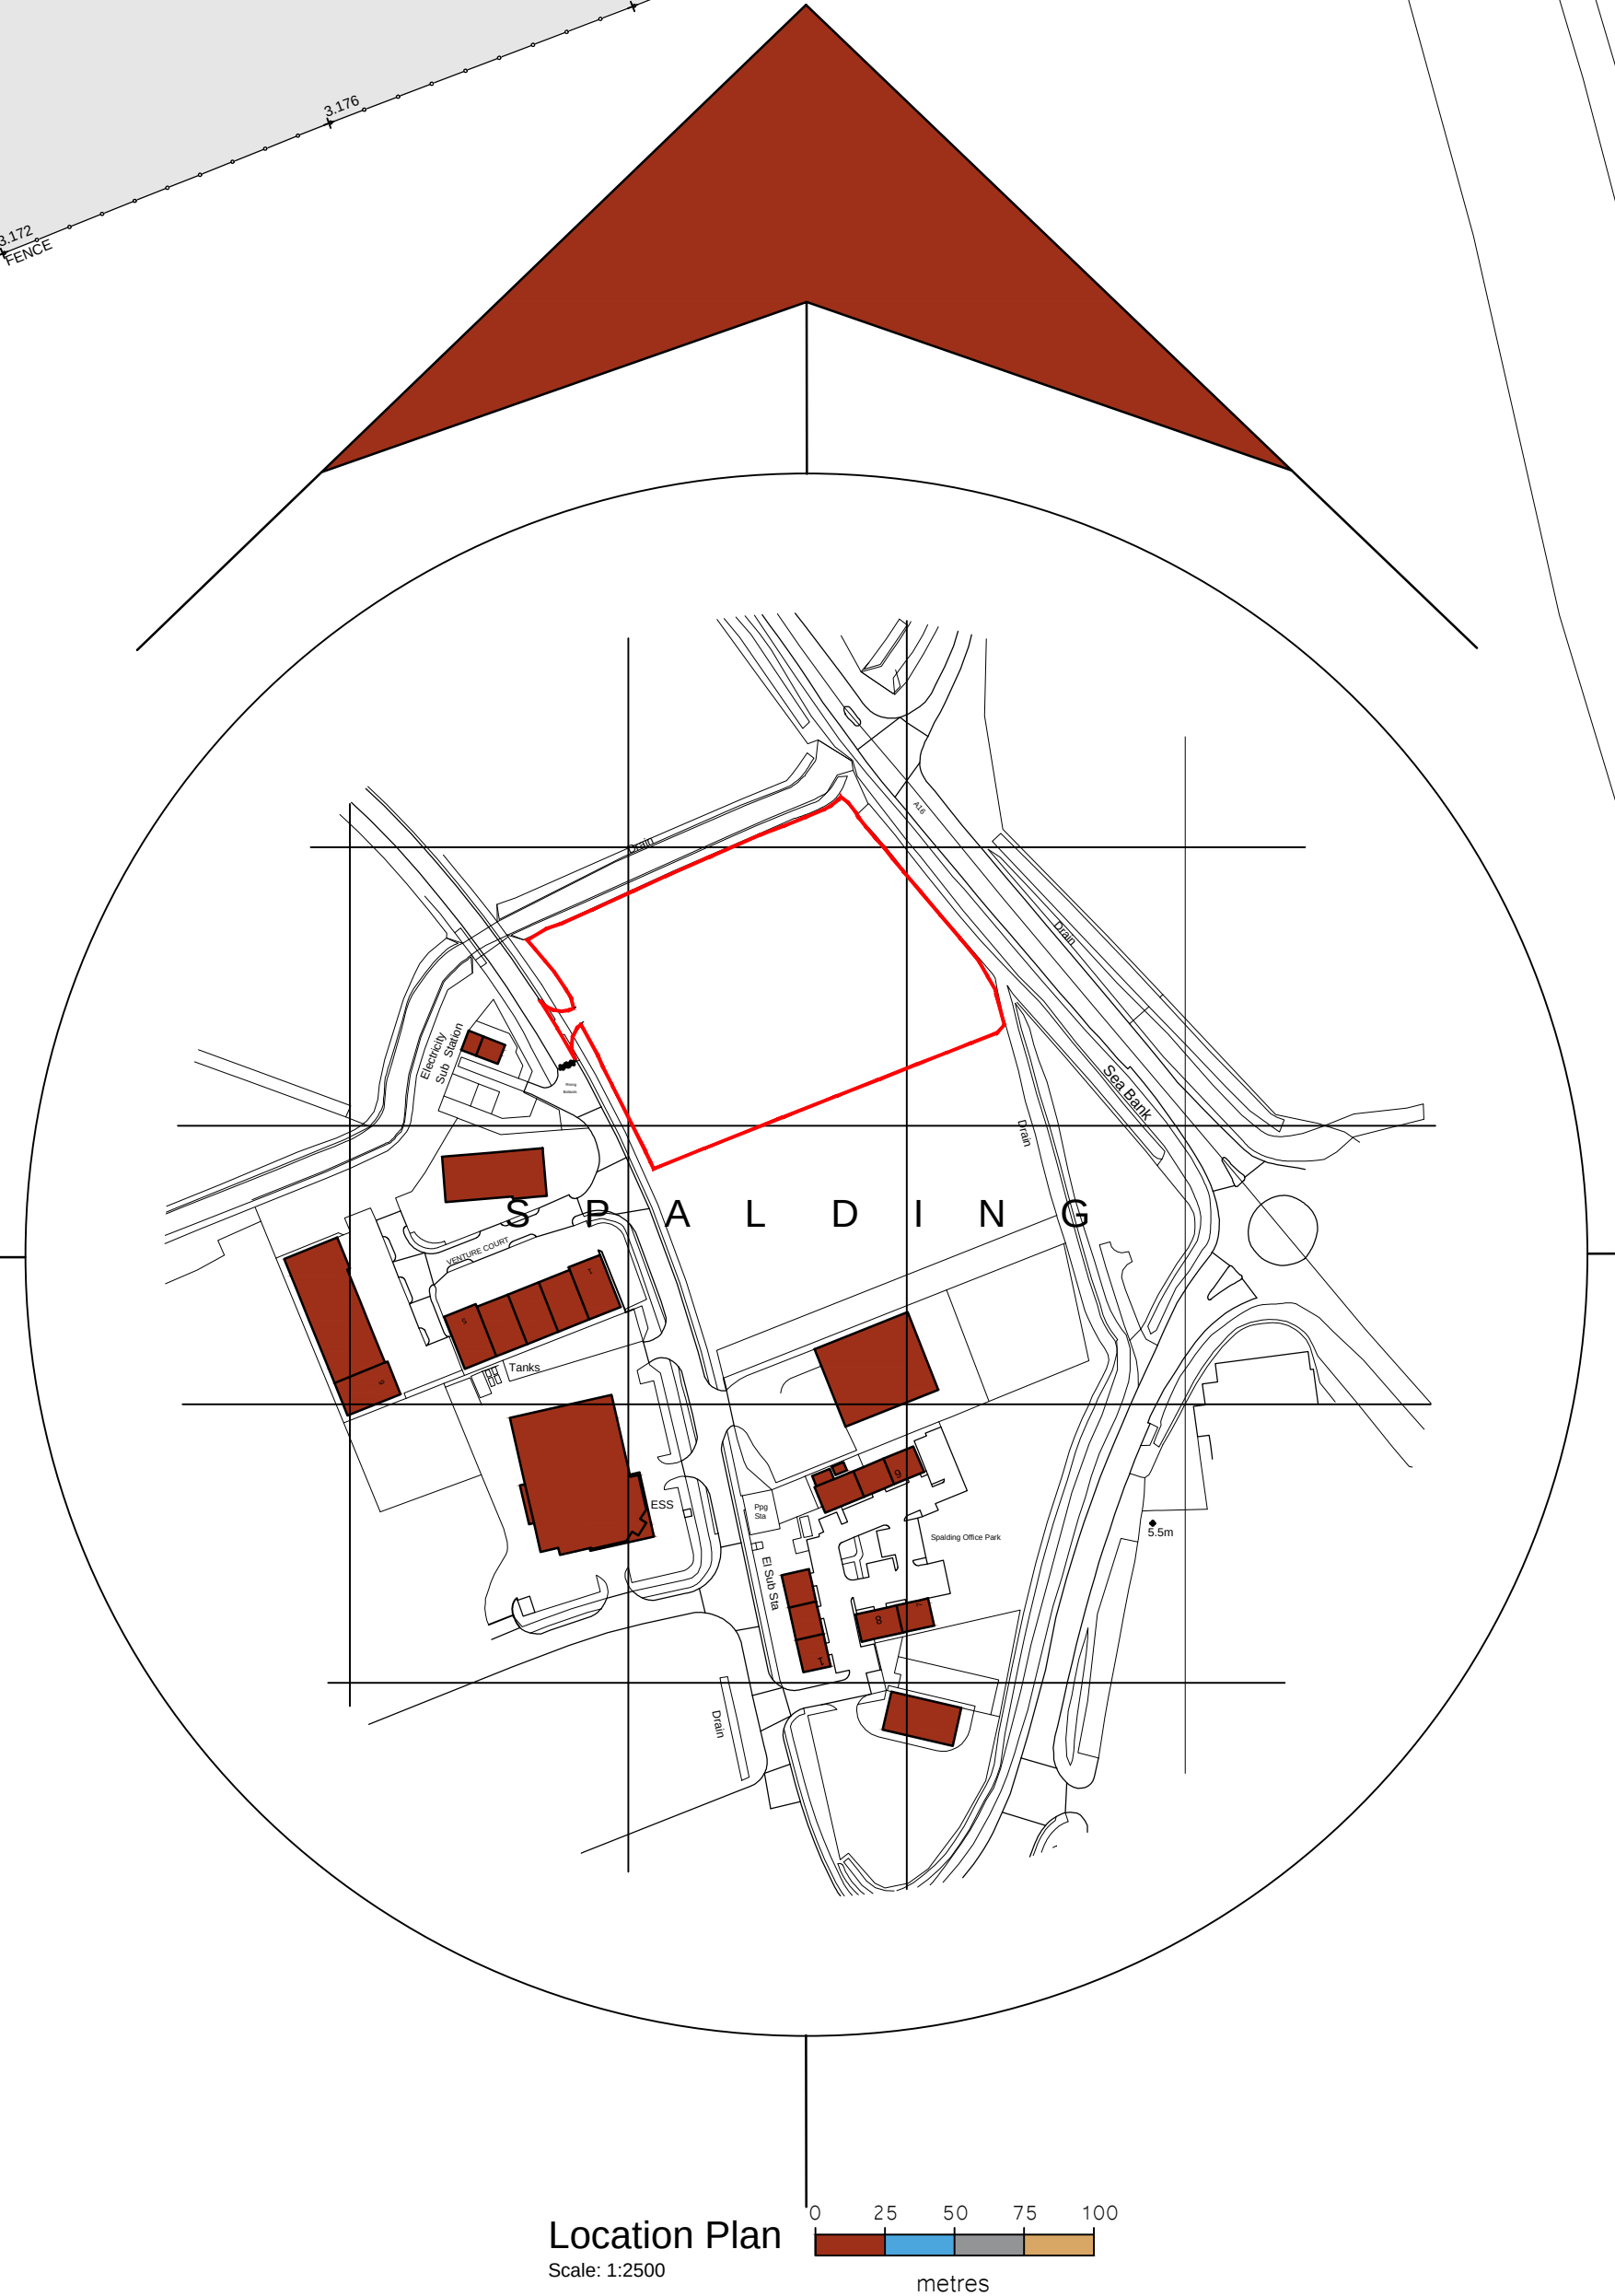

Location Plan
Scale 1:2500

- General Notes
1. All dimensions are shown in 'met' unless otherwise stated.
 2. The contractor, sub-contractors and suppliers must verify all dimensions on site prior to the commencement of any work.
 3. This drawing is to be read in conjunction with all relevant engineers and specialist sub-contractors drawings and specifications.
 4. Any discrepancies are to be brought to the designers attention.

Revisions		Client Amendments
A	Dec 2022	

FOR APPROVAL

SWANN EDWARDS
ARCHITECTURE

Swann Edwards Architecture Limited, Swann Edwards Architecture,
Badd Barn, Fen Road, Guyhim, Wisbech, Cambs. PE13 4AA
t: 01954 450034 e: info@swannedwards.co.uk w: www.swannedwards.co.uk

Job Title Proposed Storage Building with Ancillary Accommodation Elsoms Way, Pinchbeck	Date September 2022	Drawn by CW
Drawing Title Planning Drawing Site and Location Plans	Job No. SE-1856	Checked by JB
	Draw No. PP1000	Sheer Size A0
		Person A