
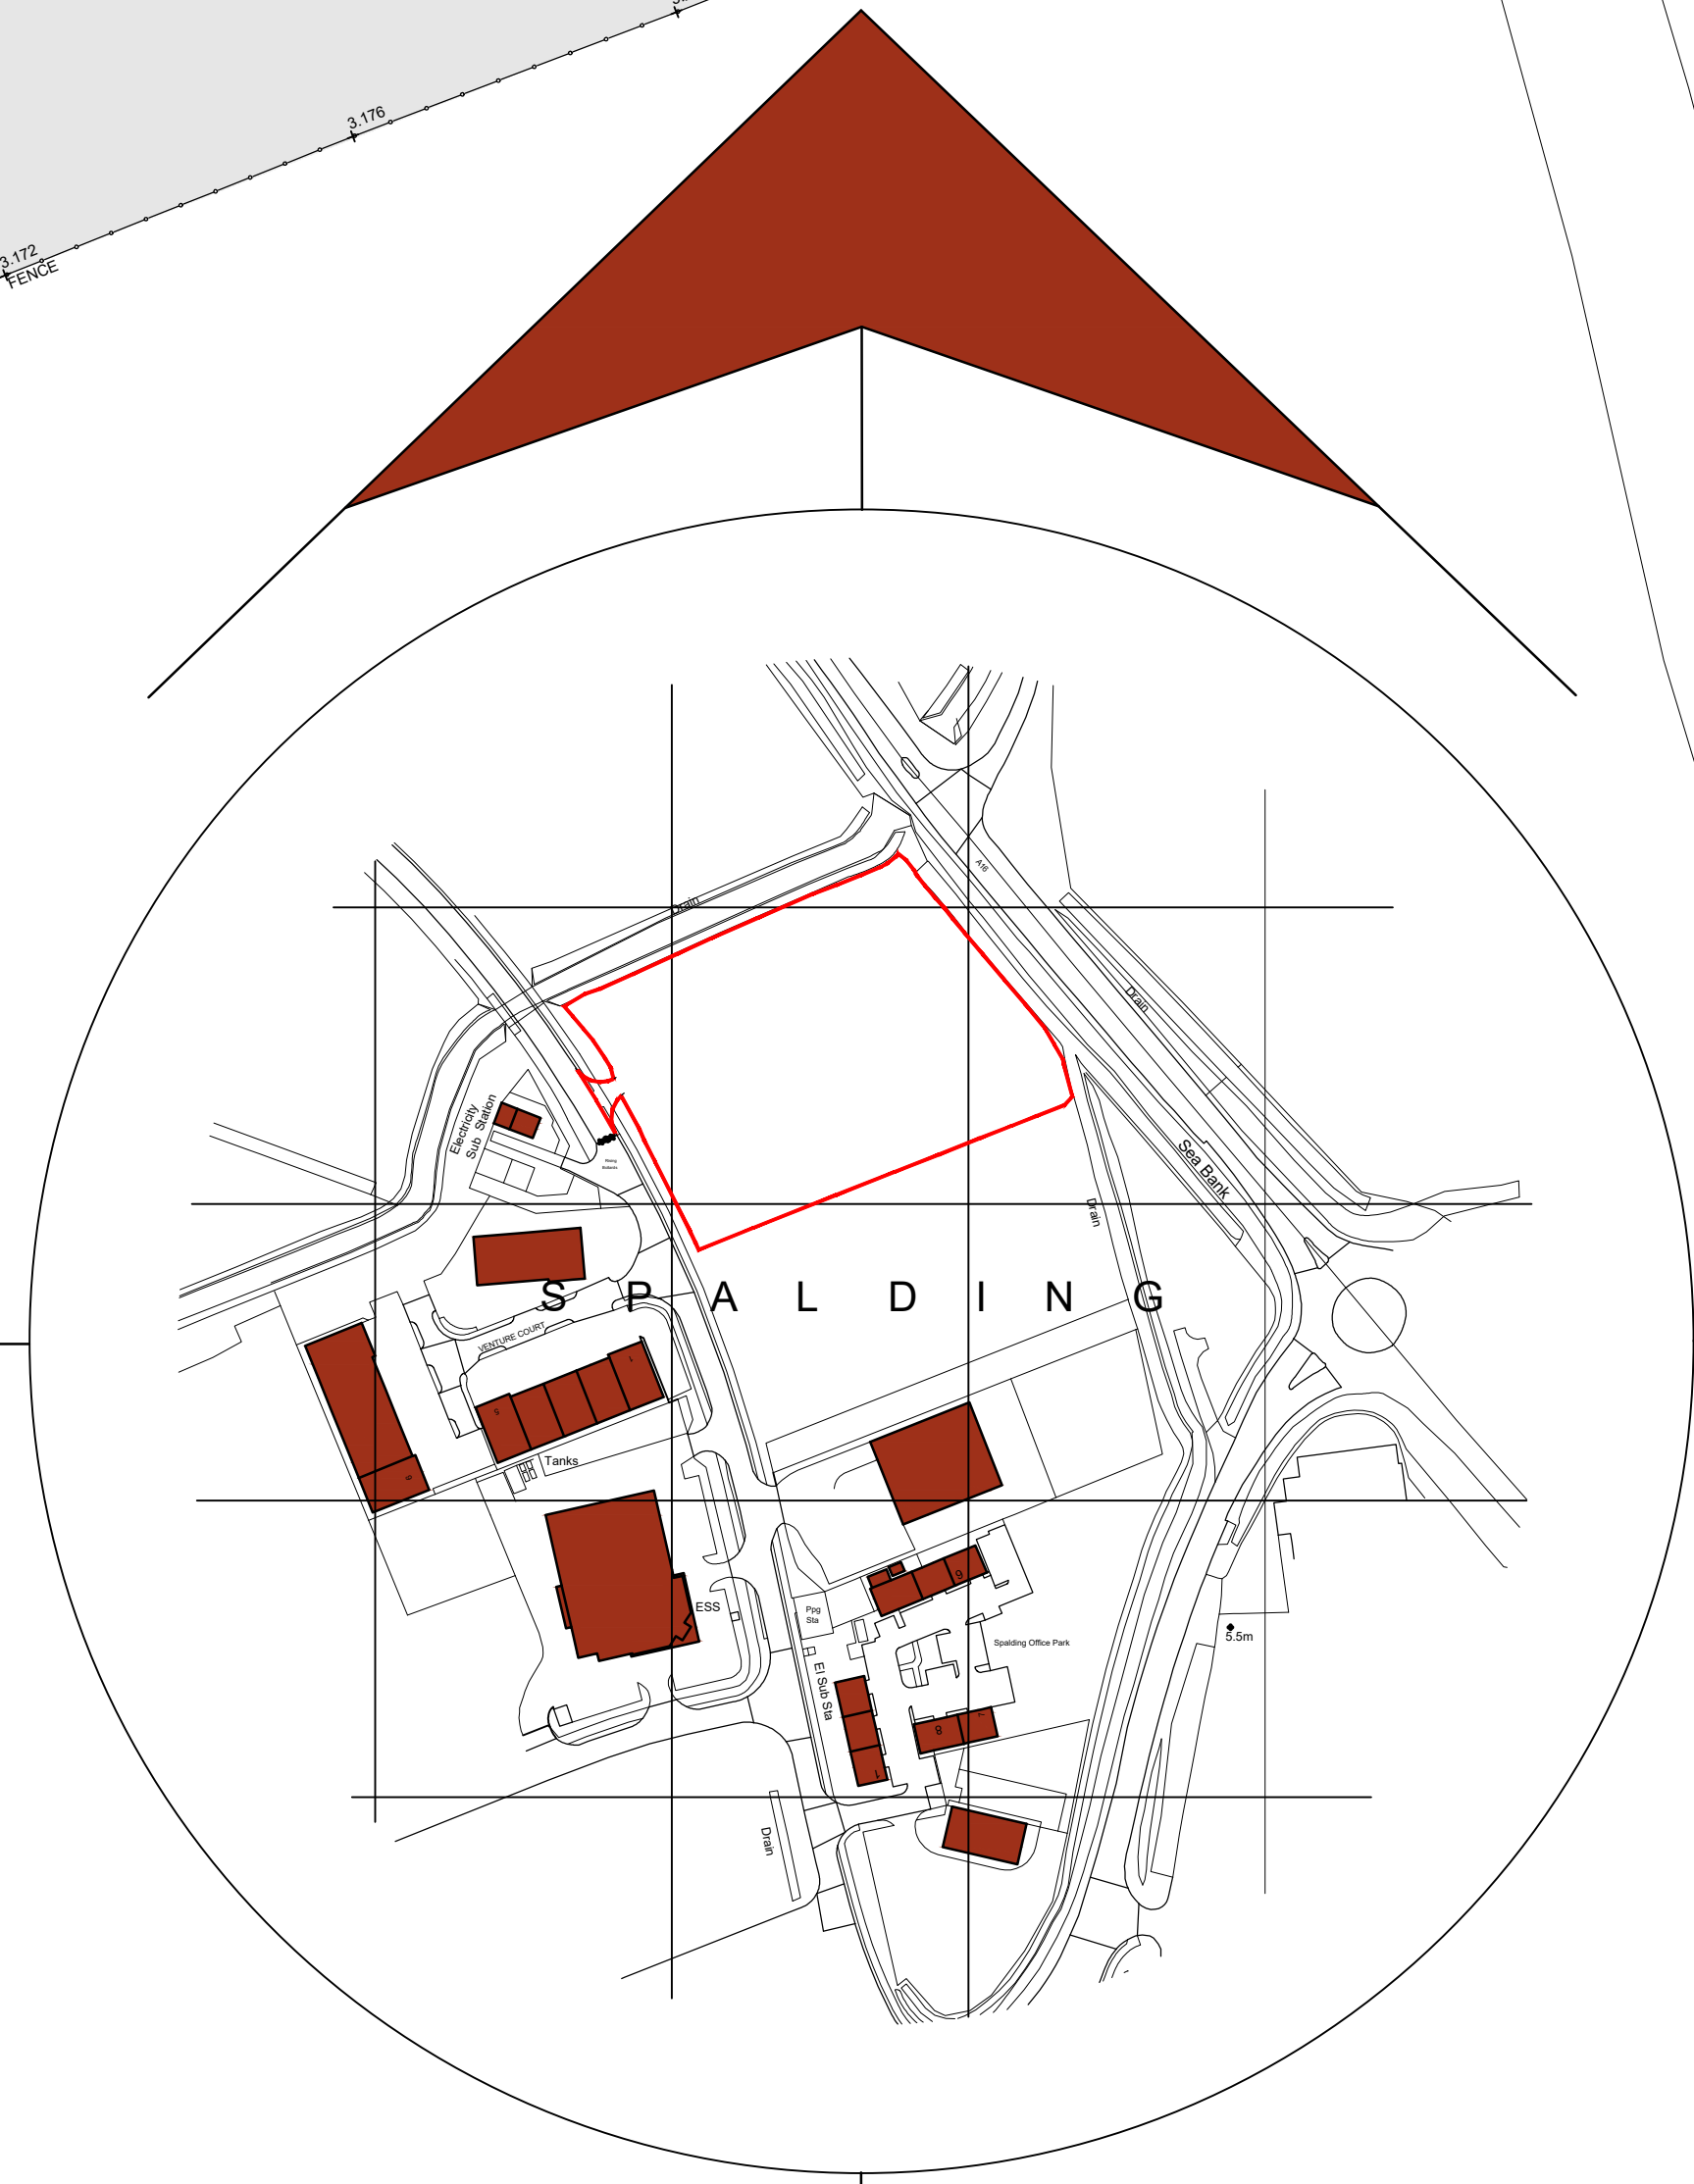
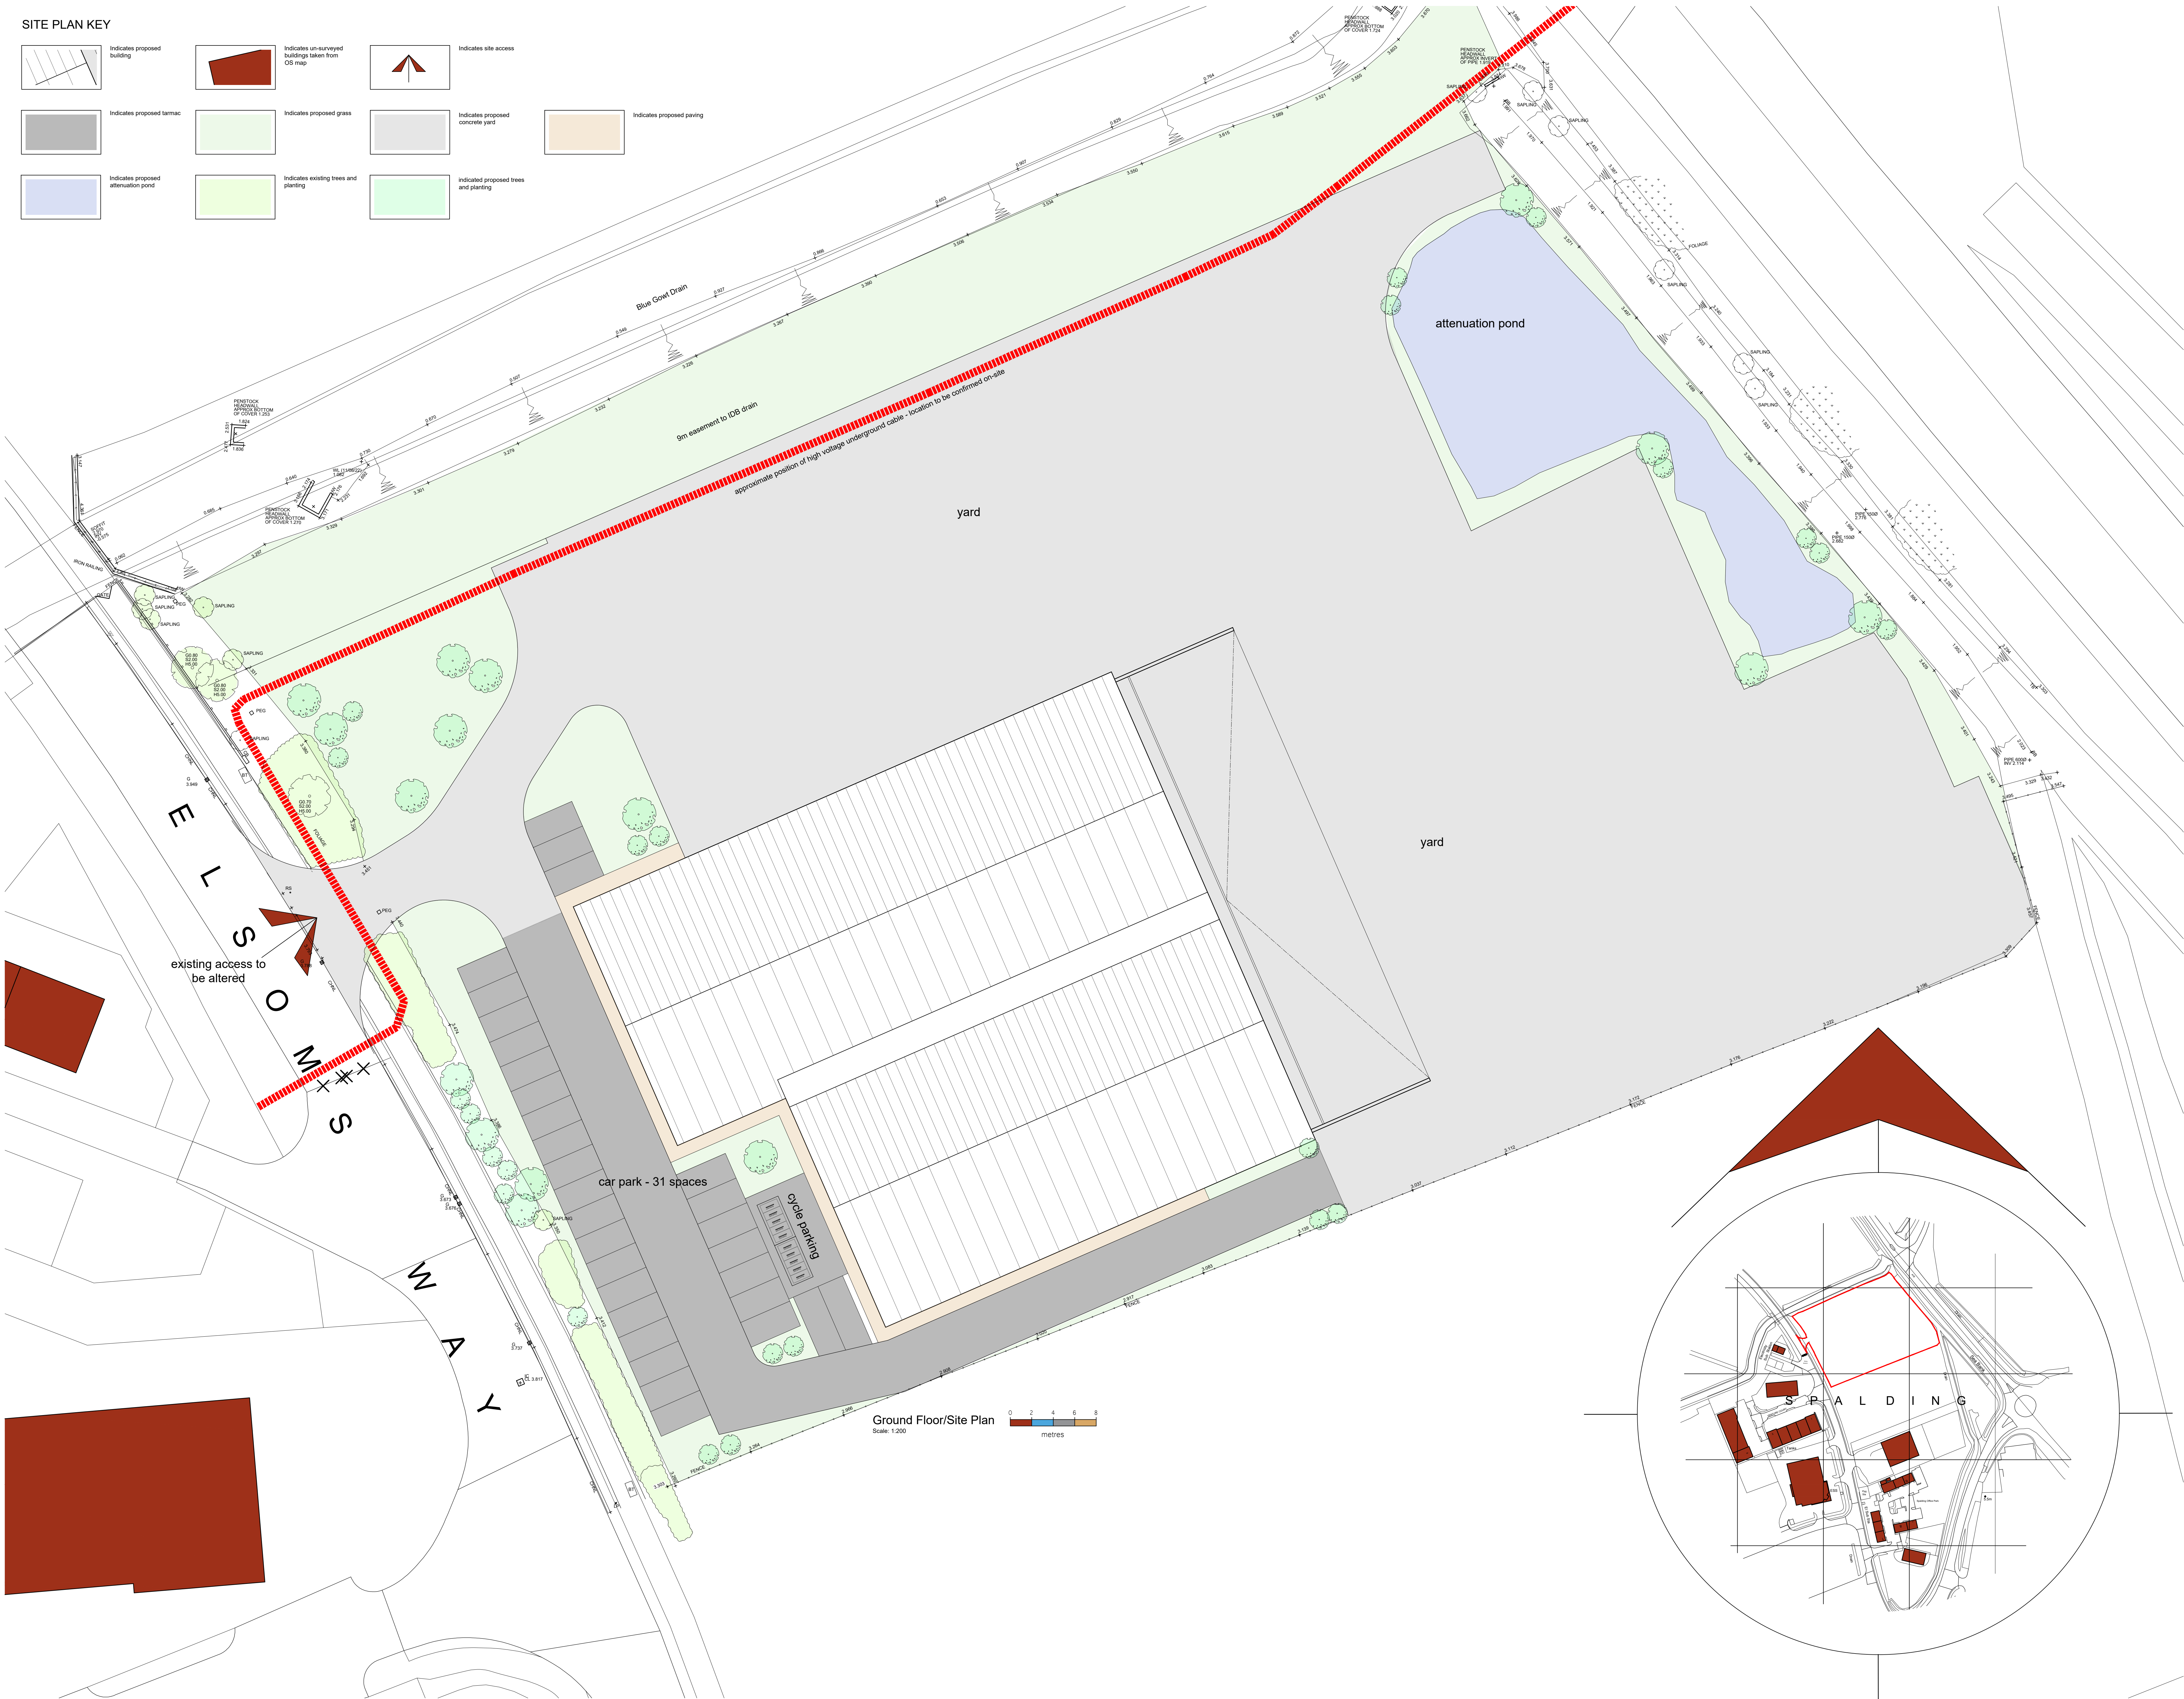


SITE PLAN KEY

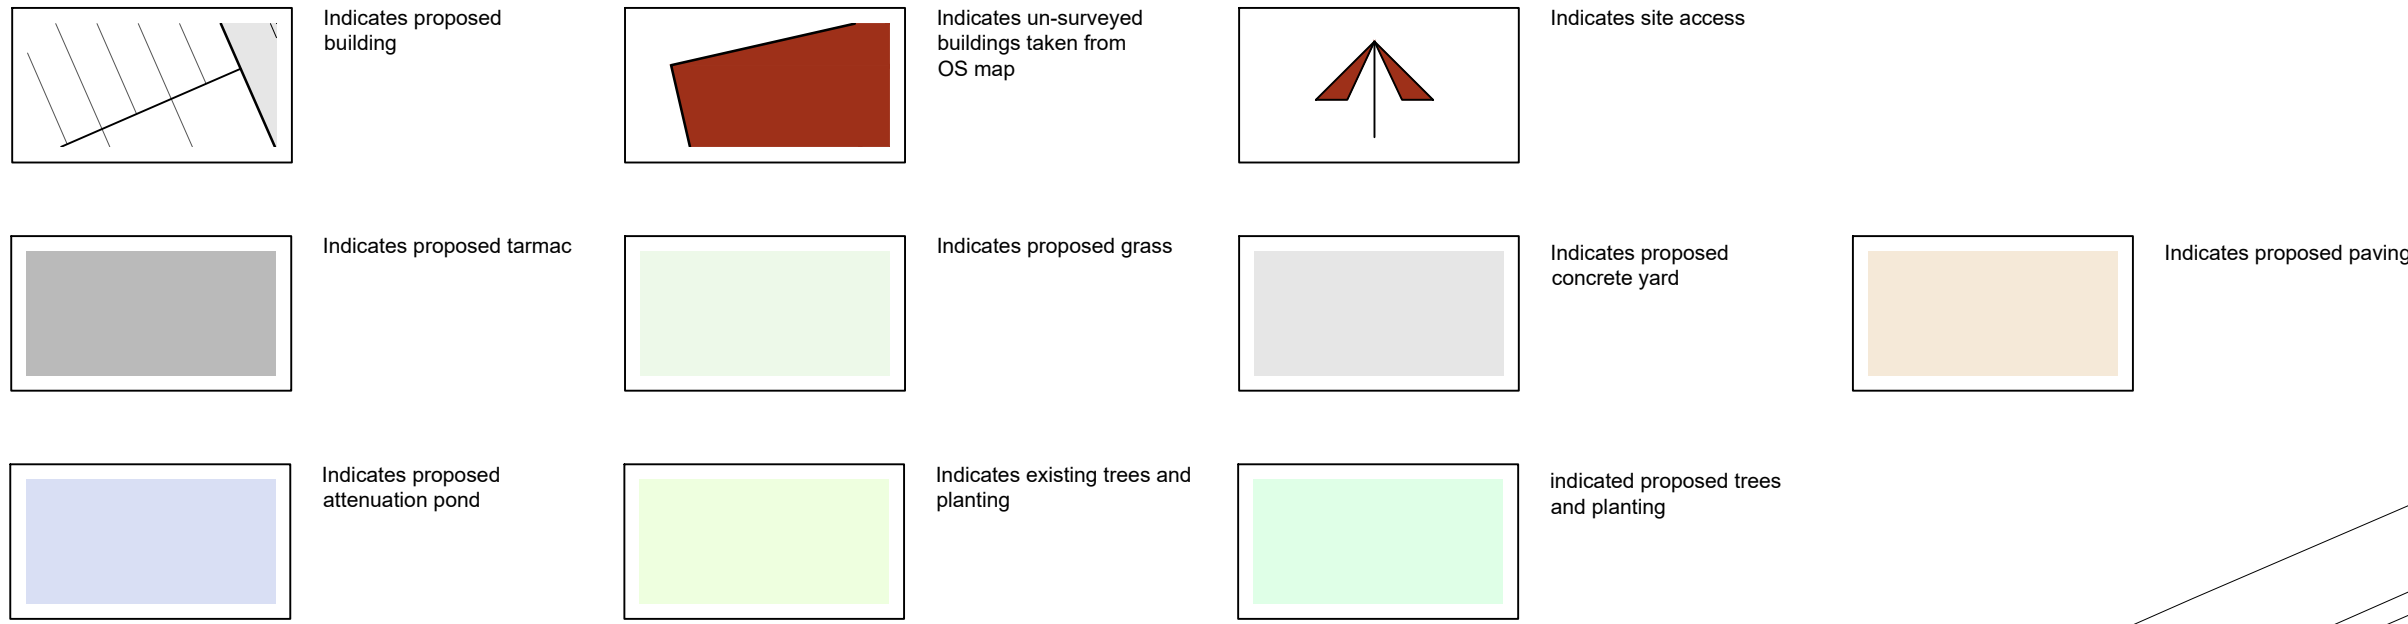

- General Notes
1. All dimensions are shown in 'mm' unless otherwise stated.
 2. The contractor, sub-contractor and supplier must verify all dimensions on site prior to the commencement of any work.
 3. This drawing is to be read in conjunction with all relevant engineers and specialist sub-contractors drawings and specifications.
 4. Any discrepancies are to be brought to the designers attention.

Revisions		
A	Aug 2025	Dock leveller increase and location change

FOR APPROVAL

SWANN EDWARDS
ARCHITECTURE

Swann Edwards Architecture Limited, Swann Edwards Architecture, Black Barn, Fen Road, Guyhim, Wisbech, Cambs. PE13 4AA
t: 01954 450851 e: info@swannedwards.co.uk w: www.swannedwards.co.uk

Proposed Storage Building with Ancillary Accommodation Elsons Way, Pinchbeck	Job Title September 2022	Date September 2022	Drawn by CW
Drawing Title Planning Drawing Site and Location Plans	Job No SE-1856	Sheet Size A0	Checked by JB
	Proj No PP1000	Revision B	