


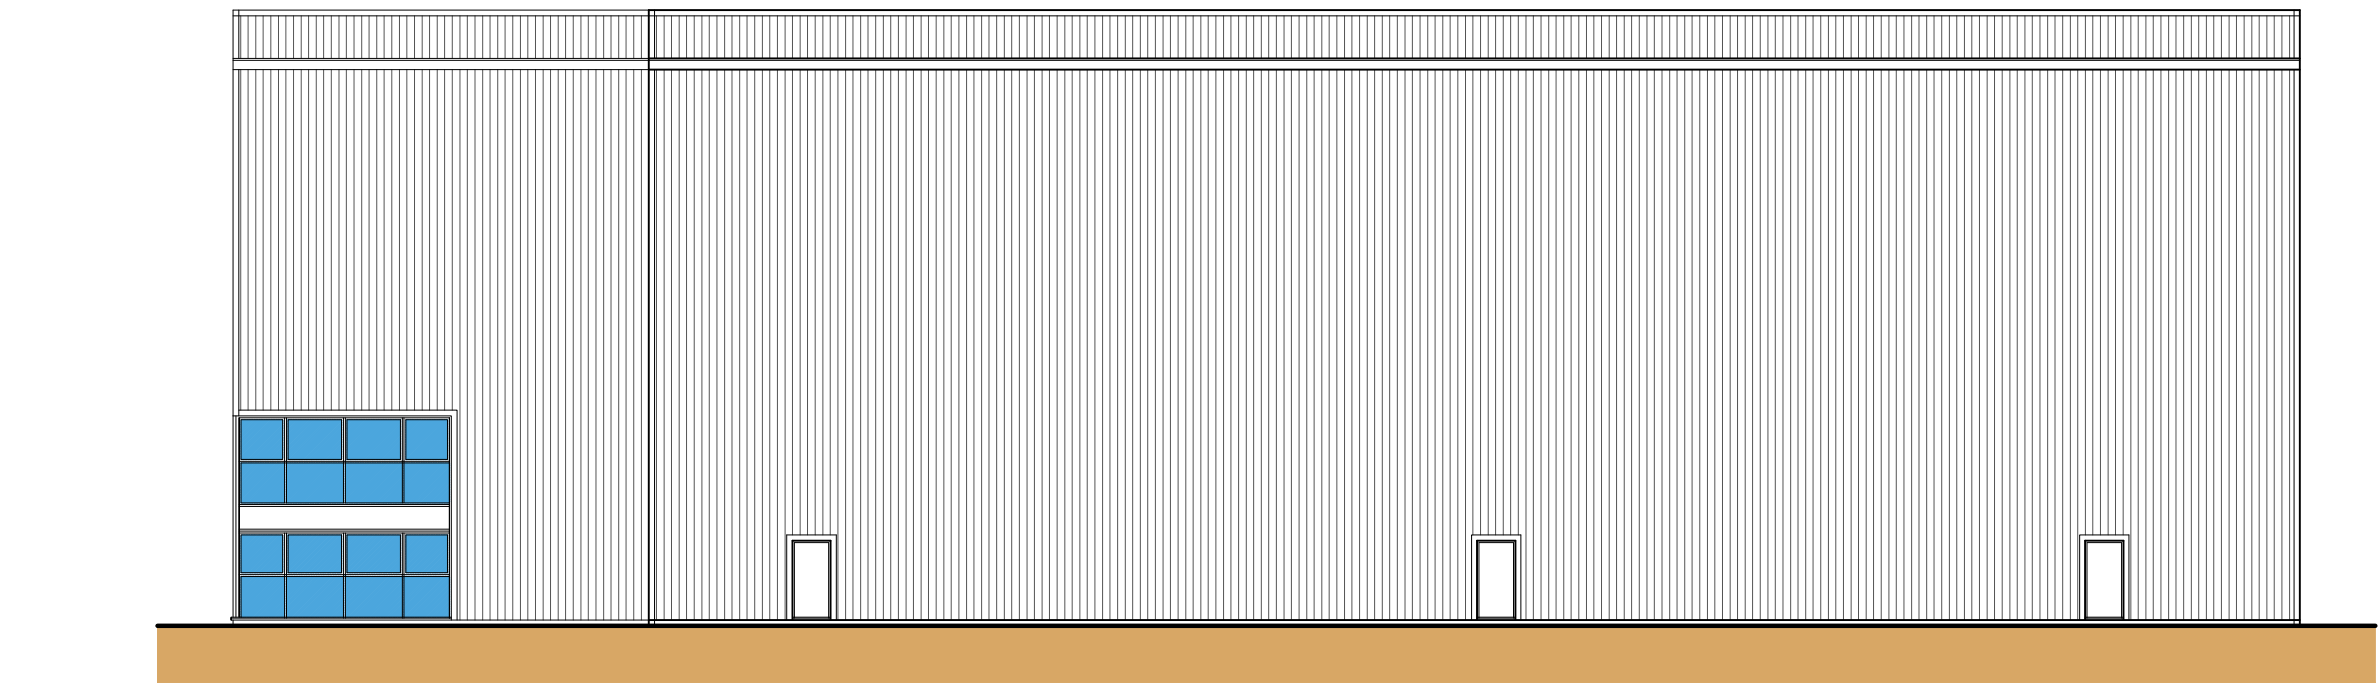
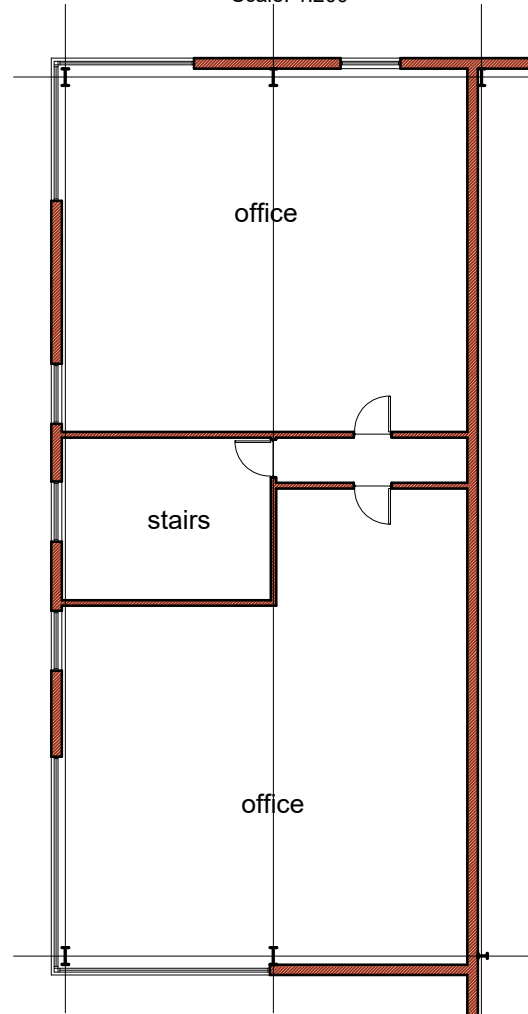


 



Side Elevation (SE)
Scale: 1:200

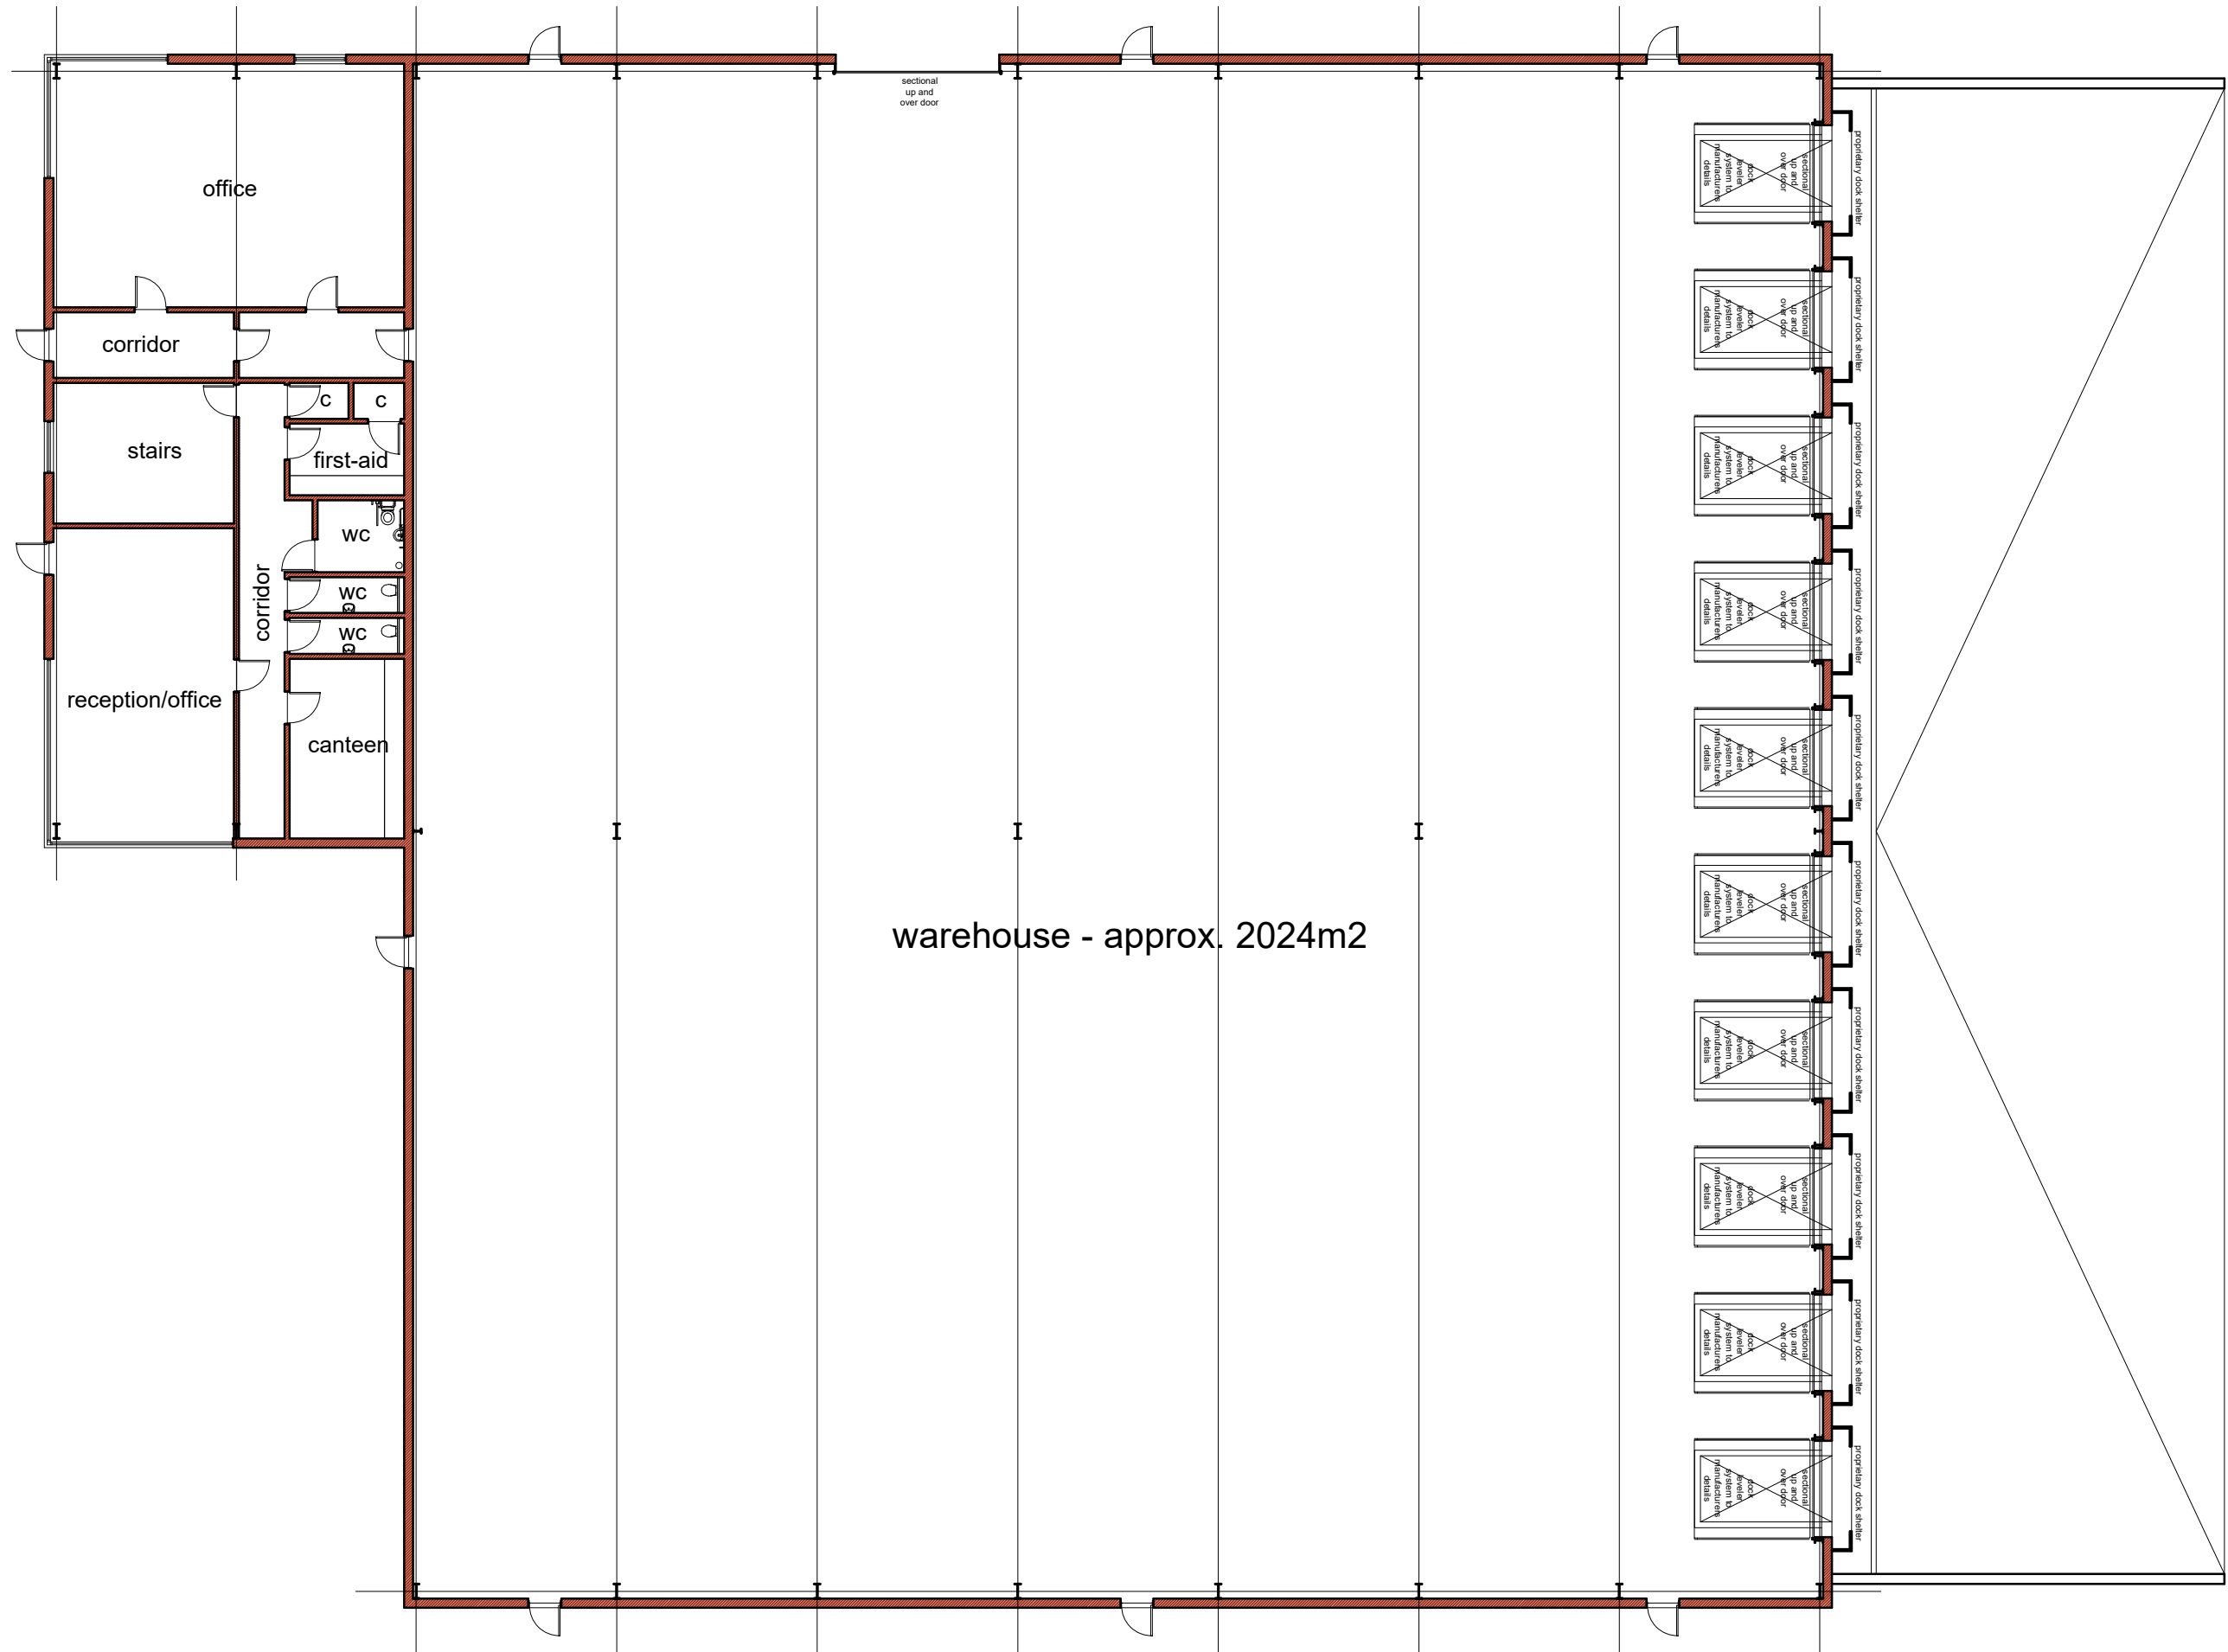



First Floor Plan
Scale: 1:200

 



Ground Floor Plan
Scale: 1:200

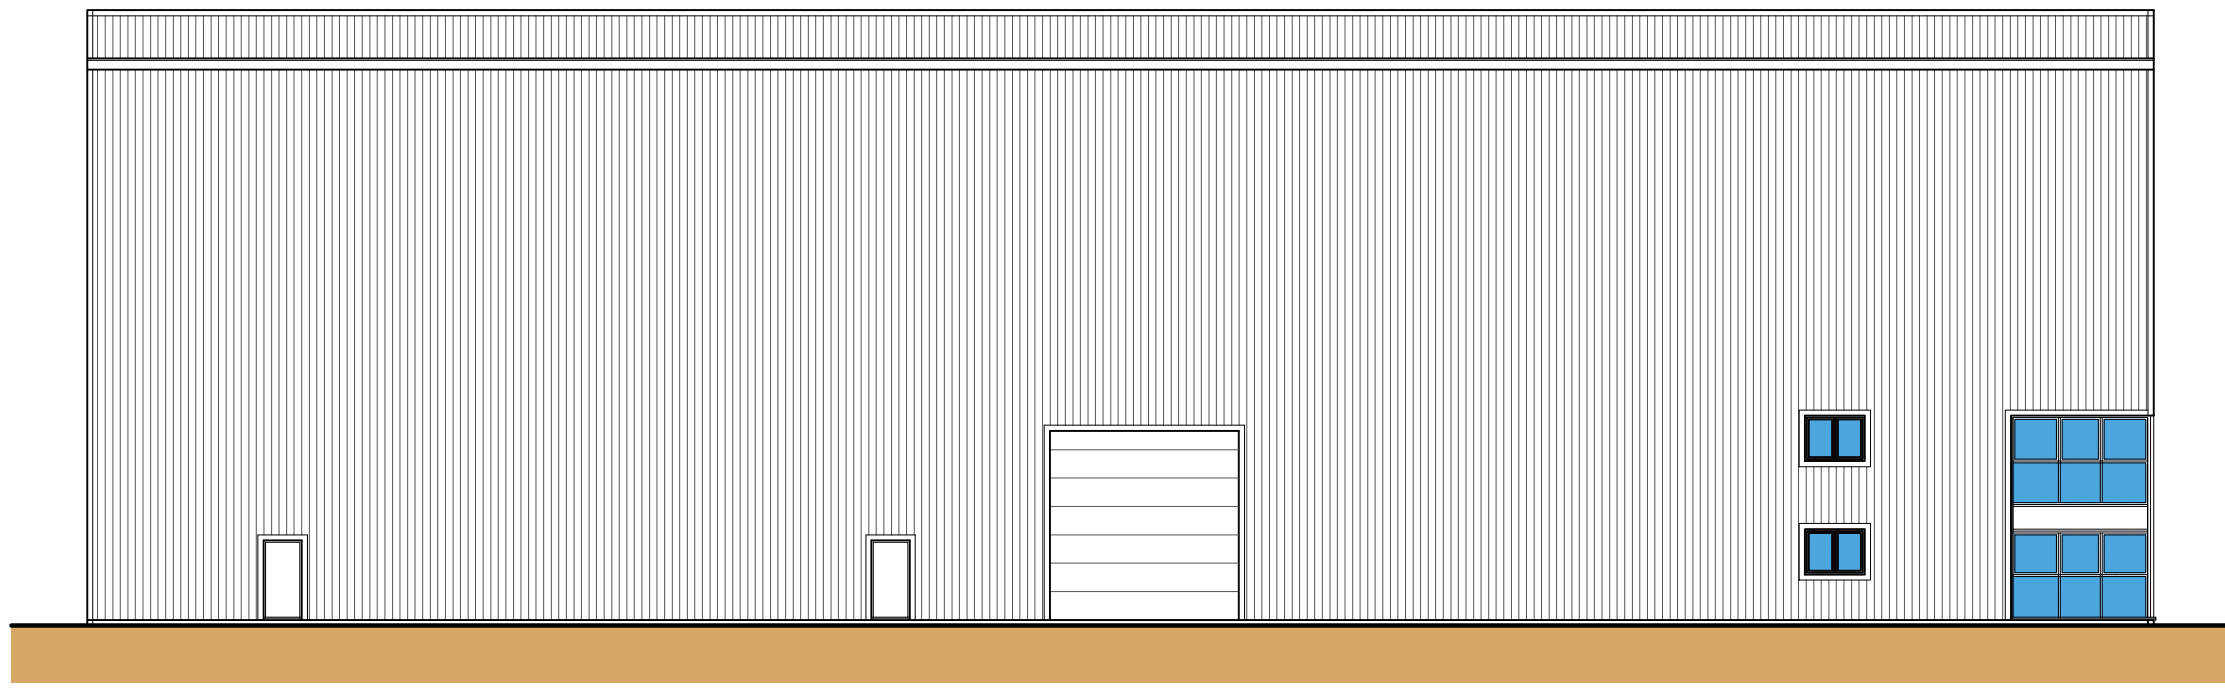 



Side Elevation (NW)
Scale: 1:200

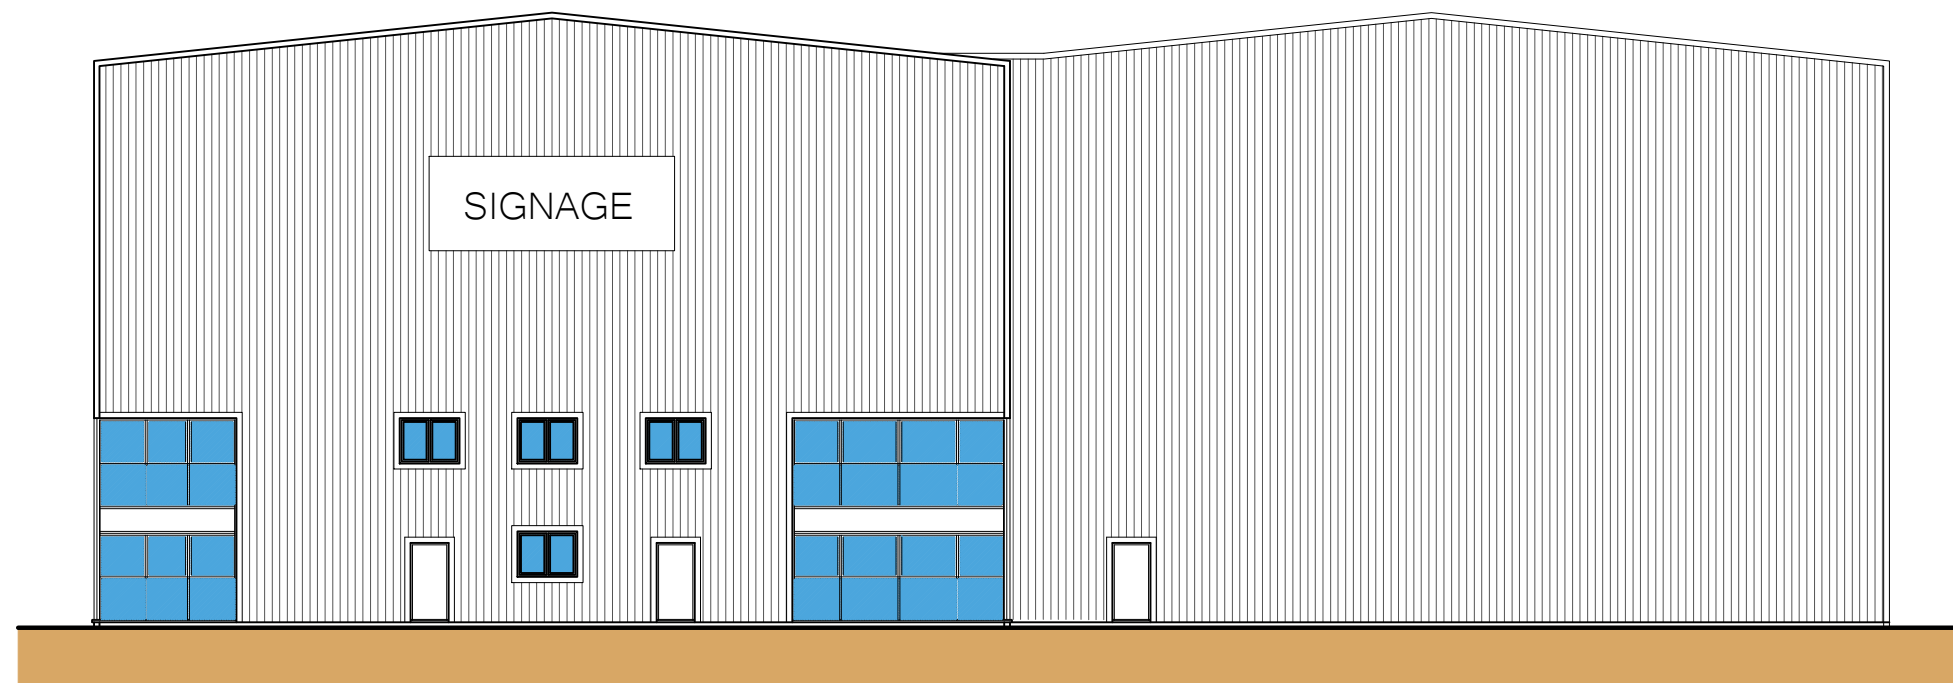 


Front Elevation (SW)
Scale: 1:200

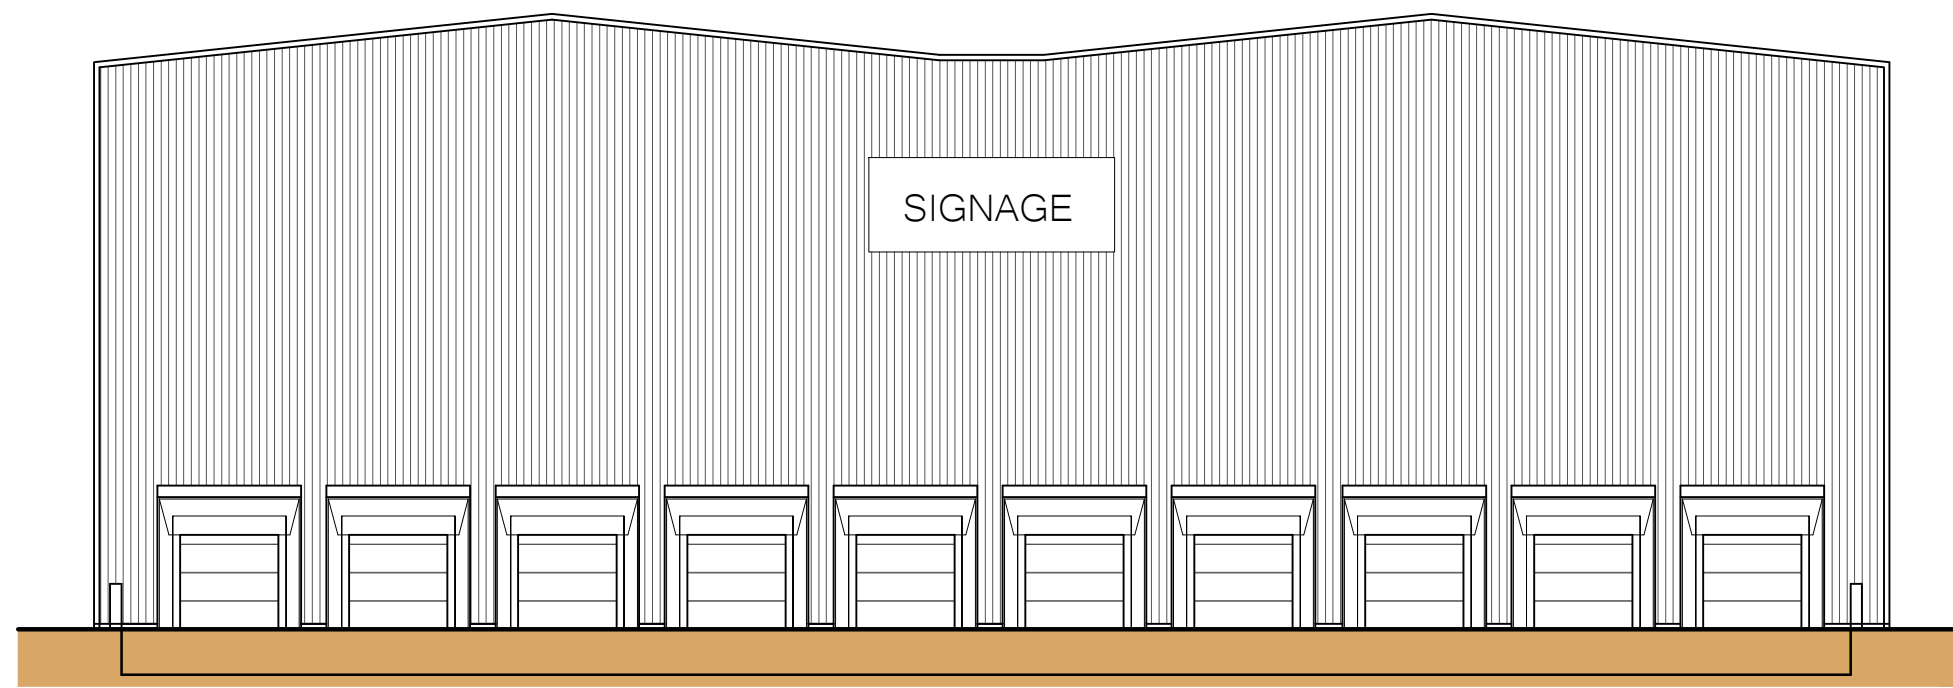 

Rear Elevation (NE)
Scale: 1:200

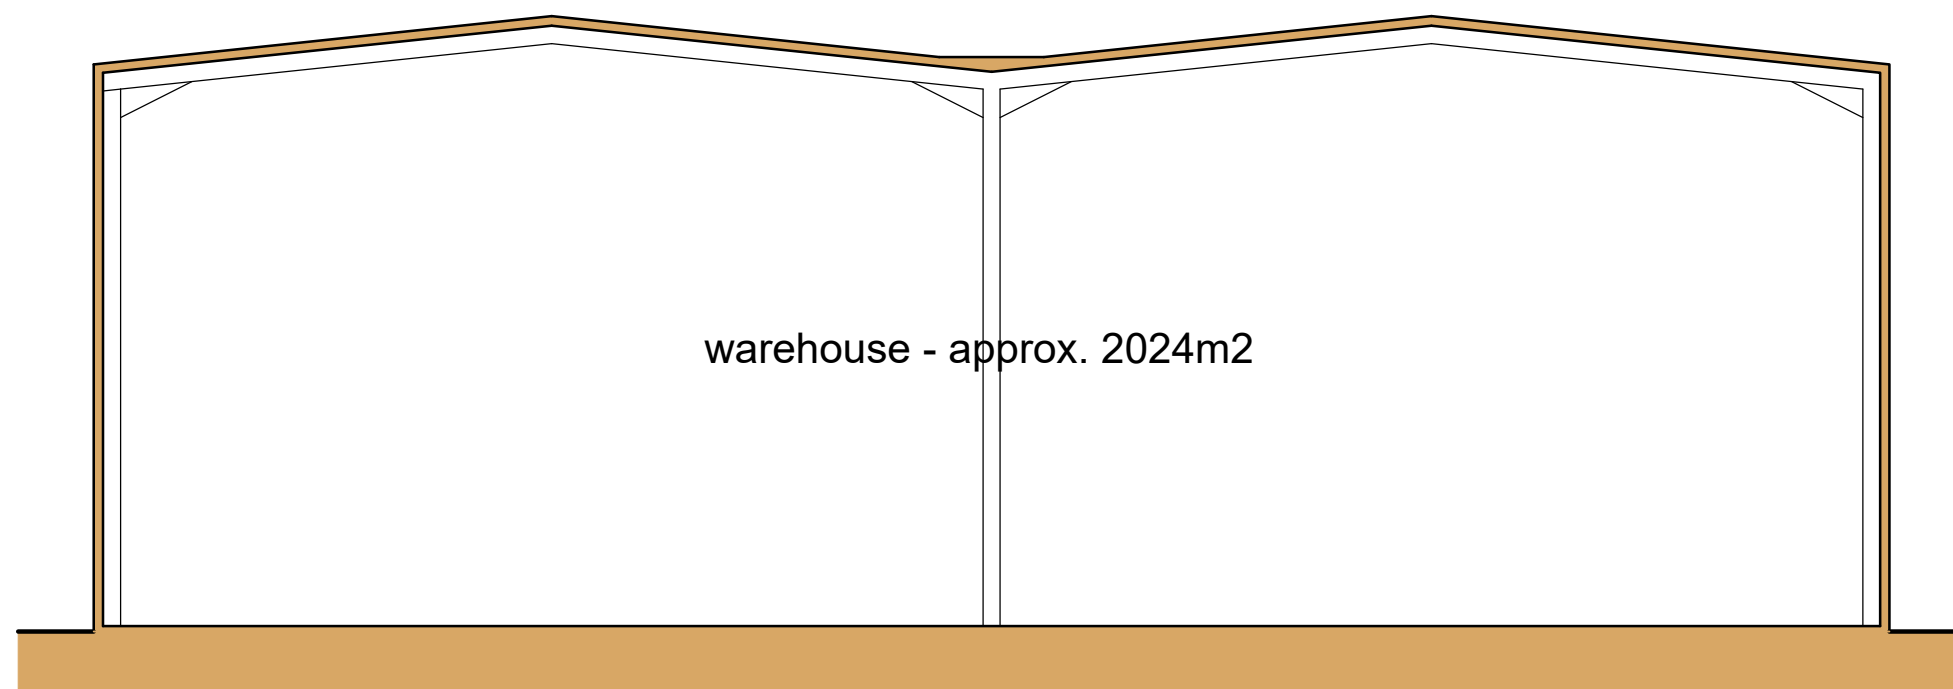 


Section A-A
Scale: 1:200

 

- General Notes
1. All dimensions are shown in 'mm' unless otherwise stated.
 2. The contractor, sub-contractors and suppliers must verify all dimensions on site prior to the commencement of any work.
 3. This drawing is to be read in conjunction with all relevant engineers and specialist sub-contractors drawings and specifications.
 4. Any discrepancies are to be brought to the designers attention.

WALL KEY

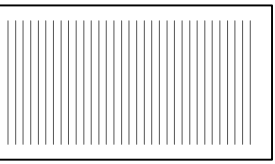

Indicates proposed
Kingspan KS1000RW in
grey



Indicates proposed
aluminum anthracite
windows and doors

Revisions

A	Aug 2025	Dock leveller increase and location change.
---	----------	---

Status

FOR APPROVAL

SWANN EDWARDS
ARCHITECTURE

Swann Edwards Architecture Limited, Swann Edwards Architecture,
Black Barn, Fen Road, Guyhirn, Wisbech, Cambs. PE13 4AA
t 01945 450694 e info@swannedwards.co.uk w www.swannedwards.co.uk

Job Title Proposed Storage Building with Ancillary Accommodation Elsoms Way, Pinchbeck	Date September 2022	Drawn by CW Checked by JB
Drawing Title Planning Drawing Floor Plan, Elevations & Section	Job No. SE-1856 Dwg No. PP1100	Sheet Size A1 Revision A