


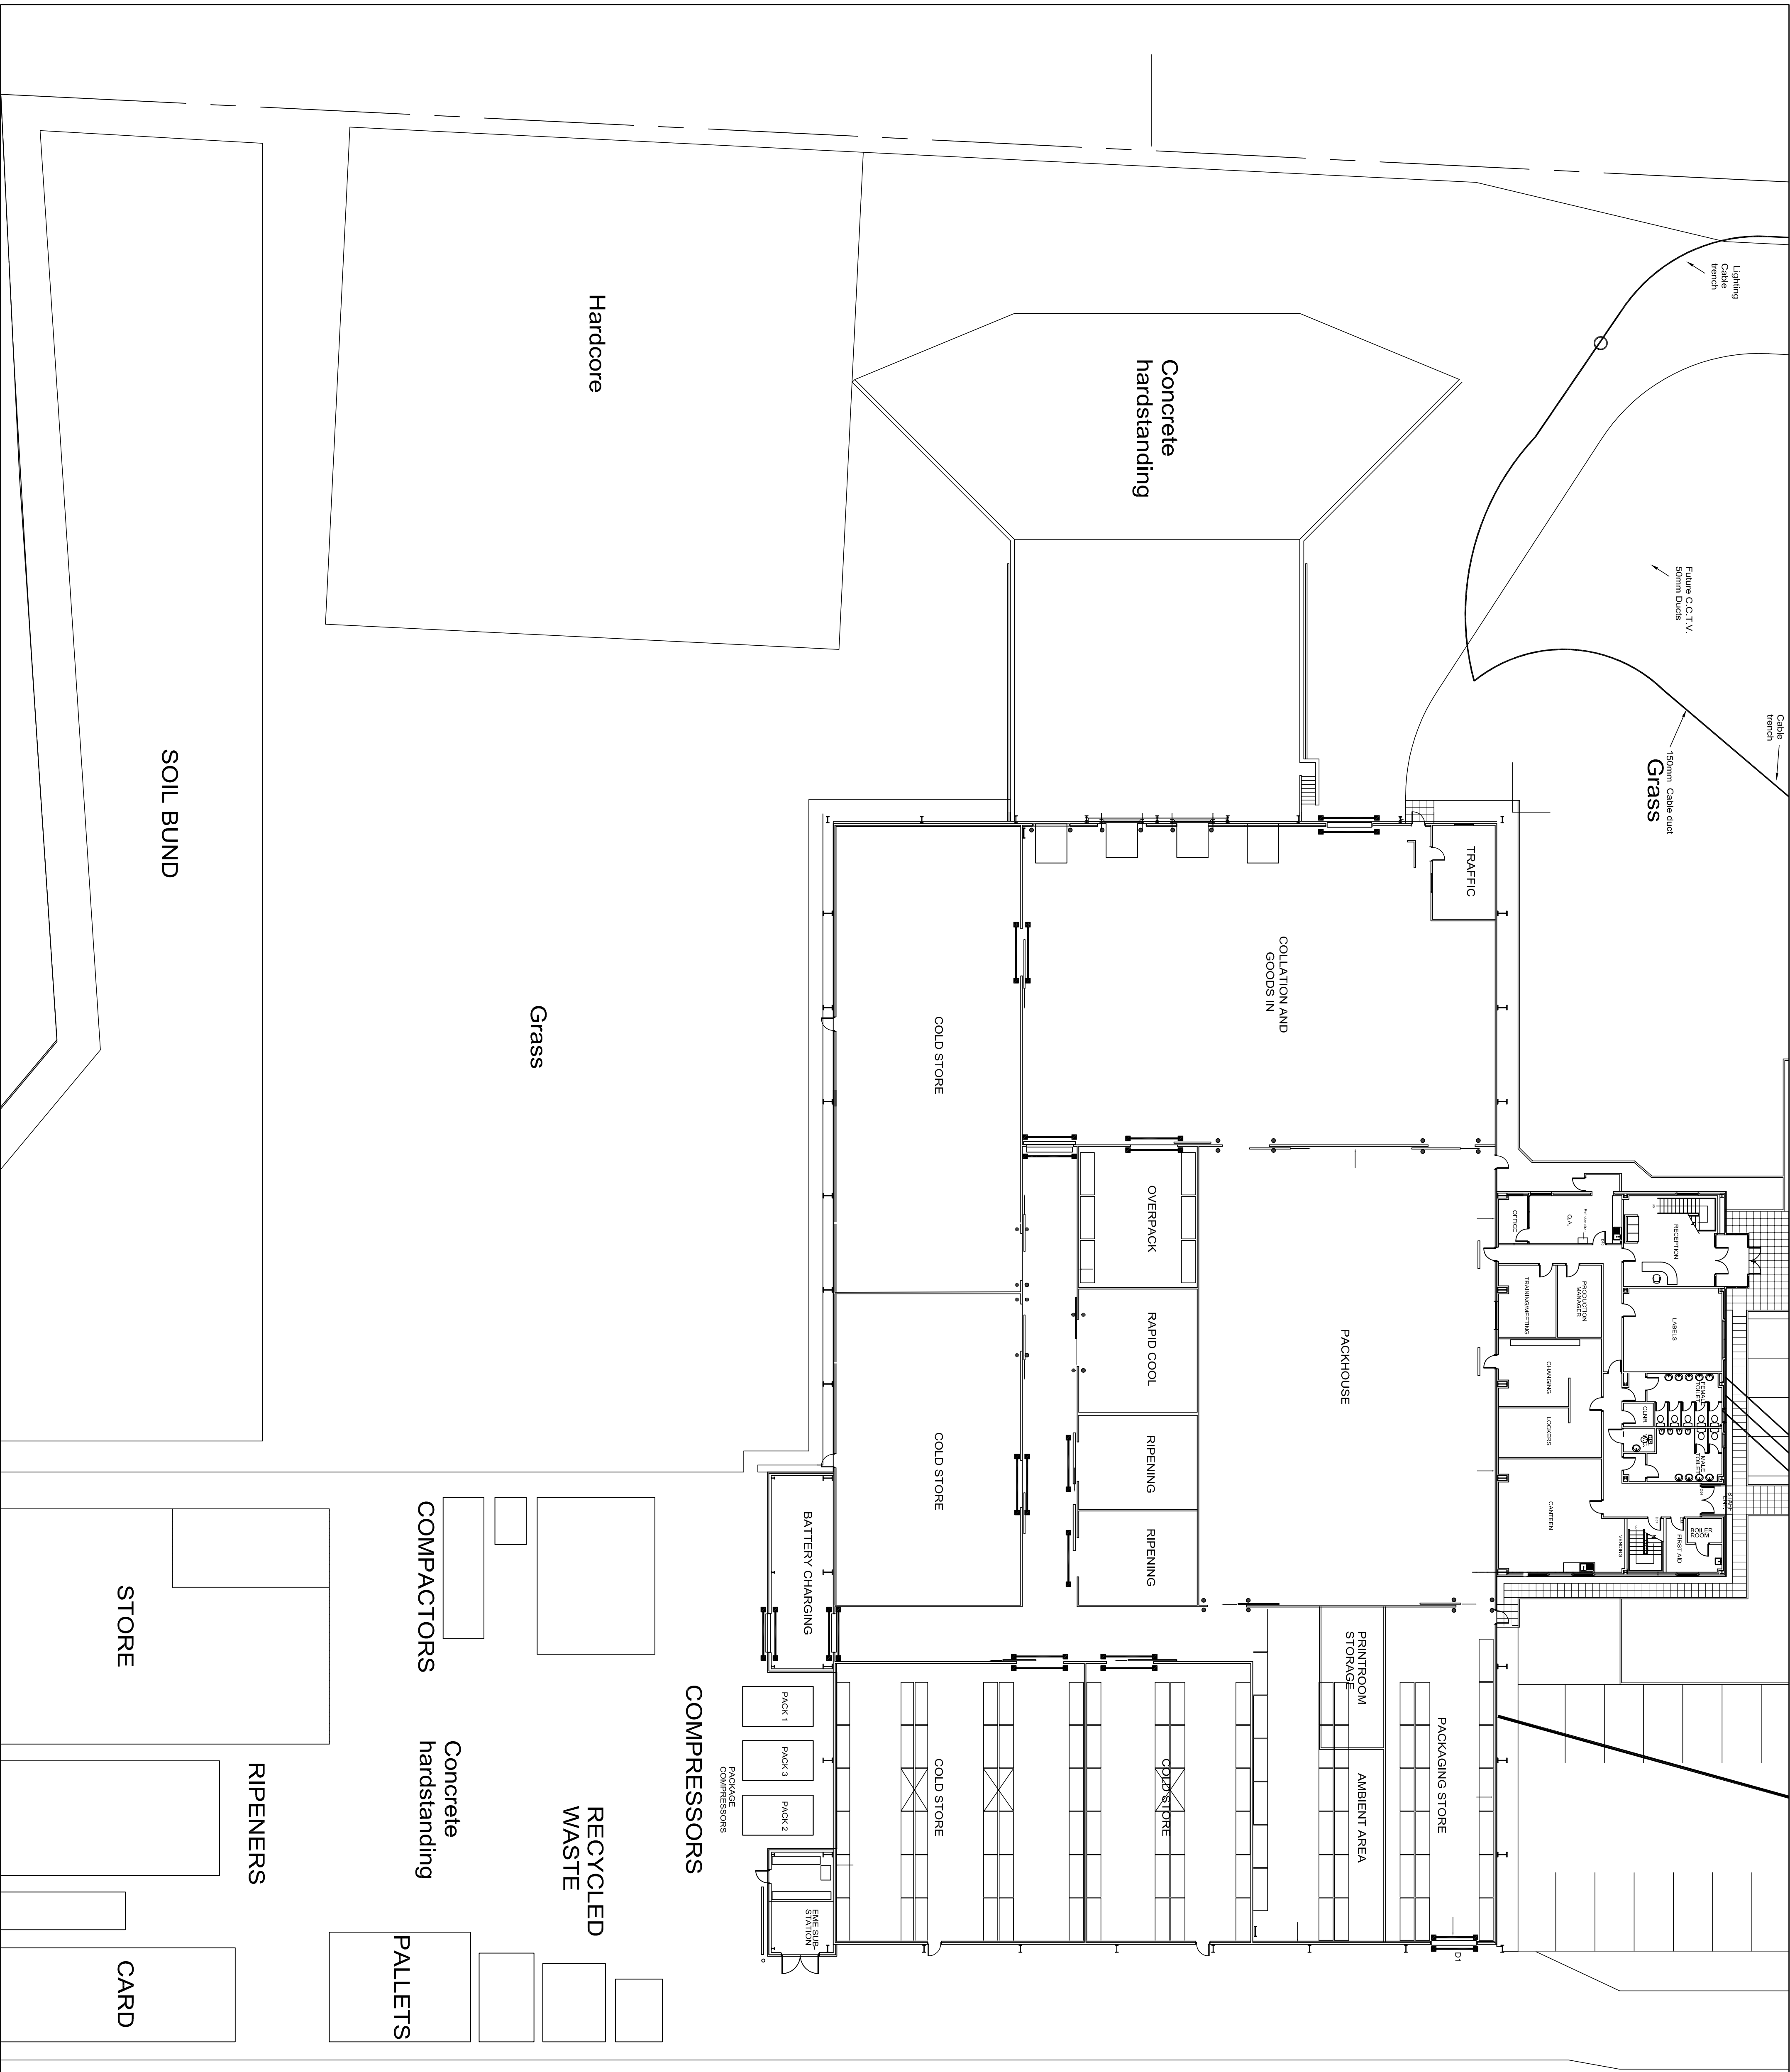

STEPHENSON AVENUE

[illegible]

PROJECT : 15-63 Worldfresh Extension, Spalding	
DRAWING : Existing Floor Plan	
SCALE : 1/200 @ A1	CLIENT : Total Fresh
WISA Ref No. : 15-499-02	DATE : February 2016
DRAWN BY : MK	CHECKED BY : WISA