




NOTES :

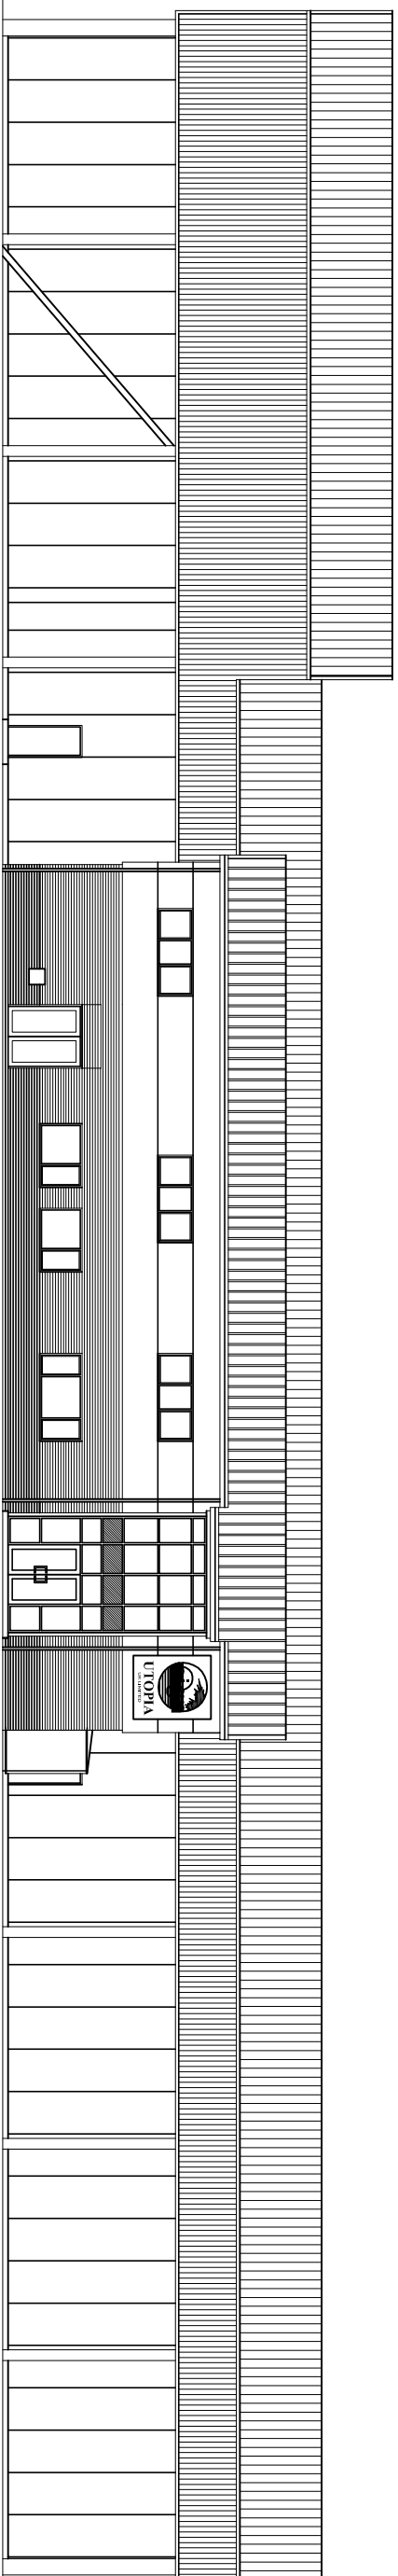


NORTH ELEVATION

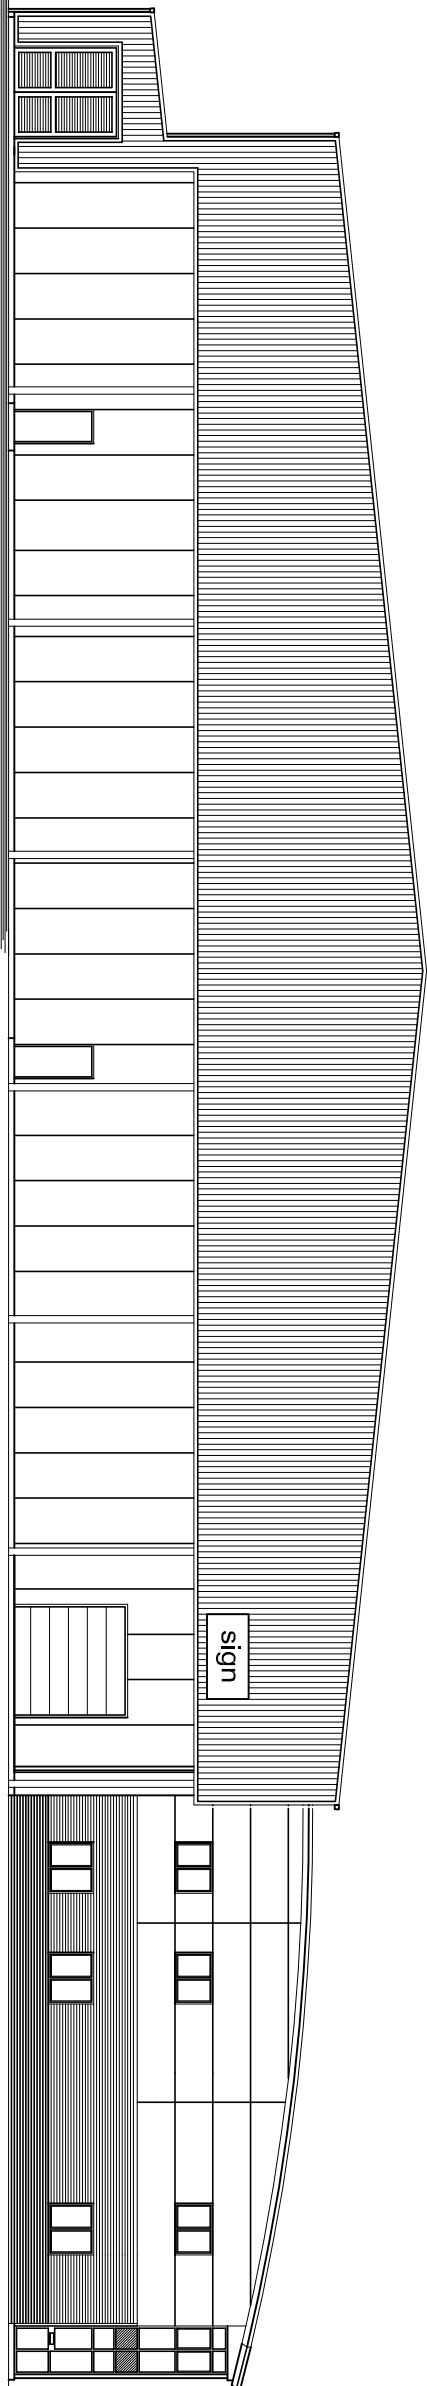

EAST ELEVATION

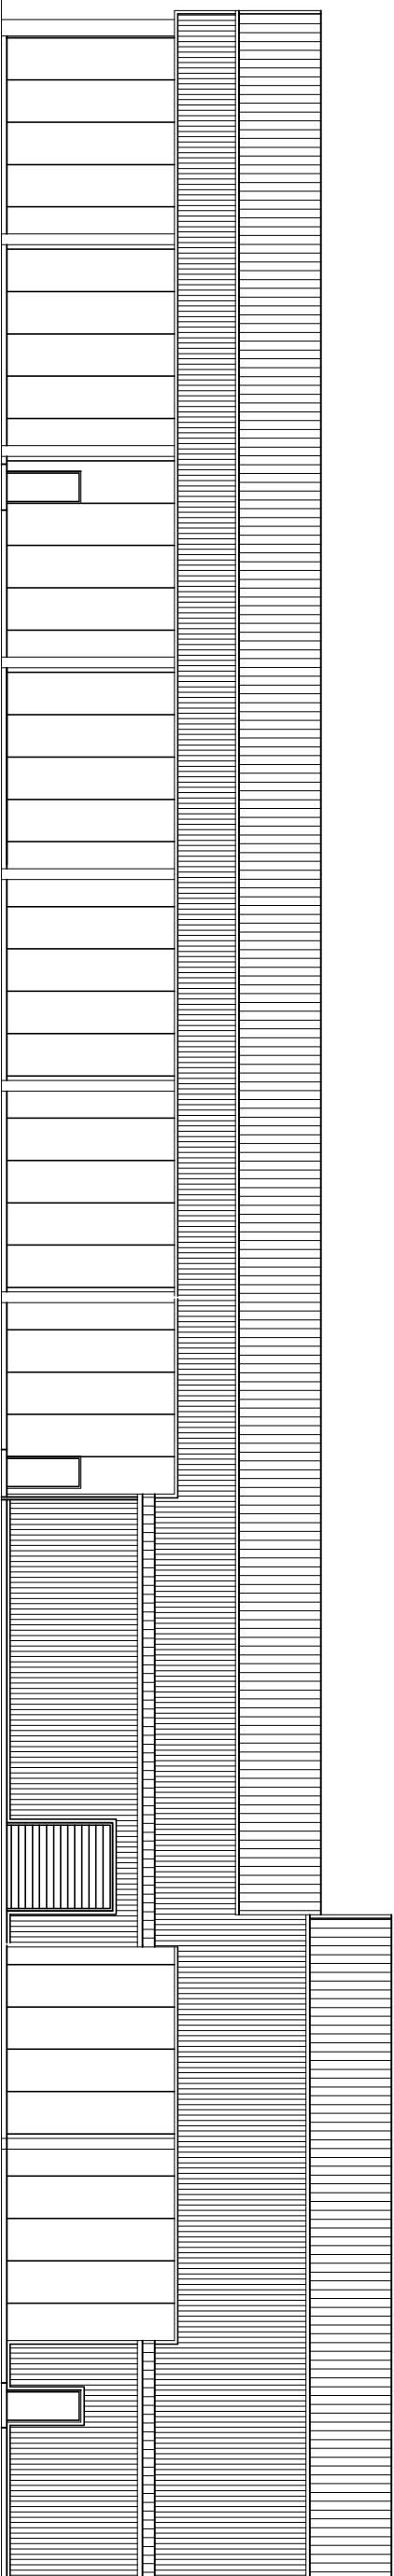

SOUTH ELEVATION

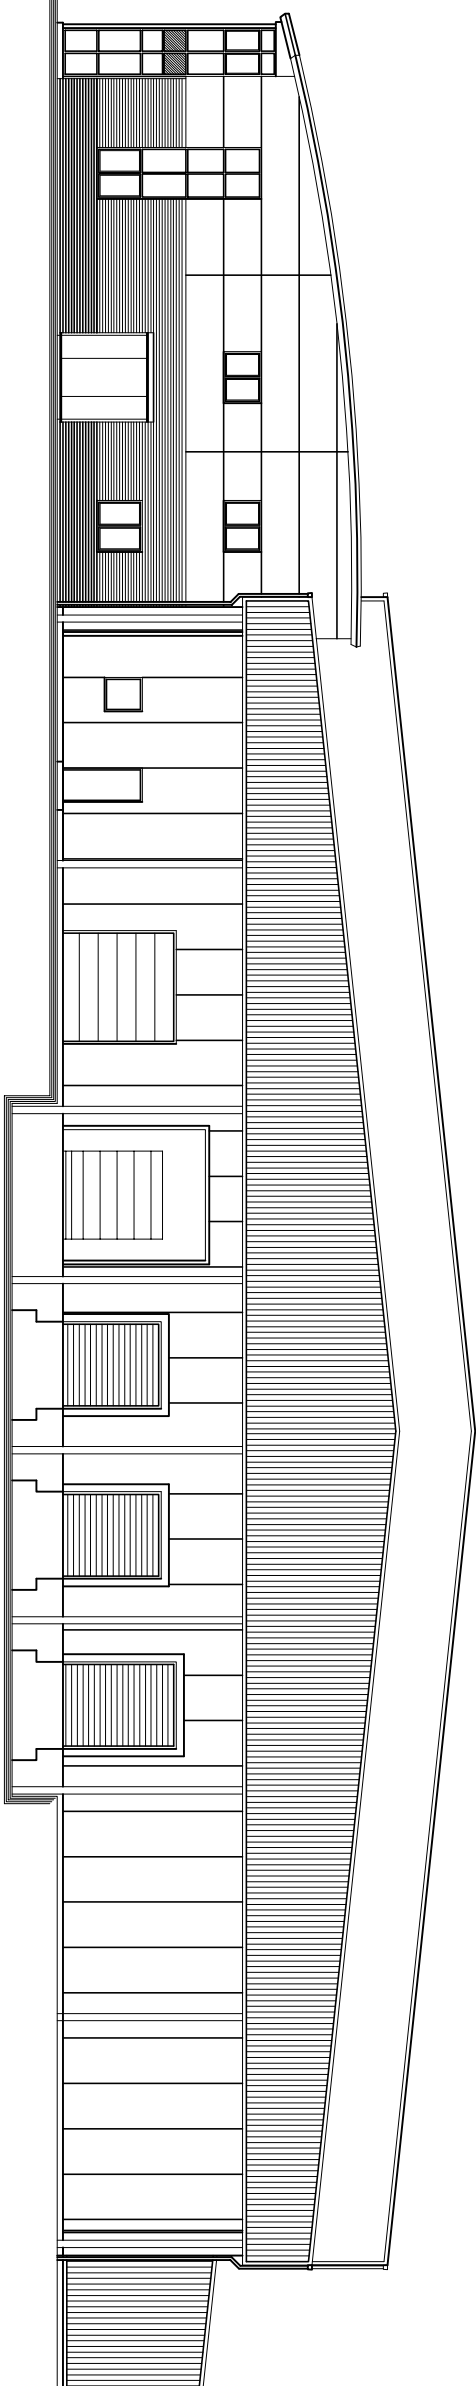


WEST ELEVATION

[illegible]

PROJECT : 15-63 Worldfresh Extension, Spalding

DRAWING : Existing Elevations

SCALE : 1:200 @ A1	CLIENT : Total Fresh
NK Ref No. : 15-4949-03	DATE : February 2016
DRAWN BY : NK	CHECKED BY : NK

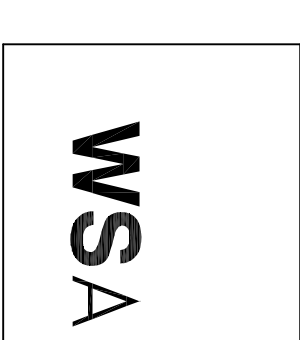

Wayne Storey Associates Ltd.

**CHARTERED BUILDING SURVEYORS
PROJECT MANAGERS
CDM CO-ORDINATORS**

46 Strand Avenue
Holywood, Co Down
BT18 9AW
Tel 028 90422211
Fax 028 90427711
E-mail info@wse-ni.co.uk