




M. PARKER & SONS LIMITED
BUILDERS & CONTRACTORS
ST. JOHNS RD SPALDING Lincs PE11 1JX
FAX: 01775 762171 TEL: 01775 724777


TATE BUSINESS PARK
DOZENS BANK,
PODE HOLE
SPALDING.
SITE PLAN

21 SEP 2010
0781-10


SCALES 1:500 DATE
DRG. NO. PHP LEASING PLAN 500

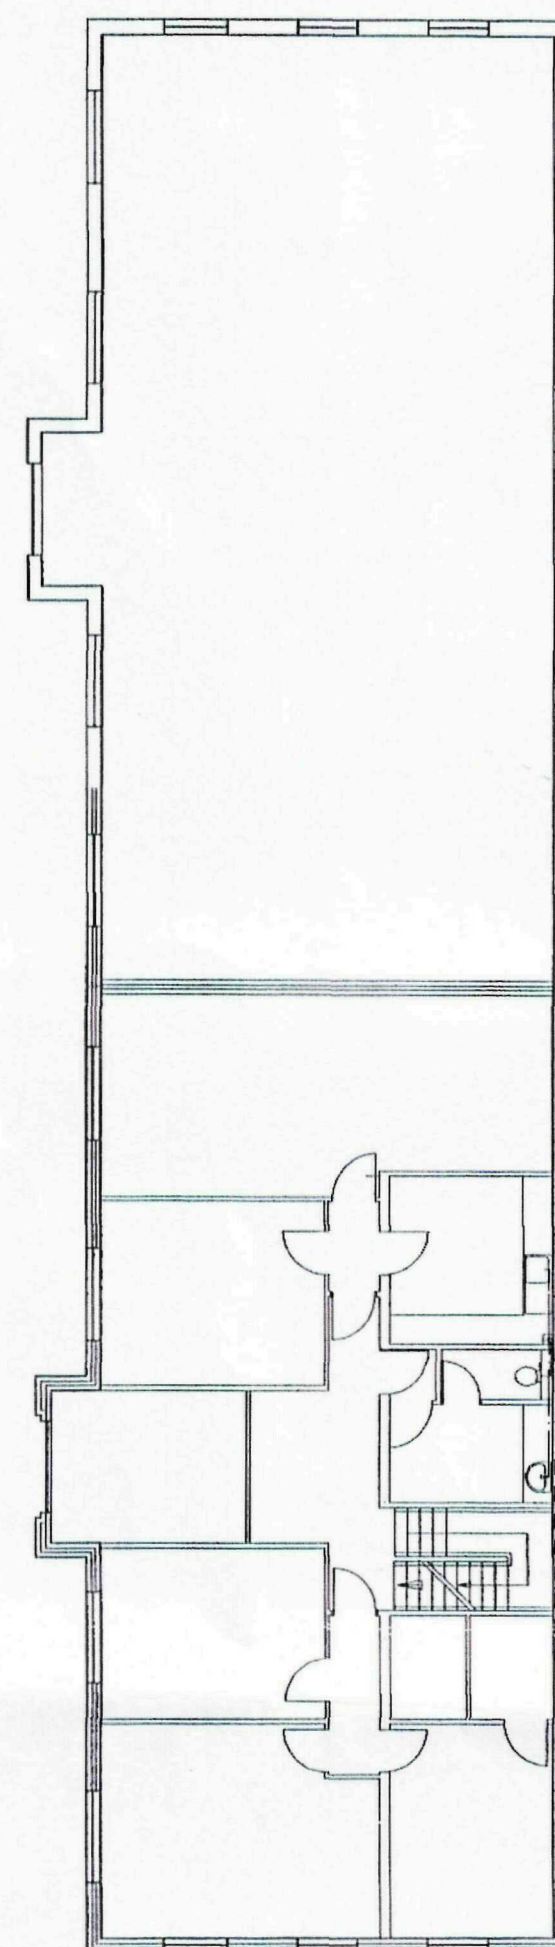

SECOND FLOOR

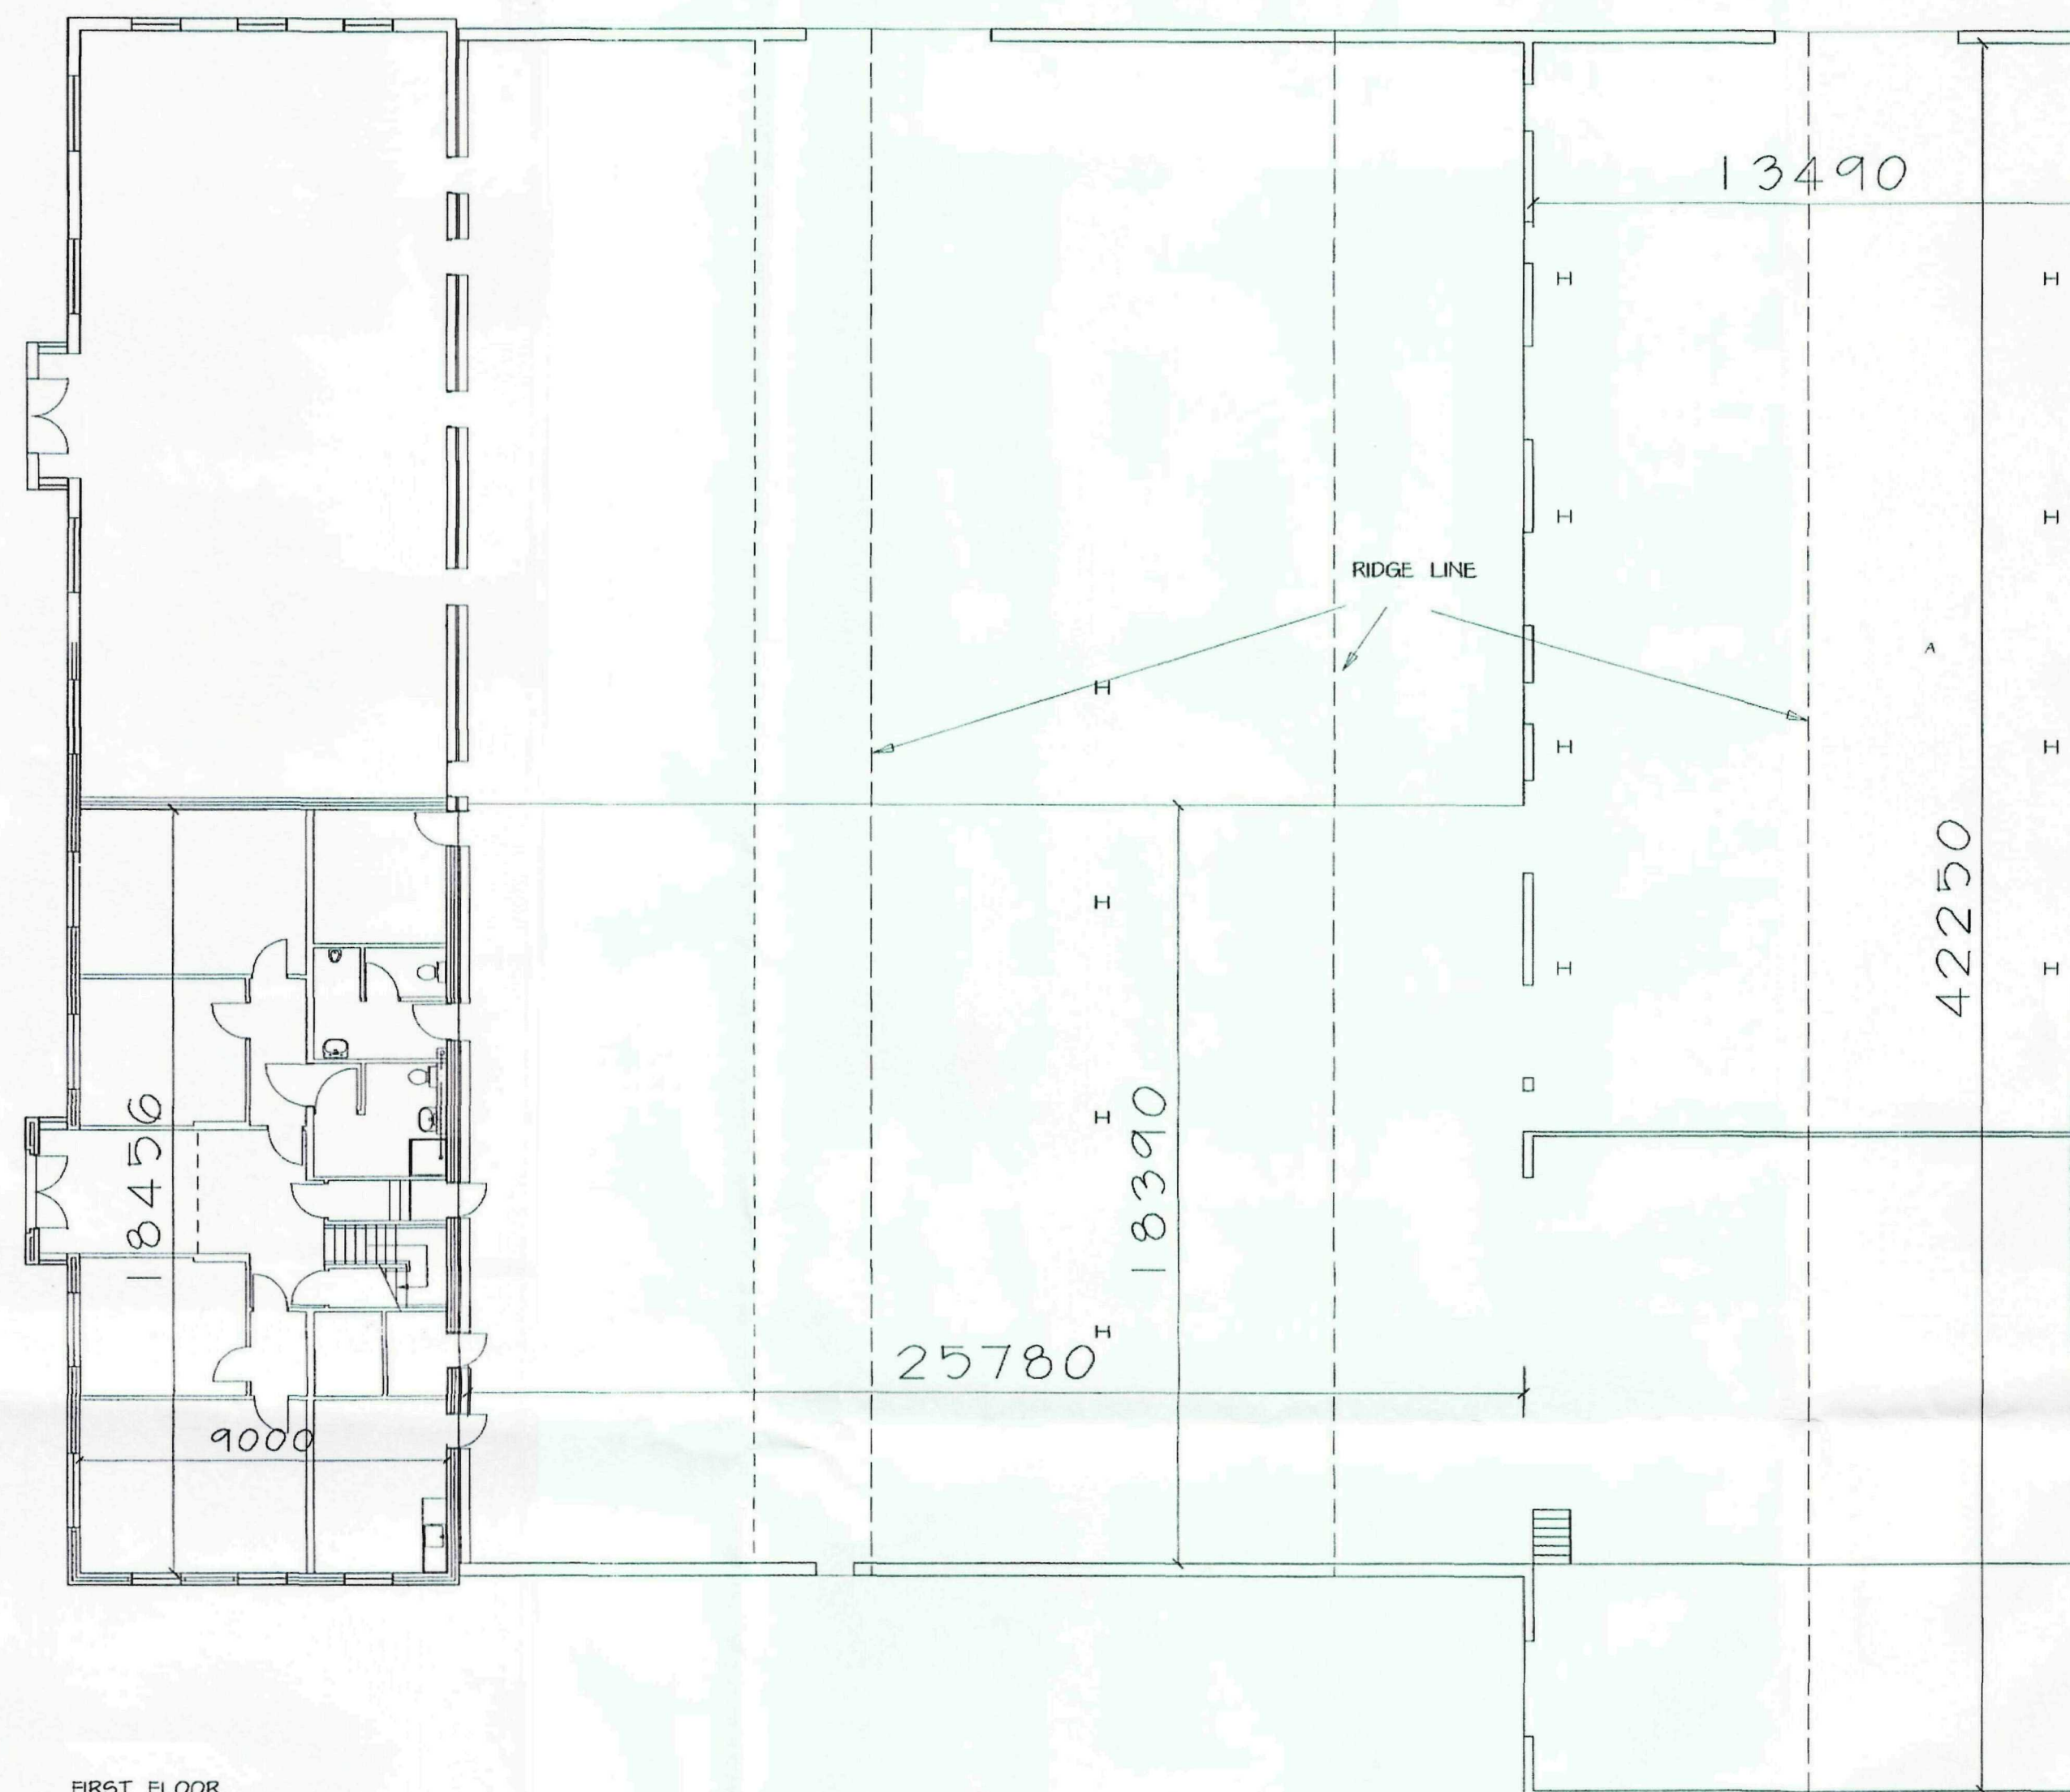


FIRST FLOOR

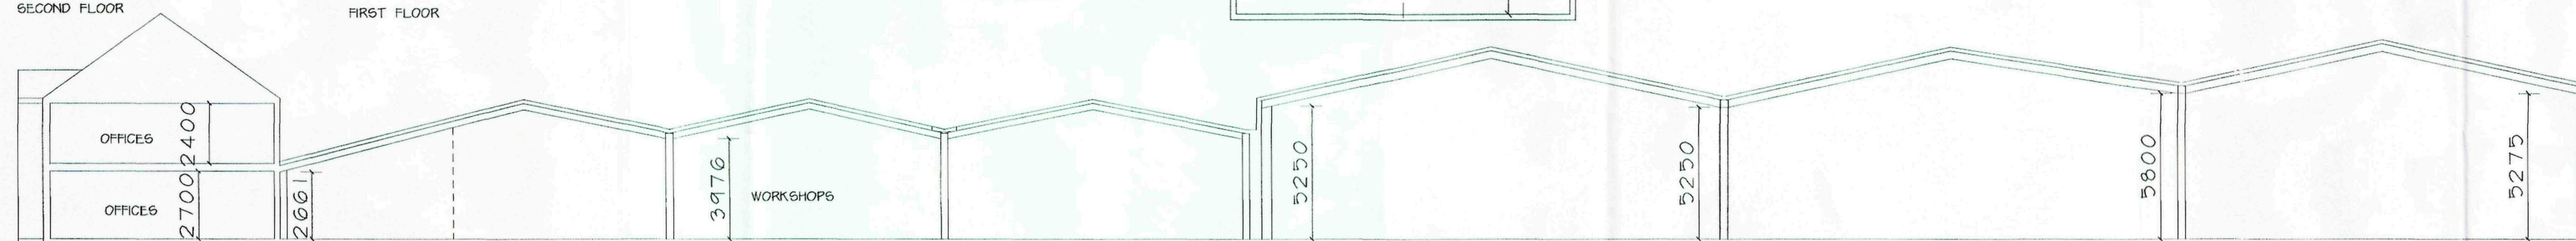

SECTION A-A

SHDC
Planning & Development
21 SEP 2010
Ref: 0721-10

**M. PARKER
& SONS LIMITED**

 

BUILDERS & CONTRACTORS

ST. JOHNS RD SPALDING Lincs PE11 1JX
FAX: 01775 762171 TEL: 01775 724777


PROPOSED OFFICES AND WORKSHOPS
FOR M. PARKER & SONS LTD.
PODE HOLE
SPALDING

OFFICE/WORKSHOP PLANS

SCALES 1:150

DRG. NO. PHP MB AREAS DATE

21 SEP 2010

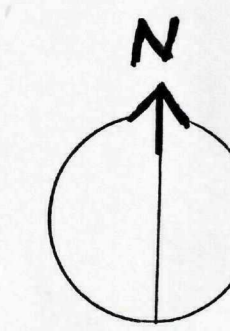

REVISIONS:-

M. PARKER & SONS LIMITED
 BUILDERS & CONTRACTORS
 ST. JOHNS RD SPALDING Lincs PE11 1JX
 FAX. 01775 762171 TEL. 01775 724777

M. PARKER AND SONS LTD
 DOZENS BANK
 PODE HOLE
 WEST PINCHBECK
 SPALDING

Planning & Development
 21 SEP 2010
 Ref: 0781-10

SCALES 1:1250
 DRG. NO. PHP LOC 1 DATE

SCANNED