




DO NOT SCALE THIS DRAWING. THE CONTRACTOR IS DEEMED TO HAVE CHECKED ALL DIMENSIONS ON SITE AND REPORT ANY DISCREPANCIES TO OGLESBY & LIMB LTD. THE CONTENTS OF THIS DRAWING ARE COVERED BY COPYRIGHT AND REMAIN THE PROPERTY OF OGLESBY & LIMB LTD. WRITTEN APPROVAL MUST BE OBTAINED FROM OGLESBY & LIMB LTD PRIOR TO DUPLICATION OR REPRODUCTION OF THIS DRAWING OR ITS CONTENTS. ANY DIMENSIONS NOT SHOWN ARE TO BE CHECKED AND AGREED WITH OGLESBY & LIMB LTD.

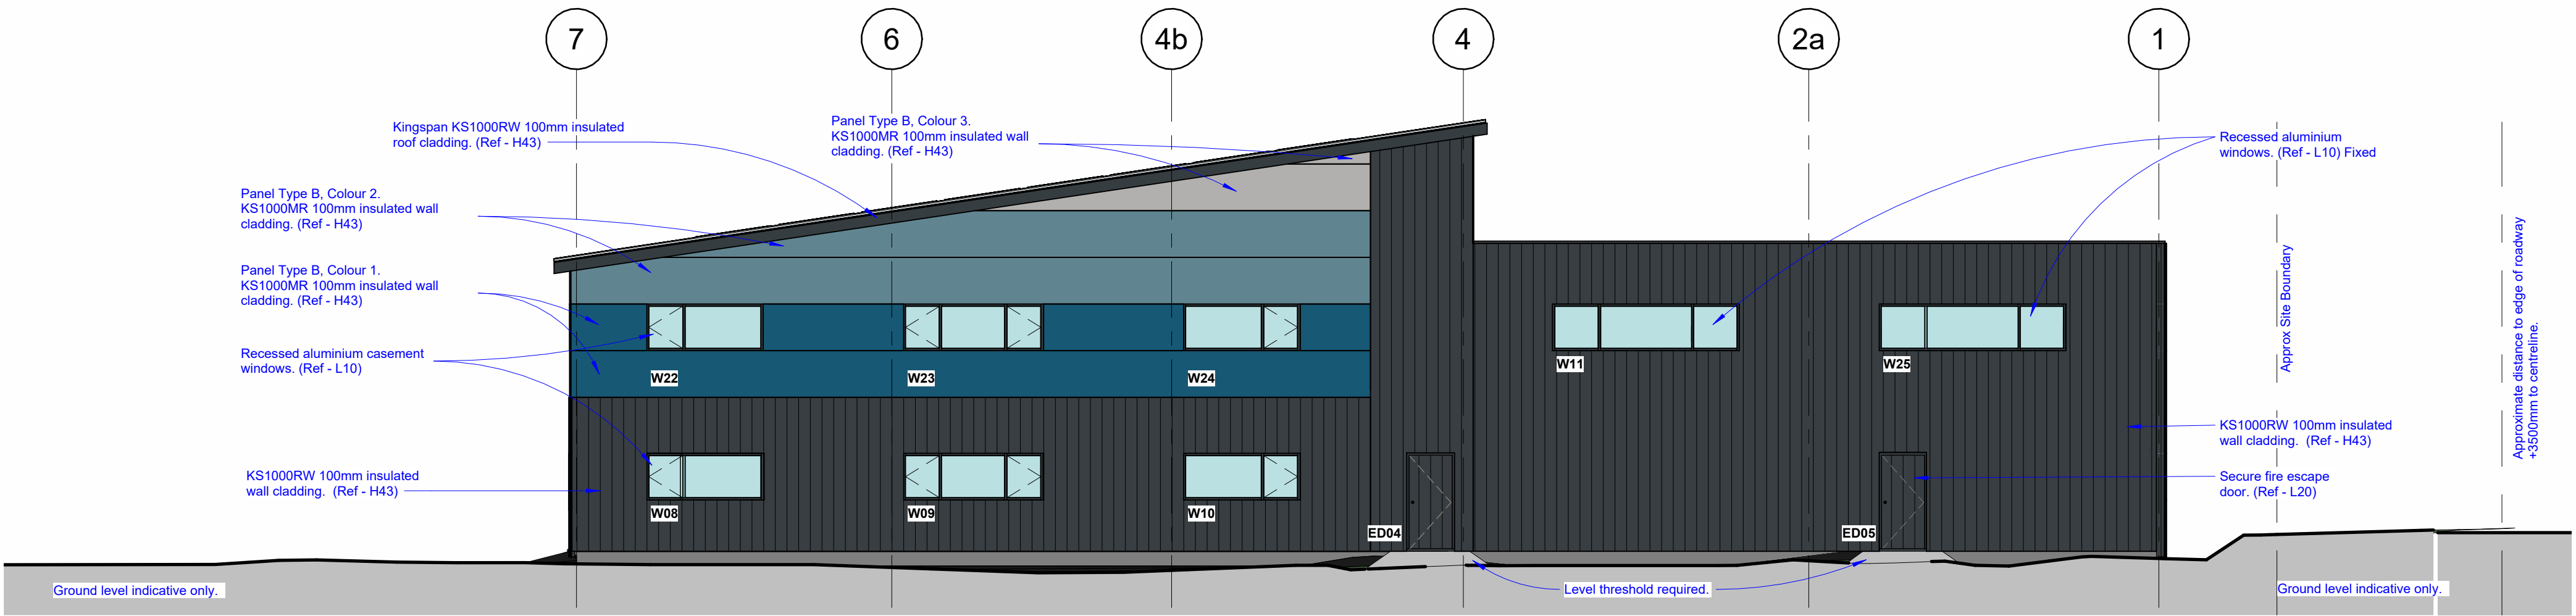


East Elevation as proposed - Coloured
Scale 1 : 100

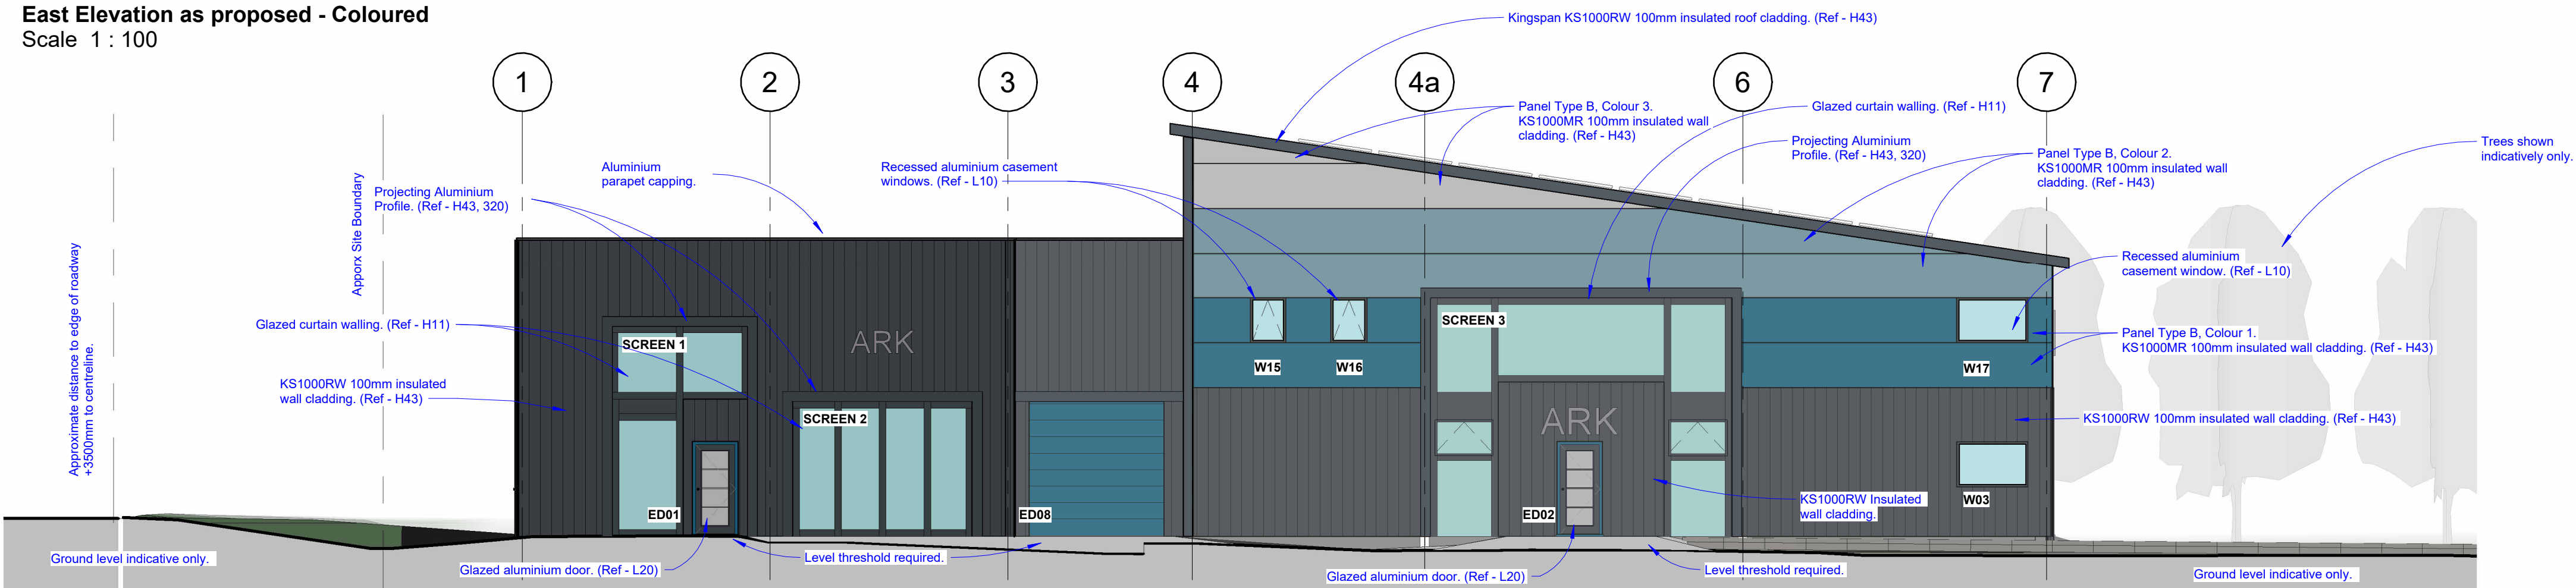

West Elevation as proposed - Coloured
Scale 1 : 100

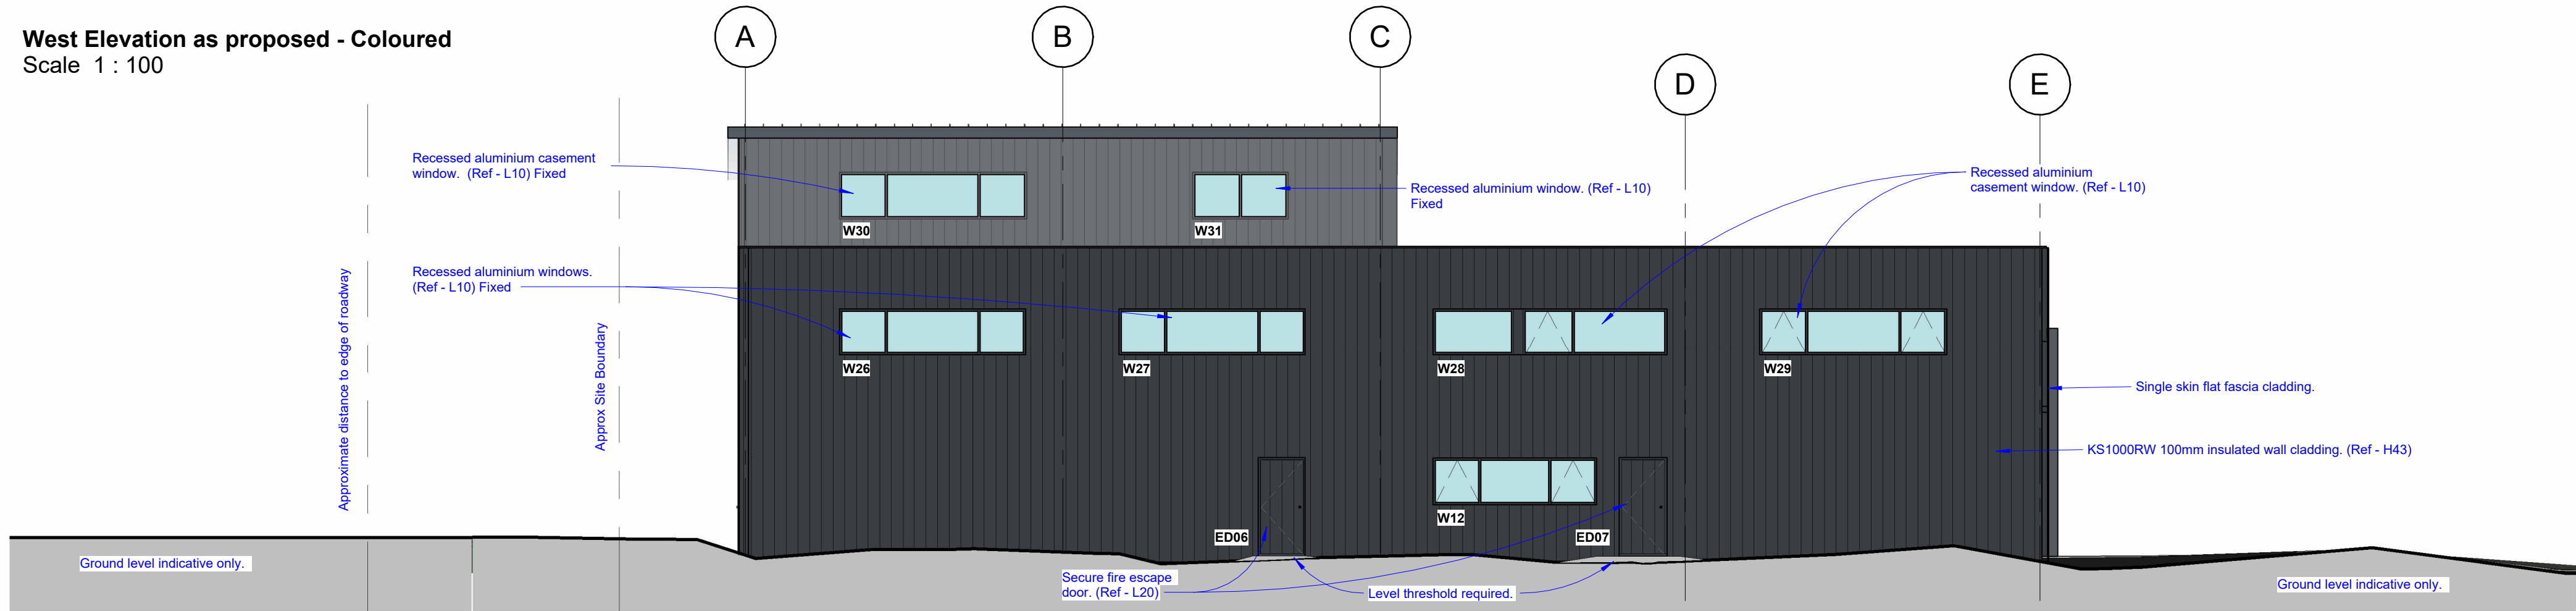

North Elevation as proposed - Coloured
Scale 1 : 100

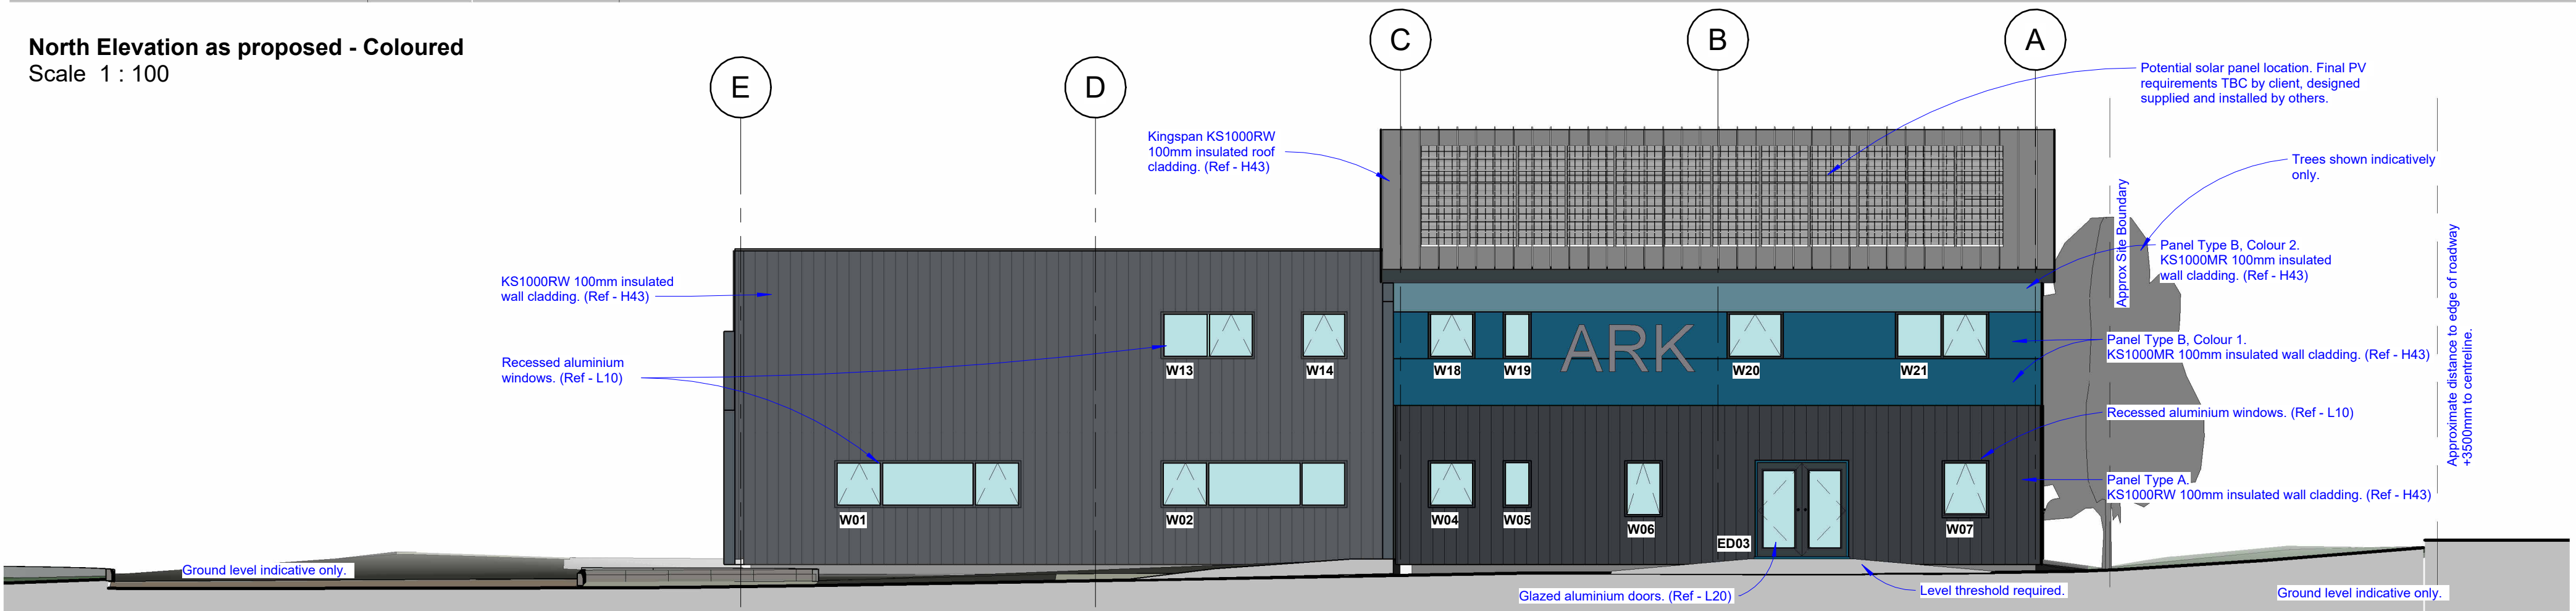

South Elevation as proposed - Coloured
Scale 1 : 100

Ref.	Date	Description	Initial
P1	16.07.2021	Drawing status updated to planning application issue (information only) to accompany the external materials shedule.	RDL

Oglesby & Limb Ltd
Chartered Architect
Suite 1, Market Chambers
12 Market Place, Spalding, Lincs
PE11 1SL
Tel: 01775 761196
e-mail: design@o-l-ltd.co.uk

O&L

Client:

ARK ICT Ltd.

Project:

Proposed HQ for Ark ICT Ltd
comprising offices, storage, coffee
bar & ancillary areas.

Drawing Title:
Elevations as proposed

PLANNING APPLICATION ISSUE
(INFORMATION ONLY)

Date:	OCT 2020	Scale:	as shown @ A1
Drawn by:	RDL	Checked by:	AJO

Drawing Number:	Rev:
A1412-13	P1