


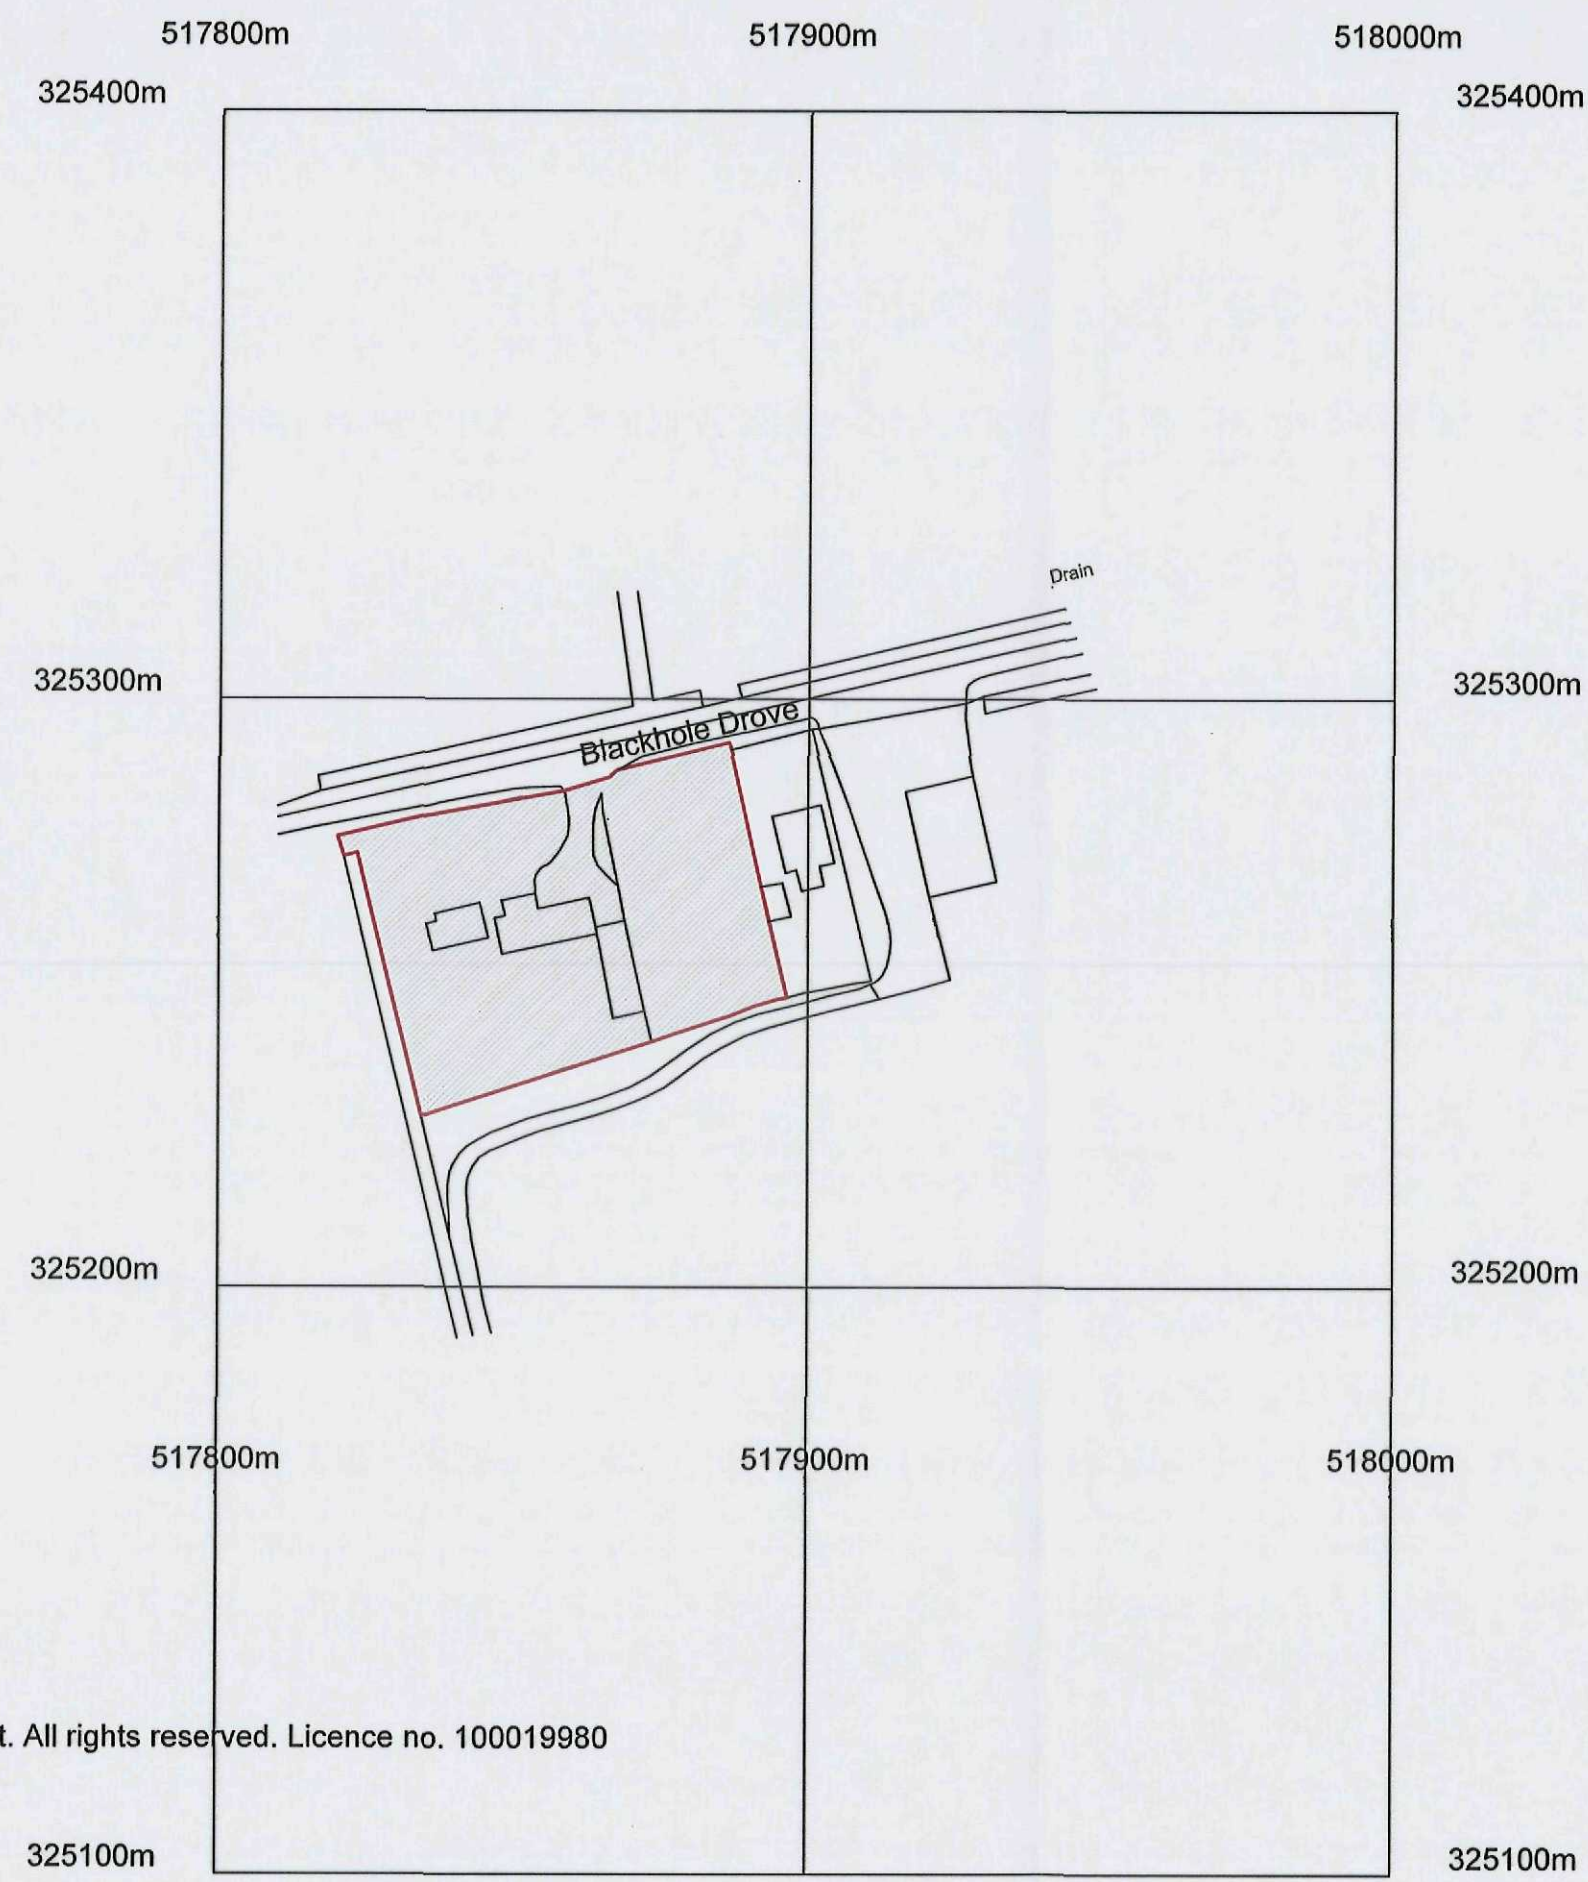

©Crown Copyright. All rights reserved. Licence no. 100019980

Revision	Date	Drawn	Description
Client	Mr & Mrs Withers		
Project	Alteration and conversion of barns and stables at Marriott's Farm, Blackhole Drove, West Pinchbeck, Spalding		
Drawing	Location / Site Plan		
Scale	1:1250	Drawn TAC	Checked AWM Date 25/08/2015
Trevor A Clay RIBA Ltd, 14 Old Fendike Road, Weston Hills, Spalding, Lincs. PE126DD 01406 380027 07778 597975 trevor@tacarchitects.co.uk			
Drawing No. 12/303/PA/006			www.tacarchitects.co.uk