


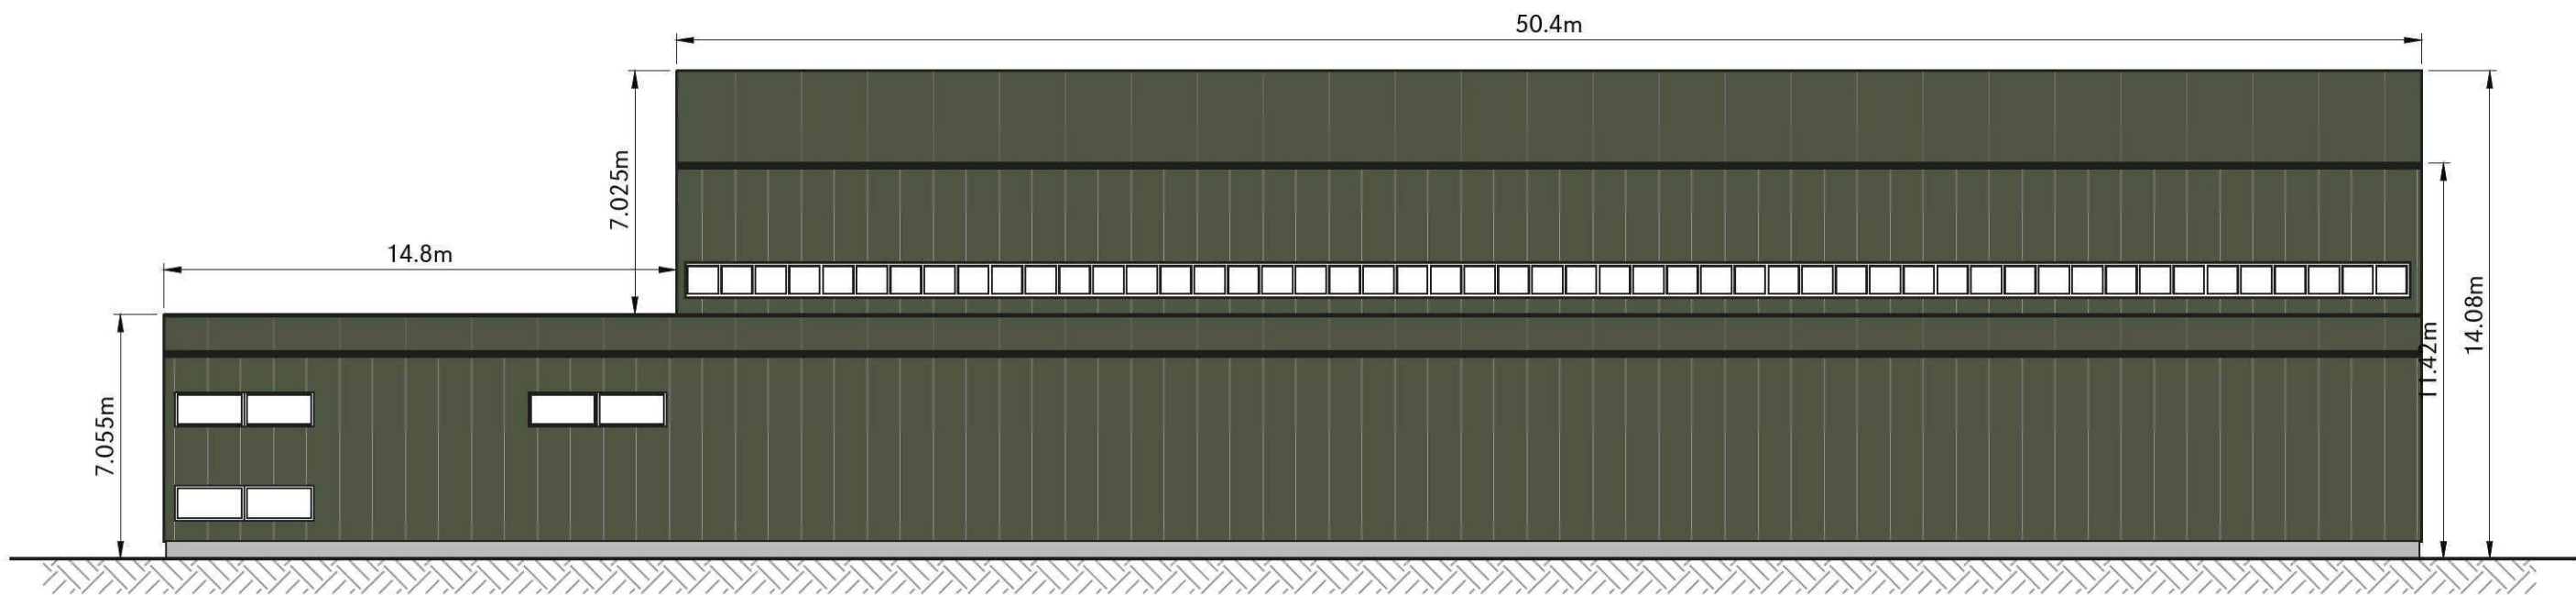


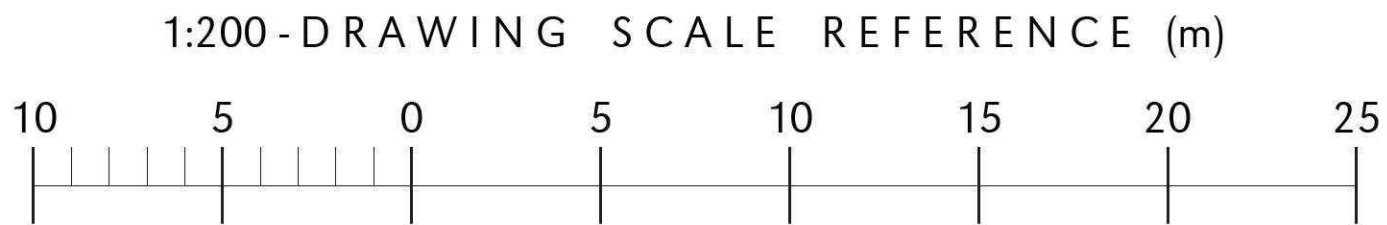


- Note:
1. All Dimensions noted are in Metres (m) U.N.O
 2. All Levels noted are in Metres (m) Above Ordnance Datum (AOD)
 3. Do not scale from this drawing, if dimensions are not clear ask
 4. This document has been created in accordance with Plandescil Ltd Terms & Conditions along with the scope of works provided by the client to Plandescil. Any use of this document other than for its original purpose is prohibited, Plandescil accept no liability for any third party uses of this document
 5. Plandescil Ltd to be immediately notified of any suspected omissions or discrepancies
 6. This drawing is to be read in conjunction with all other relevant documents relating to the project
 7. To be read in conjunction with Plandescil Drawing 19597/003 - Proposed Site Layout
 8. All Dimenions & Heights are approximate, Subject to Final Design by Process Provider
 9. Position of Buildings for Illustrative Purposes Only

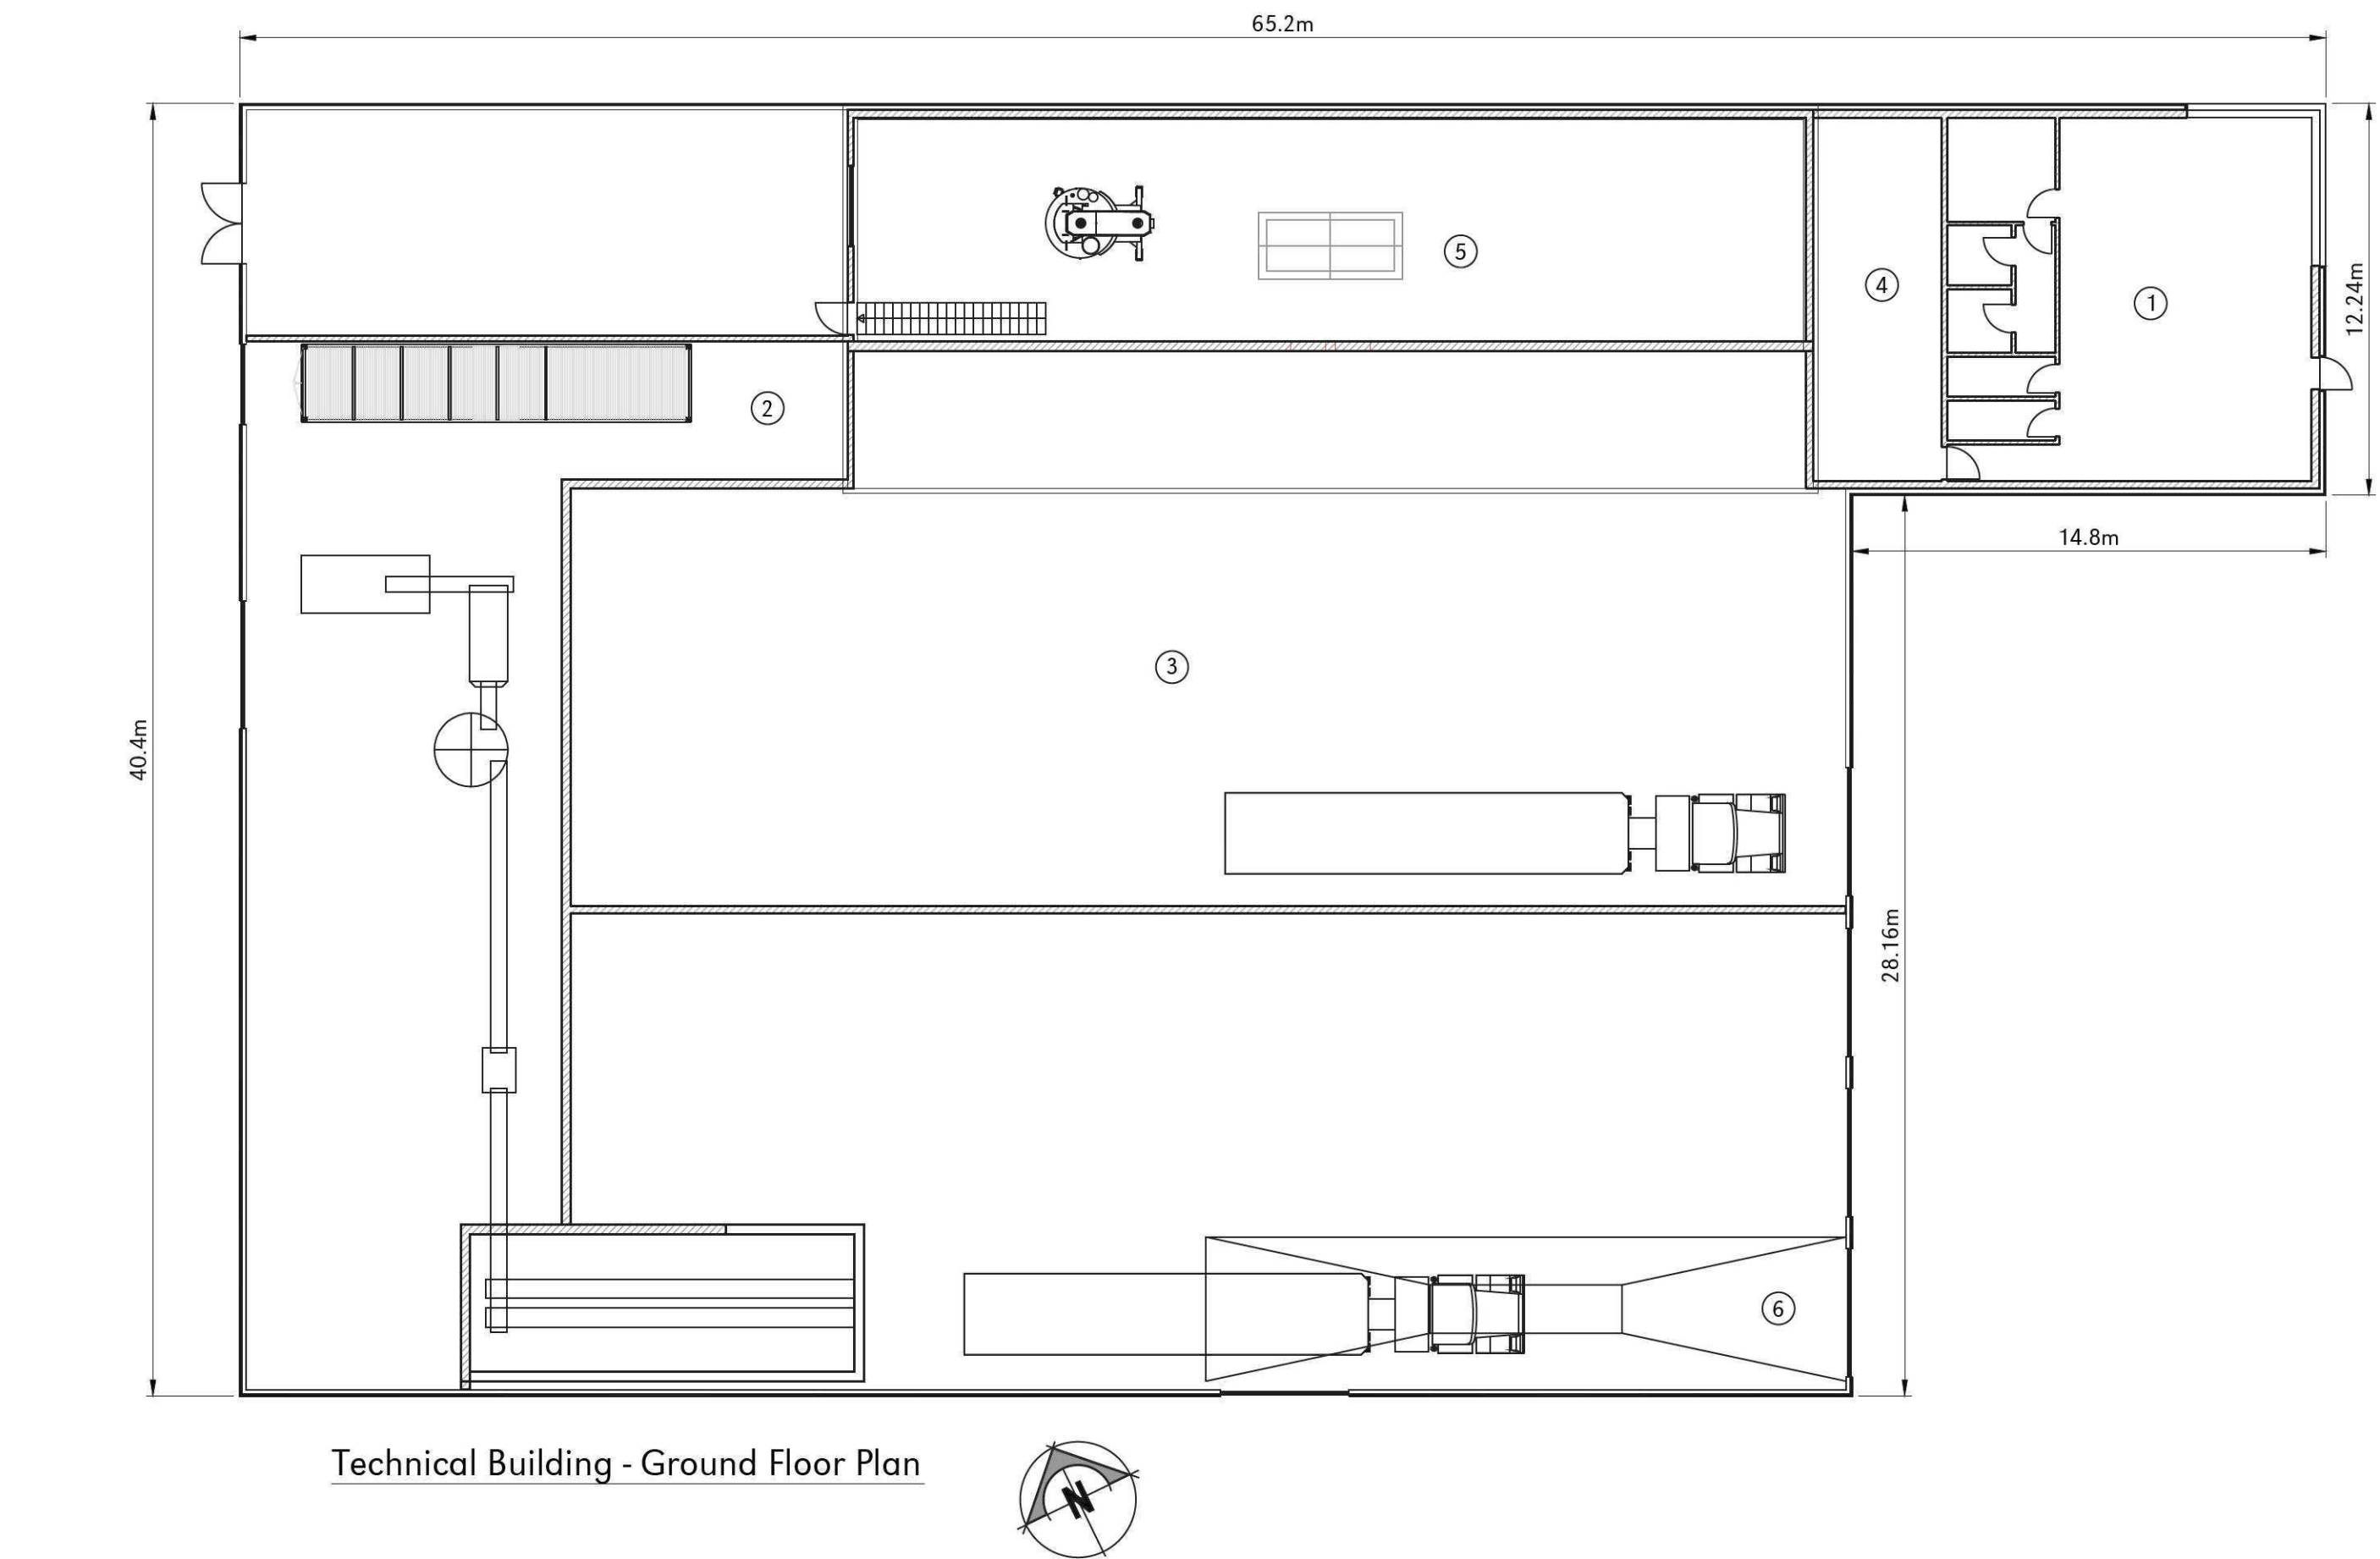


Technical Building - North Elevation

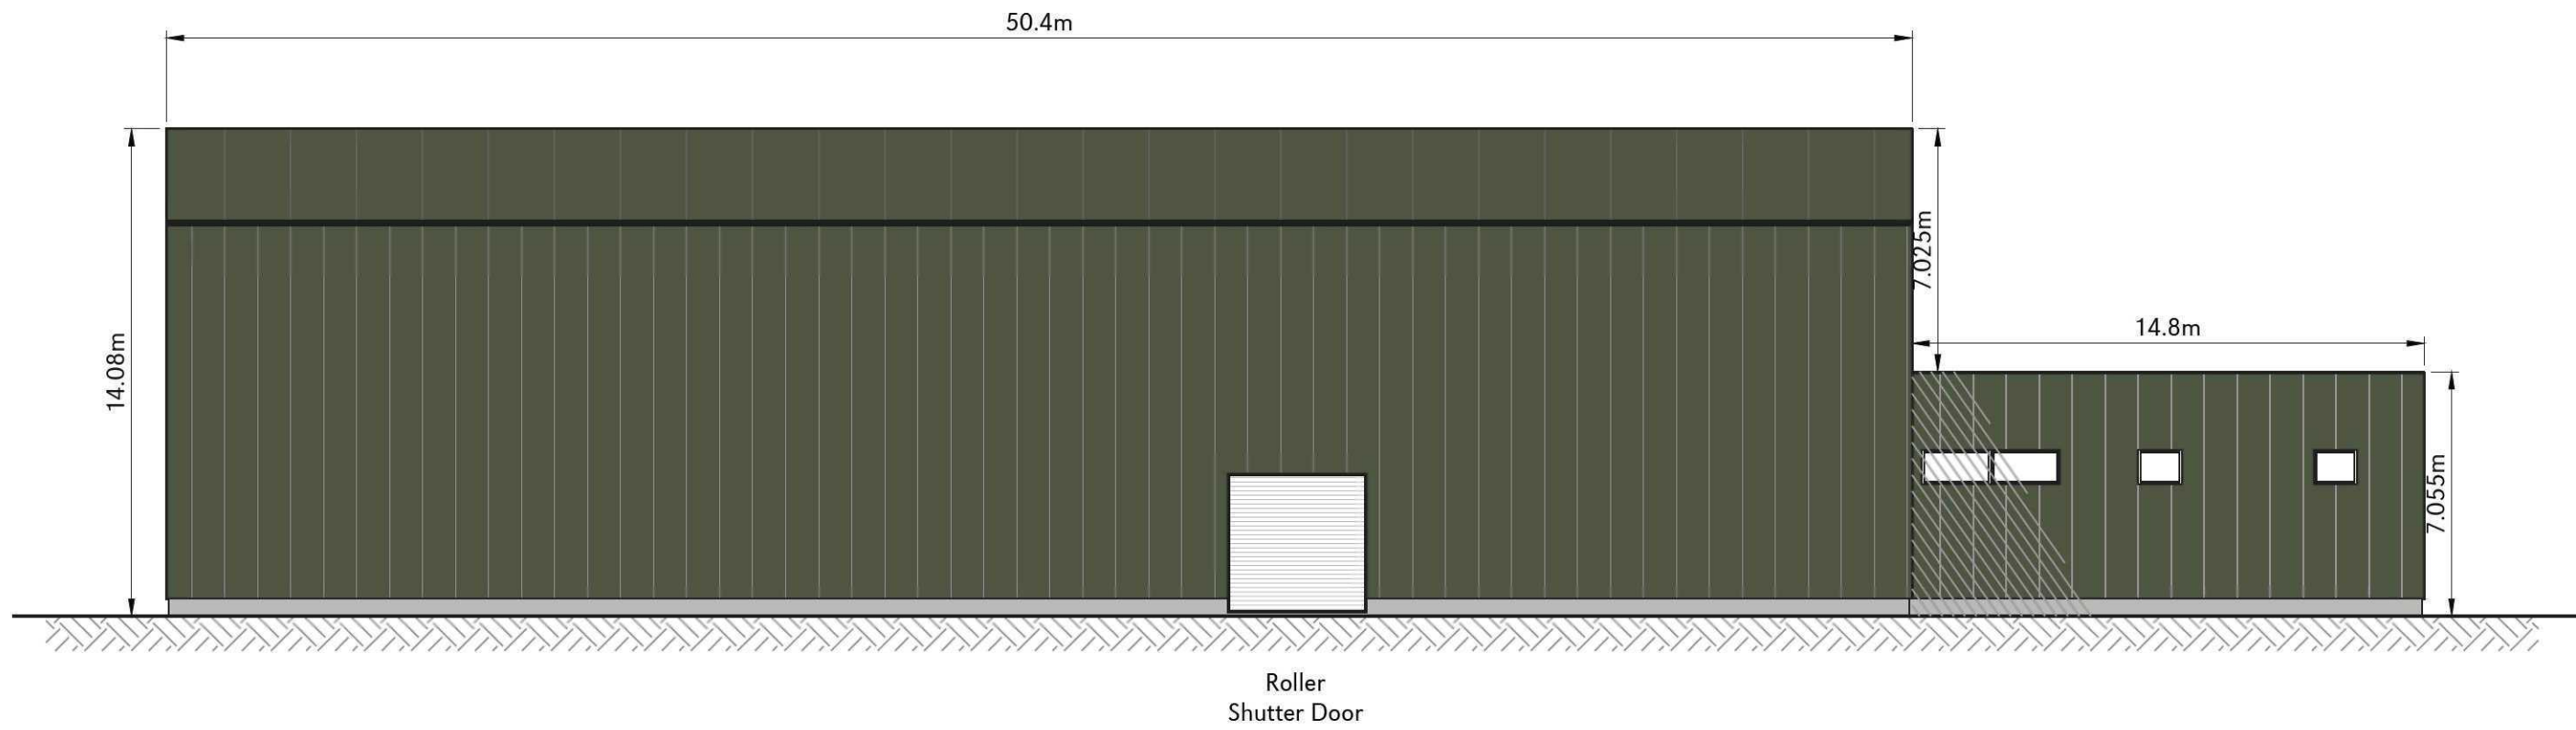

Technical Building - South Elevation

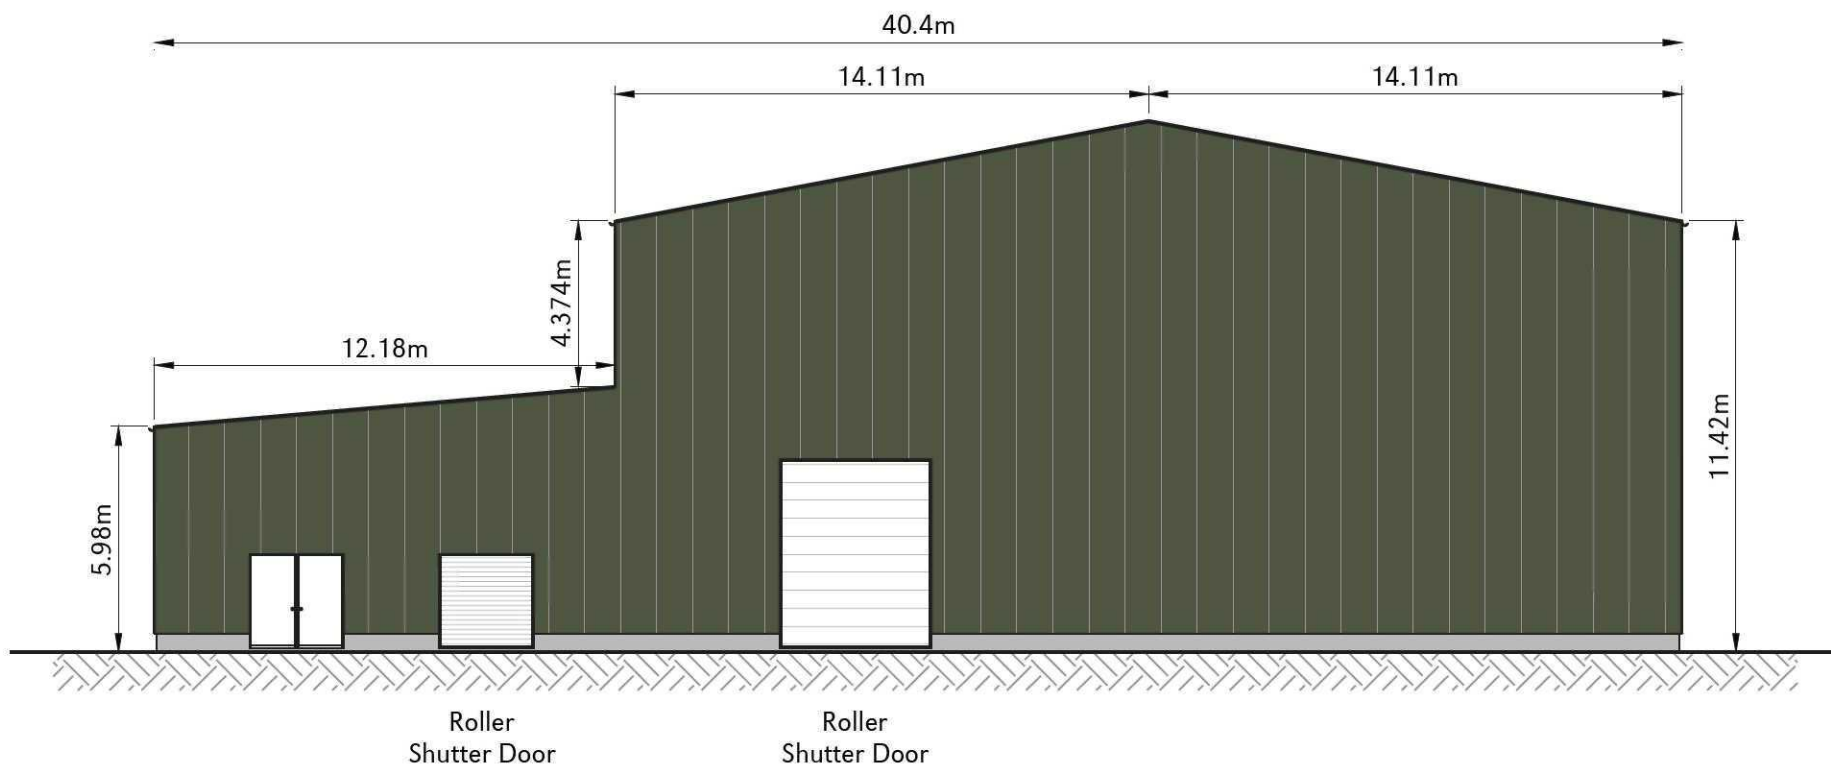

Technical Building - West Elevation

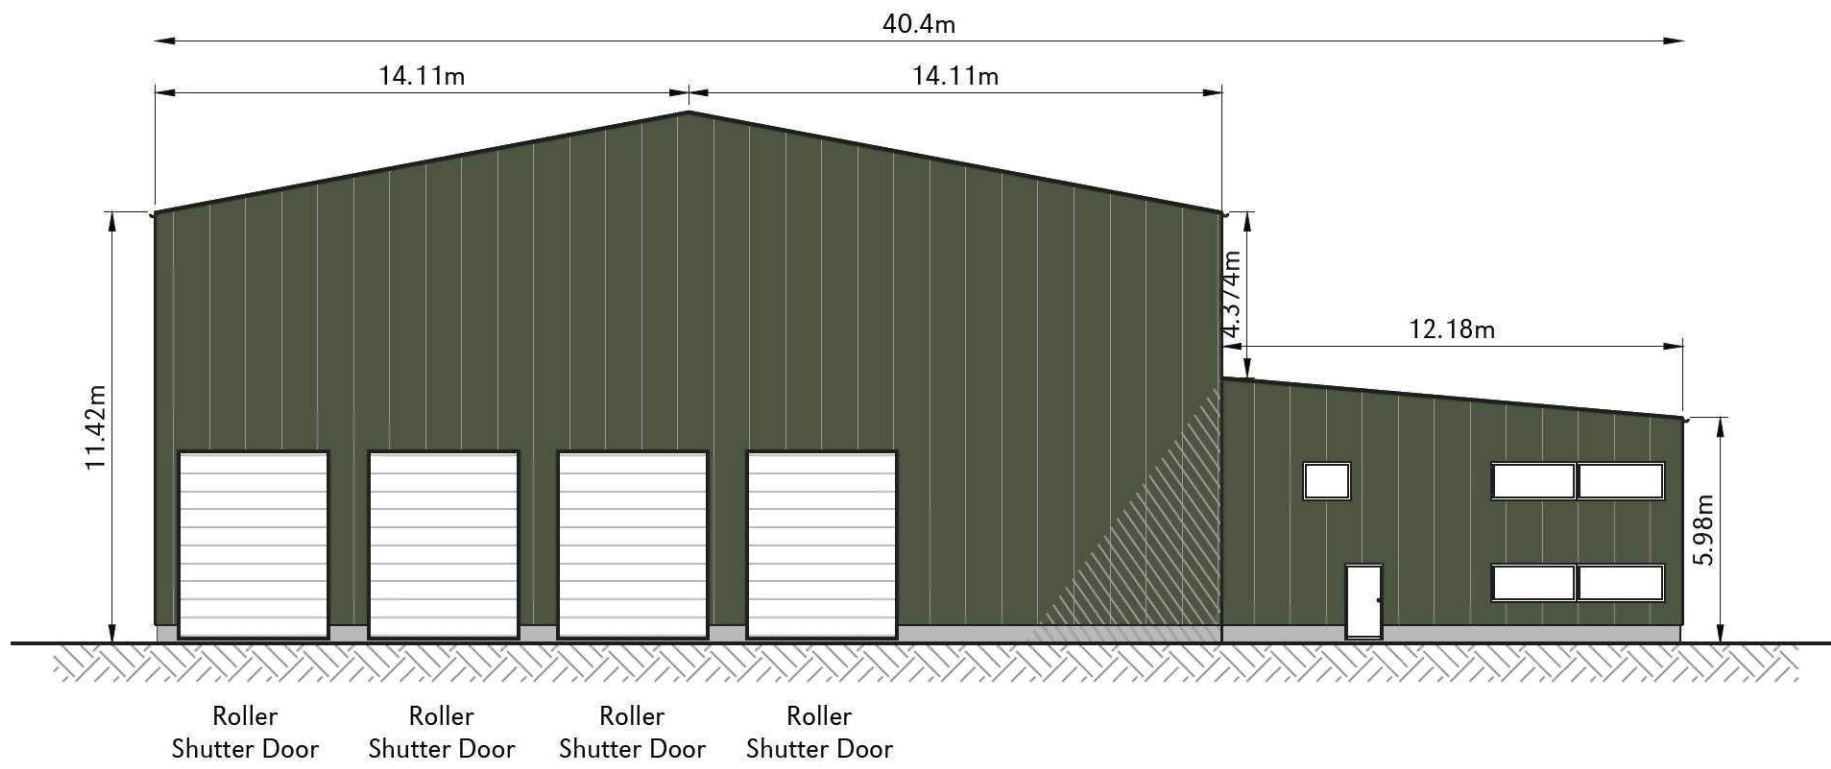

Technical Building - East Elevation

Plant Legend	
①	Site Office
②	Pasturisation Container
③	Technical Building / Reception Hall - 65m x 40m
④	Control Panel Room
⑤	Material Handling Area
⑥	Washing Area

FOR PLANNING			
0	01-06-15	RPS	First Issue
Rev	Date	Chkd	Description

plandescil
consulting engineers

Connaught Road Attleborough Norfolk NR17 2BW
Telephone: (01953) 452001 Fax: (01953) 456955
E-mail: pdc@plandescil.co.uk www.plandescil.co.uk

civil•structural•environmental•surveying

Client		
EnviTec Biogas		
Project		
Proposed AD Plant Spalding Lincolnshire		
Drawing Title		
Technical Building Floor Plan & Elevations		
Scale	U.N.O.	Date
1:200 (A1)		June 2015
19597/020		Drawn By
		CMH
		Rev
		0