


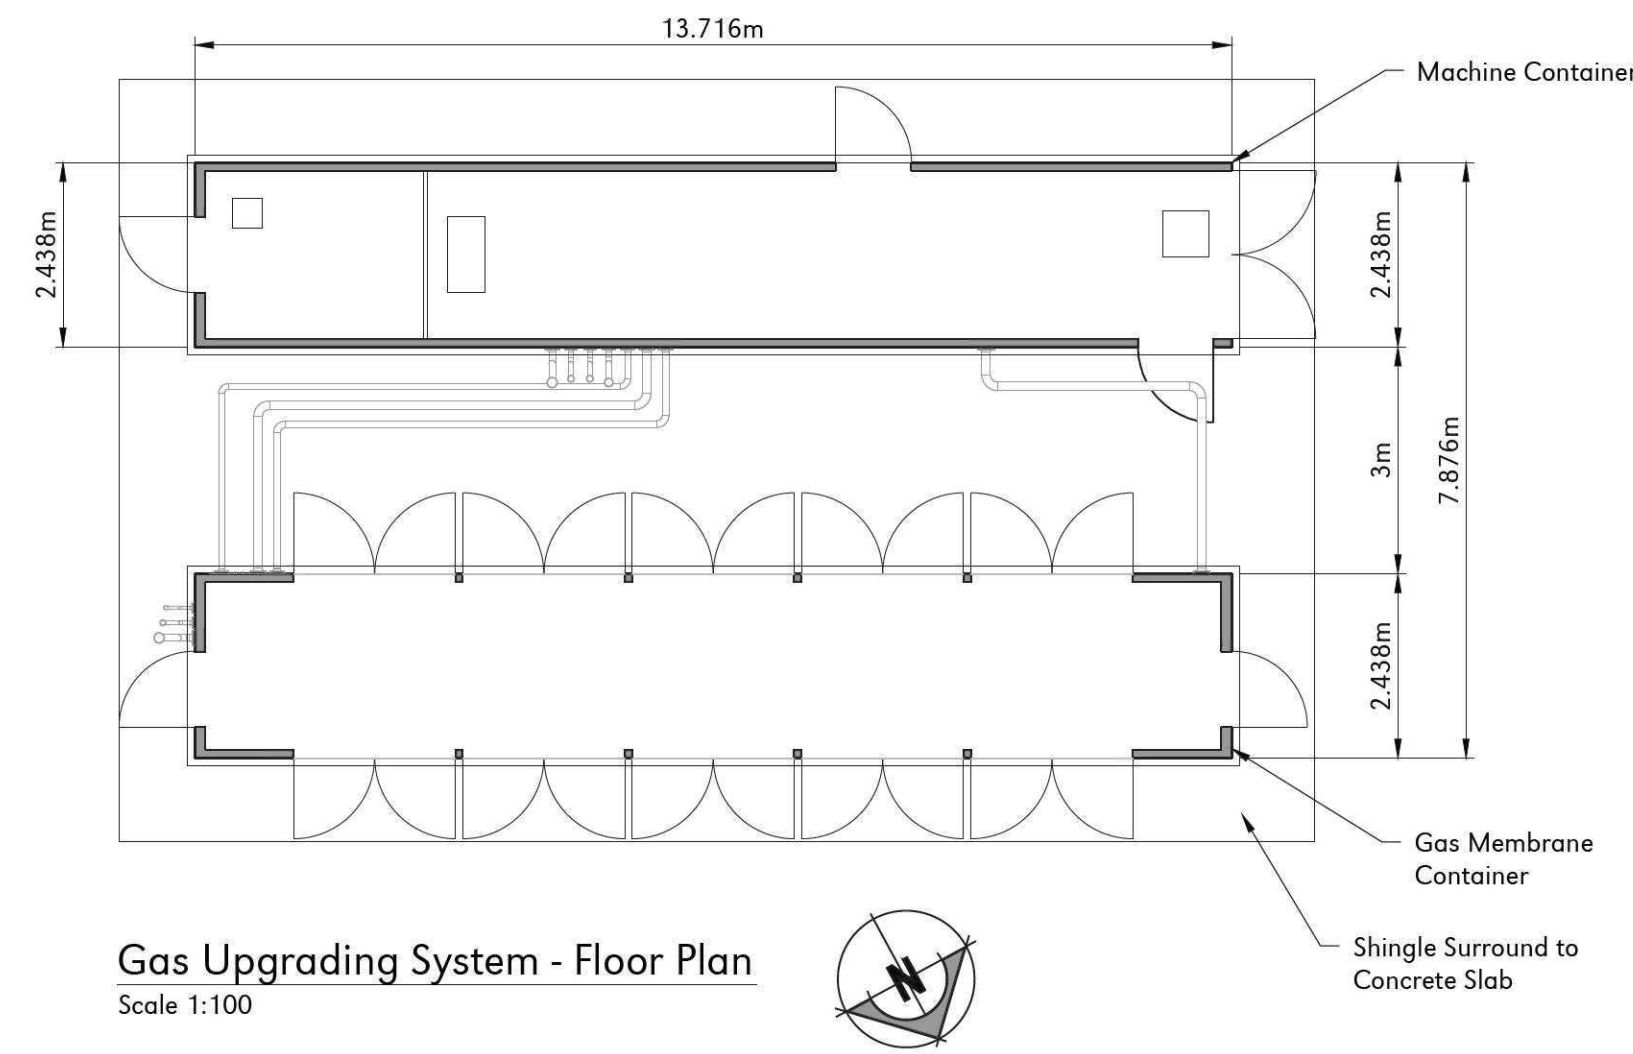


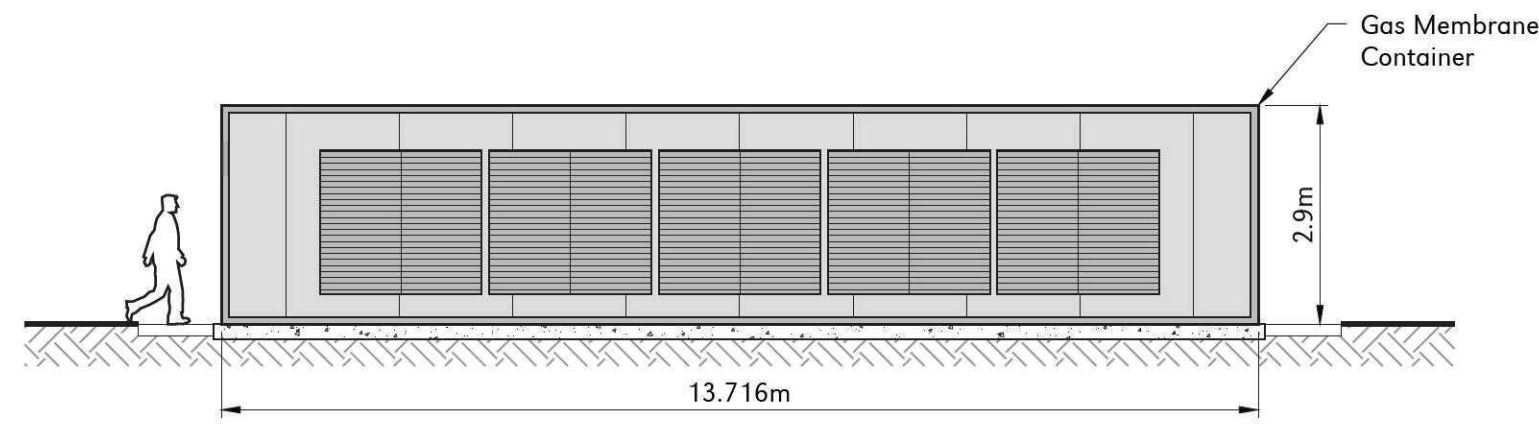


Gas Upgrading System - Floor Plan
Scale 1:100

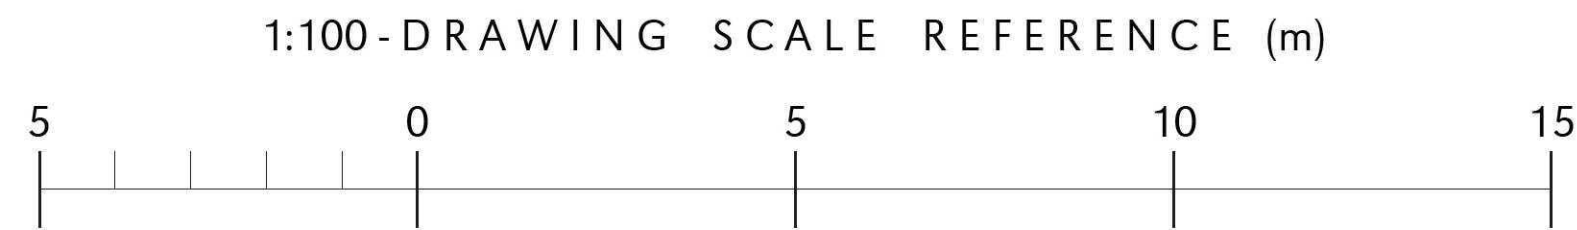


Gas Upgrading System - East Elevation
Scale 1:100

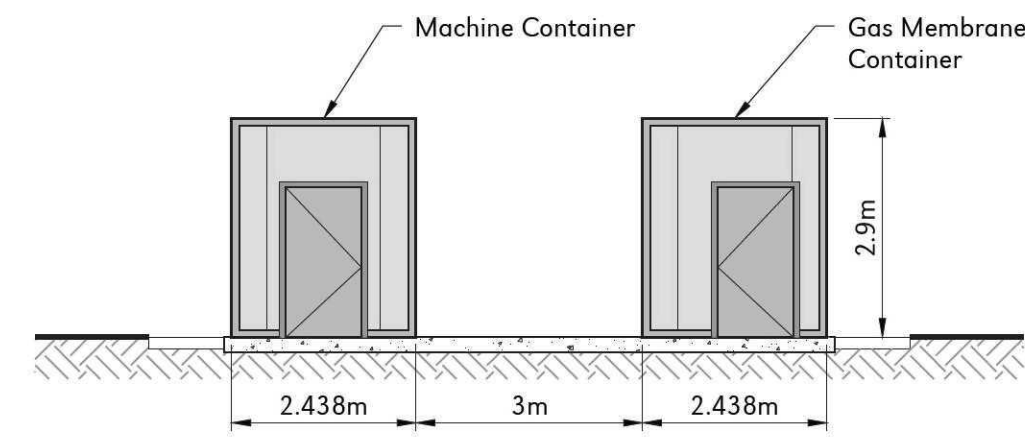

Gas Upgrading System - South Elevation
Scale 1:100

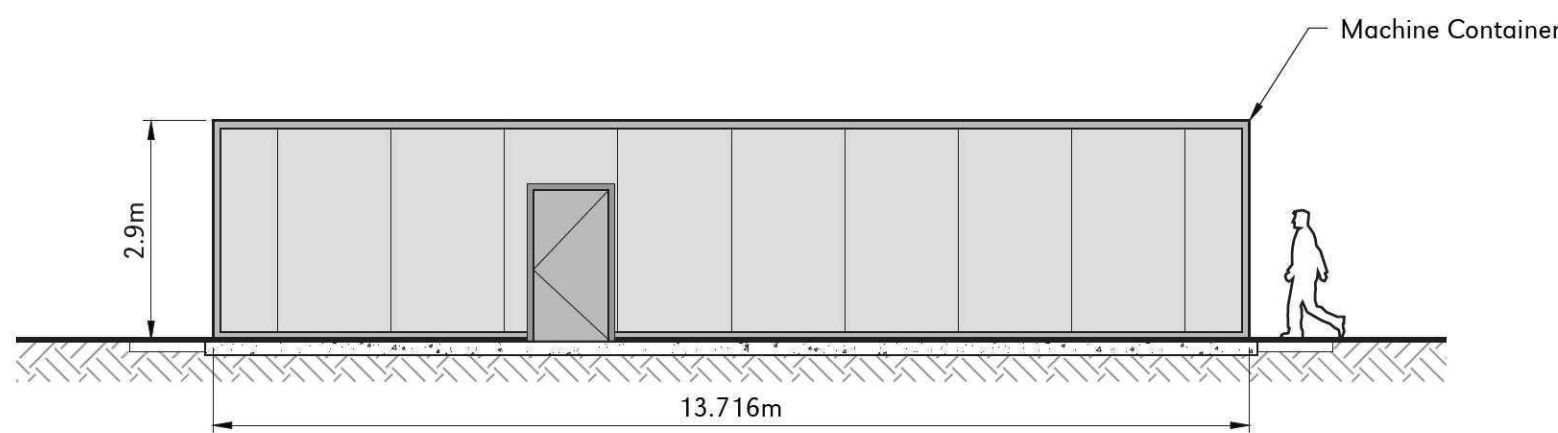

Gas Upgrading System - West Elevation
Scale 1:100

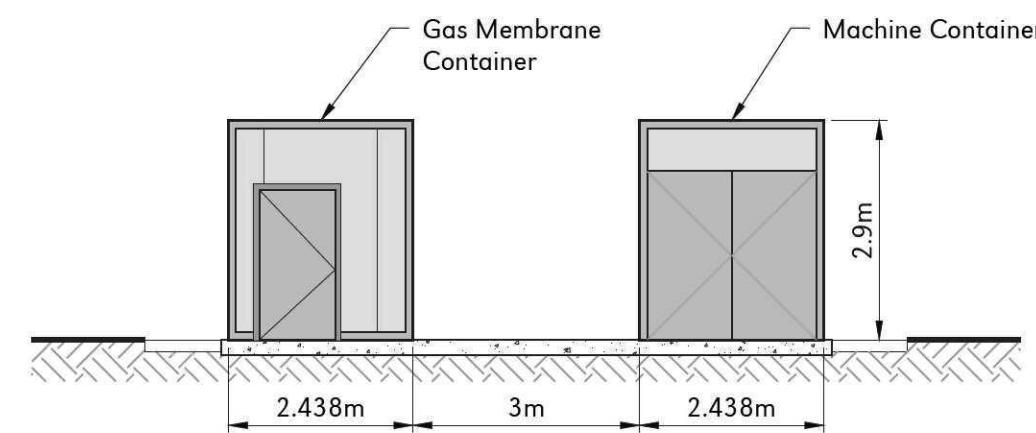

Gas Upgrading System - North Elevation
Scale 1:100

- Note:
1. All dimensions noted are in millimetres unless stated otherwise.
 2. Do not scale from this drawing, if dimensions are not clear ask.
 3. This document has been created in accordance with Plandescil Ltd Terms & Conditions along with the scope of works provided by the client to Plandescil. Any use of this document other than for its original purpose is prohibited, Plandescil accept no liability for any third party uses of this document.
 4. Plandescil Ltd to be immediately notified of any suspected omissions or discrepancies.
 5. This drawing is to be read in conjunction with all other relevant documents relating to the project.
 6. Drawing to be read in conjunction with Plandescil Drawing 19597 - 003 Rev G - Proposed Site Layout
 7. All Building Dimensions and Heights are approximate, subject to final design by Process Provider

FOR PLANNING

Rev	Date	RPS Chkd	First Issue Description
0	06-07-15	RPS	First Issue

plandescil
consulting engineers

Connaught Road Attleborough Norfolk NR17 2BW
Telephone: (01953) 452001 Fax: (01953) 456955
E-mail: pd@plandescil.co.uk www.plandescil.co.uk

civil • structural • environmental • surveying

Client

EnviTec Biogas

Project

Proposed AD Plant
Spalding
Lincolnshire

Drawing Title

Gas Upgrading System
Floor Plan & Elevations

Scale	U.N.O.	Date	Drawn By
1:100 (A1)		July 2015	CMH
Drawing No.	19597/021	Rev	0