
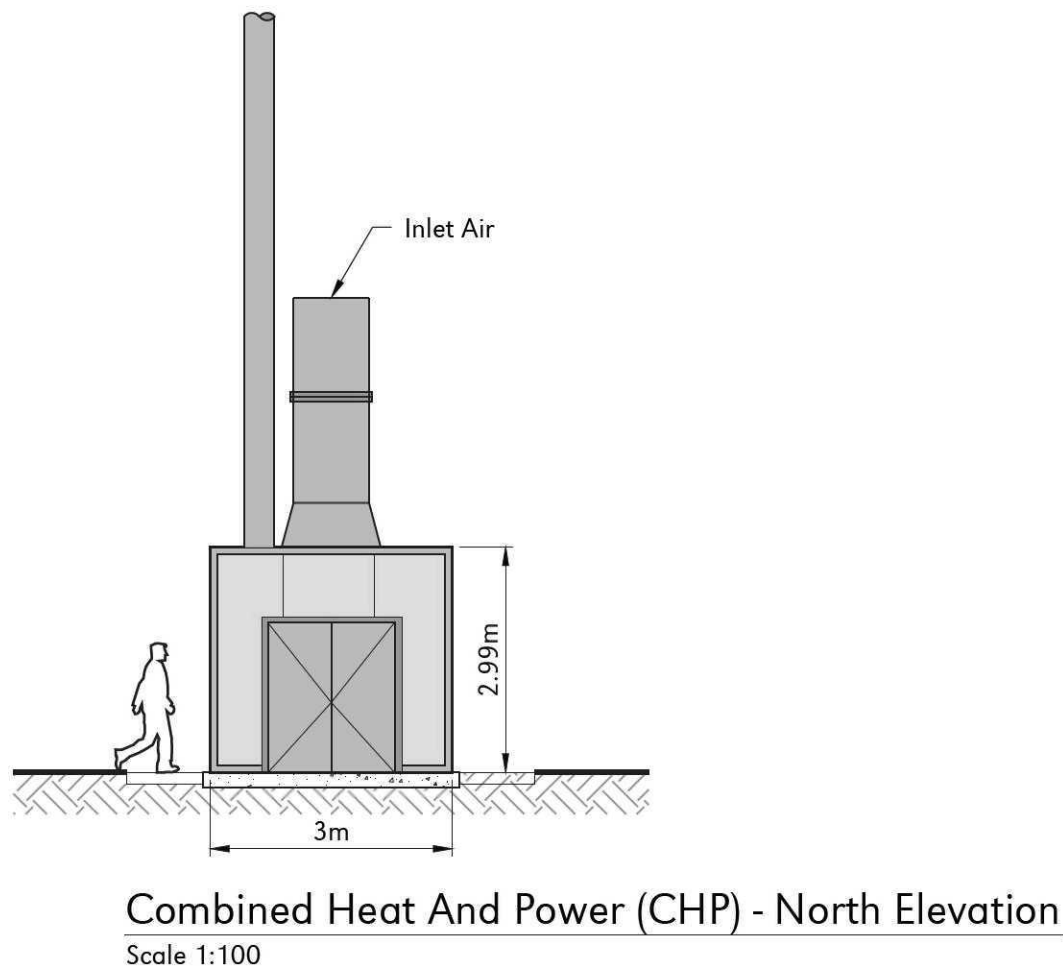
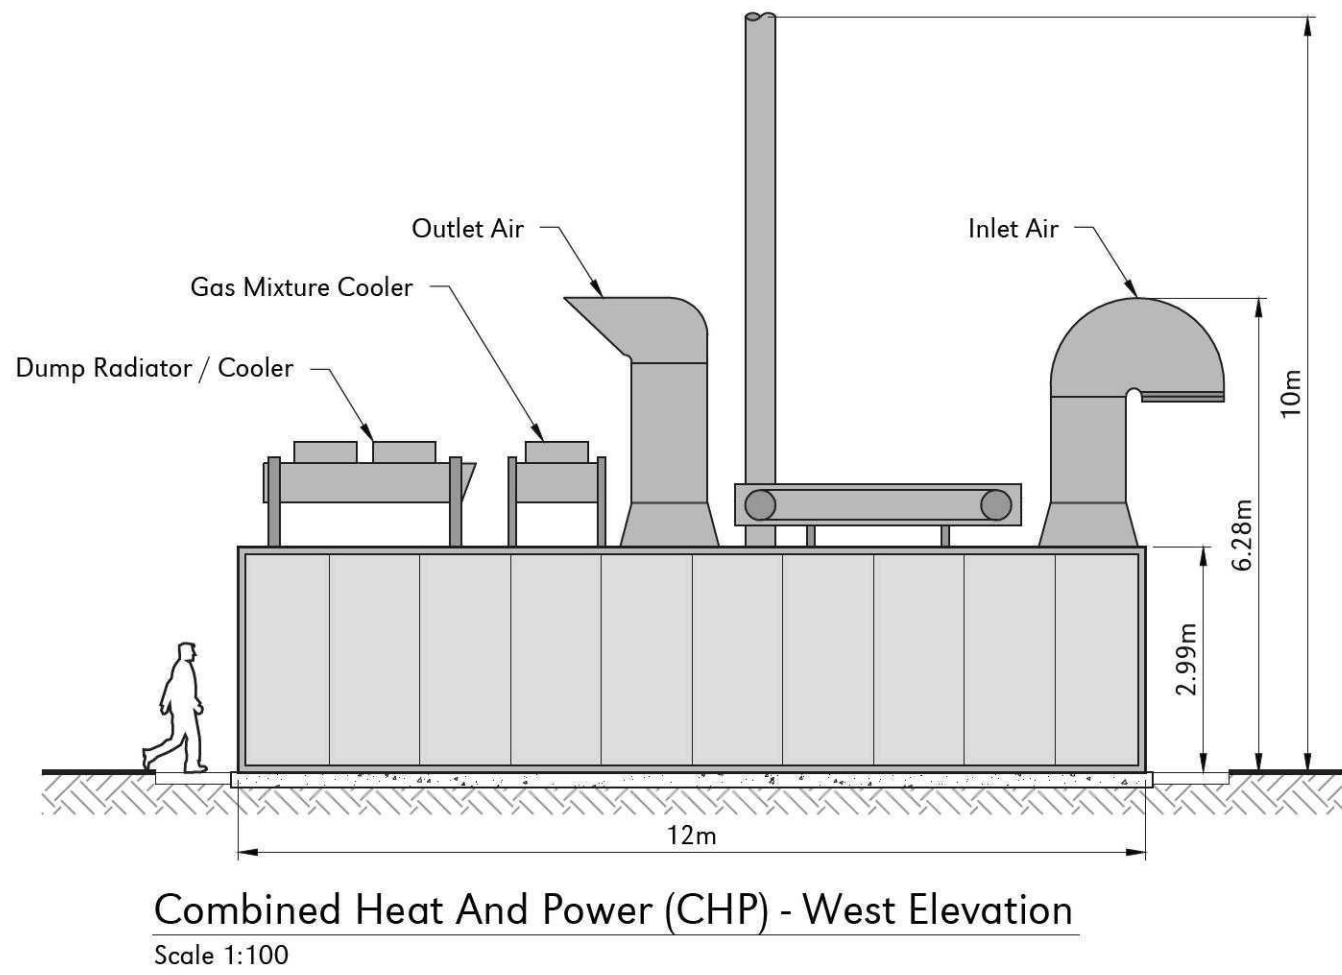
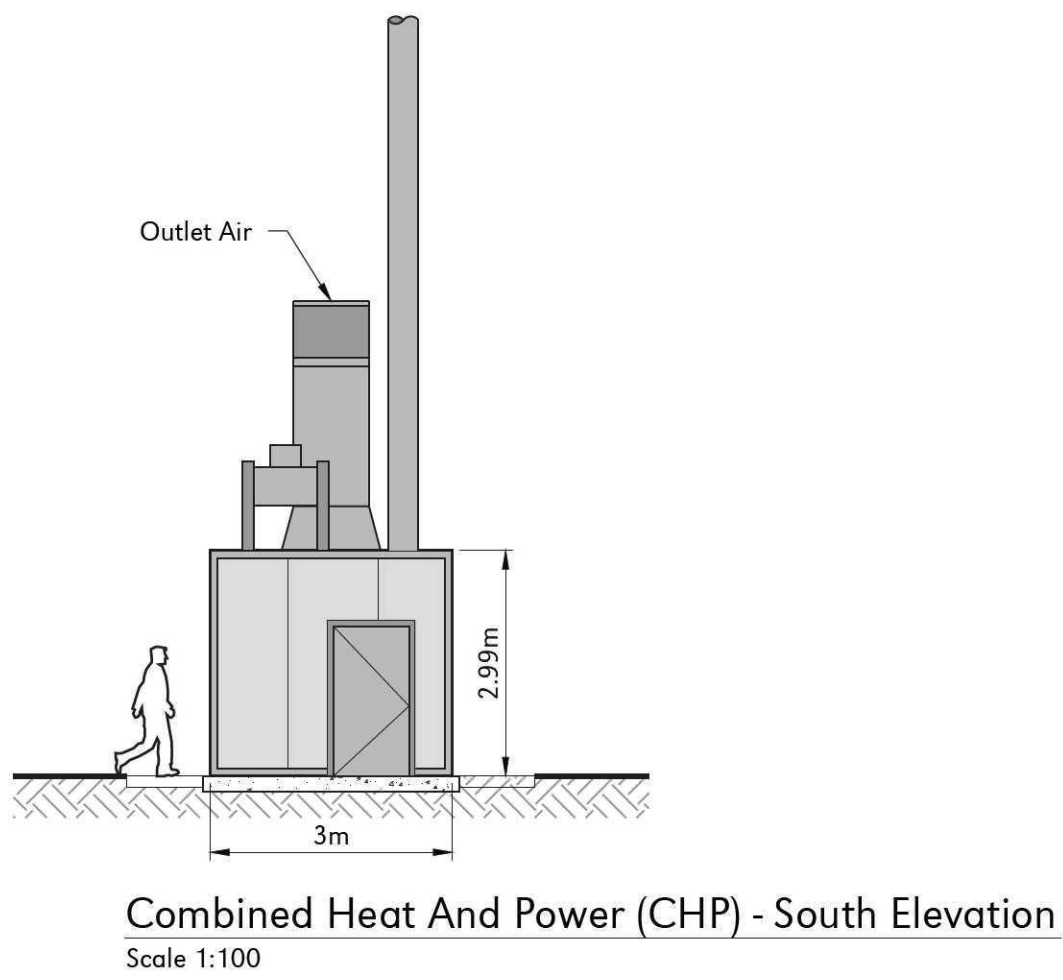
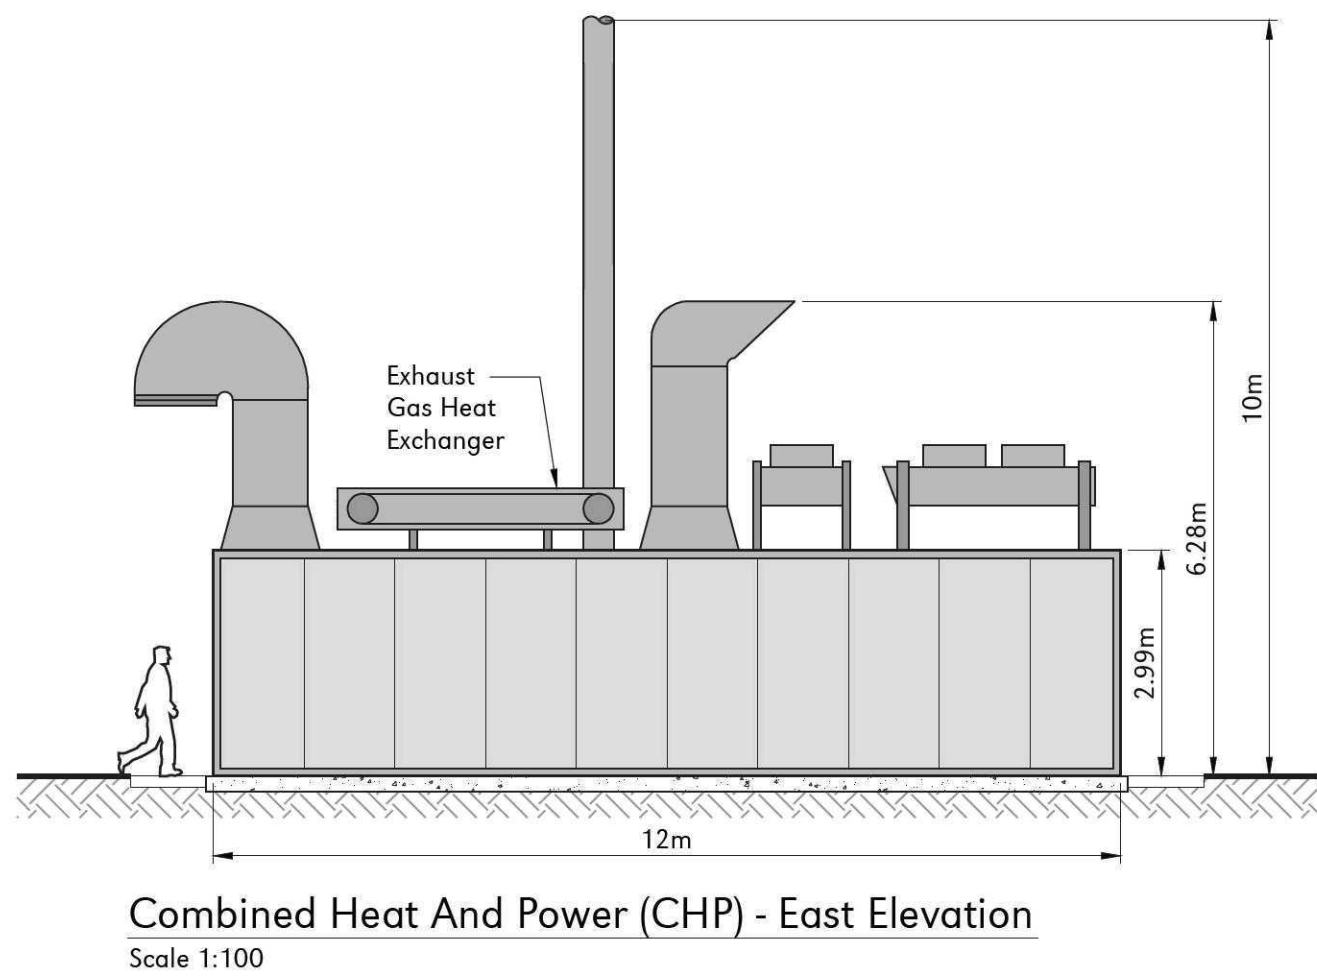
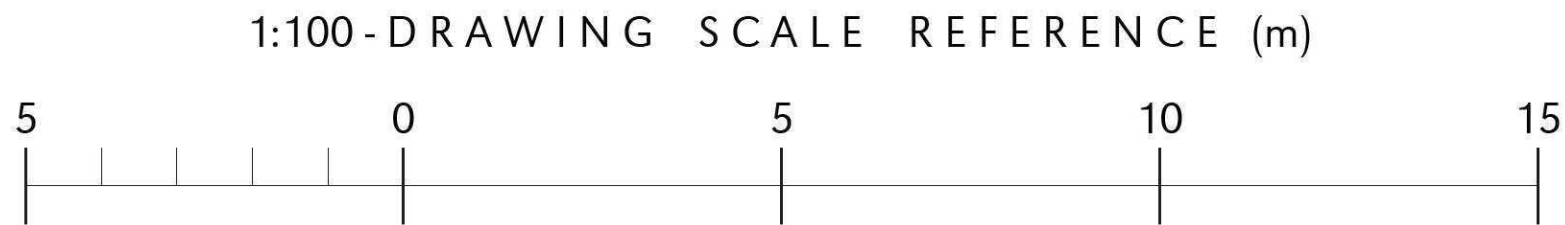


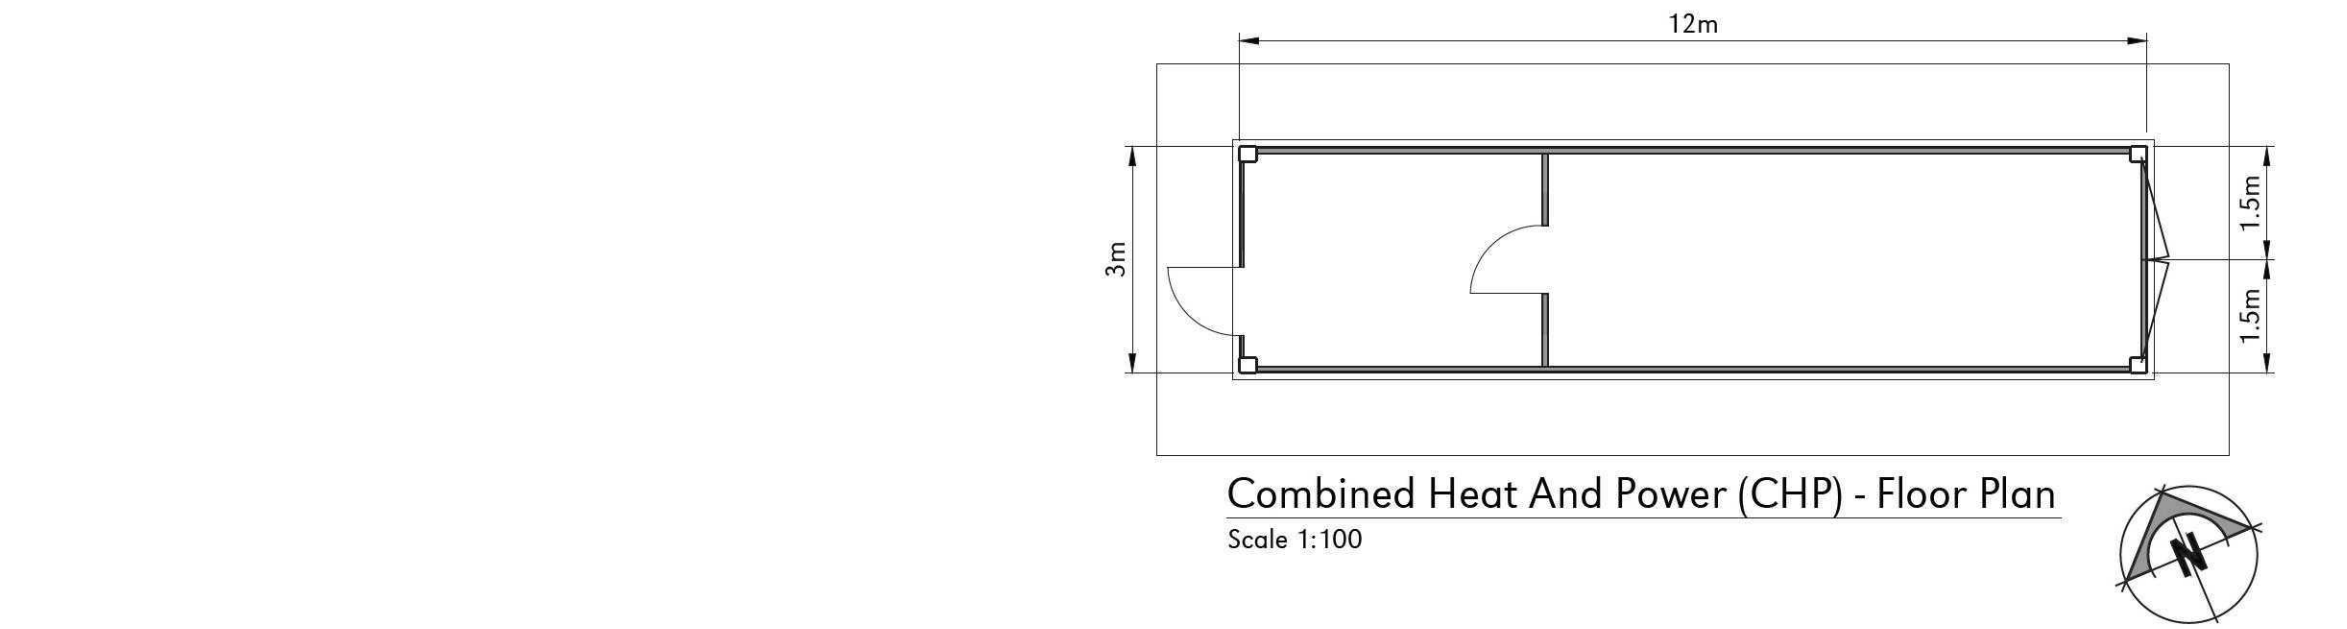

- Note:
1. All dimensions noted are in millimetres unless stated otherwise.
 2. Do not scale from this drawing, if dimensions are not clear ask.
 3. This document has been created in accordance with Plandesail Ltd Terms & Conditions along with the scope of works provided by the client to Plandesail. Any use of this document other than for its original purpose is prohibited, Plandesail accept no liability for any third party uses of this document.
 4. Plandesail Ltd to be immediately notified of any suspected omissions or discrepancies.
 5. This drawing is to be read in conjunction with all other relevant documents relating to the project.
 6. To be read in conjunction with Plandesail drawing 19597 - 003 Rev G - Proposed Site Layout
 7. All Building Dimensions and Heights are approximate, subject to final design by Process Provider

FOR PLANNING

Rev	Date	RPS Chkd	First Issue Description
0	06-07-15	RPS	First Issue

plandesail
consulting engineers

Connaught Road Attleborough Norfolk NR17 2BW
Telephone: (01953) 452001 Fax: (01953) 456955
E-mail: pdc@plandesail.co.uk www.plandesail.co.uk

civil • structural • environmental • surveying

Client
EnviTec Biogas

Project
**Proposed AD Plant
Spalding
Lincolnshire**

Drawing Title
**Combined Heat & Power
(CHP) Floor Plan & Elevations**

Scale	U.N.O.	Date	Drawn By
1:100 (A1)		July 2015	CMH
Drawing No.	19597/022	Rev	0