





SIDE

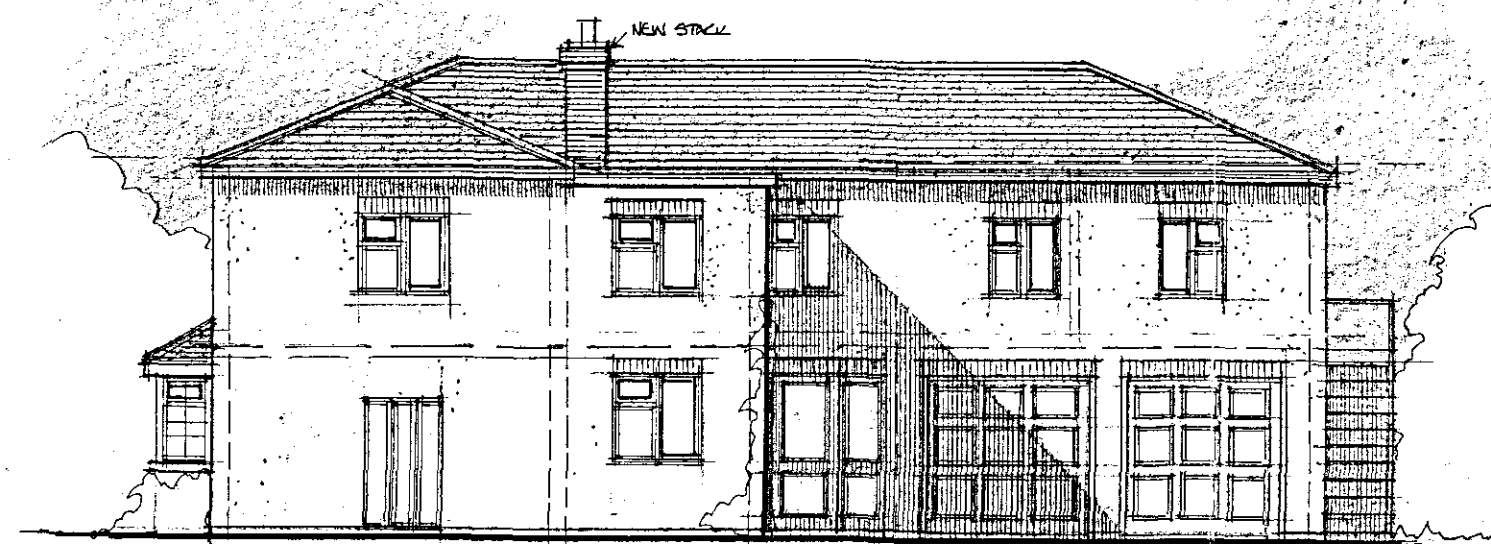


REAR

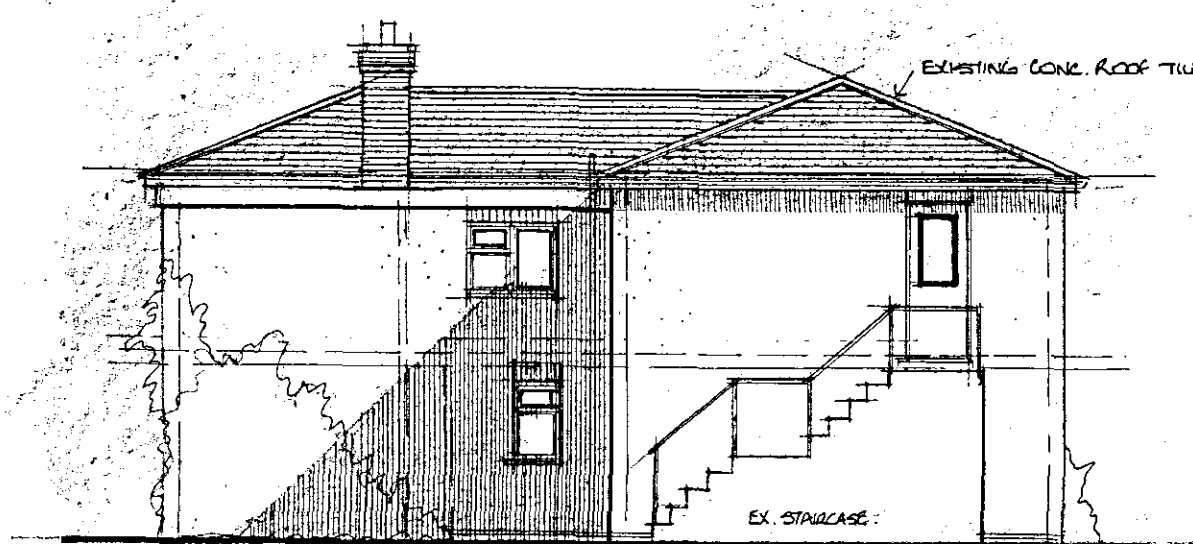


SIDE




FRONT

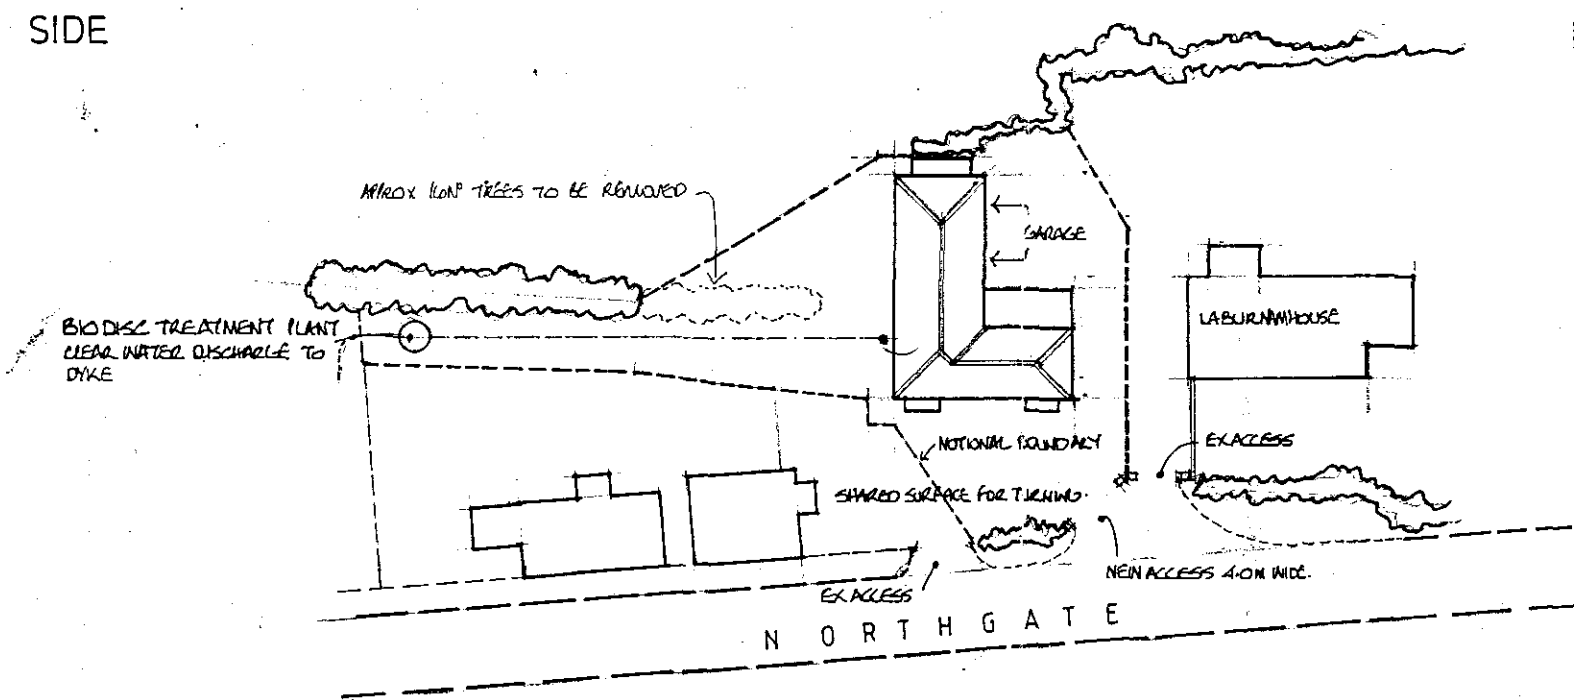


BLOCK PLAN 1:500

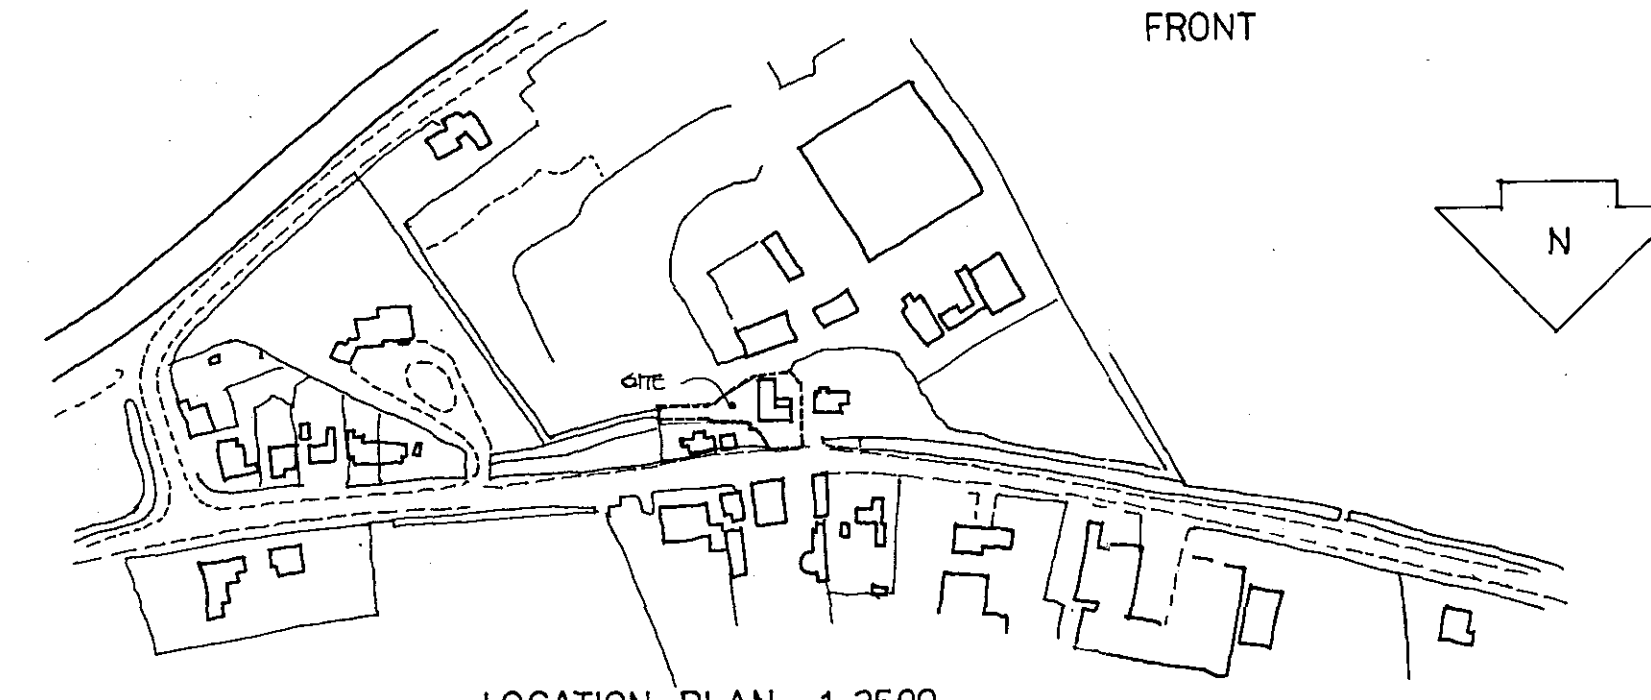

LOCATION PLAN 1:2500

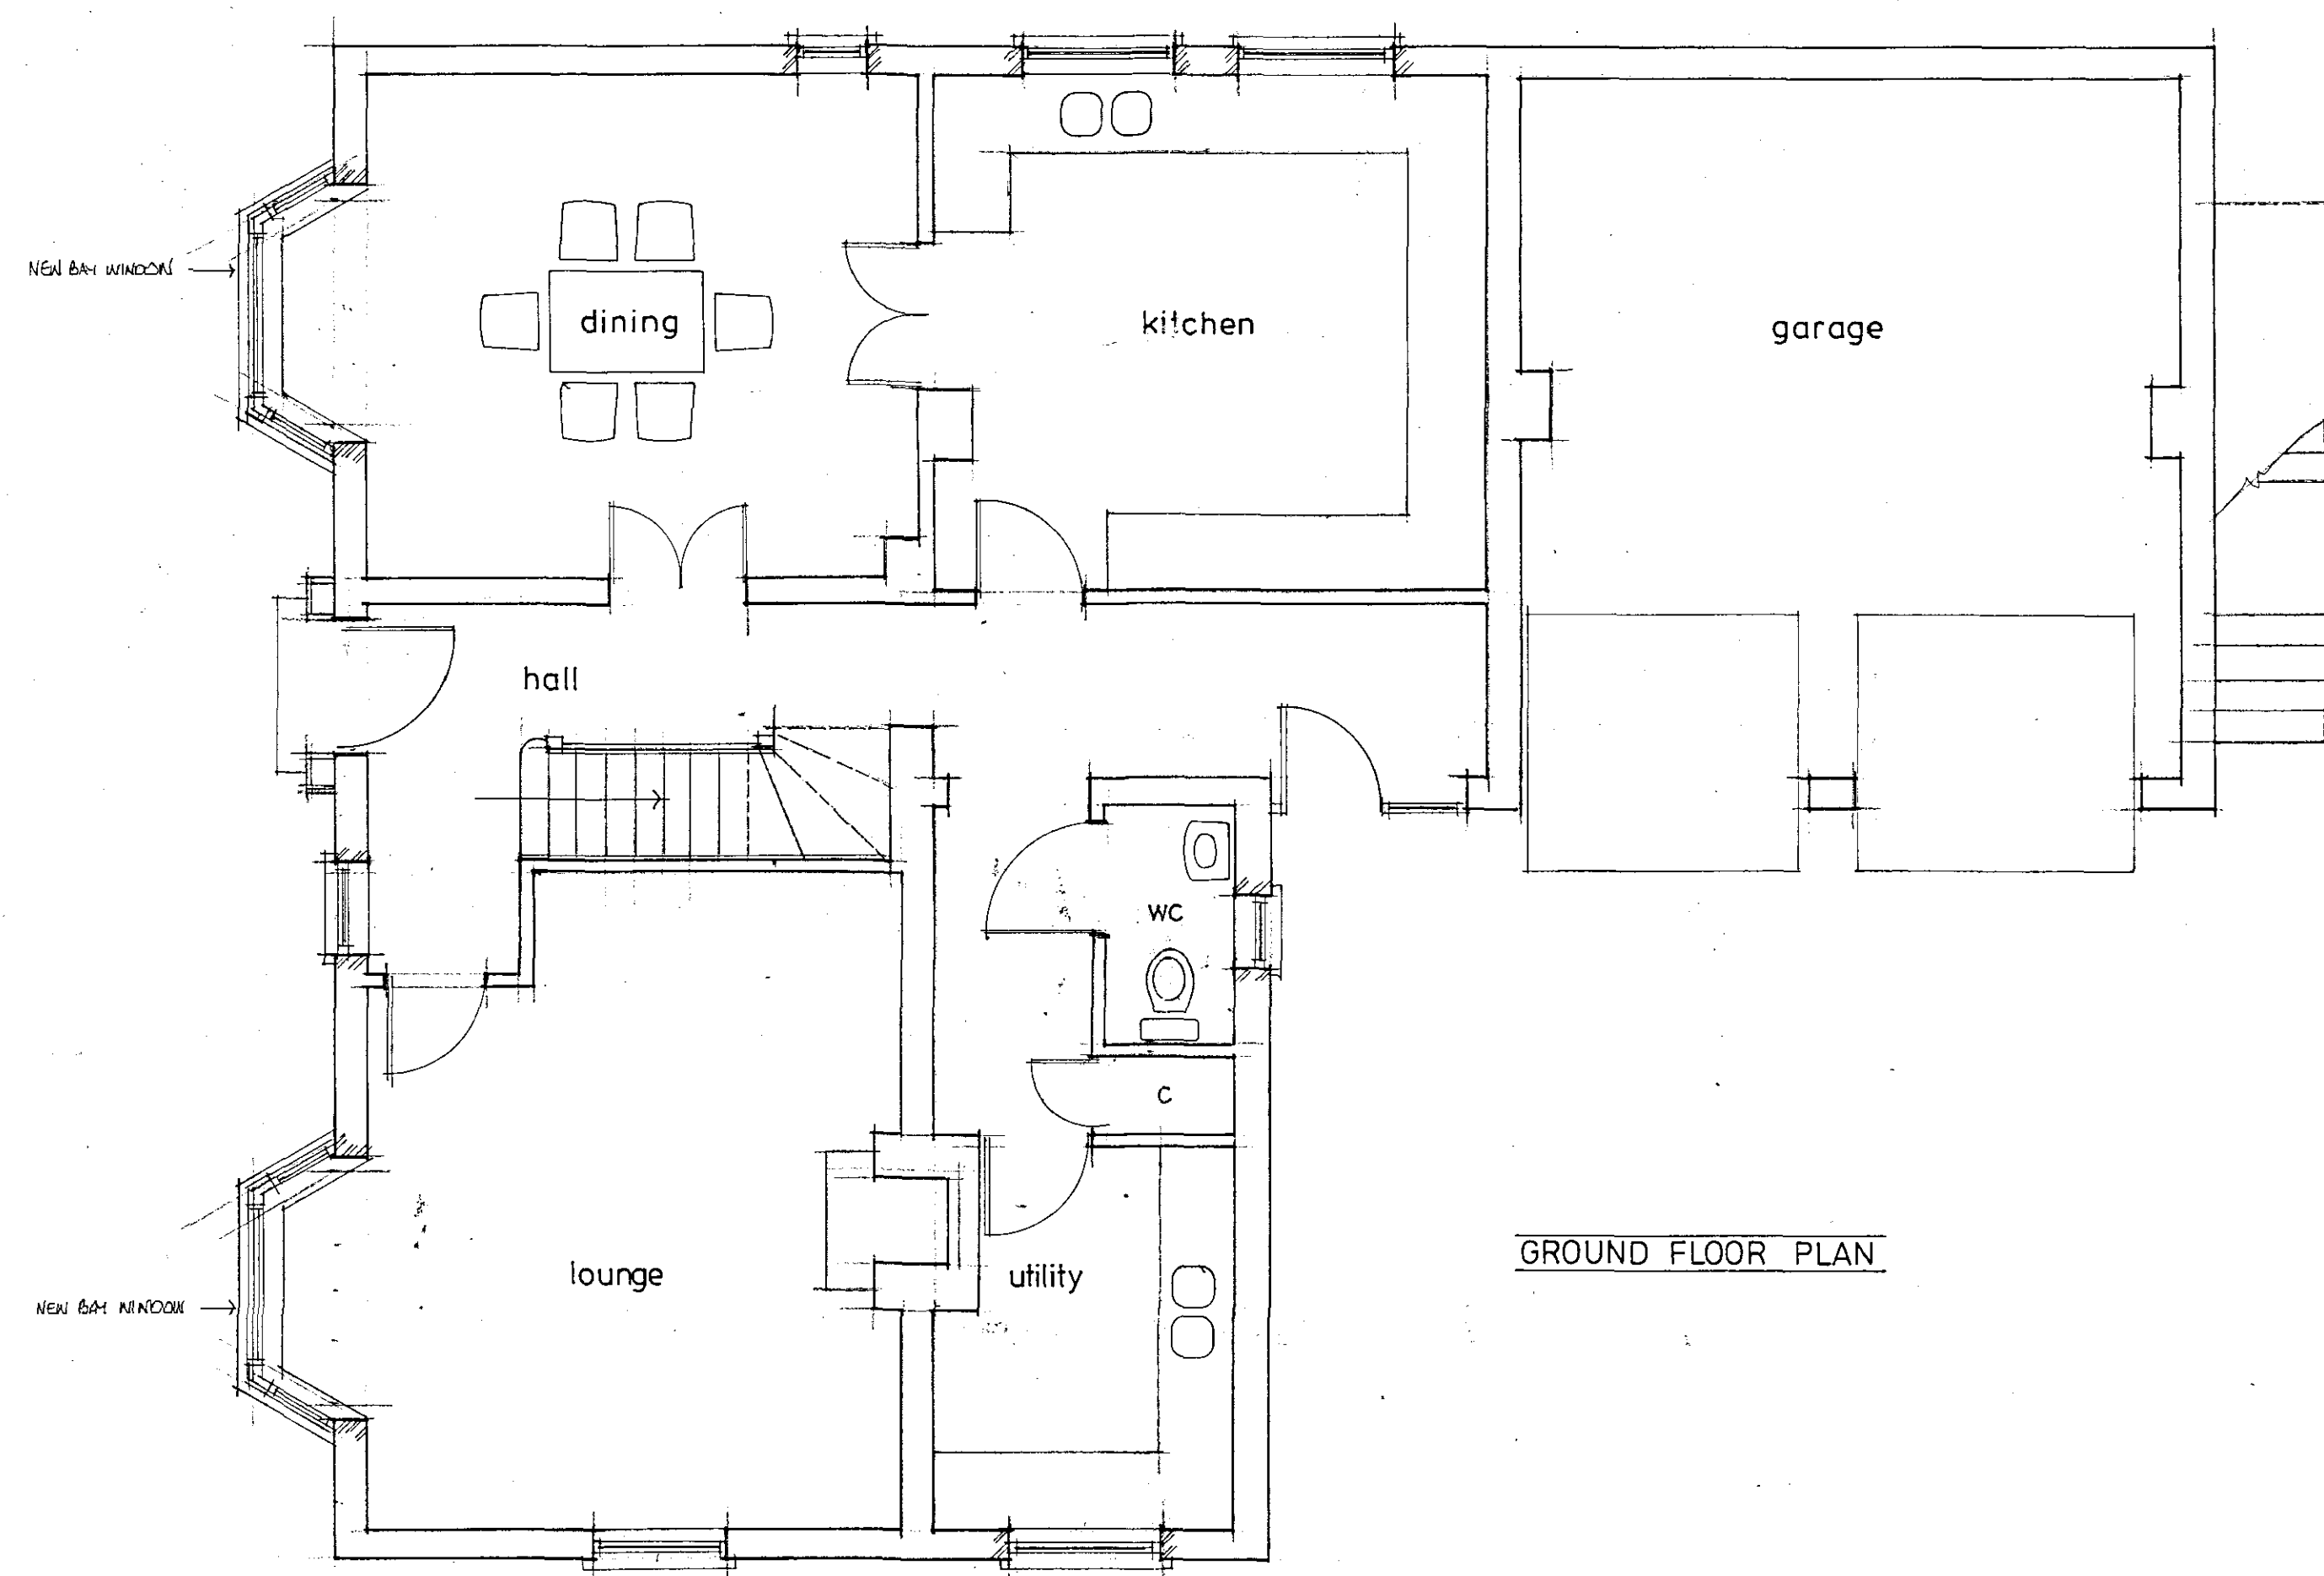

GROUND FLOOR PLAN

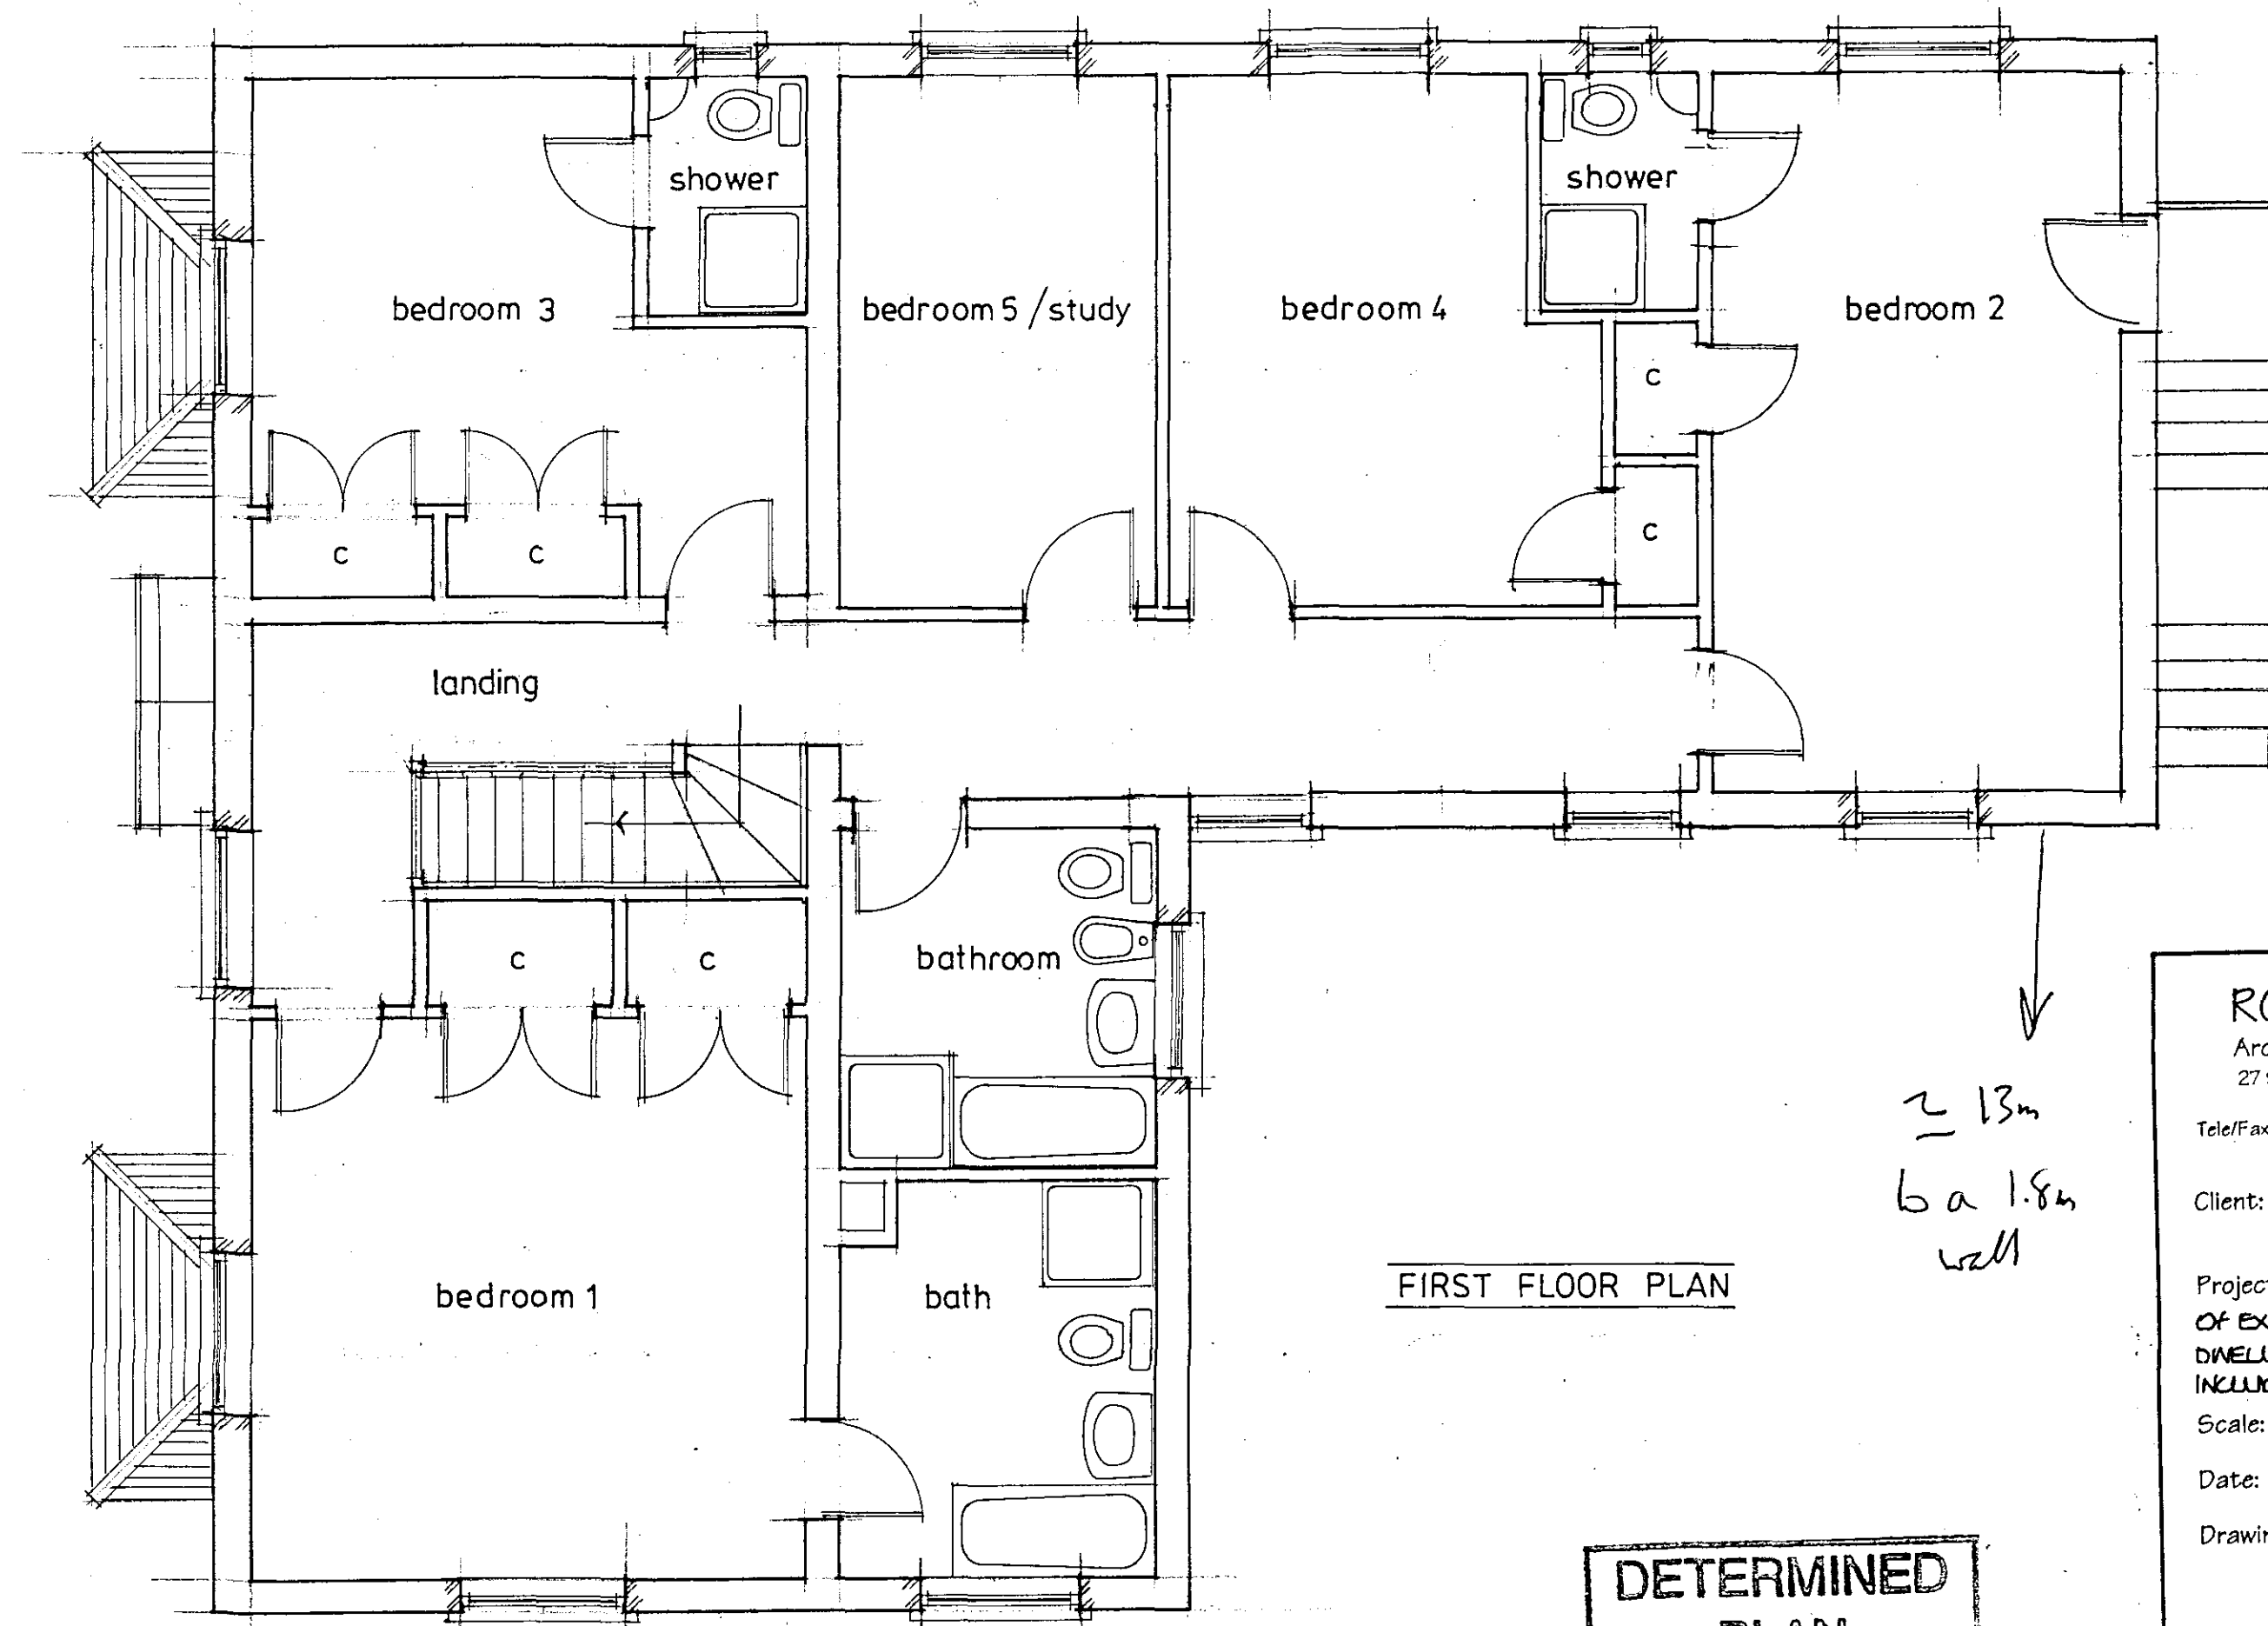

FIRST FLOOR PLAN

2 13m  
6 a 1.8m  
well

**DETERMINED  
PLAN**

SHDC  
Planning & Development  
14 JUN 2004  
Ref: 0784/04

**ROGER WILLIAMS**  
Architectural Design Consultant  
27 Stephenson Close, Boston, PE21 7SY  
Tel/Fax 01205 363603 Mobile 07767 888684  
Client: S.B. BEAUTY MARKETING  
Project: PROPOSED CONVERSION  
OF EXISTING PREMISE TO FORM  
DWELLING HOUSE AND GARAGES  
INCLUDING MEANS OF ACCESS.  
Scale: 1:50 AND 1:100  
Date: JUNE 2004  
Drawing No: 03

© This drawing is copyright  
All dimensions to be checked and verified on site prior  
to commencement of works. Ground bearing capacities  
are assumed to be normal unless deemed otherwise with  
due account given thereto. All drawings are issued, where  
appropriate, subject to Local Authority approval.  
The works shall comprise of that shown on the drawings and  
include any works that whilst not specifically shown but may be  
reasonably inferred as being necessary to carry out the works  
shall be deemed to be included. The drawings are limited in the  
amount of information contained and are specifically for the  
gaining of consents or considerations from Local Authorities.  
The works are not fully specified and drawings should not be  
used for Contract purposes.  
Unless specified otherwise, no formal Flood Risk Assessment  
has been undertaken and due account therefore has been  
given to the discharge of surface and foul water to existing  
outfalls or as specified upon the drawing.