




1 Front Elevation
5084-00-P001

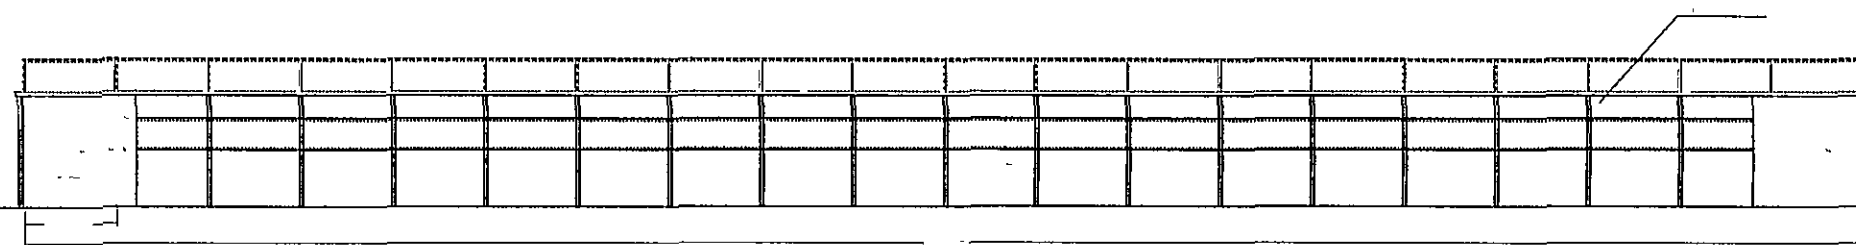




3 Side Elevation
5084-00-P001

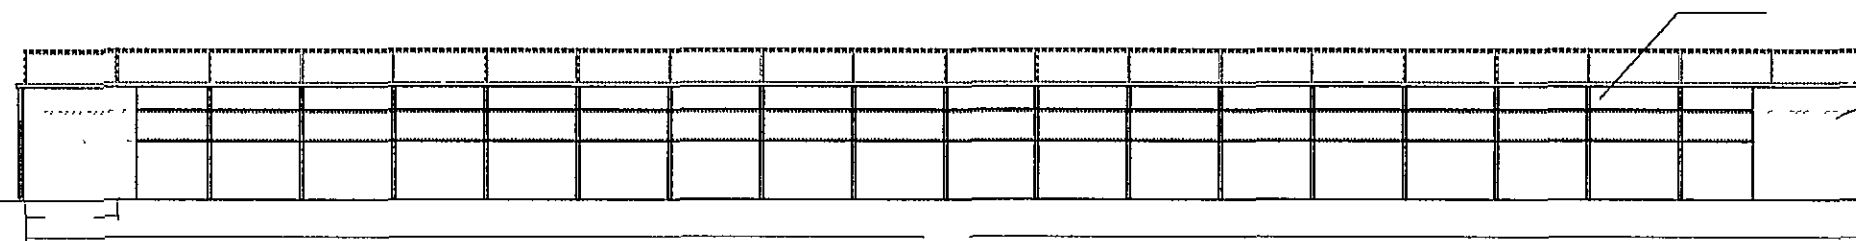

4 Side Elevation
5084-00-P001

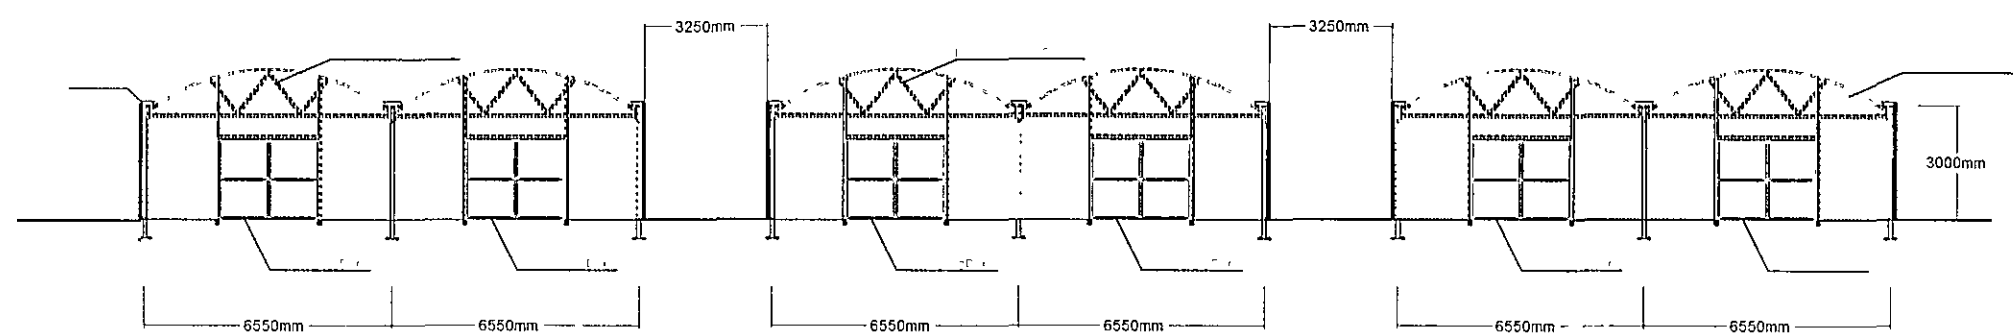

2 Rear Elevation
5084-00-P001

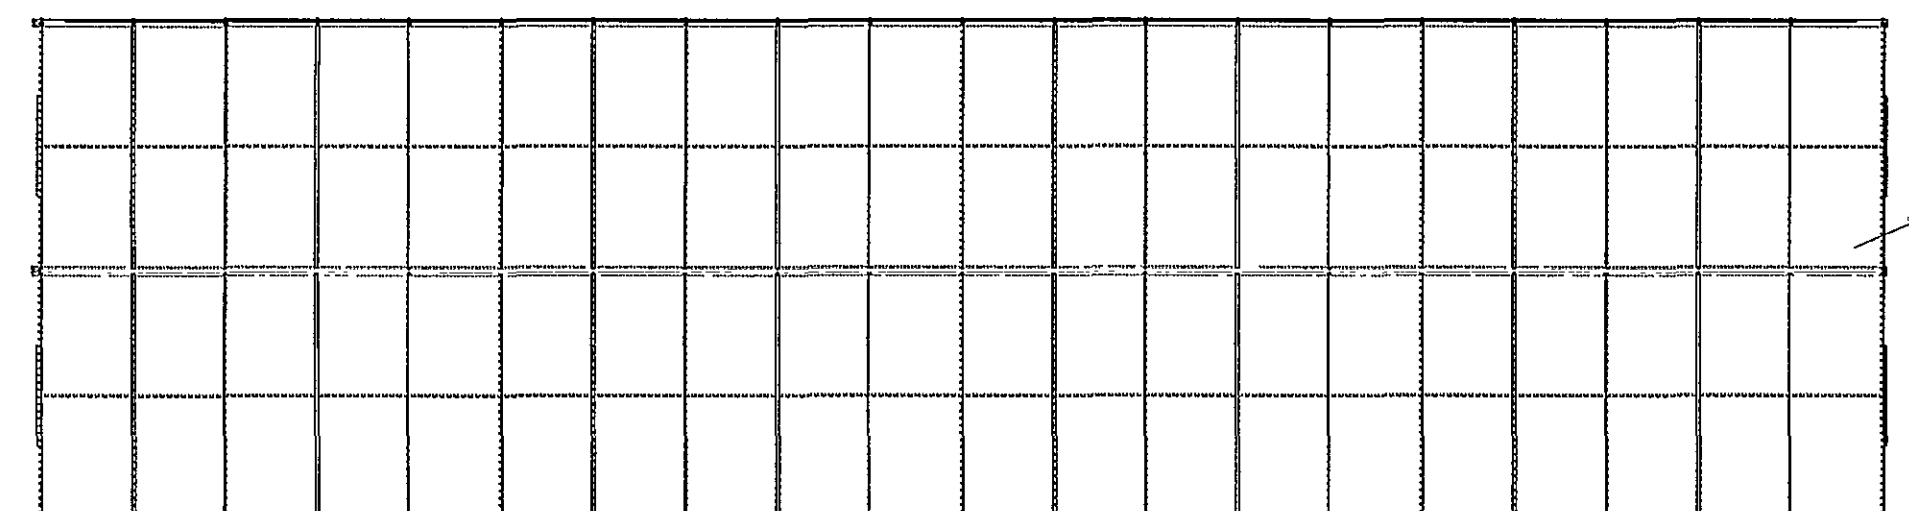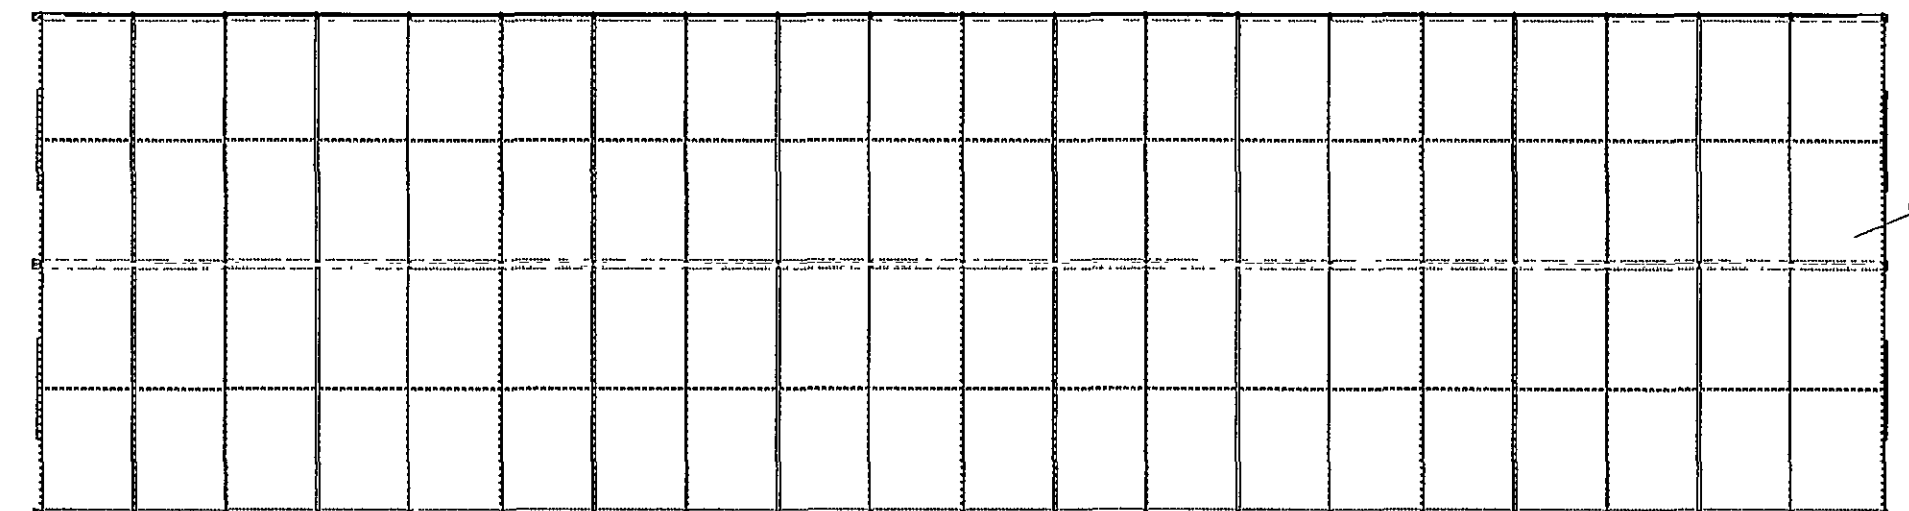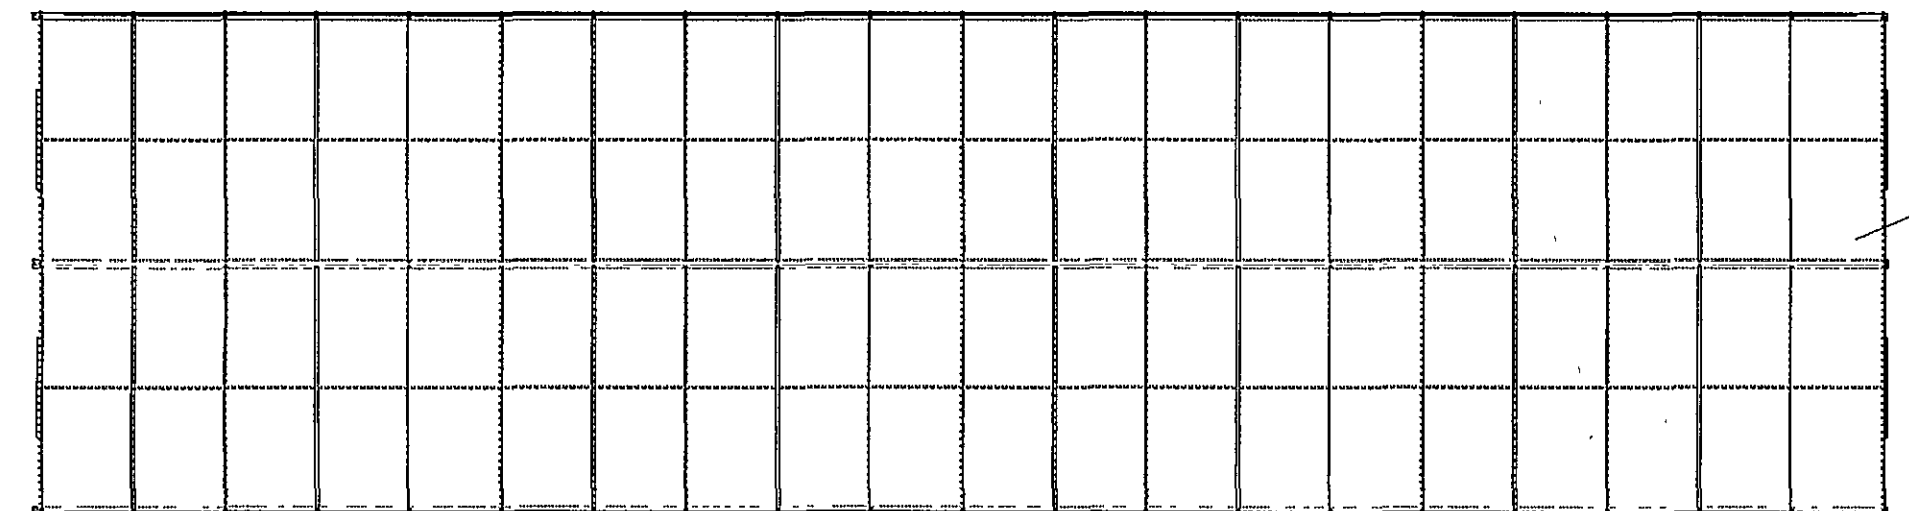

5 Plan Elevation
5084-00-P001

**DETERMINED
PLAN**



SHDC
Planning & Development
11 JUN 2007
Ref: 0788107

Rev1: Spacing between Superbays altered from 2.8m to 3.25m

4 Cable Crad, Pilsman Way
Fulwood, Preston
Lancashire, PR2 9TW
Tel: 01772 792000 Fax: 01772 792250
Email: sales@shdcplanning.co.uk

Title:
3 x Twin Span Super Bays.
Each bay is 6.55m wide x 48.9m long
Note:
Materials & Specification To Be Confirmed
Client:
Elson Seeds (Spalding Ltd)
Dwg No: 5084-00-P001 **Rev No:** Rev1
Drawn: K.T.B. **Date:** 04/06/07 **Scale:** 1:200