


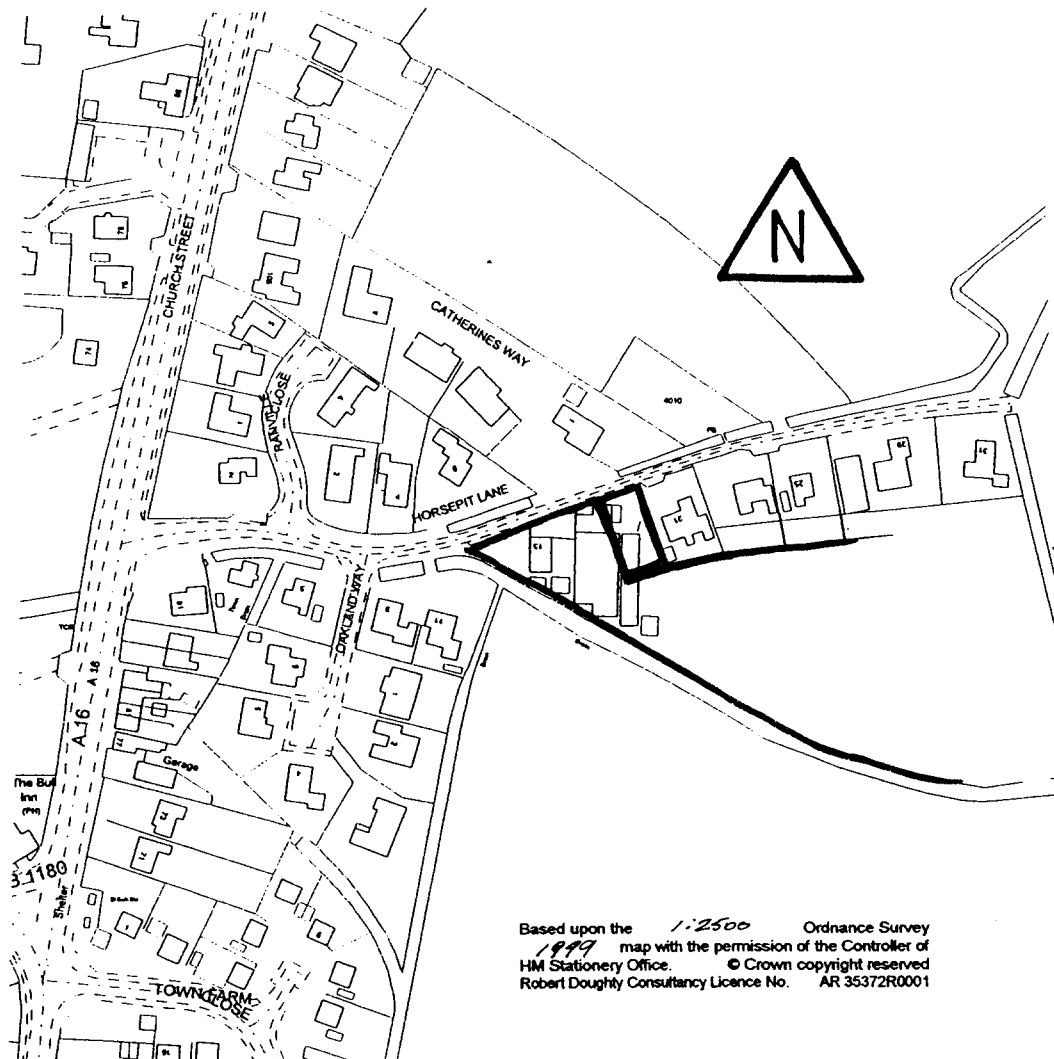

LOCATION 1:2500

DETERMINED
 PLAN

SOUTH HOLLAND DC
 HOUSING & PLANNING
 28 JUN 2001
 Ref: H14/0794/01

LARKFLEET LTD

SOUTH HOLLAND DC
HOUSING & PLANNING
28 JUN 2001
Ref: H14/0794/01

PLANTING SCHEDULE

TREES

No	Ref	Species	Size/Specification
1	CP	Crataegus prunifolia	8-10/ Standard

SPECIMEN SHRUBS

No	Ref	Species	Size/Specification
1	CC	Cotoneaster 'Cornubia'	10L container grown/80-100
1	MC	Mahonia media 'Charity'	10L container grown/80-100

SHRUBS

No	Ref	Species	Size/Specification	Planting Density
15	H	Hypericum 'Hidcote'	3L container grown /30-40	750 cs
8	L	Lavandula angustifolia 'Hidcote'	3L container grown /20-30	750 cs

PLANTING NOTES:

Tree to be adequately staked and tied and fitted with a spiral guards.

Backfill to tree hole to consist of topsoil and peat free tree planting compost in equal parts, 50 gms Enmag and 5 gms P4 moisture retention crystals well mixed throughout.

DESIGNED
DRAWING
14 MAY 2001
ISSUED

LANDSCAPE DETAILS

PROPOSED BUNGALOW, HORSEPIT LANE, PINCHBECK

DWG No 456-LD1 Scale 1:200

May 2001

Chartered Town
Planners


Chartered Landscape
Architects



Robert Doughty
Consultancy
Limited


32 High Street, Helpingsham, Sleaford, NG34 0RA

Tel: (01529) 421646 Fax: (01529) 421358

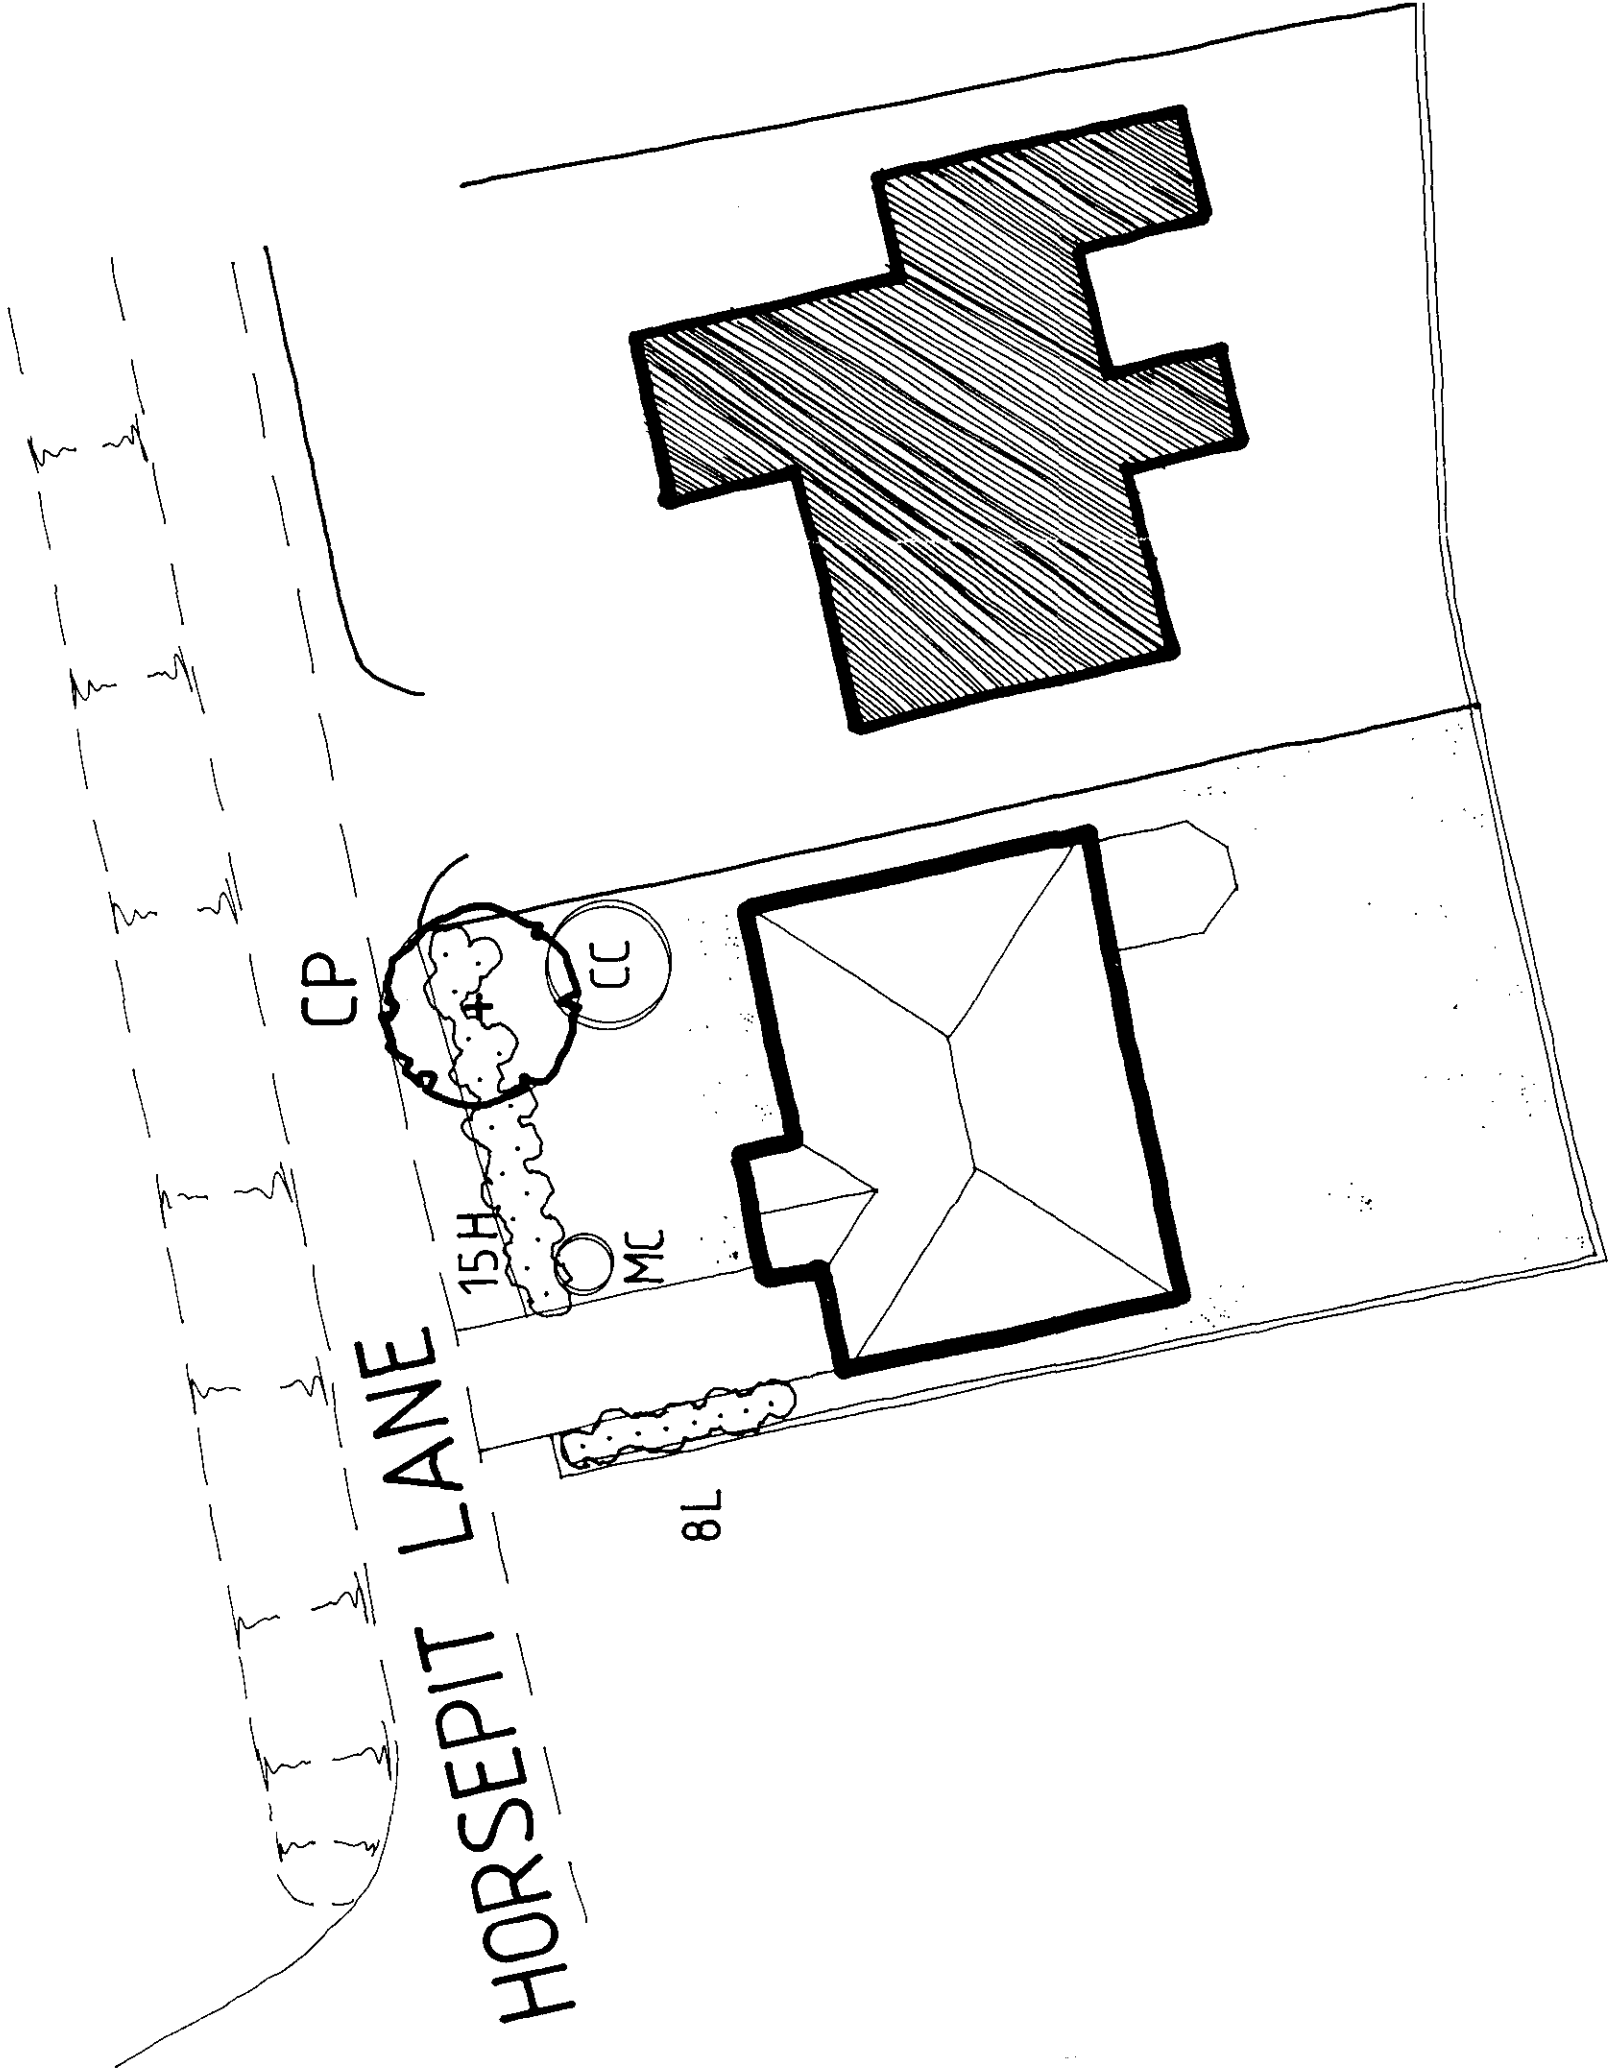





front elevation

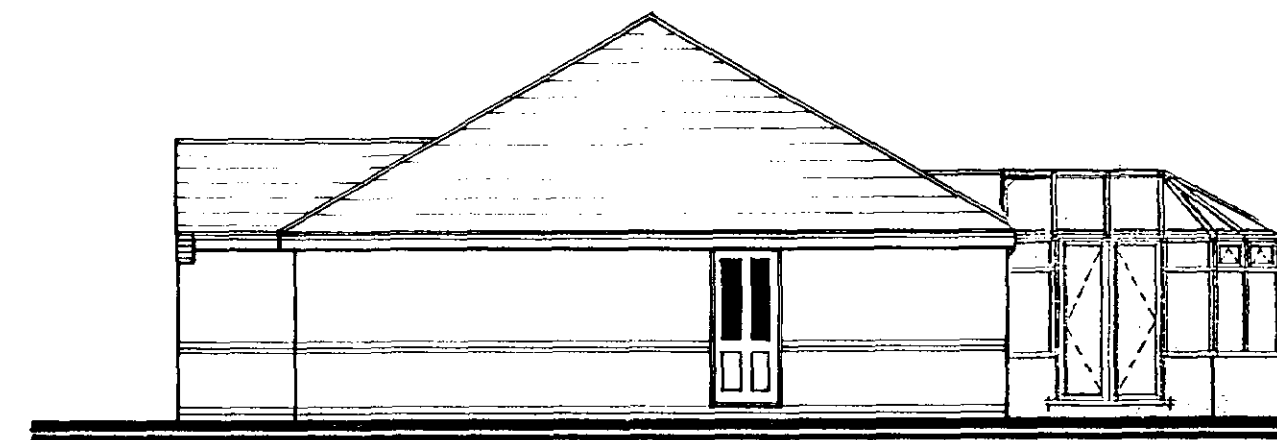


side elevation

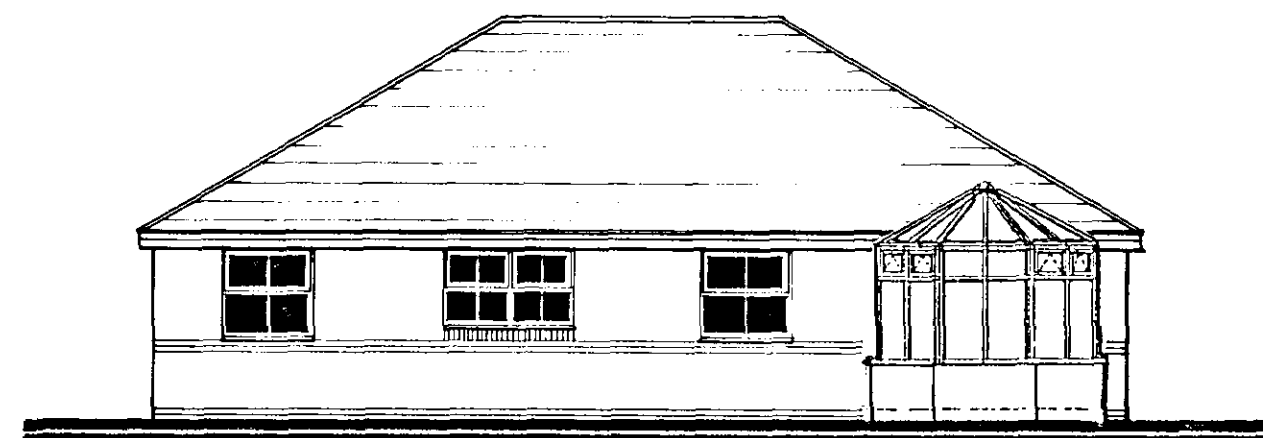


rear elevation

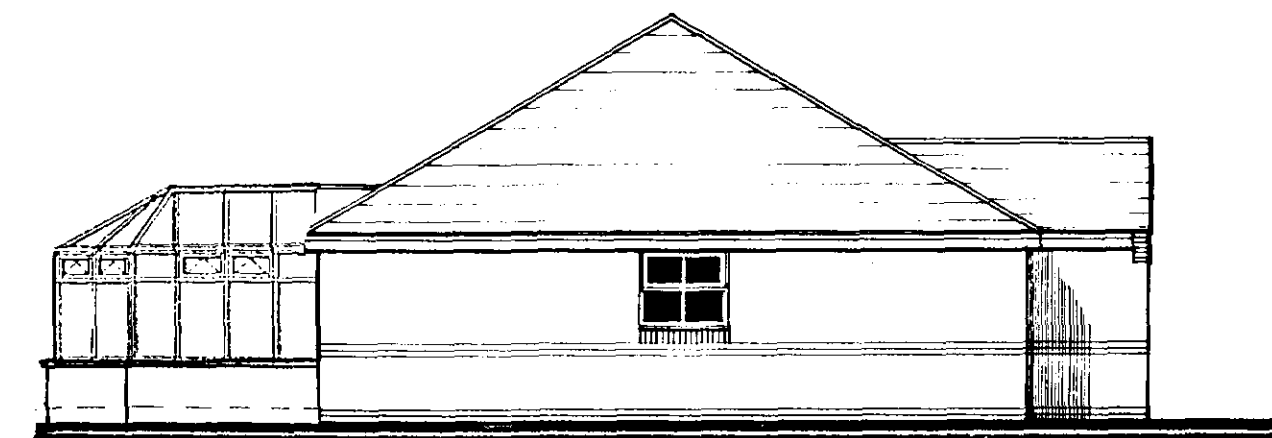

side elevation

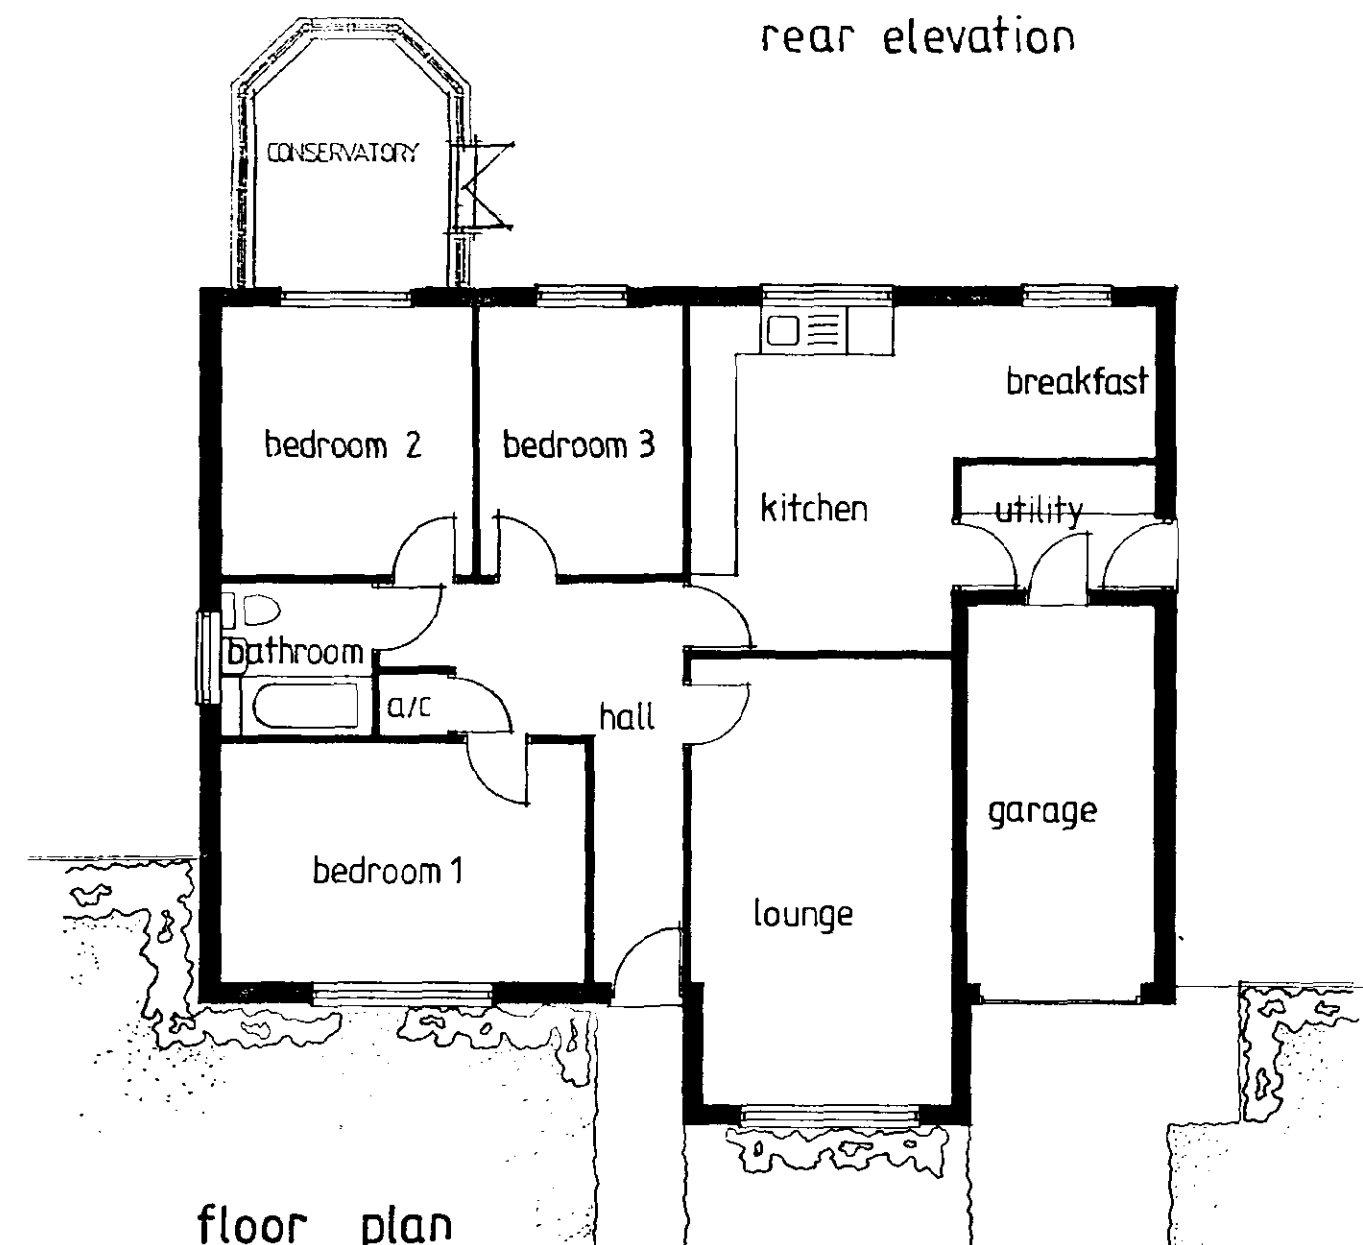

floor plan

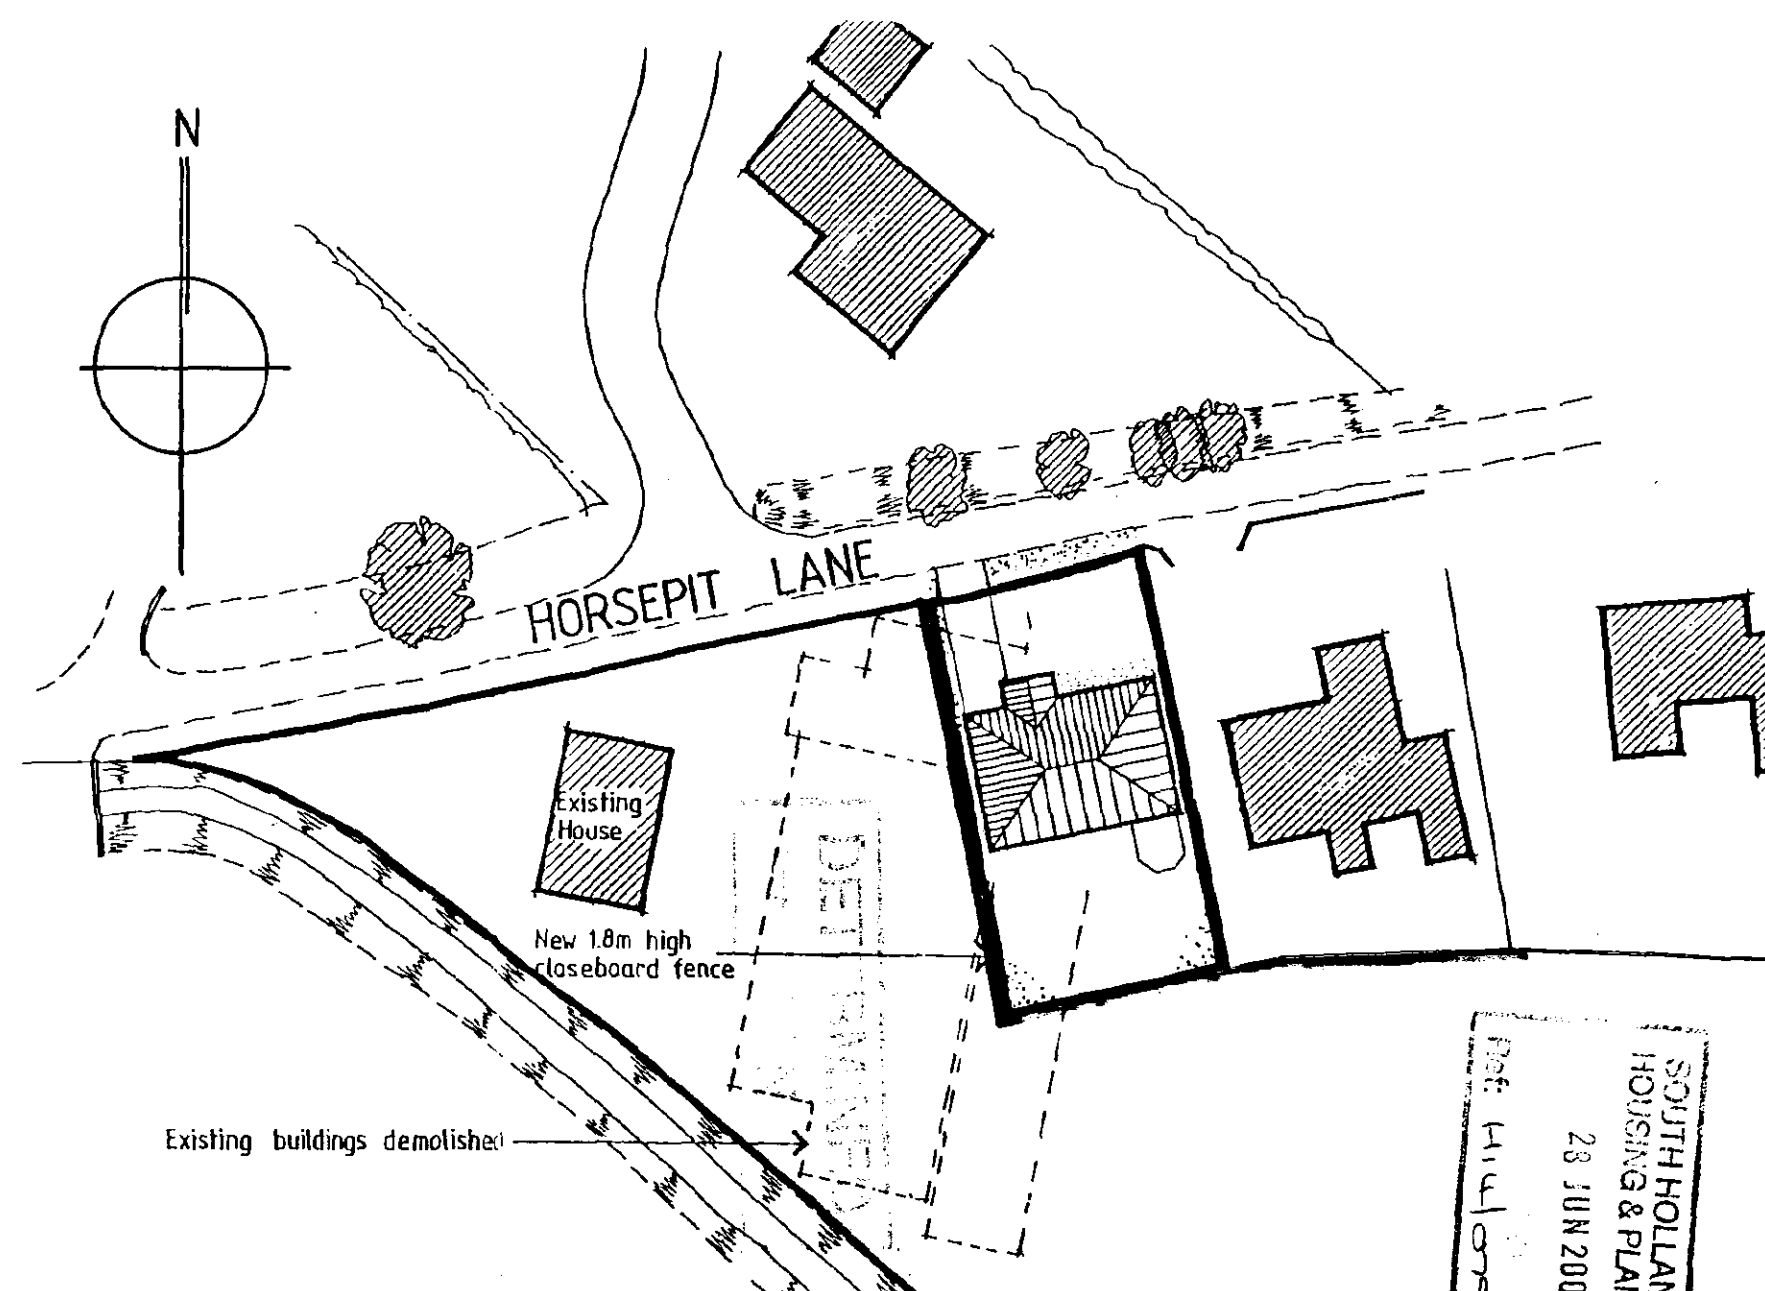

block plan 1:500

Date:	Description:			
R	E	V	I	S
I	O	N	S	

LARKI LEET LTD

Swallow House, Barnby Close, West Ebor Avenue
Spalding, Lincs. PE11 2BS
Telephone (01775) 72476 Fax (01775) 762153

Project:
PROPOSED BUNGALOW
HORSEPIE LANE,
PINCHBECK.

Drawing Title:
DESIGN SHEET

Date: 04/05/01

Scales:
1:100

Reference No:

Drawn: KB

Drawing No:
DS/01

Revision:

Do not scale directly from this drawing.
All discrepancies be brought to the
attention of the above office.