



Proposed Site Plan

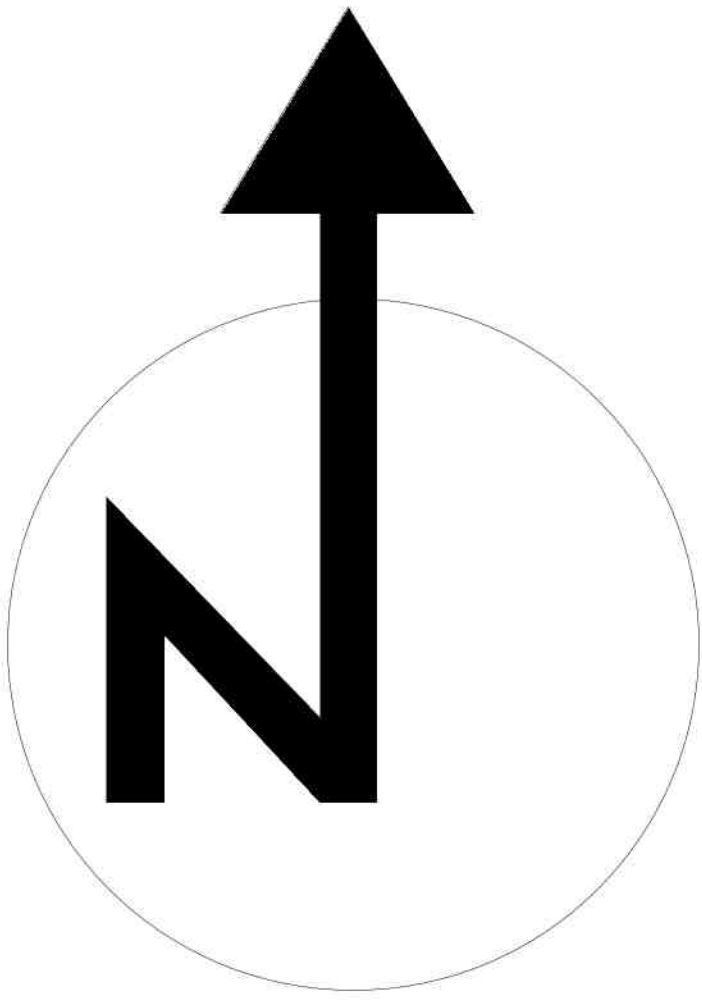

Guthram Gowt
Bourne Road
West Pinchbeck
PE10 0BD

Scale.	1 : 1250 / 1 : 500 at A1	Author.	S. Mack
Drawing Number.	422-REV1-02-PSP	Date.	27/08/26
Drawing Title.	Proposed Site Plan	Rev.	
Do not scale from this drawing.		Note.	

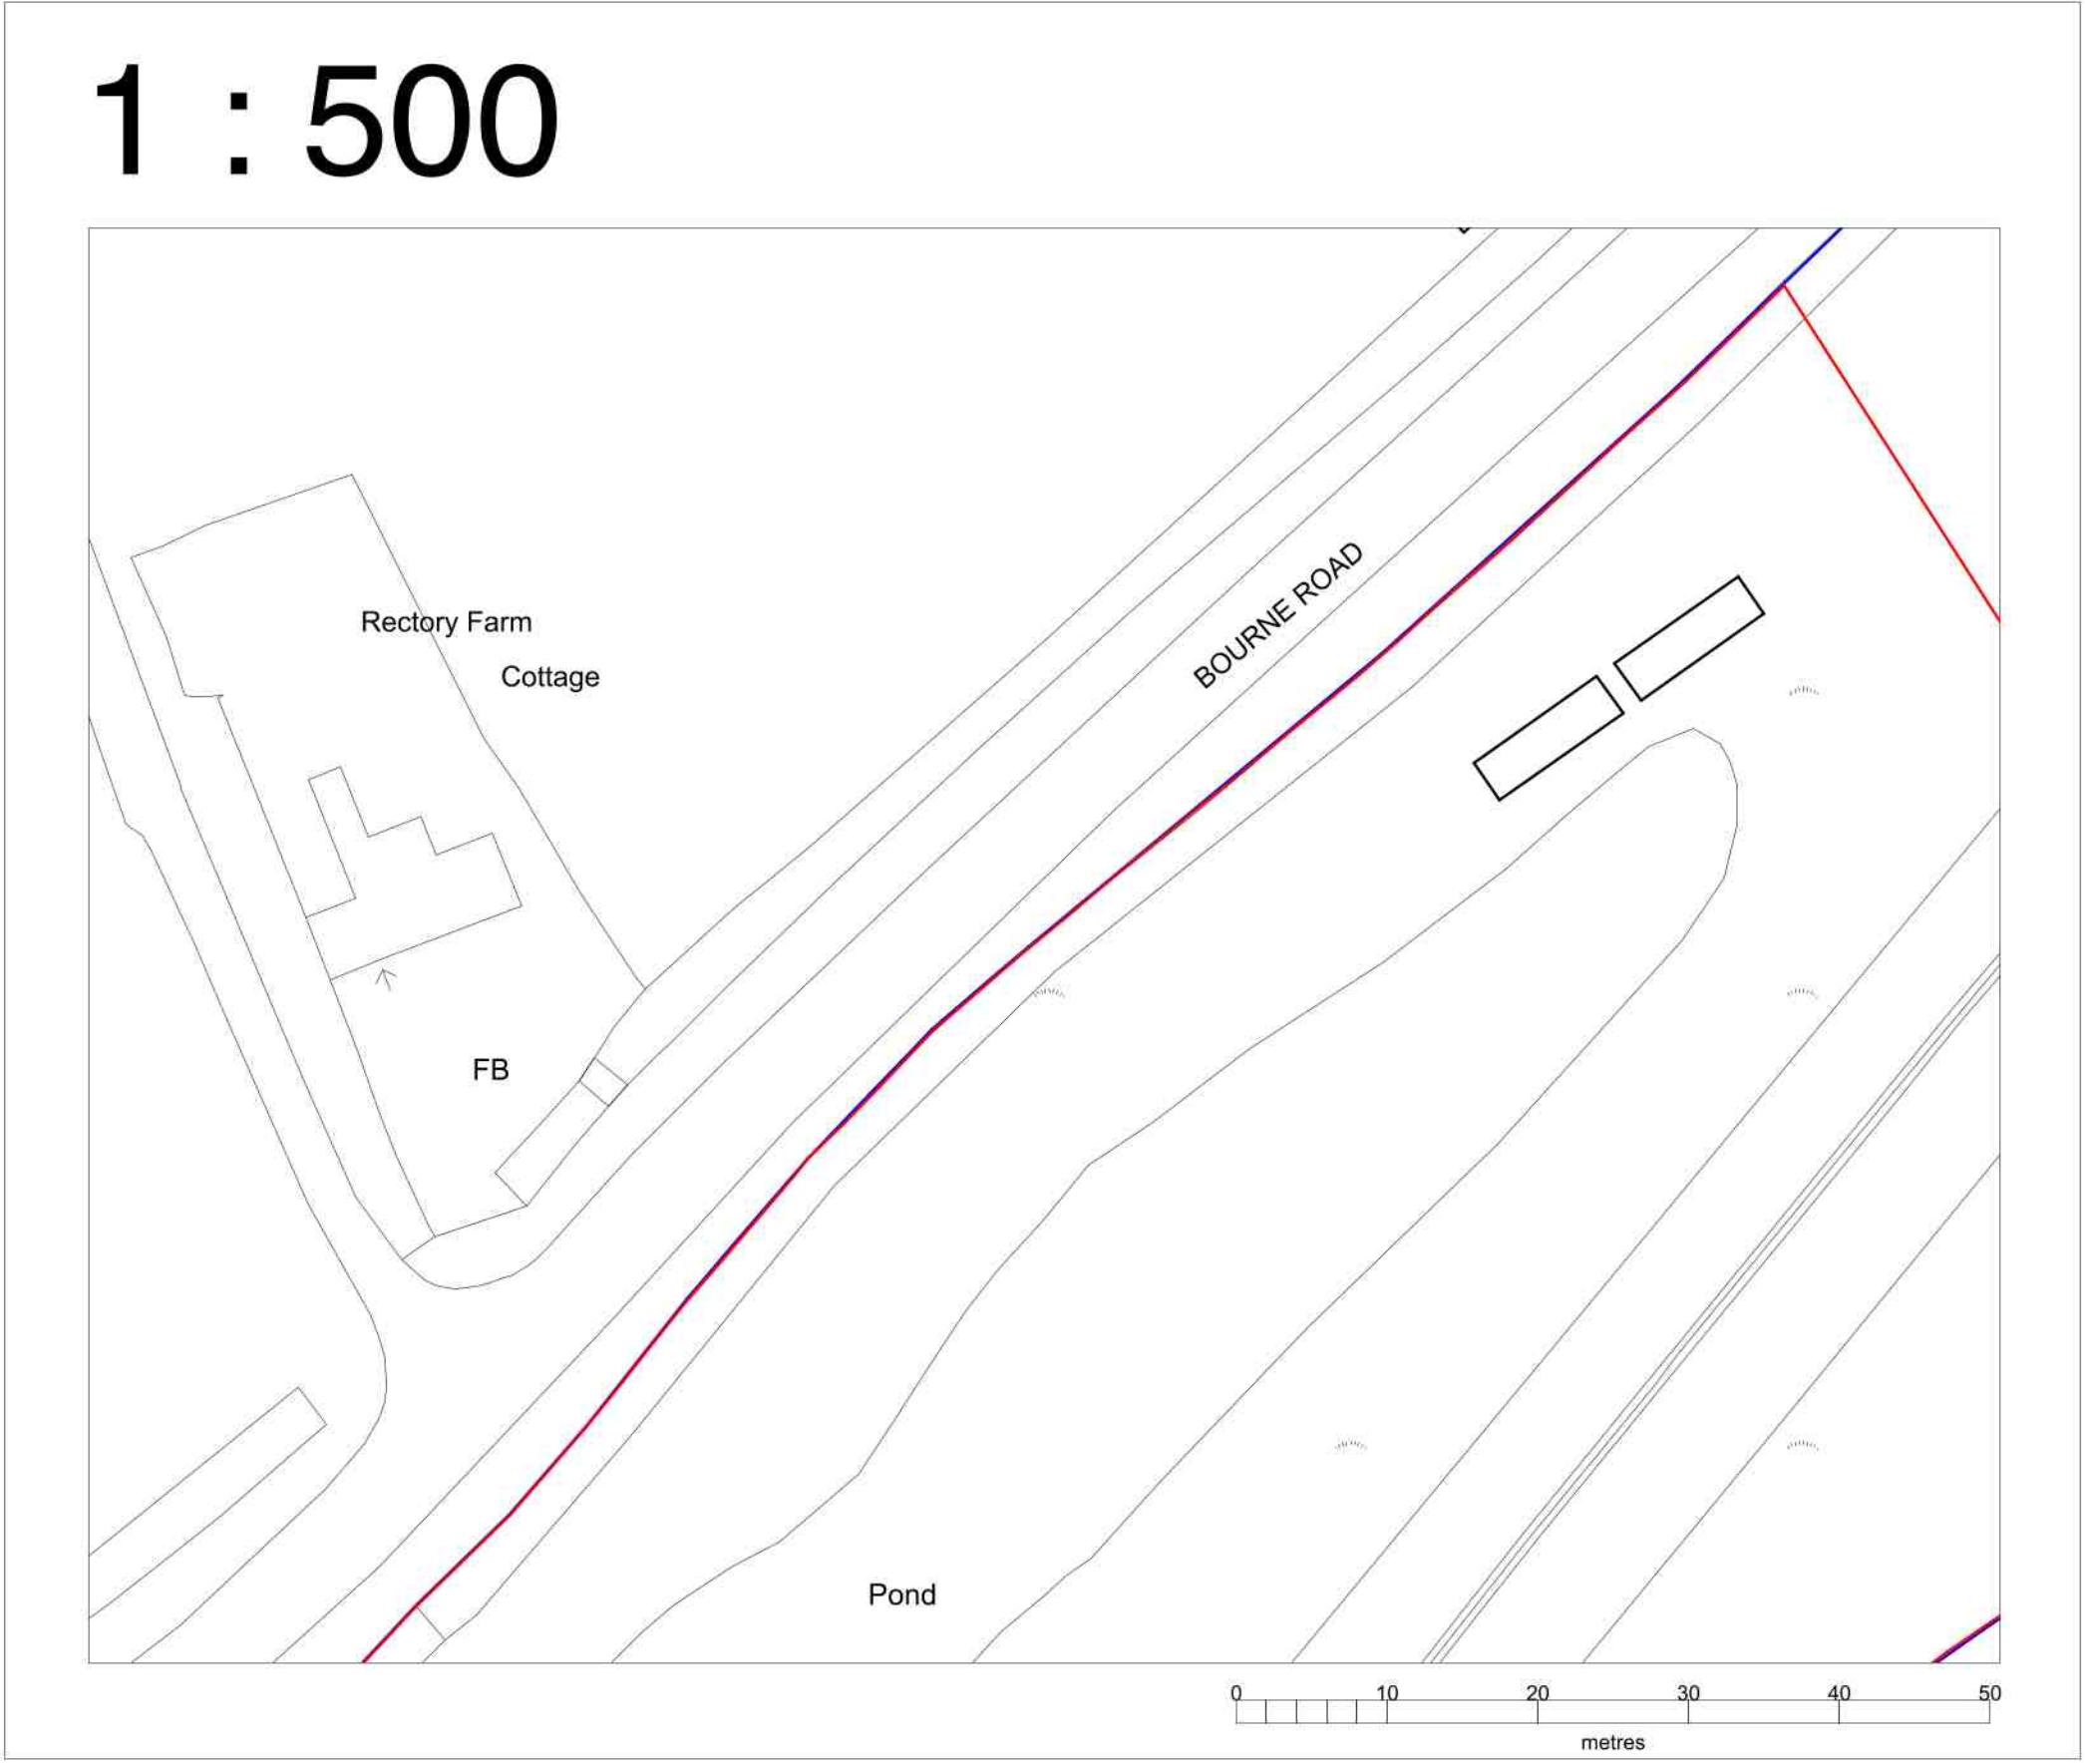

Evergreen Group : Architectural Design Services . Building Regulation Approvals . Project Management . Principle Design CDM (2015) . Corporate & Civil Mediation.



www.evergreengroup.info Telephone - 01673 847162

DO NOT SCALE FROM THIS DRAWING