

UNLESS STATED WITHIN THE CONTRACT THESE DRAWINGS ARE COPYRIGHT AND THE PROPERTY OF PARSONS CONSULTING ENGINEERS LTD. COPYING OF THE DESIGNS, DRAWINGS OR INTELLECTUAL PROPERTY IN FULL OR IN PART IS NOT PERMITTED.


Project **Spalding, Wardentree Lane**
PE11 3ZN

Title
Elevations




Providing engineering solutions
for the Built Environment
4 Angel House, Eastgate ,
Whittlesey, Peterborough, PE7 1SE
07961 783825
www.parsonsenineers.co.uk

Drawing No.	Rev	Drawn	AJP	Scale	Date	July 2023
22060-43-003	P3	Checked	TBP	1:100	Status	Preliminary
		Approved	TBP	@ A4		
P3	'PoP' orientation amended			AJP	08/23	

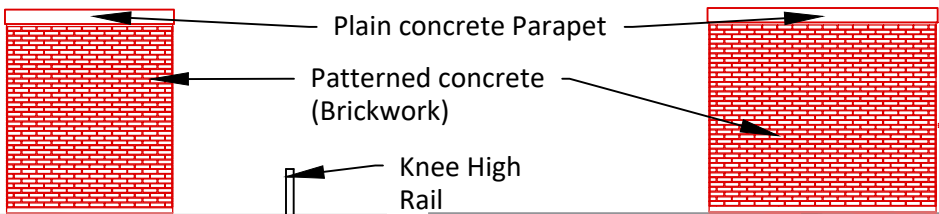

East Elevation

North Elevation

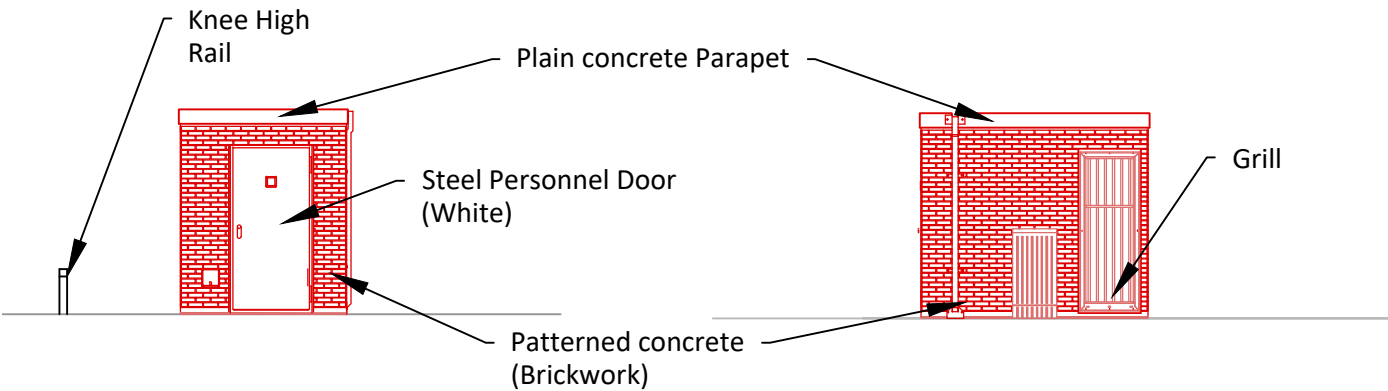

West Elevation

South Elevation

Elevations
(Scale 1:100)

