


Sewage Ppg Sta

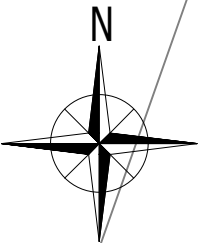

CONSTRUCTION DESIGN AND
MANAGEMENT REGULATIONS 2015
THE CONTRACTOR'S ATTENTION IS DRAWN TO THE
ABNORMAL RISKS IDENTIFIED BELOW, ANNOTATED
ON THE DRAWING AND EXPLAINED IN THE
ASSOCIATED DESIGN RISK REGISTERS

LEGEND

YOU MUST NOT DO

HAZARD OR DANGER

YOU MUST DO

CAUTION

ABNORMAL RISKS IDENTIFIED:

Setting Out Points	Eastings	Northings
SOP01	525381.744	325133.495
SOP02	525378.875	325134.499
SOP03	525379.613	325136.609
SOP04	525382.482	325135.605

UNLESS STATED WITHIN THE CONTRACT THESE DRAWINGS ARE
COPYRIGHT AND THE PROPERTY OF PARSONS CONSULTING
ENGINEERS LTD. COPYING OF THE DESIGNS, DRAWINGS OR
INTELLECTUAL PROPERTY IN FULL OR IN PART IS NOT PERMITTED.

NOTES

- All dimensions are in millimetres unless
stated otherwise.
- This drawing to be read in conjunction
with all other relevant drawings and
specifications.
- All proprietary items to be installed in
strict compliance with manufacturers
instructions and recommendations.

*Drawings stated are relative to point A.
Accuracy of ordnance mapping is such
that no reliance should be given to the
relative position of features shown on the
drawing.

P5	'PoP' Orientation amended	AJP	08/23
P4	'PoP' location amended	AJP	08/23
P3	General Amendments	AJP	08/23
P2	Relocate	MR	07/23

Project
Spalding, Wardentree Lane
PE11 3ZN

Title
Proposed Site Plan

Job No
22060-43

Drawing No
22060-43-005

Rev
P5

Status
Preliminary

Scale
As Stated

Date
07/23

Project
Engineer
TBP

Drawn By
AJP


Checked By
TBP

Approved By



4 Angel House, Eastgate, Whittlesey
Peterborough, PE7 1SE
07961 783825

www.parsonsenineers.co.uk

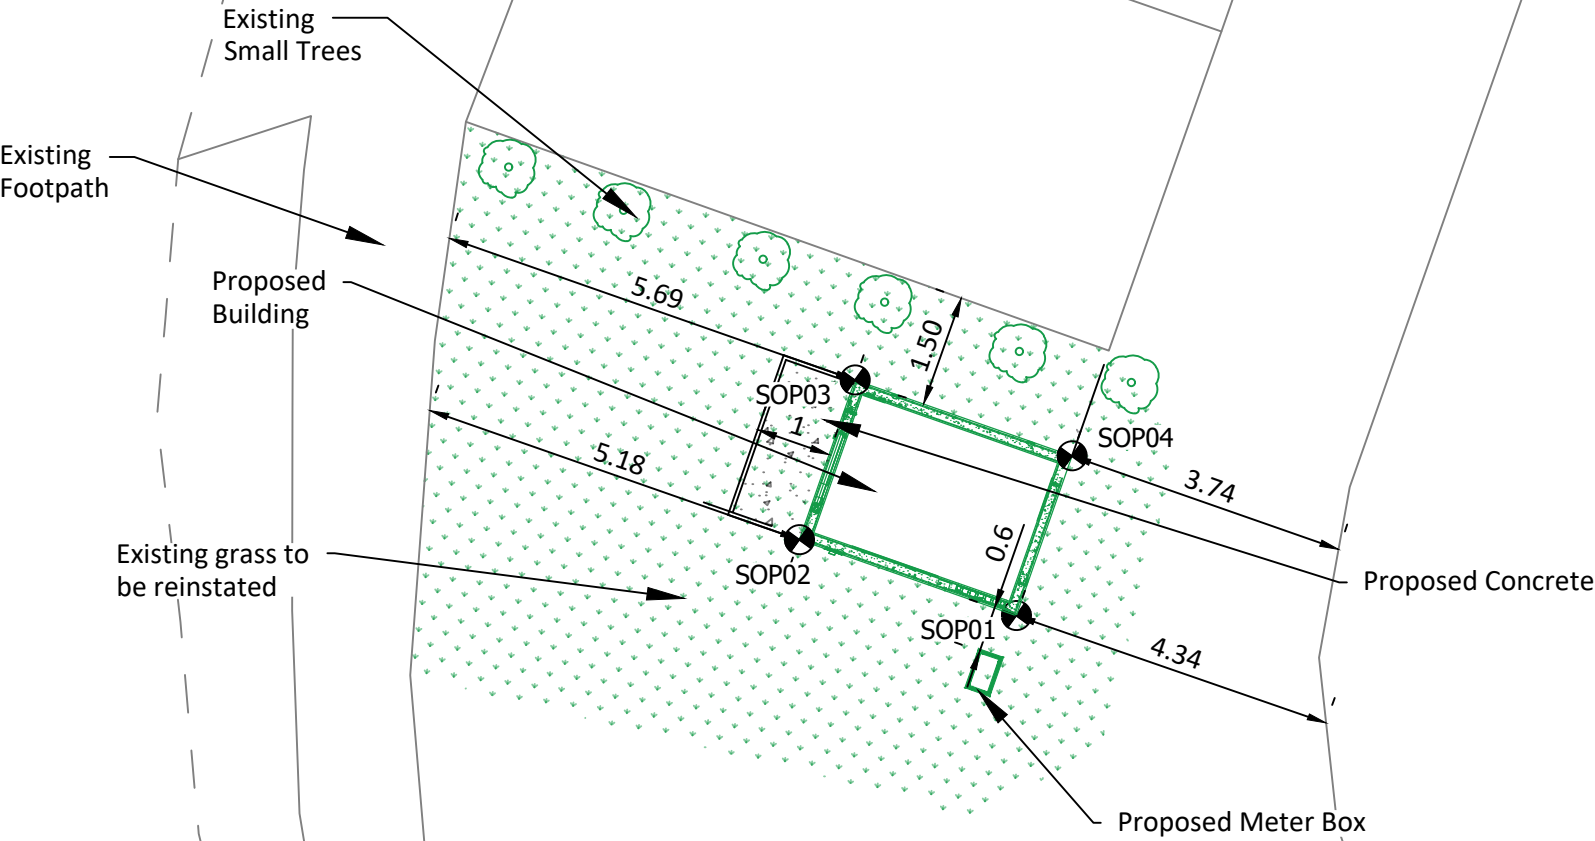

Site Plan
(Scale 1:100)

