


Do not scale off this drawing
All site dimensions to be checked
before work commences.

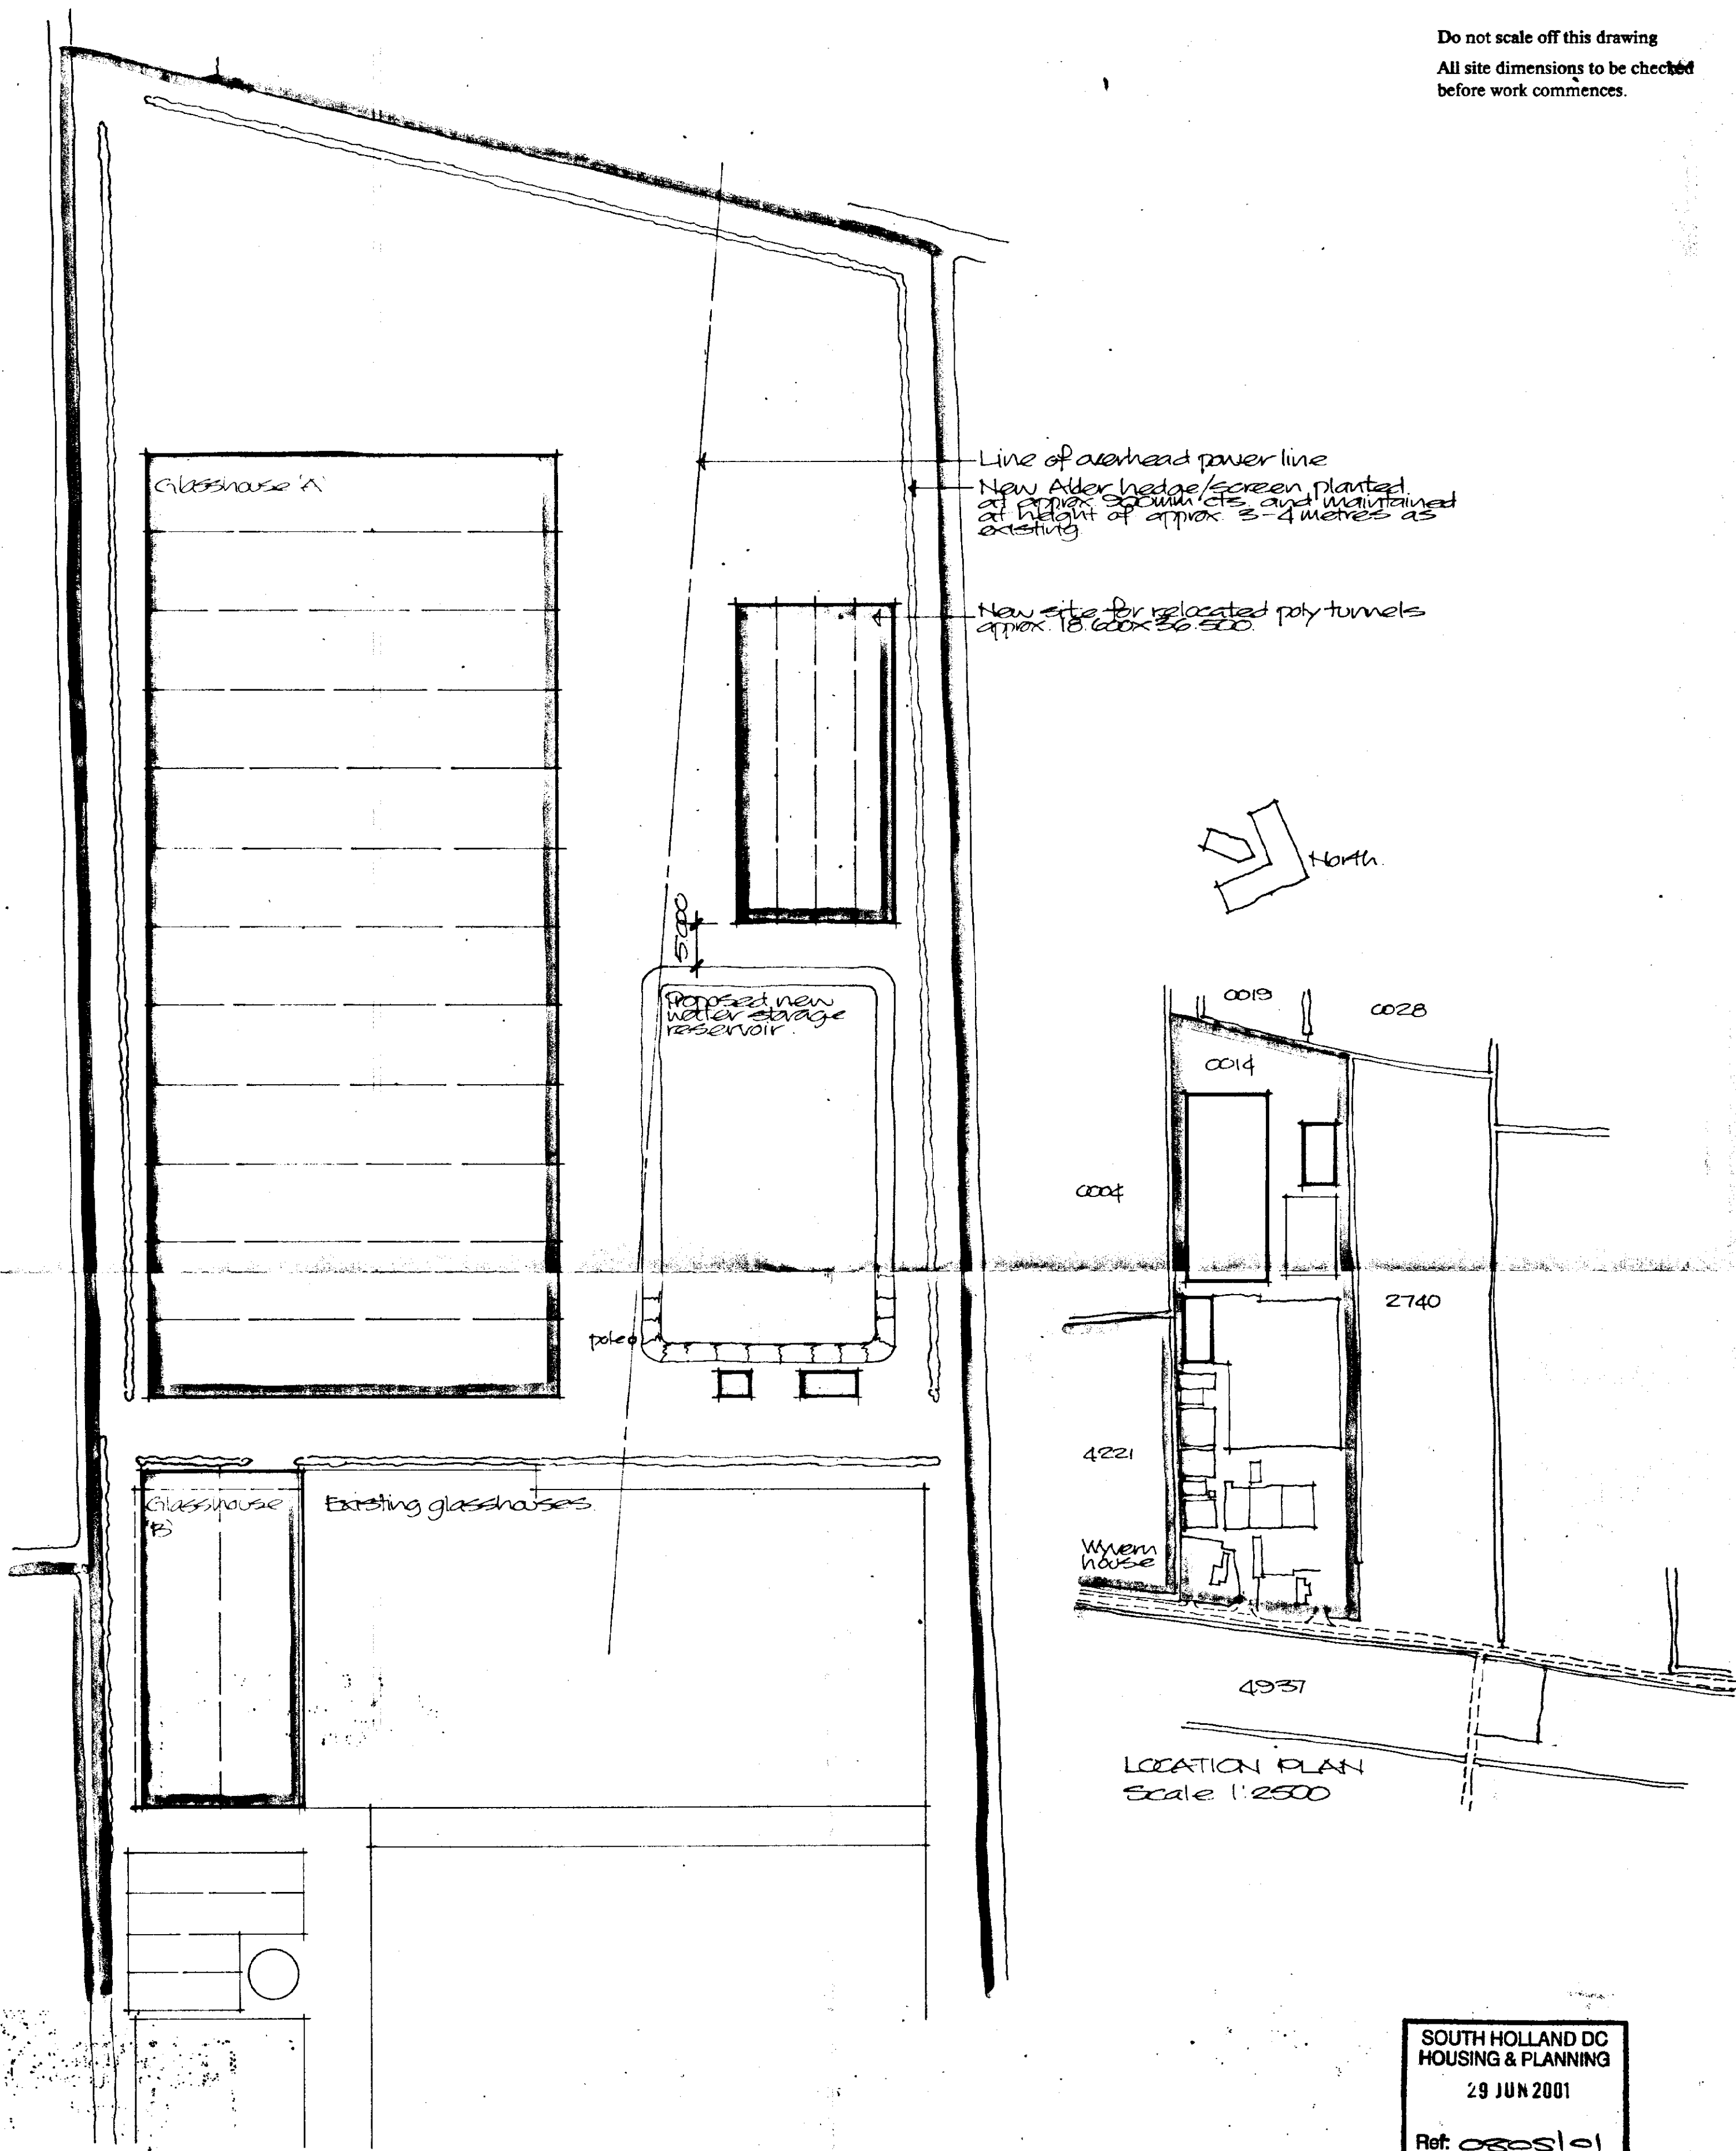

BLOCK PLAN Scale 1:500

LOCATION PLAN
Scale 1:2500

SOUTH HOLLAND DC
HOUSING & PLANNING
29 JUN 2001
Ref: 0805/01

Project

PROPOSED NEW GLASSHOUSES
AND RELOCATED POLY-
TUNNELS
SMALL DROVE LANE,
WEST PINCHBECK.

Client

E.M. COLE (FARMS) LTD

ALAN HORNSBY
ARCHITECTURAL SERVICES

'Little Acre'
Peak Hill, Cowbit,
Spalding, Lincs. PE12 6AW
Tel. Holbeach (01406) 380591

Scale

Date June 01

Drg. no.

01/51/02

TIDE ELEVATION GLASSHOUSE 'A' (North and South)

FRONT/REAR ELEVATION GLASSHOUSE: 'A'

New glasshouse (B) Link $\rightarrow$ Existing glasshouse

SOUTH ELEVATION GLASSHOUSE 'B'

EAST ELEVATION GLASSHOUSE 'B'
(West elevation similar but handed).

SECTION THROUGH RESERVOIR

New Alder hedge / screen
as existing

Water storage reservoir
approx. 1025 m² surface area.
— Banks approx. 2,000 high above
normal ground level.

Approx. 25,000

Existing
elec. pole:

- New Alder hedge/screen to three sides of site 3.500 from tyke edge.

GLASSHOUSE 'A'

3.500, 2.000 minimum

Existing Alder hedge/screen
to remain.

EXISTING GLASSHOUSE

GLASSHOUSE 'B'
2 bays 9.000 wide x
approx. 20.500 long
(as existing)

Outline of existing poly-tunnels to be relocated (see site layout).

Infill section between existing and new glasshouse

- Existing Alder hedge/screen to remain.

Approx 38.500 (as existing)

Sliding door

18.000

**SOUTH HOLLAND DC
HOUSING & PLANNING**
29 JUN 2001

Ref: 0805101

Project

PROPOSED NEW GLASSHOUSES
AND RELOCATED POLY-
TUNNELS
SMALL DROVE LANE,
WEST RINGBROOK.

ALAN HORNSBY
ARCHITECTURAL SERVICES

'Little Acre'
Peak Hill, Cowbit,
Spalding, Lincs. PE12 6AW
Tel. Holbeach (01406) 380591

Client

Client
E.M. COLE (FARMS) LTD

Scale 1: 200

Scale 1:

Drg. no

Dig. No.
01/51/01

£1000.00 (UK) 00