




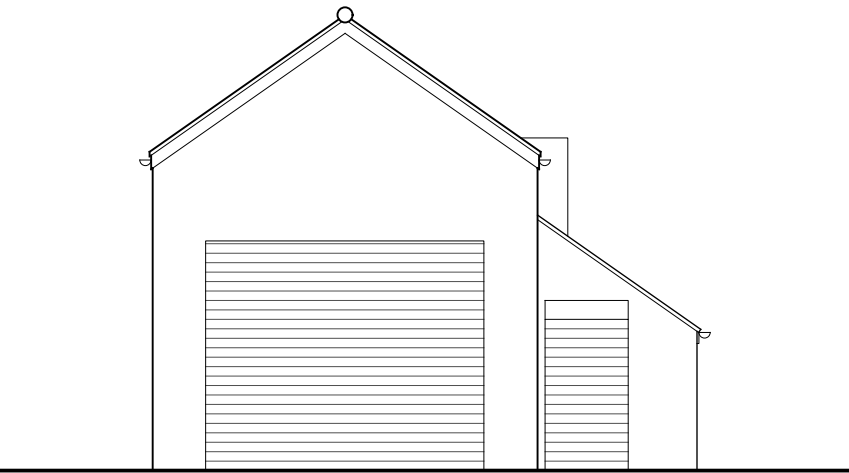


West Elevation

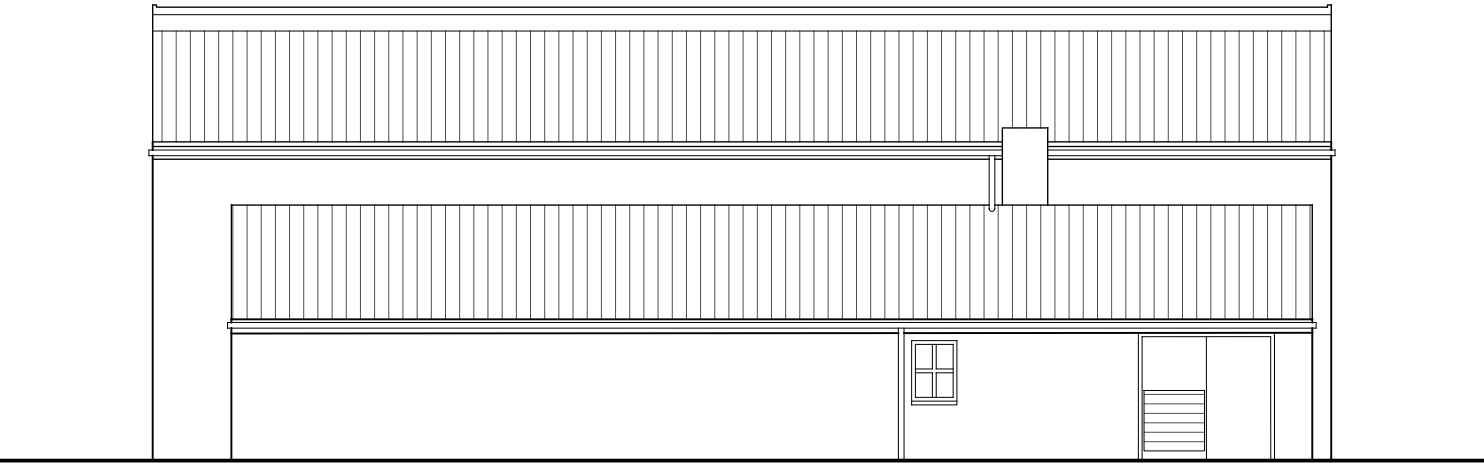


South Elevation

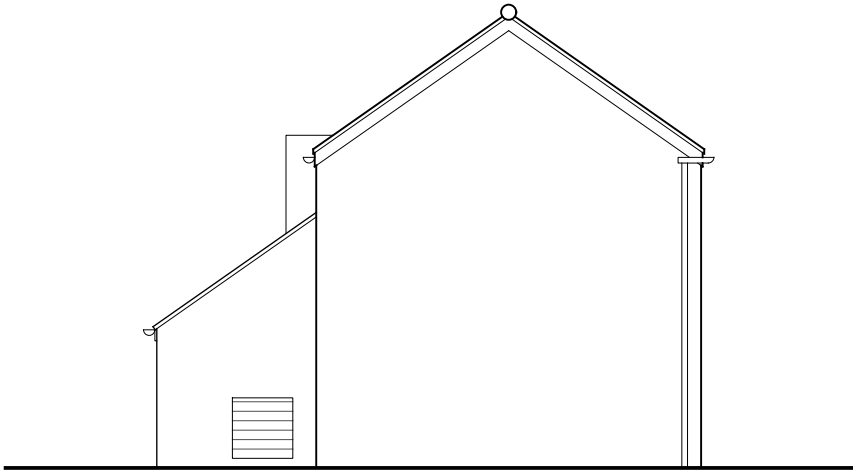


East Elevation

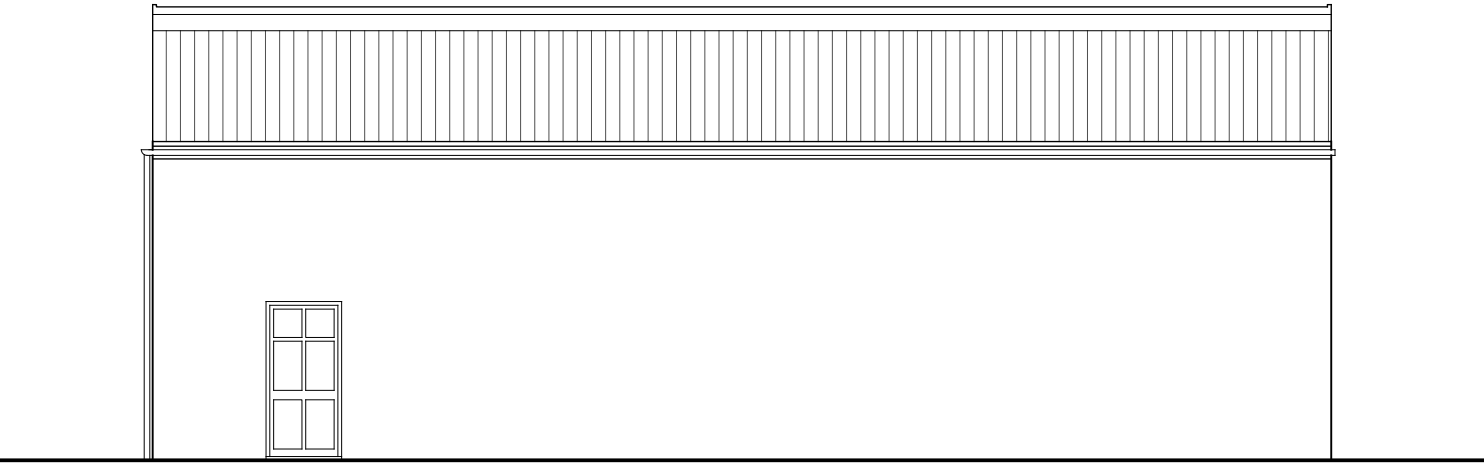

North Elevation

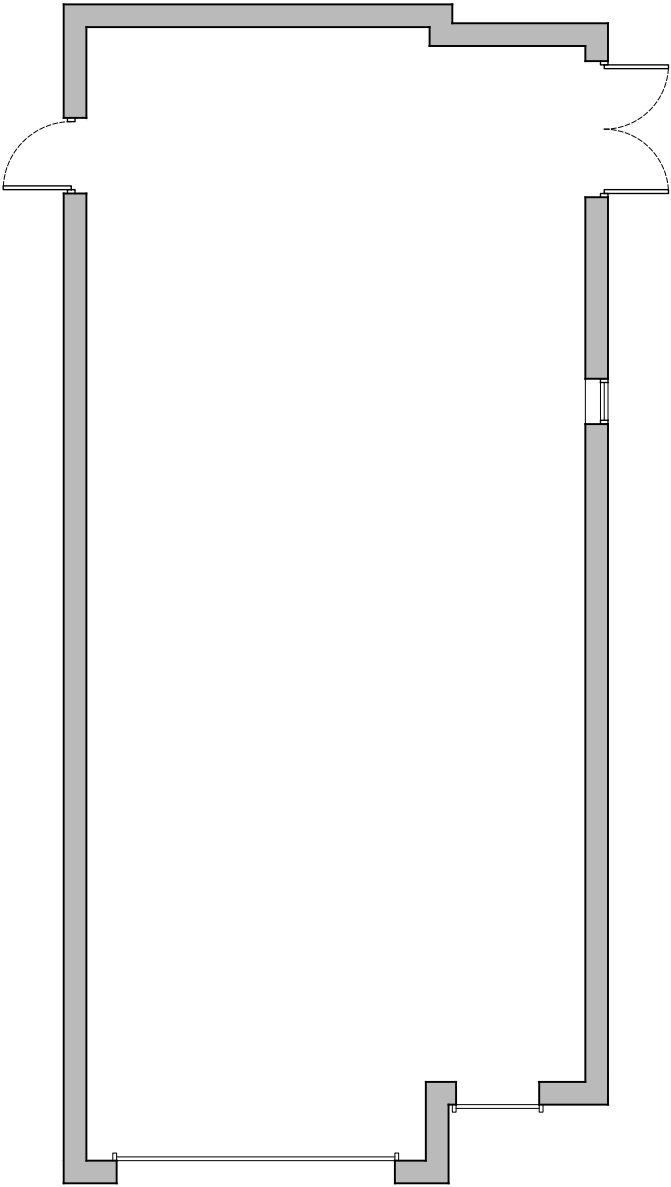

Ground Floor Plan

 

Notes

Copyright
© Robert Doughty Consultancy Limited.
All rights described in the Copyright, Designs and Patents Act 1988 have been asserted.

Ordnance Survey Map
© Crown Copyright. OS Licence No: AR 100010613.

Rev	Description	Date
-----	-------------	------

rdc

Robert Doughty Consultancy

32 High Street, Helpringham
Sleaford, Lincolnshire, NG34 0RA

Tel: 01529 421646
Email: admin@rdc-landplan.co.uk
Web: www.rdc-landplan.co.uk

Client
Anglia (UK) Ltd

Project
Erection of office building, managers dwelling & storage building
Mill Green Road, Pinchbeck

Drawing
Existing Store - Floor plans and Elevations

Scale @ A3 1: 100	Date 15/07/21
-----------------------------	-------------------------

Drawn By CH	Checked By PSS
-----------------------	--------------------------

Job Number 823-24	Status PL	Purpose of Issue Planning
-----------------------------	---------------------	-------------------------------------

Drawing No. 823-24_PL_GA01	Rev -
--------------------------------------	-----------------