




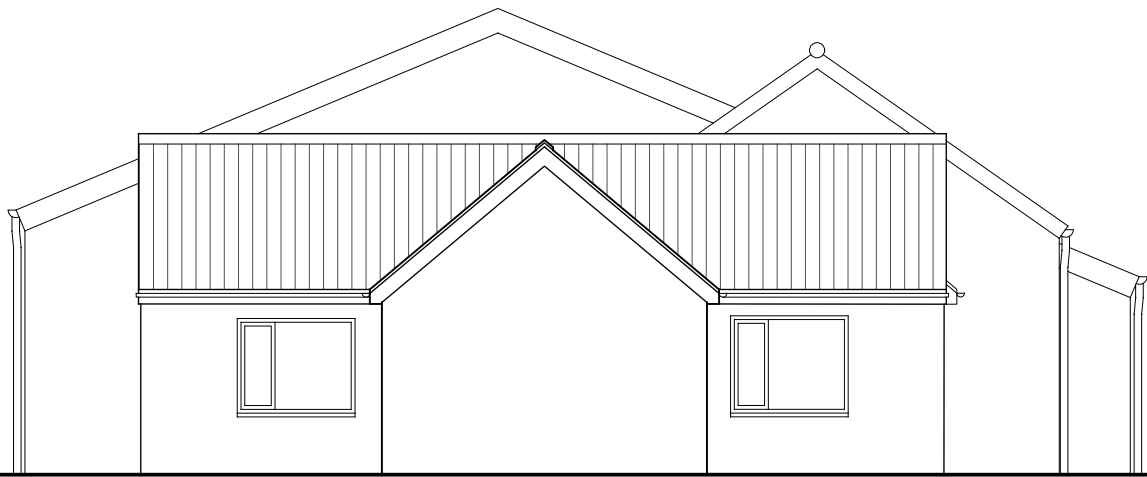


West Elevation

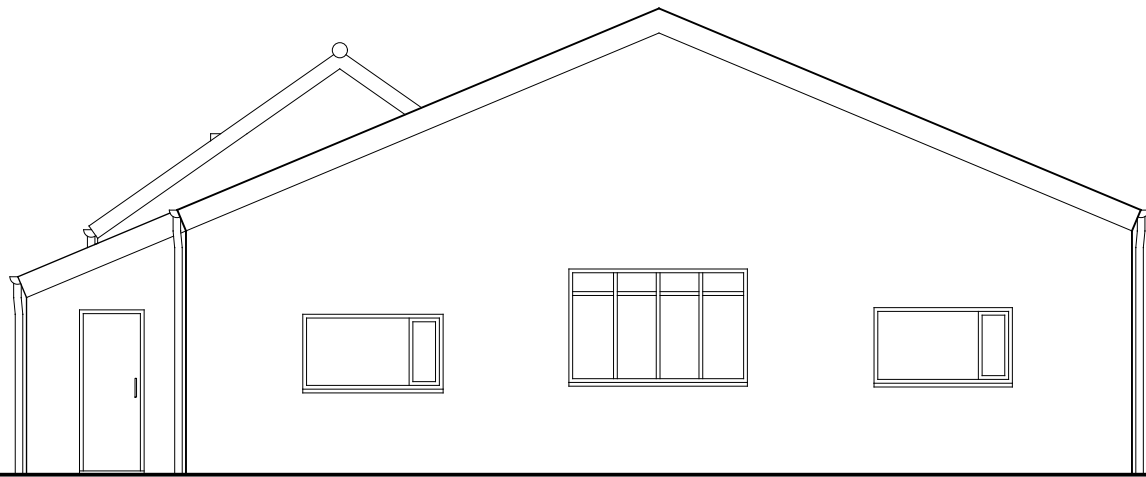


East Elevation

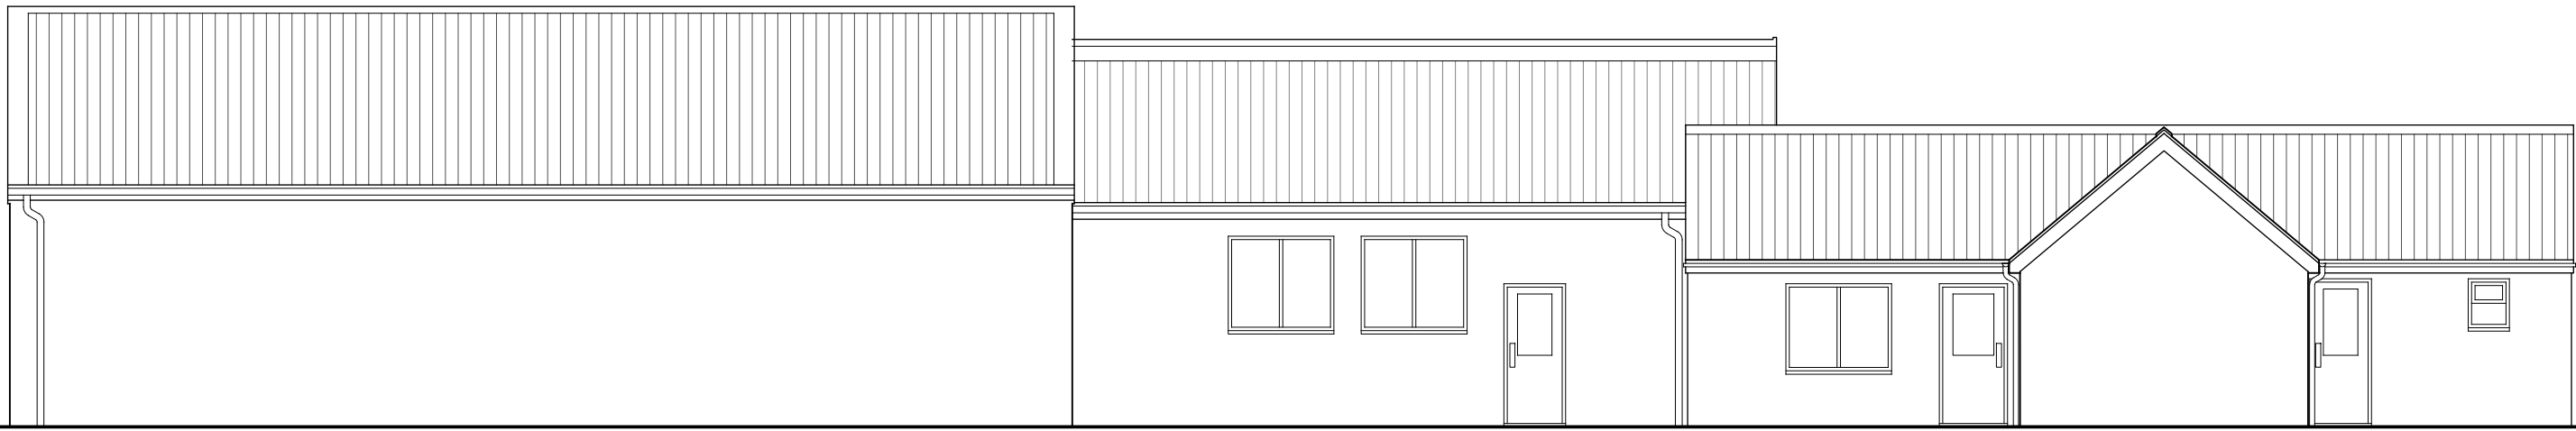


North Elevation

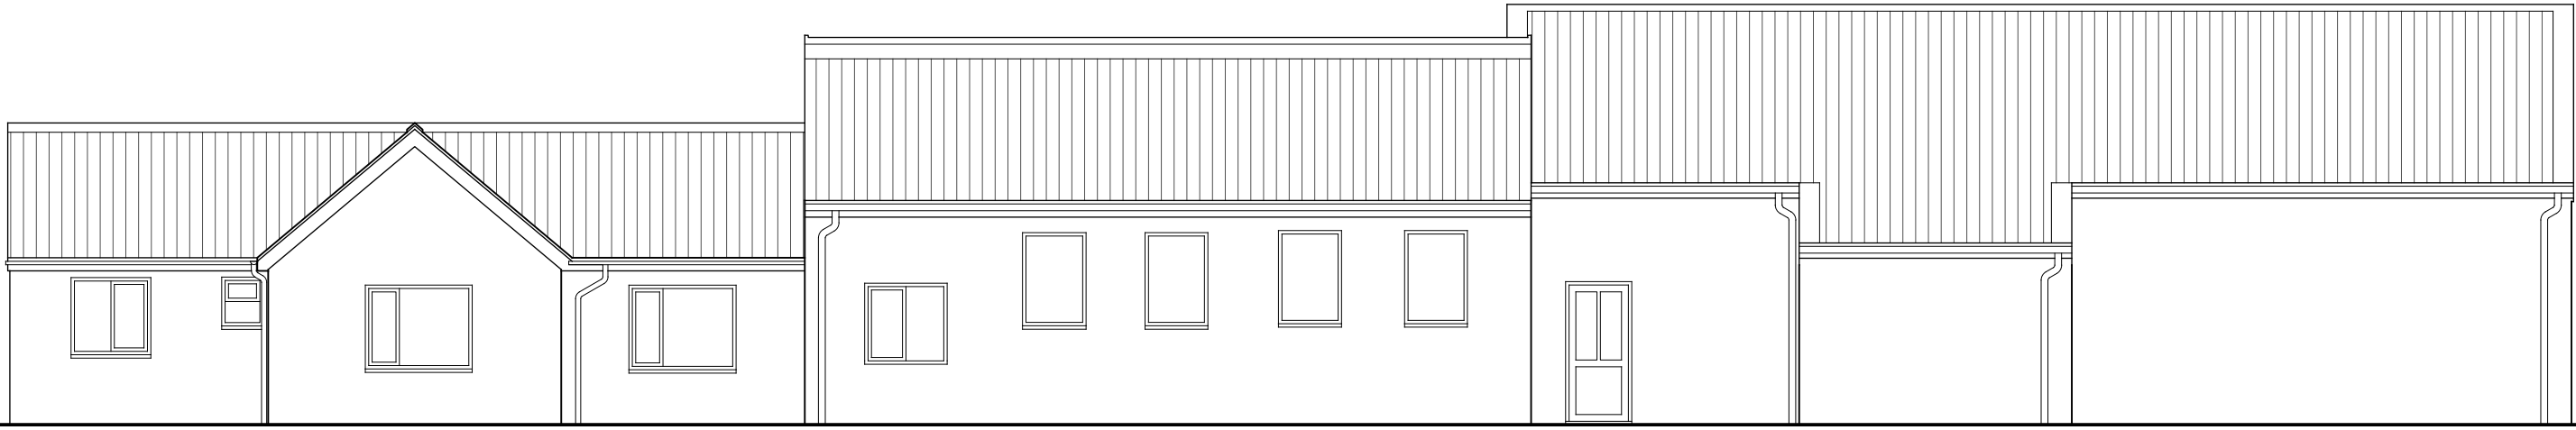

South Elevation

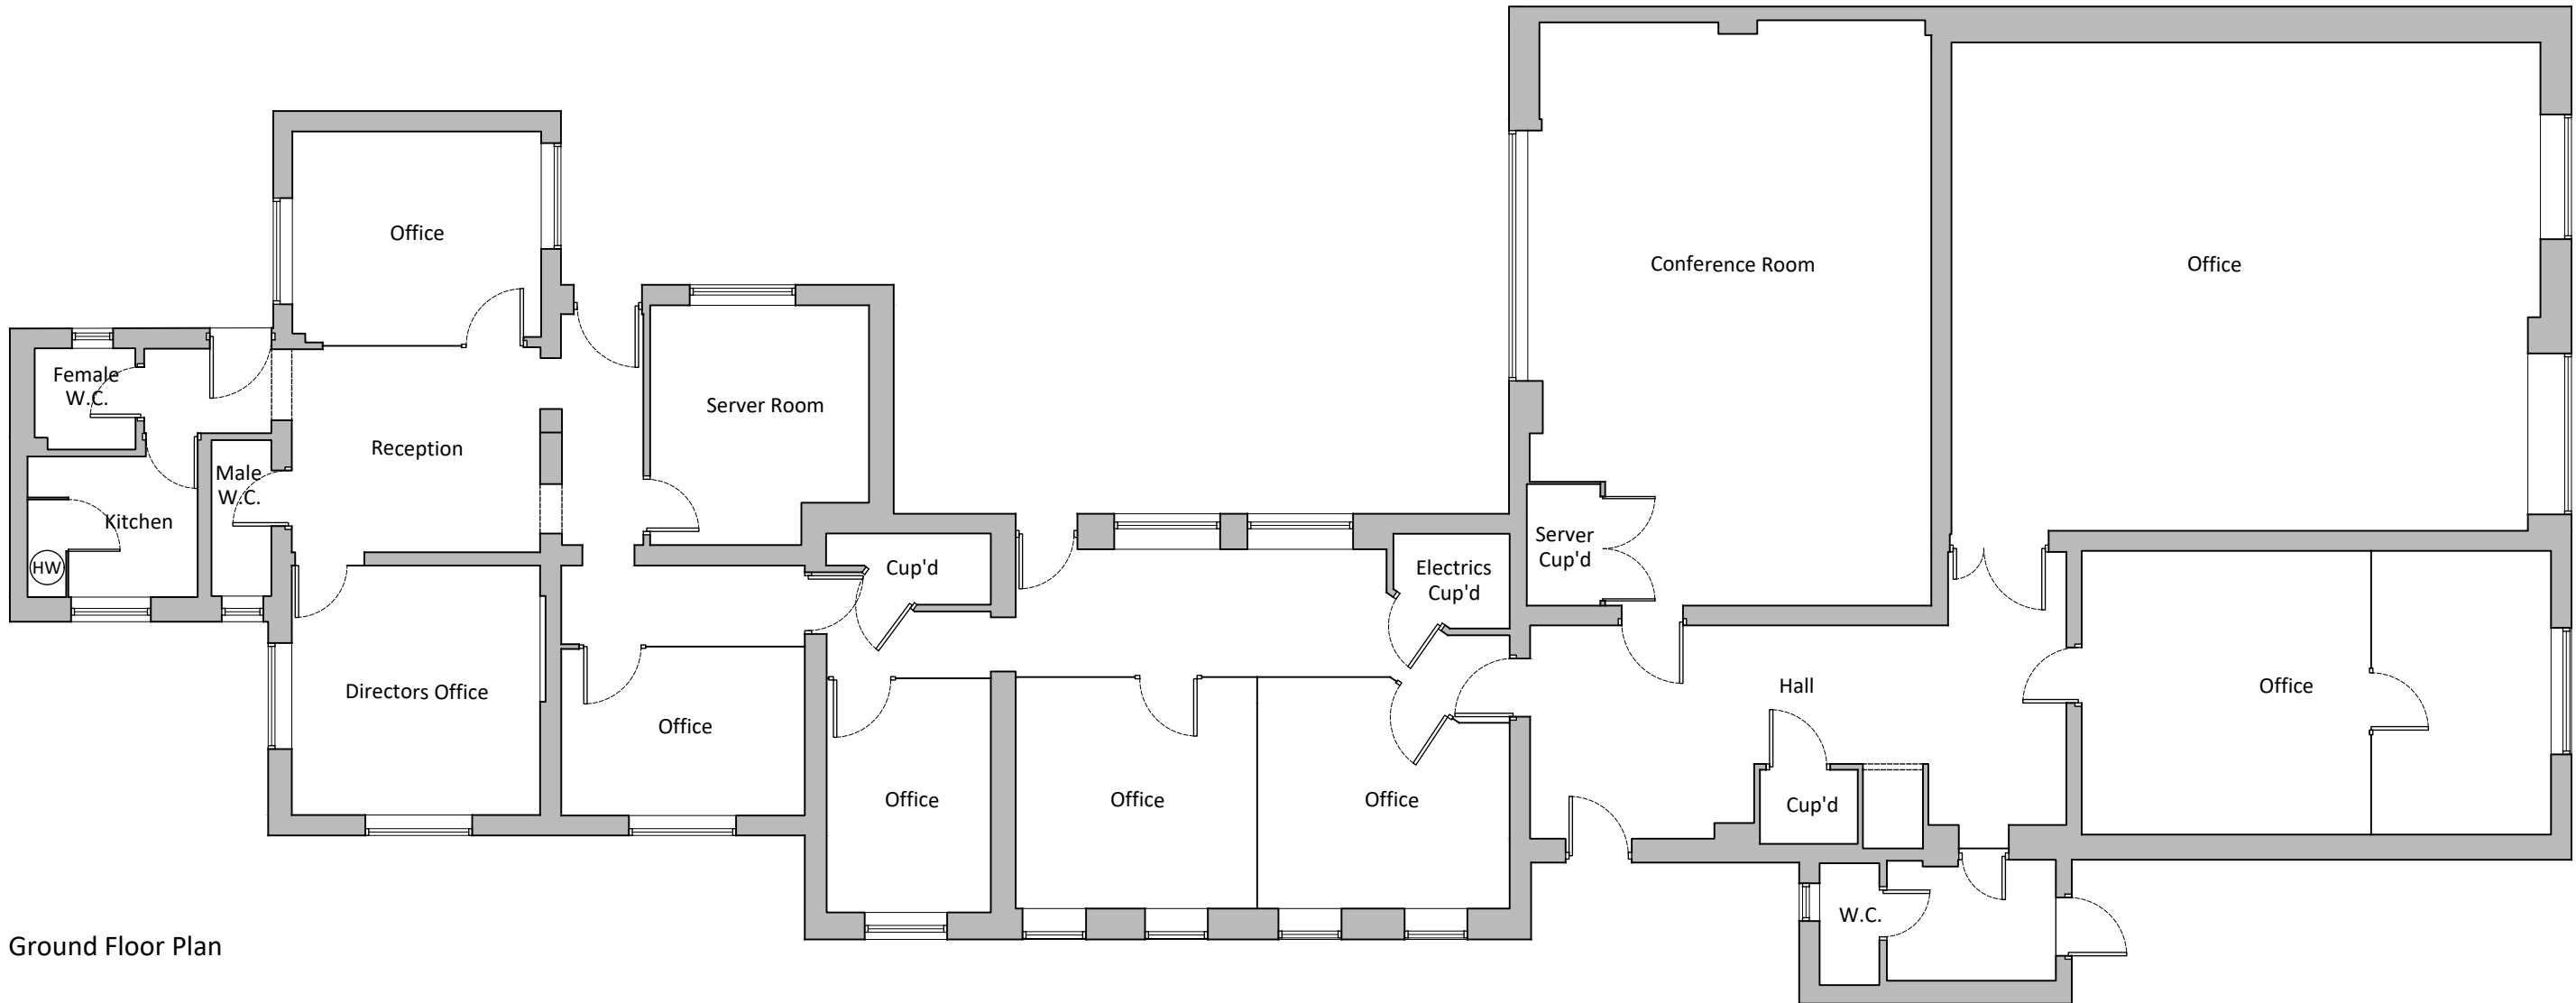

Ground Floor Plan

 

Notes

Copyright
© Robert Doughty Consultancy Limited.
All rights described in the Copyright, Designs and Patents Act 1988 have been asserted.

Dimensions
To be used for planning applications only
All dimensions shown are for the purposes of obtaining the relevant planning permission only.

CDM 2015
This drawing is for illustrative purposes and/or obtaining the relevant planning permission only. It should not be used for construction and accordingly, risk identification under the Construction (Design & Management) Regulations 2015 has not been undertaken.

012345m

Rev	Description	Date
rdc Robert Doughty Consultancy 32 High Street, Helpringham Sleaford, Lincolnshire, NG34 0RA Tel: 01529 421646 Email: admin@rdc-landplan.co.uk Web: www.rdc-landplan.co.uk		
Client Anglia (UK) Ltd		
Project Erection of office building, managers dwelling & storage building Mill Green Road, Pinchbeck		
Drawing Existing Office - Floor Plan and Elevations		
Scale @ A2 1: 100		Date 15/07/21
Drawn By CH		Checked By PSS
Job Number 823-24	Status PL	Purpose of Issue Planning
Drawing No. 823-24_PL_GA02		Rev -