



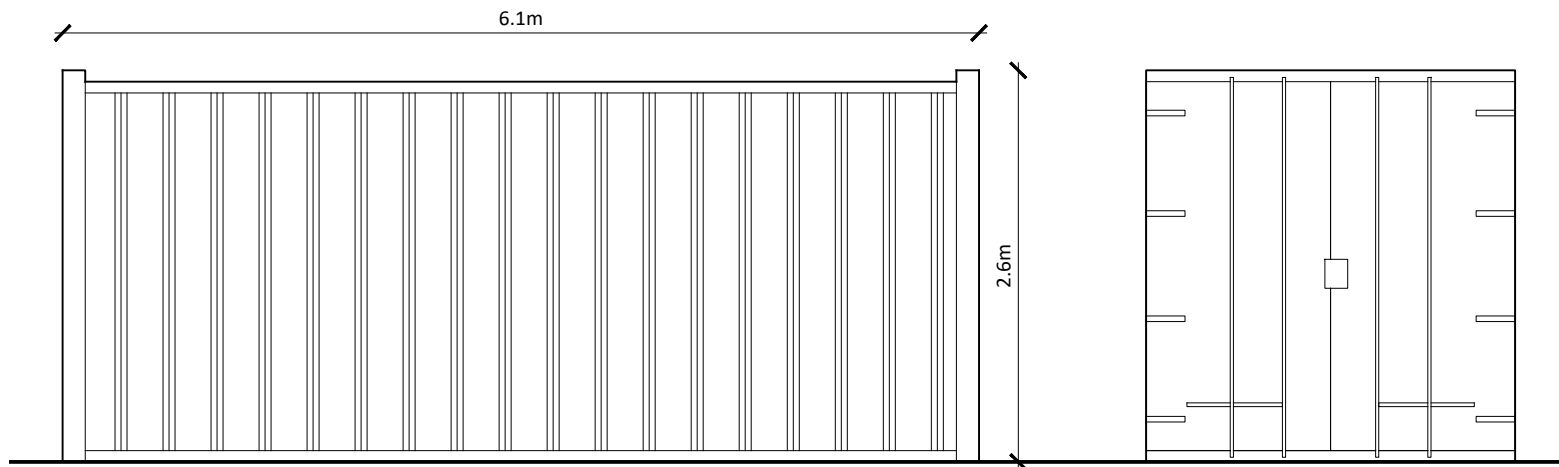

Side Elevation

Front Elevation

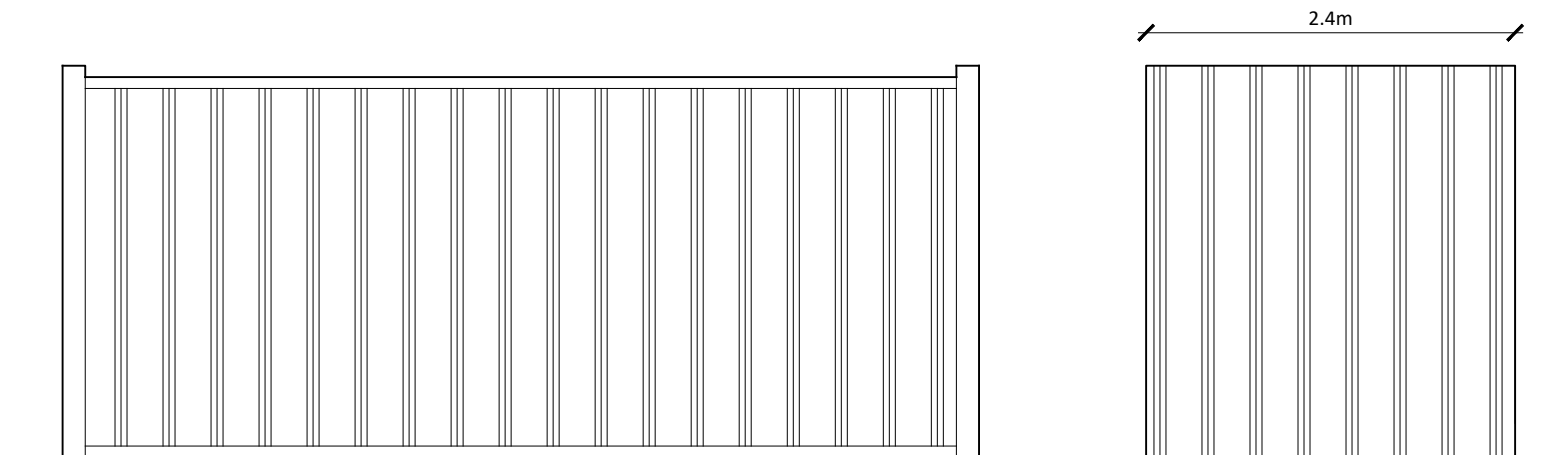

Side Elevation

Rear Elevation

0 0.5 1 1.5 2 2.5m

Notes

Copyright

© Robert Doughty Consultancy Limited.
All rights described in the Copyright, Designs and Patents Act 1988 have been asserted.

CDM 2015

This drawing is for illustrative purposes and/or obtaining the relevant planning permission only. It should not be used for construction and accordingly, risk identification under the Construction (Design & Management) Regulations 2015 has not been undertaken.

Rev	Description	Date
-----	-------------	------

rdc
Robert Doughty
Consultancy

32 High Street, Helpringham
Sleaford, Lincolnshire, NG34 0RA

Tel: 01529 421646
Email: admin@rdc-landplan.co.uk
Web: www.rdc-landplan.co.uk

Client

Anglia (UK) Ltd

Project

Erection of office building, managers dwelling
& storage building
Mill Green Road, Pinchbeck

Drawing

Shipping container detail

Scale @ A4

1: 50

Date

16/07/21

Drawn By

WW

Checked By

LMS

Job Number

823-24

Status

PL

Purpose of Issue

Planning

Drawing No.

823-24_PL_GA04

Rev

-