
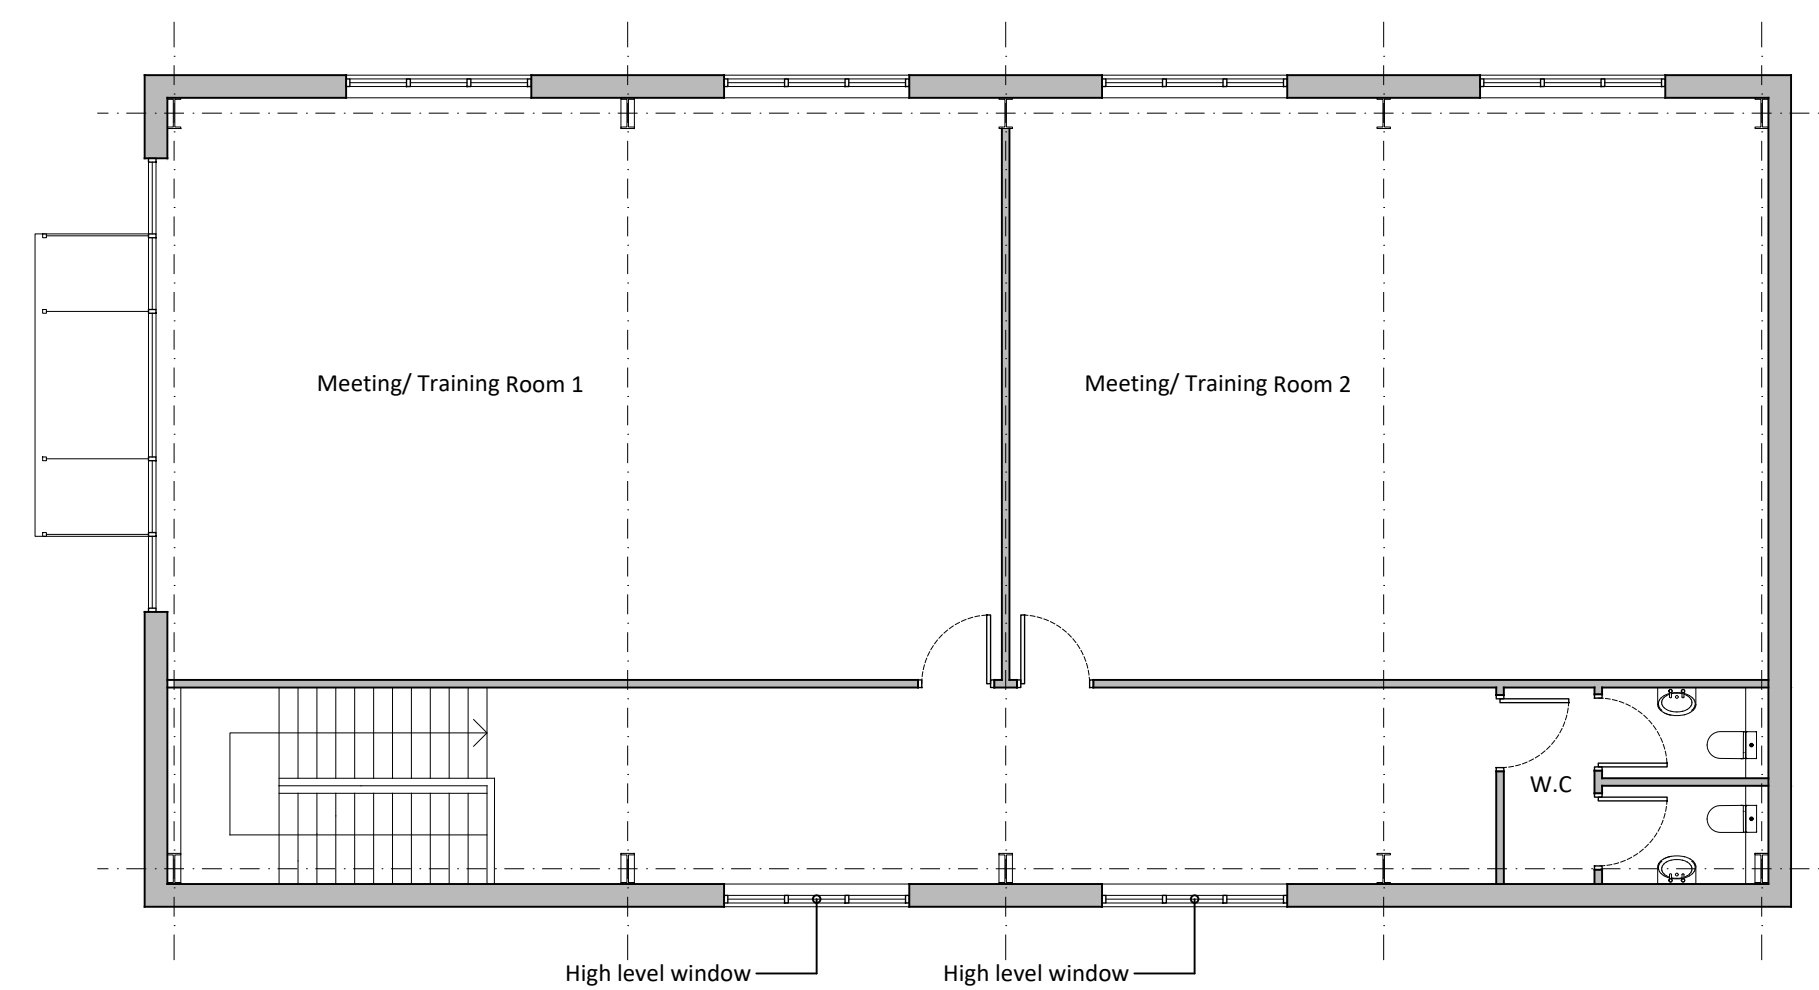
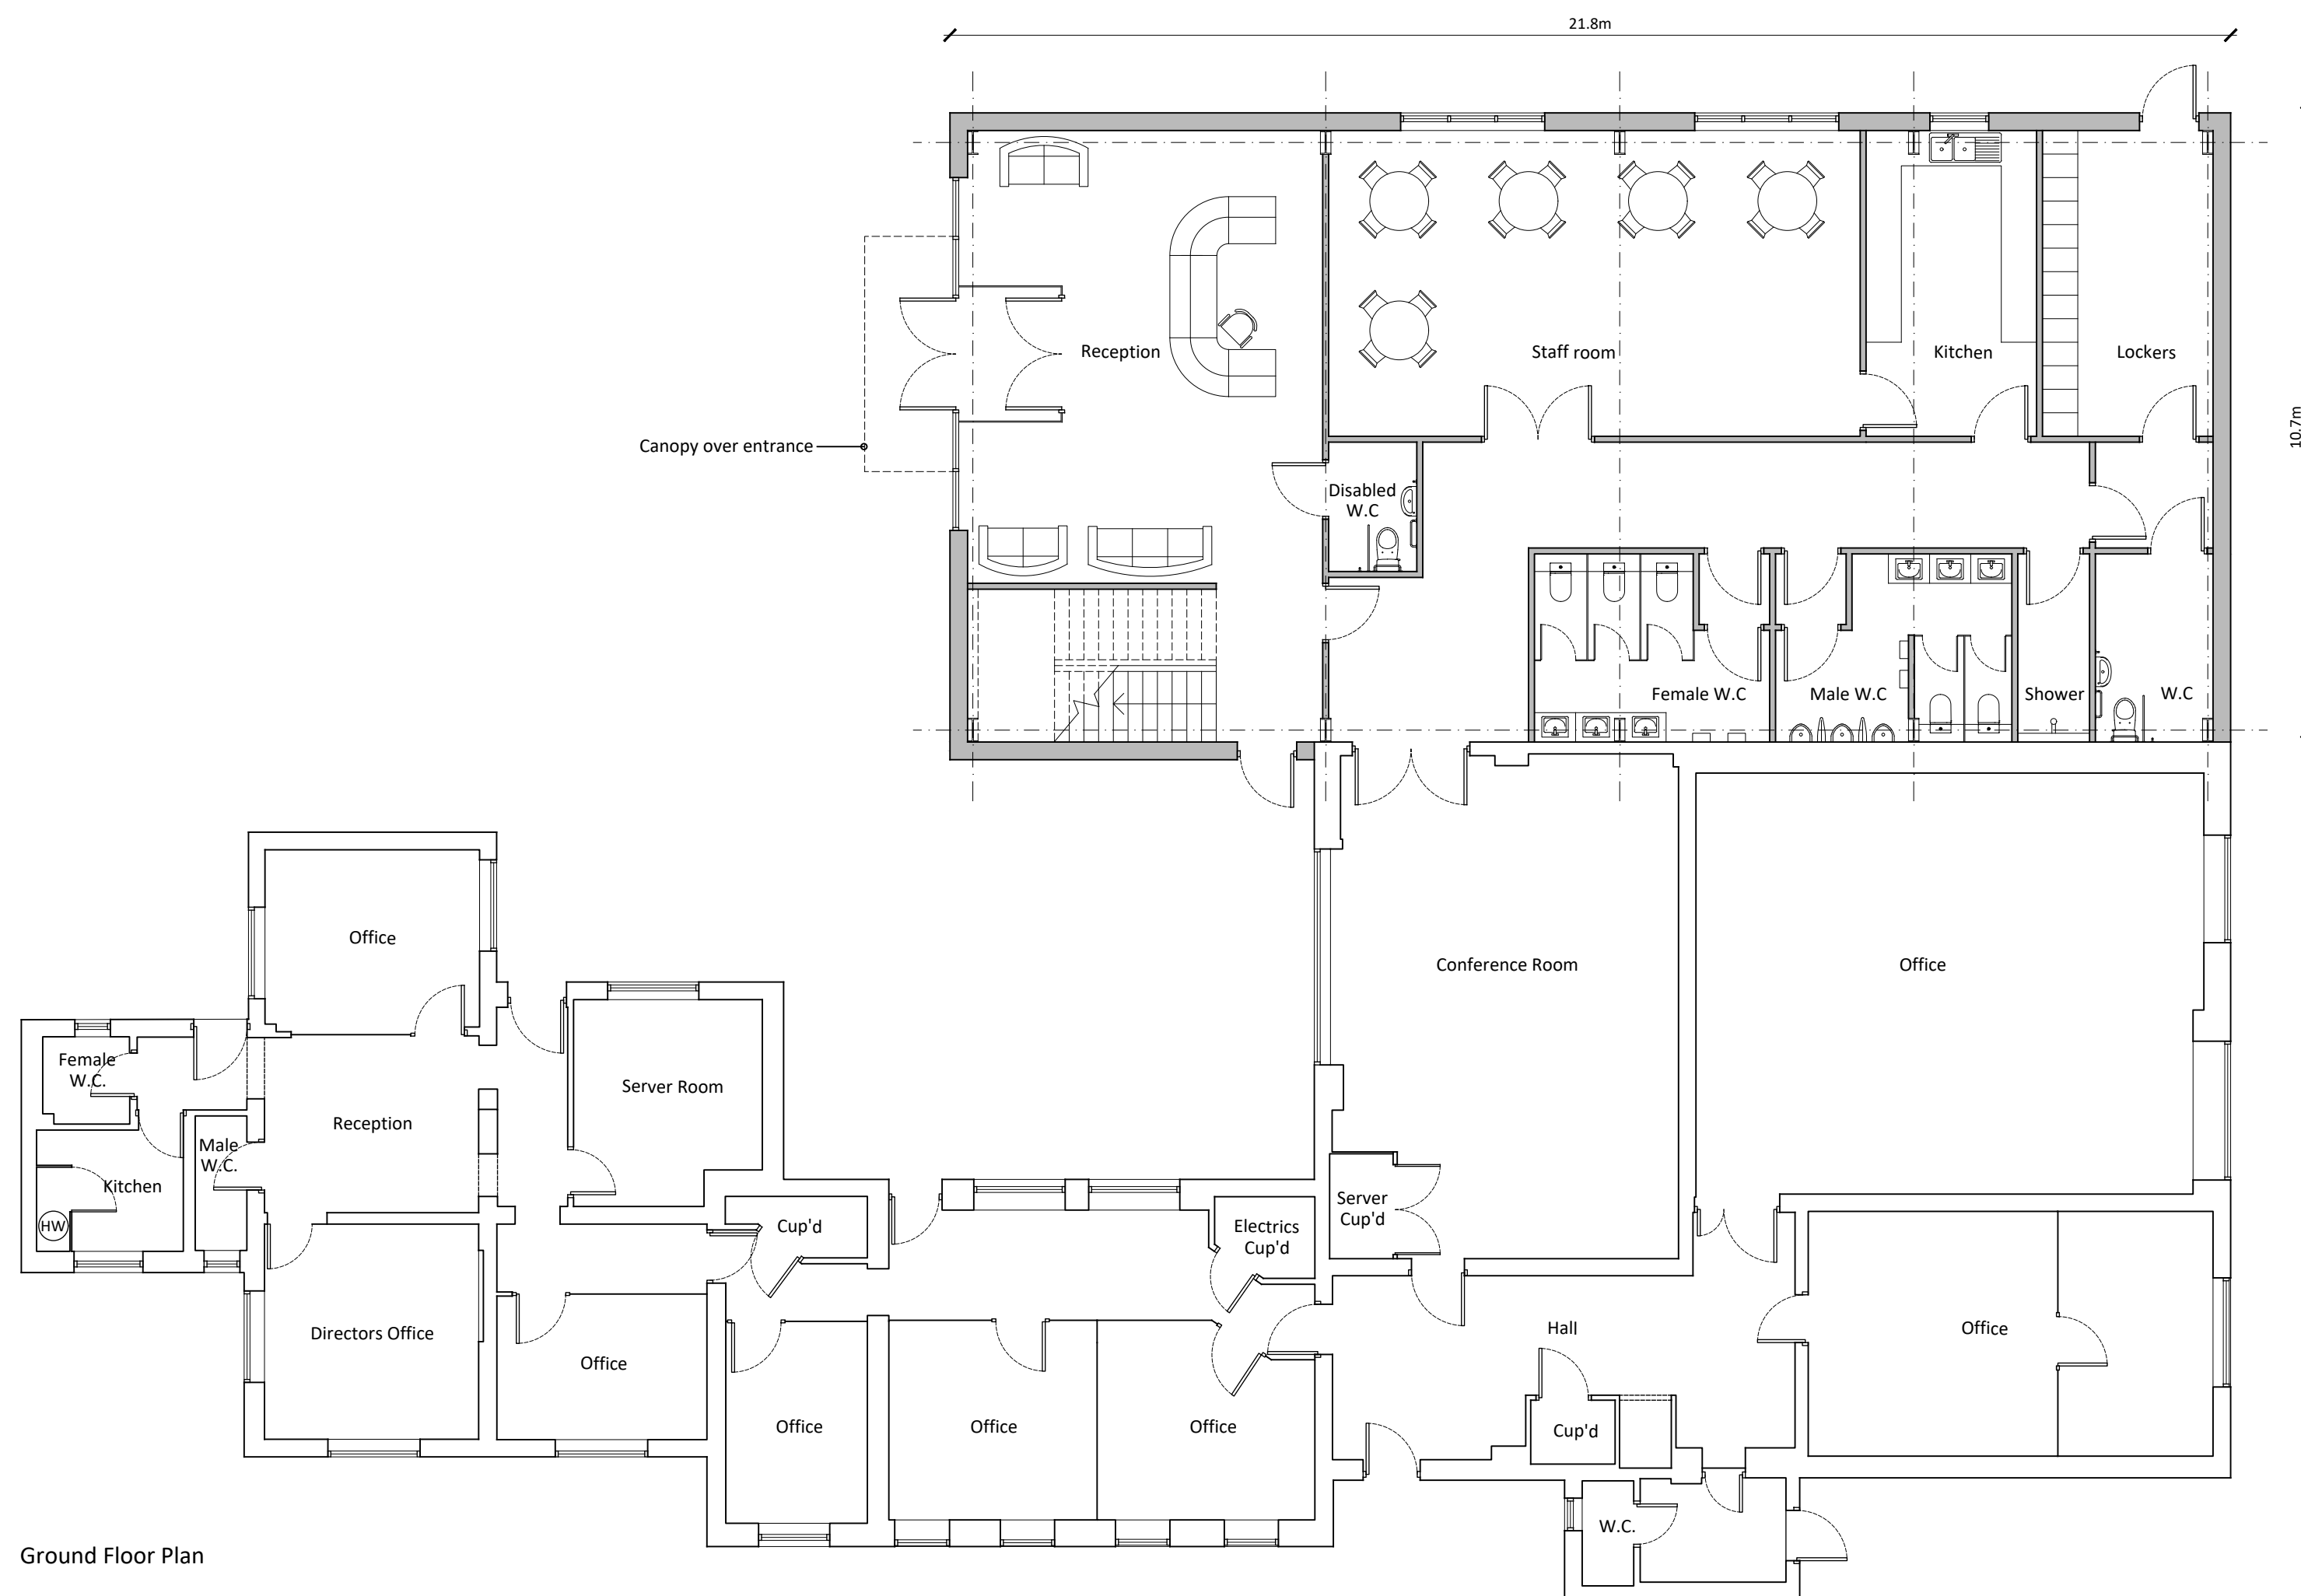


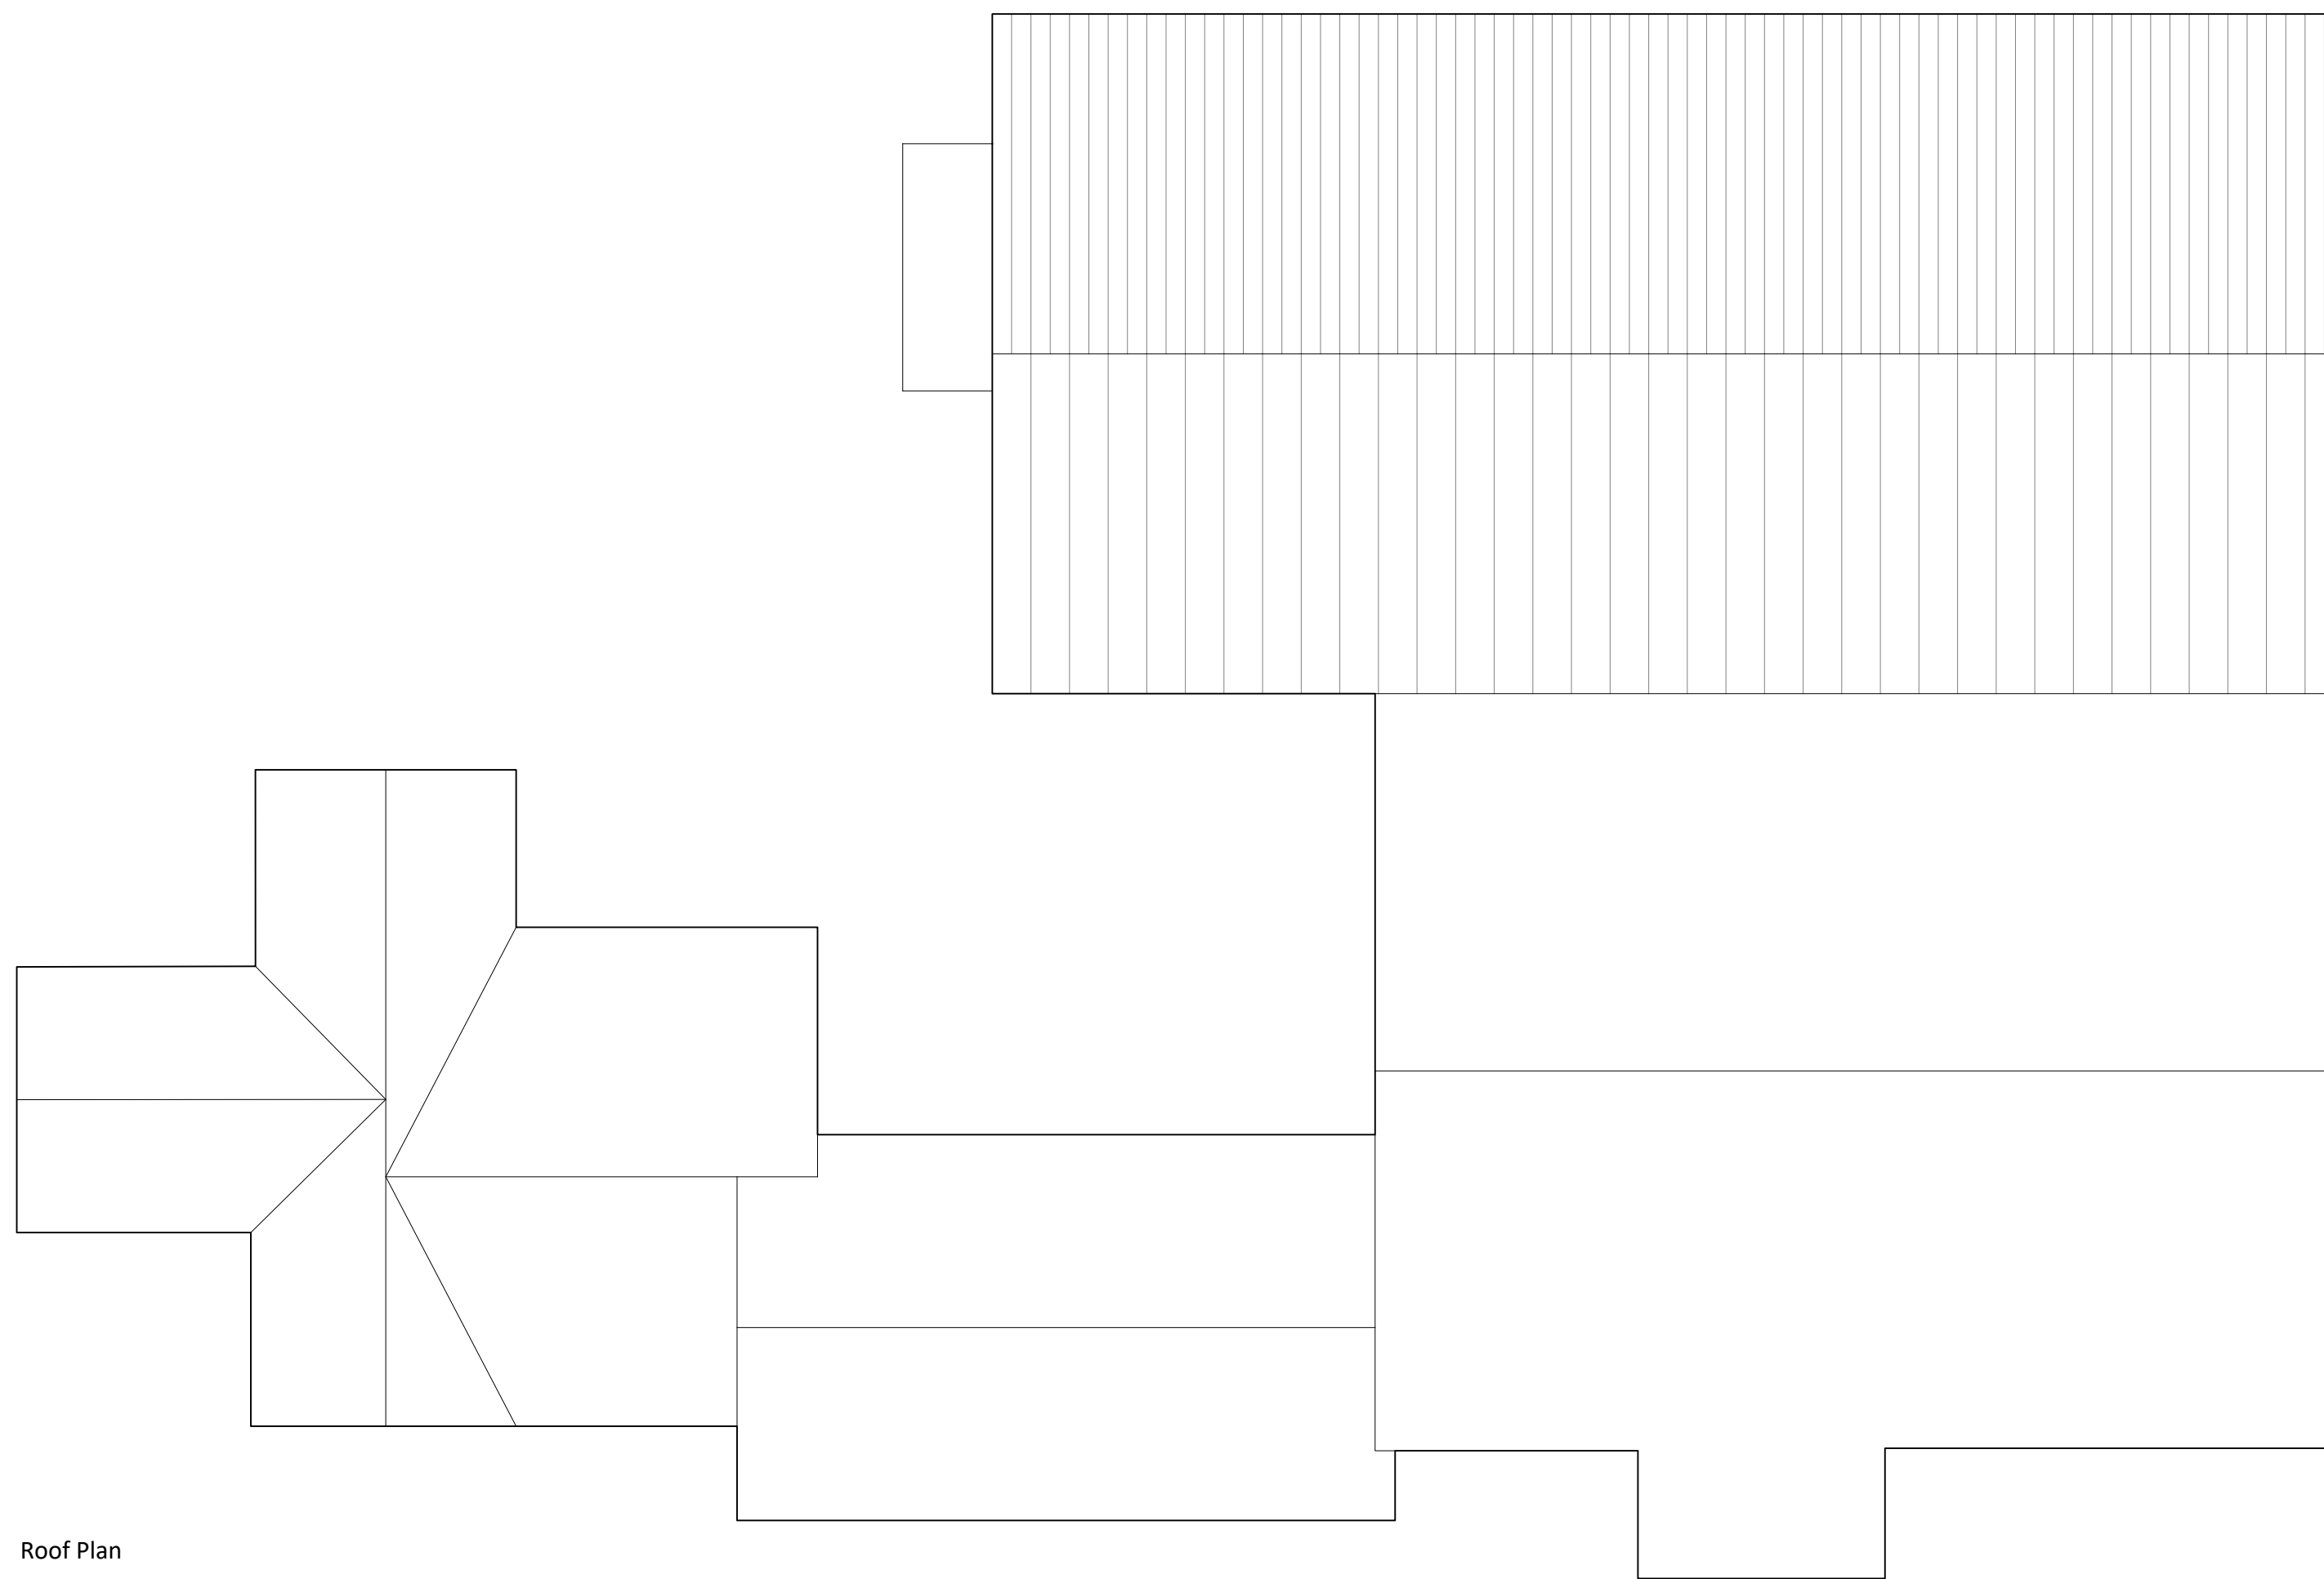

Notes

Copyright


© Robert Doughty Consultancy Limited.
All rights described in the Copyright, Designs and
Patents Act 1988 have been asserted.

Dimensions

To be used for planning applications only
All dimensions shown are for the purposes of
obtaining the relevant planning permission only

CDM 2015

This drawing is for illustrative purposes and/or obtaining the relevant planning permission only. It should not be used for construction and accordingly, risk identification under the Construction (Design & Management) Regulations 2015 has not been undertaken.

 

Rev	Description	Date
-----	-------------	------

rdc
Robert Doughty
Consultancy

32 High Street, Helpringham
Sleaford, Lincolnshire, NG34 0RA

Tel: 01529 421646
Email: admin@rdc-landplan.co.uk
Web: www.rdc-landplan.co.uk

Client	Anglia (UK) Ltd
---------------	-----------------

Project
Erection of office building, managers dwelling
& storage building
Mill Green Road, Pinchbeck

Drawing
Proposed office building - Floor/ roof plans

Scale @ A1 1: 100		Date 15/07/21
Drawn By CH		Checked By PSS
Job Number 823-24	Status PL	Purpose of Issue Planning

Drawing No.	Rev
823-24 PL PL01	-