


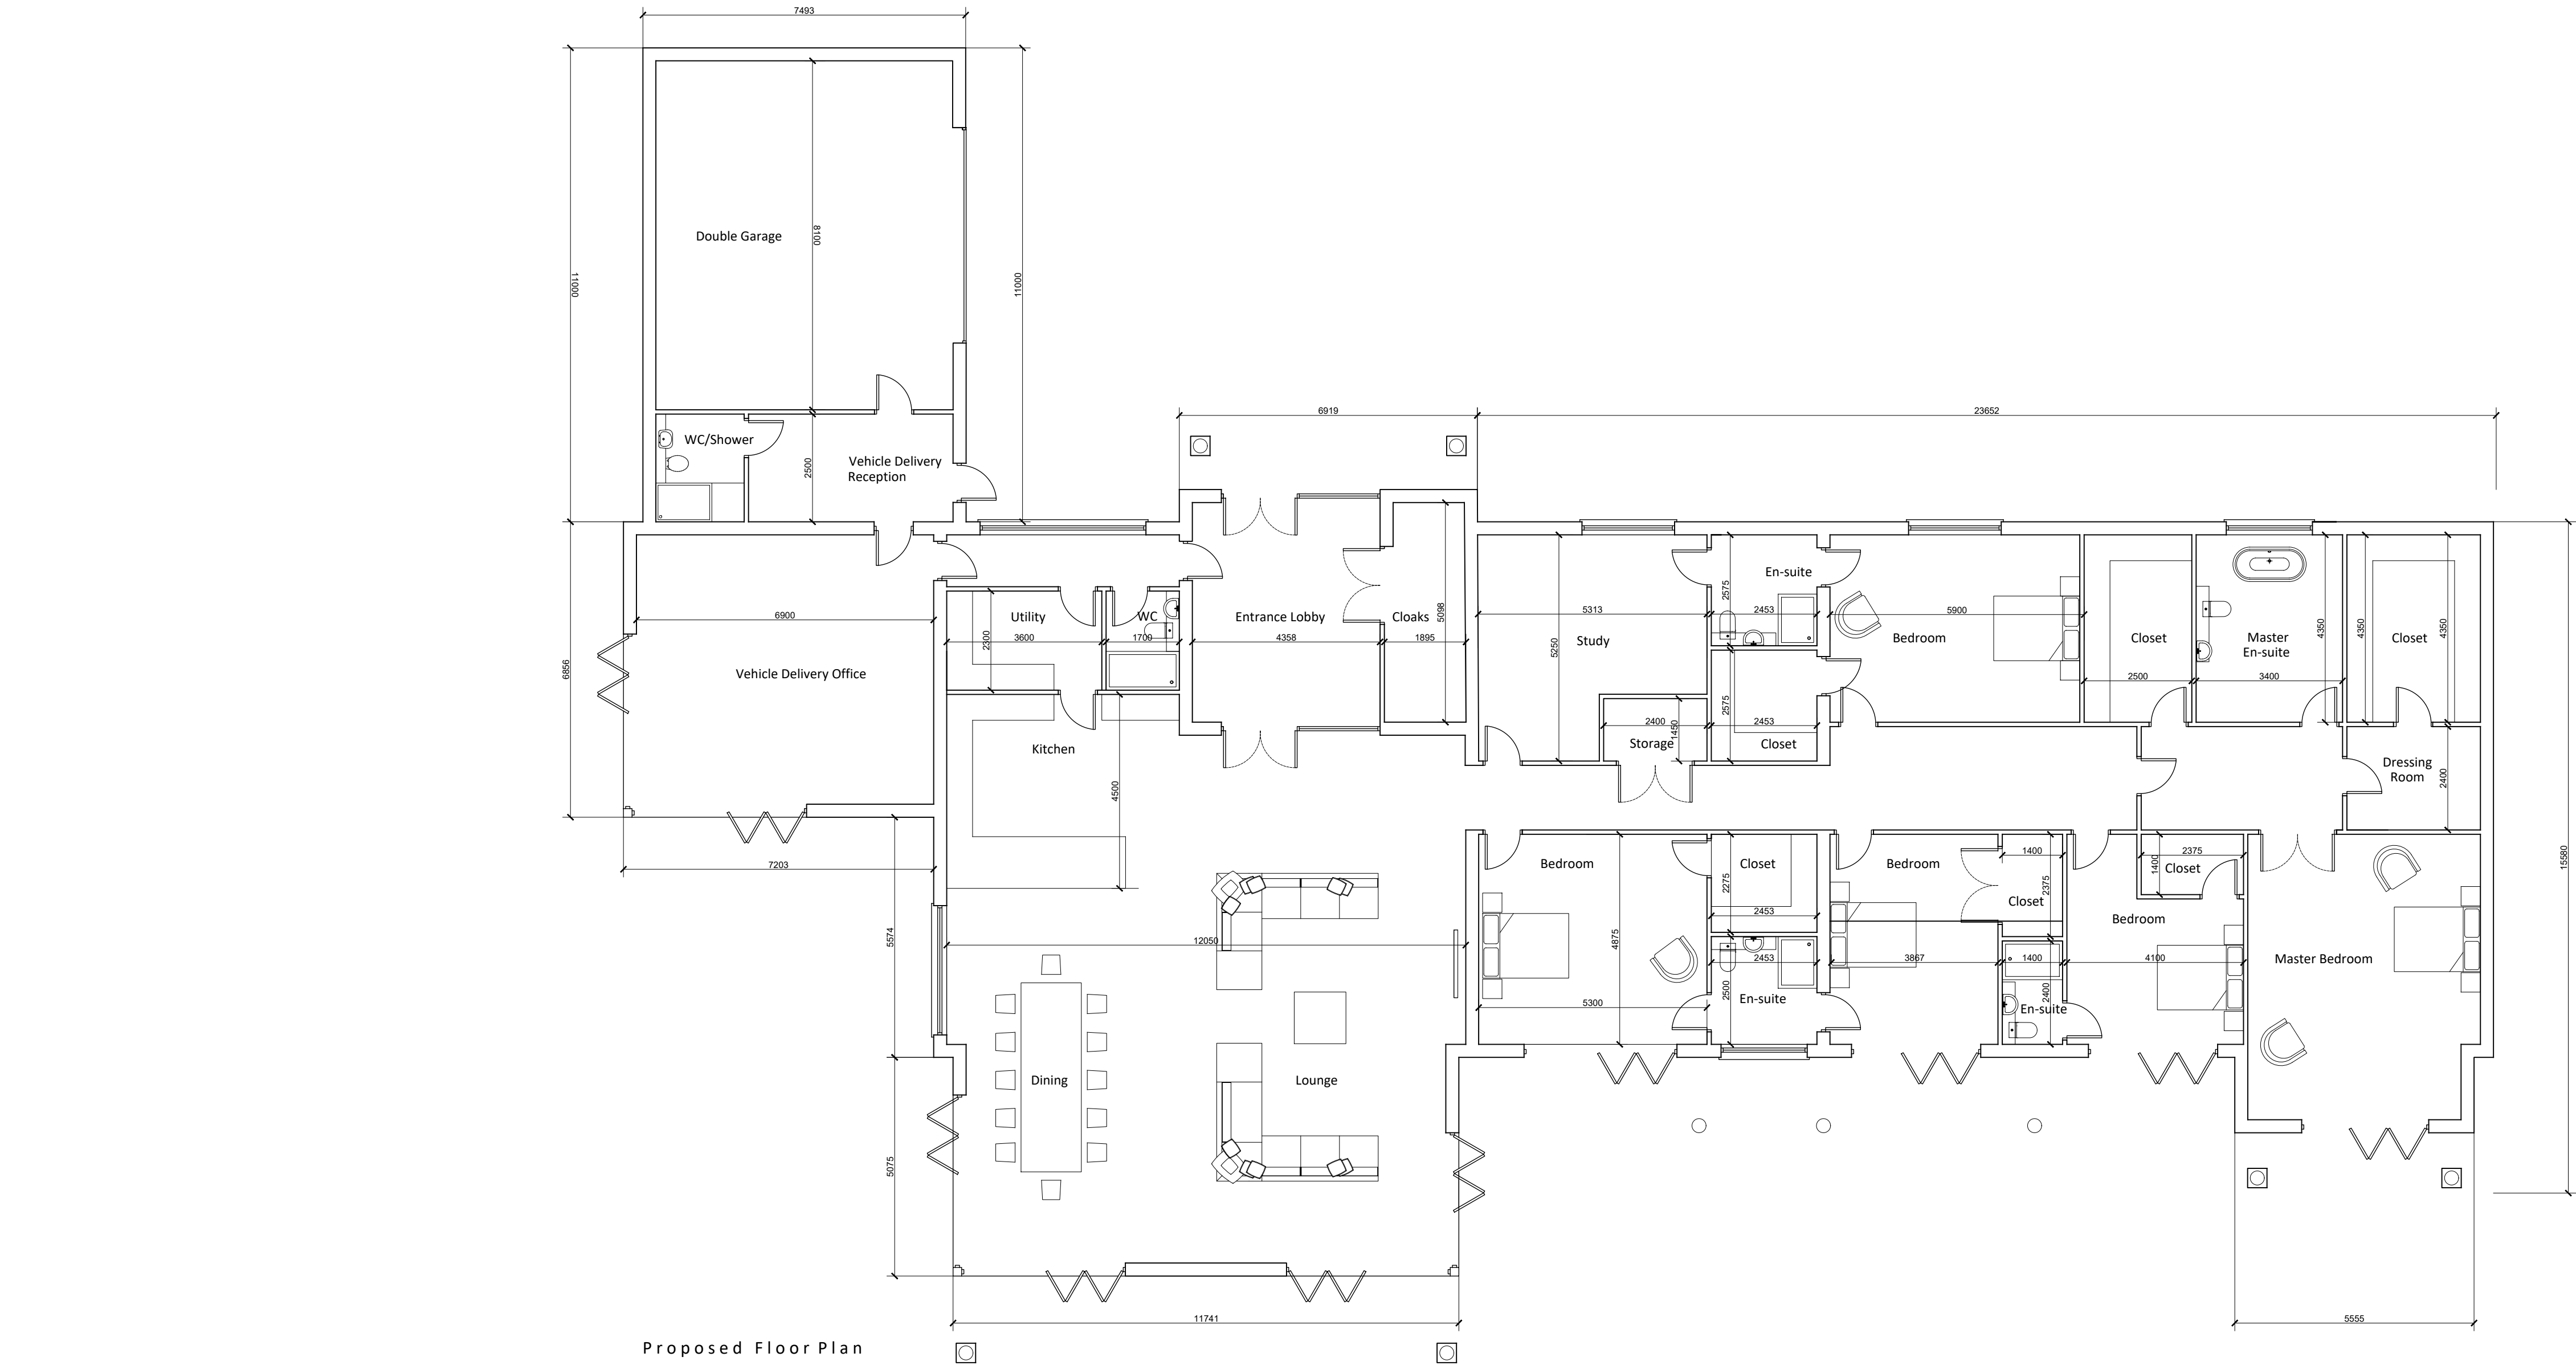

Proposed Floor Plan



Notes

Copyright
© Robert Doughty Consultancy Limited.
All rights described in the Copyright, Designs and Patents Act 1988 have been asserted.

Ordnance Survey Map
© Crown Copyright. OS Licence No: AR 100010613.

Dimensions
All dimensions shown are for the purposes of obtaining the relevant planning permission only.

CDM 2015
This drawing is for illustrative purposes and/or obtaining the relevant planning permission only. It should not be used for construction and accordingly, risk identification under the Construction (Design & Management) Regulations 2015 has not been undertaken.

Rev	Description	Date
-----	-------------	------

rdc

Robert Doughty

Consultancy

32 High Street, Helpingham

Sleaford, Lincolnshire, NG34 0RA

Tel: 01529 421646

Email: admin@rdc-landplan.co.uk

Web: www.rdc-landplan.co.uk

Client

Anglia (UK) Ltd

Project

Erection of office building, managers dwelling & storage building
Mill Green Road, Pinchbeck

Drawing

Proposed managers dwelling - Floor plan

Scale @ A1

1: 100

Date

14/07/21

Drawn By

PSS

Checked By

PSS

Job Number

823-24

Status

PL

Purpose of Issue

Planning

Drawing No.

823-24_PL_PL02

Rev

-