



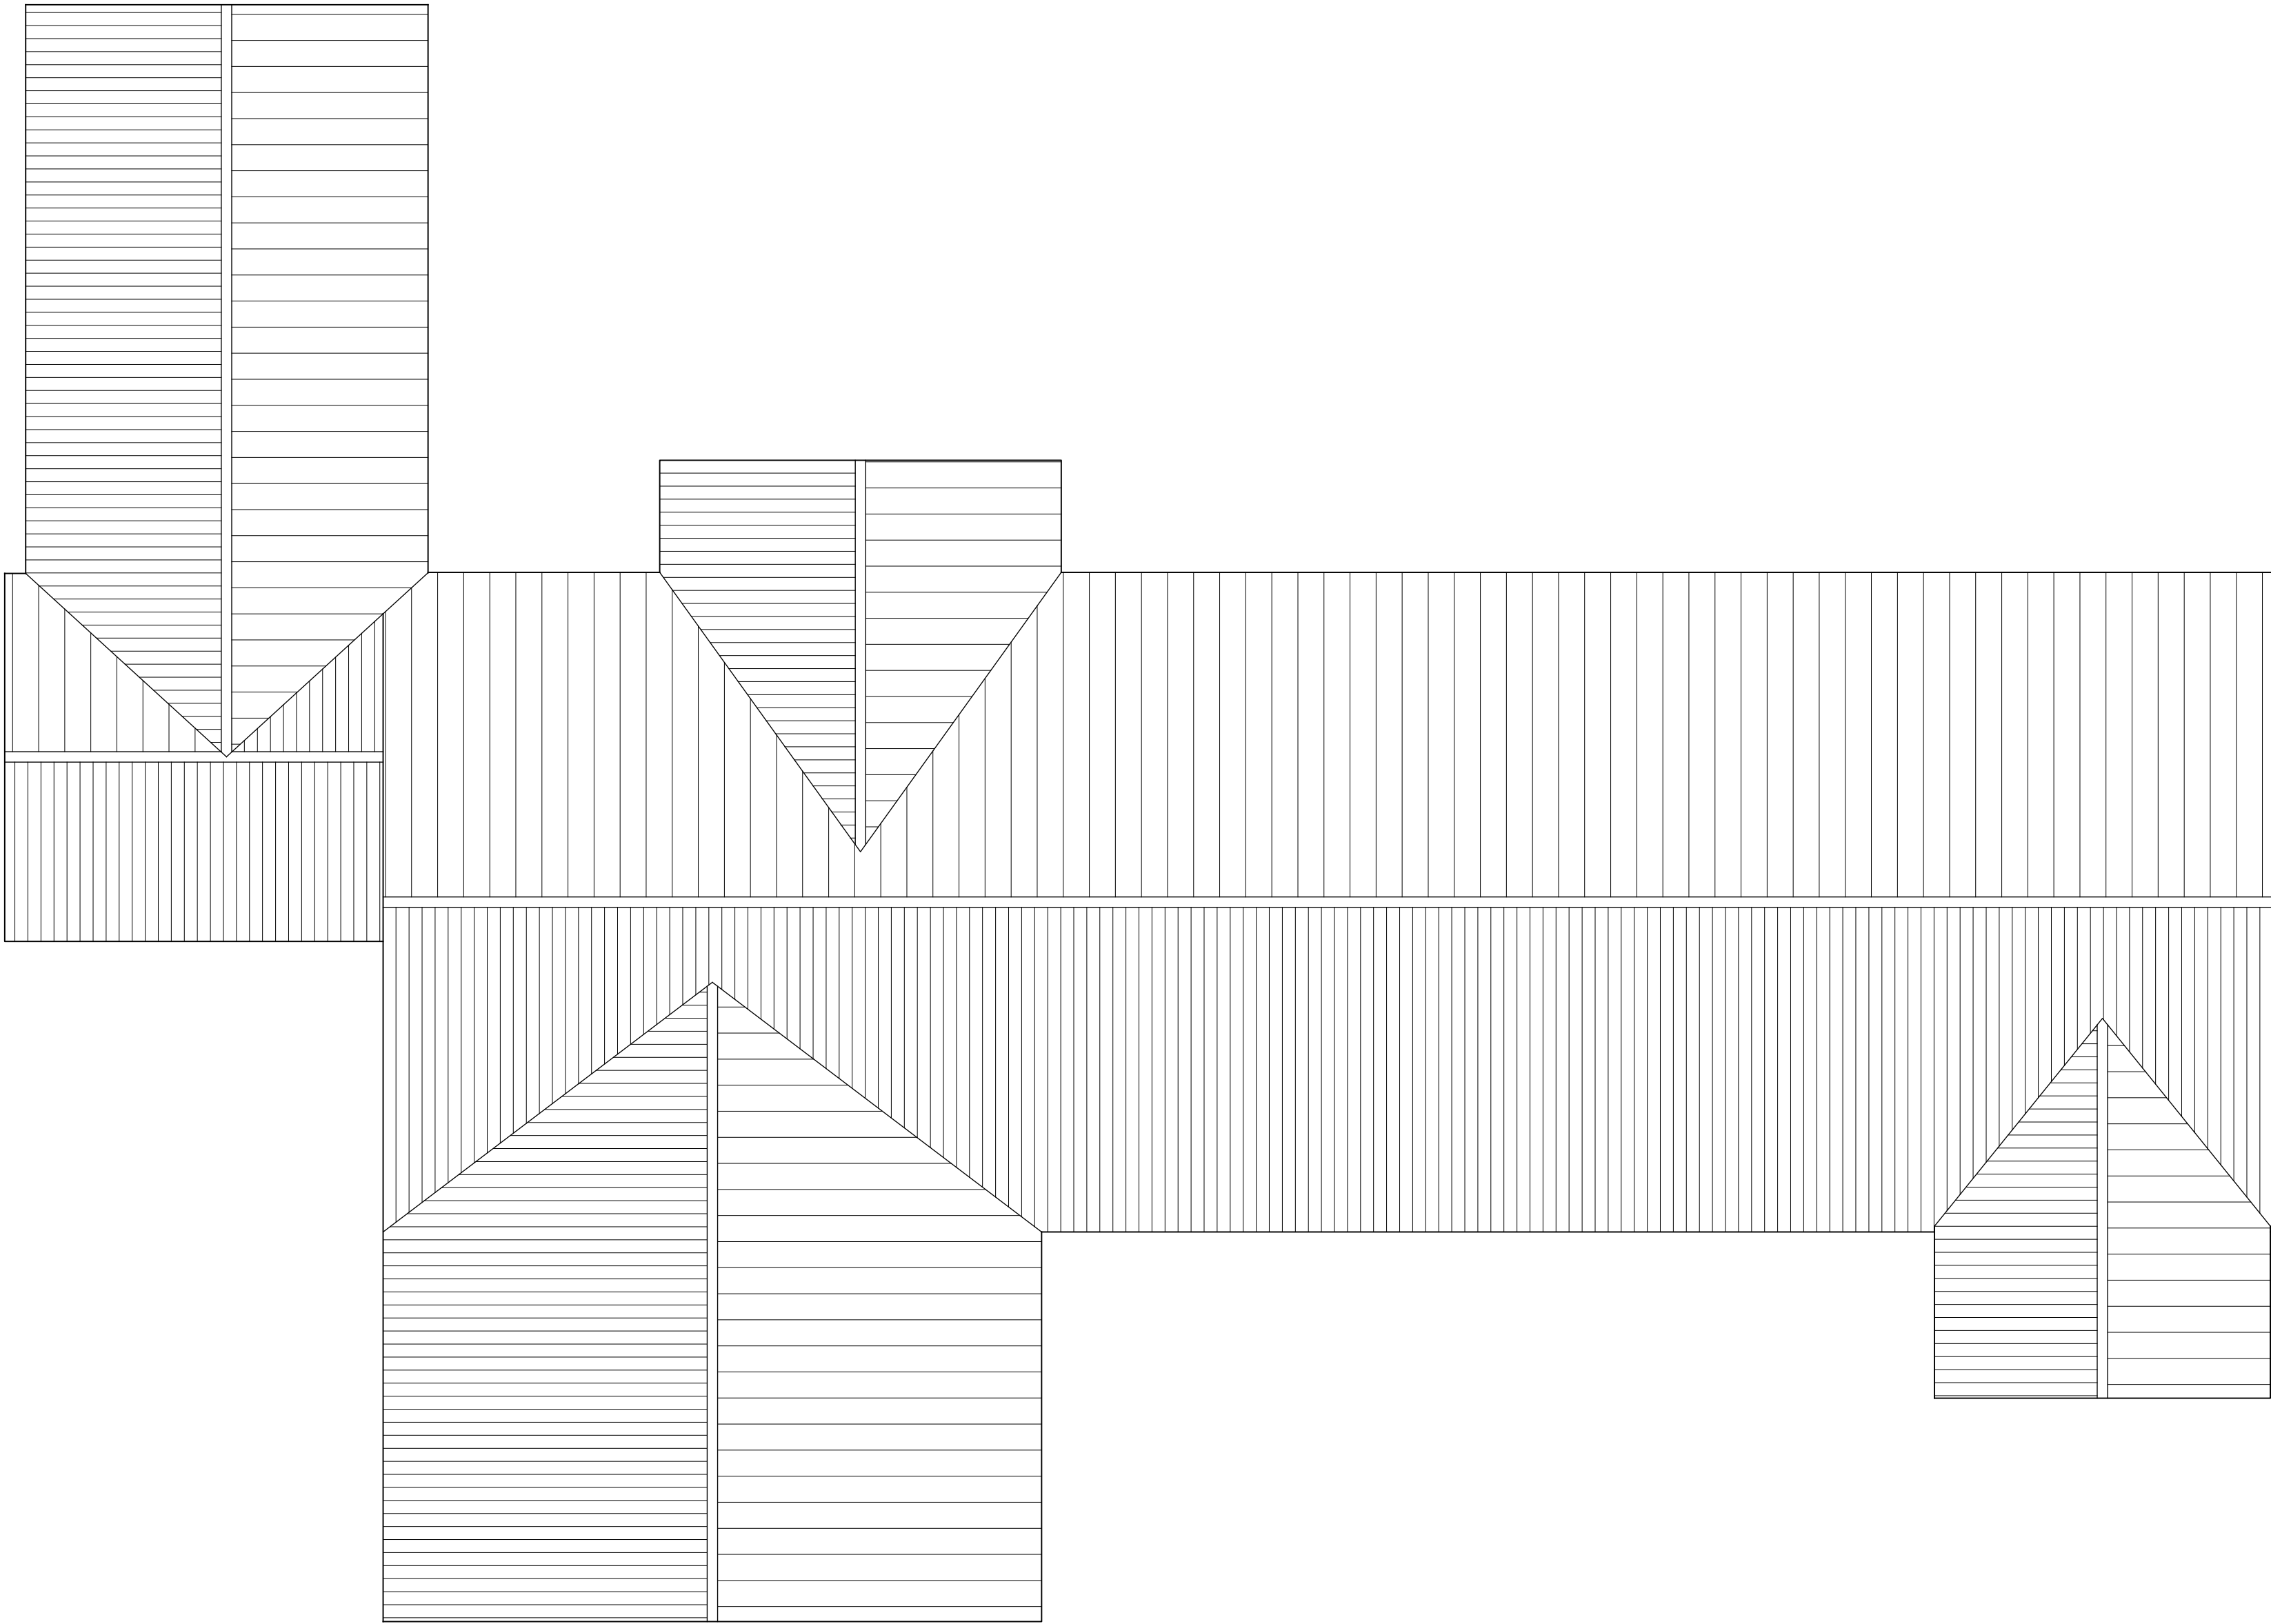

Proposed Roof Plan

 

Notes

Copyright
© Robert Doughty Consultancy Limited.
All rights described in the Copyright, Designs and Patents Act 1988 have been asserted.

Ordnance Survey Map
© Crown Copyright. OS Licence No: AR 100010613.

Dimensions
To be used for planning applications only
All dimensions shown are for the purposes of obtaining the relevant planning permission only.

CDM 2015
This drawing is for illustrative purposes and/or obtaining the relevant planning permission only. It should not be used for construction and accordingly, risk identification under the Construction (Design & Management) Regulations 2015 has not been undertaken.

Rev		Description	Date
rdc Robert Doughty Consultancy 32 High Street, Helpingham Sleaford, Lincolnshire, NG34 0RA Tel: 01529 421646 Email: admin@rdc-landplan.co.uk Web: www.rdc-landplan.co.uk			
Client Anglia (UK) Ltd			
Project Erection of office building, managers dwelling & storage building Mill Green Road, Pinchbeck			
Drawing Proposed managers dwelling - Roof plan			
Scale @ A1 1: 100		Date 14/07/21	
Drawn By PSS		Checked By PSS	
Job Number 823-24	Status PL	Purpose of Issue Planning	
Drawing No. 823-24_PL_PL03			Rev -